
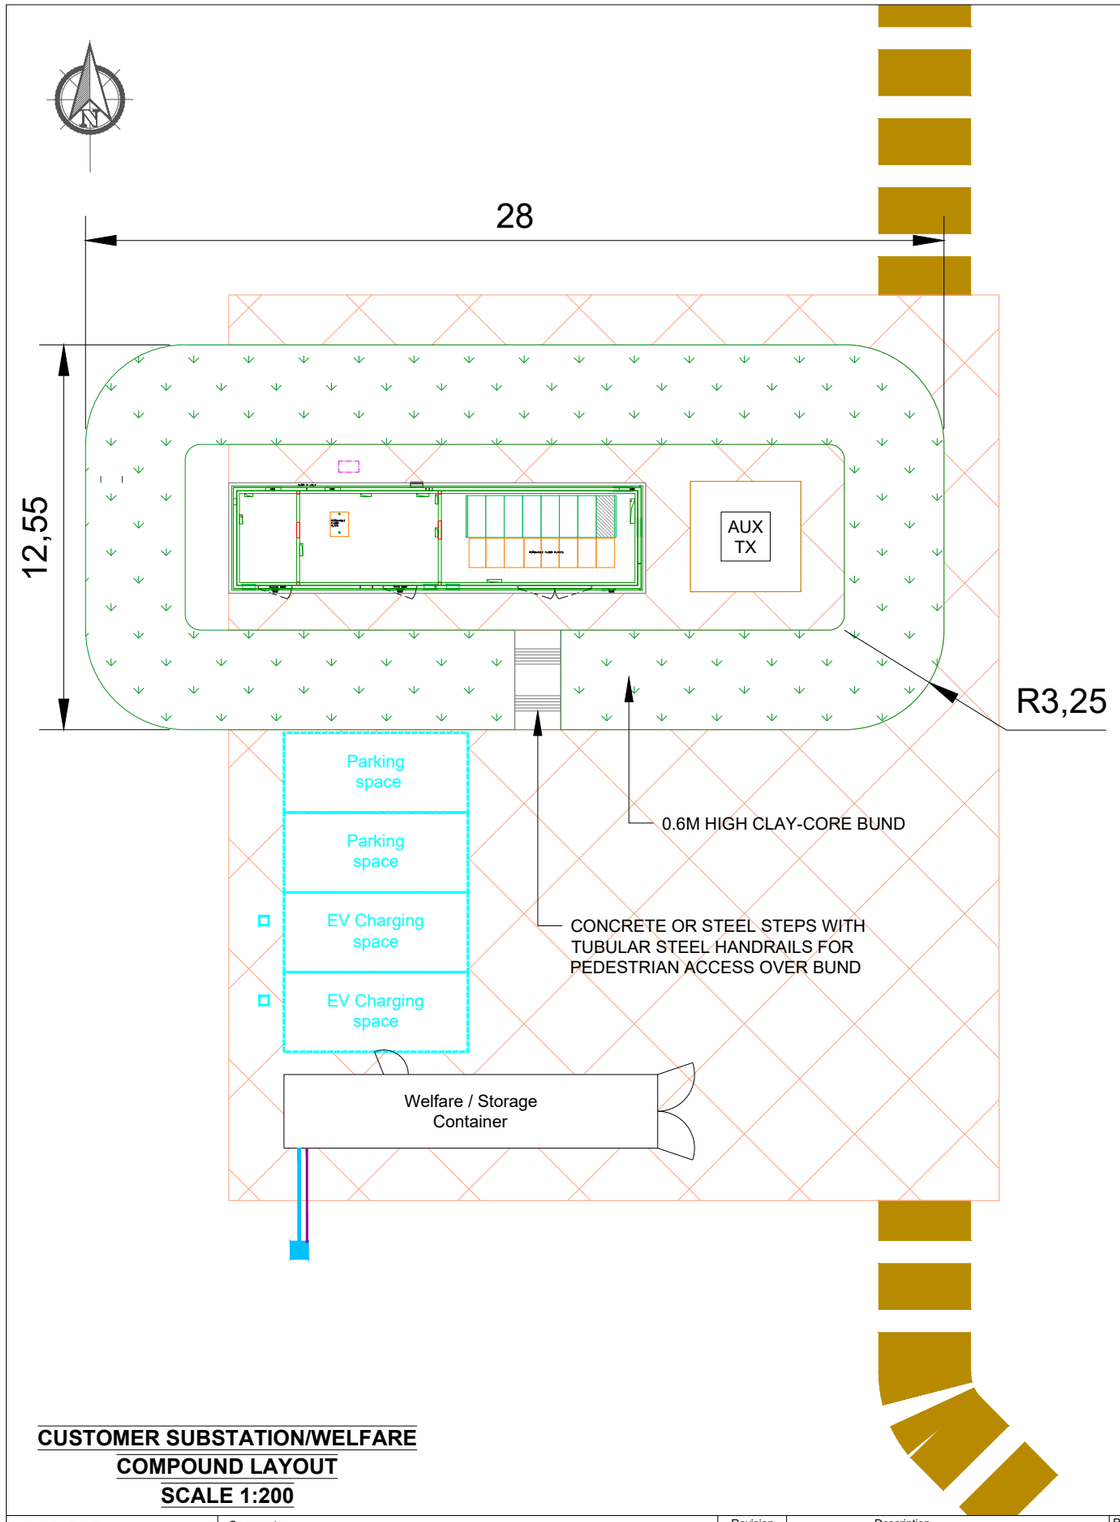


CUSTOMER SUBSTATION/WELFARE COMPOUND LAYOUT
SCALE 1:200

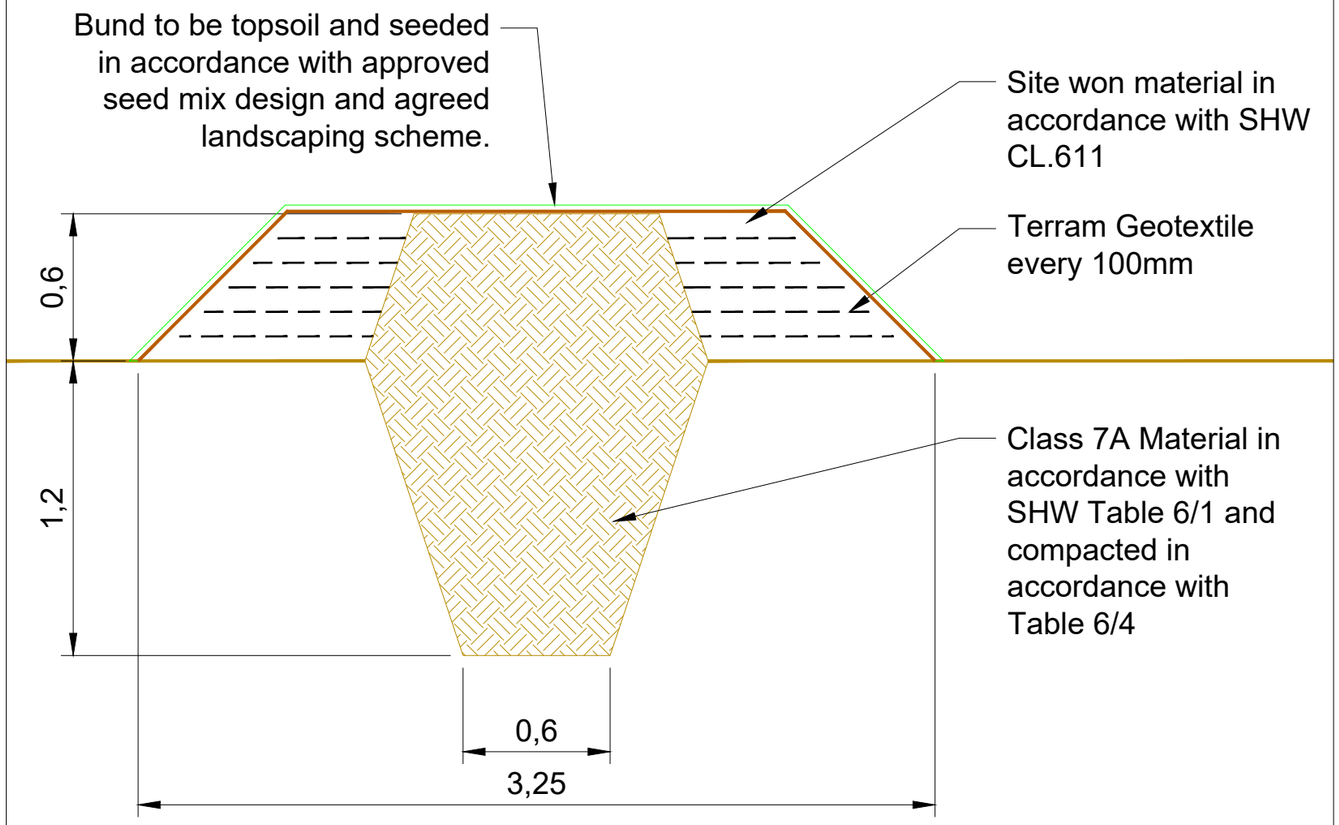

BUND SECTION DETAIL
SCALE 1:25

Andy Coleman
Andy Coleman (May 31, 2024 15:32 GMT+1)

Installer Details
Anesco Ltd.
The Green,
Easter Park,
Benyon Road,
Reading,
RG7 2PQ
Tel: 0845 894 4444

Comments
For Construction

Revision	Description	Revised By	Date
A	Issued for comment	JH	29/05/2024

Drawn By: JH
Scale: SEE DWG
Sheet Size: A3

Installation Address
CENTENARY WAY,
MARIGOLD LODGE,
SUTTON BRIDGE,
SOUTH HOLLAND,
PE12 9TF

Project: SUTTON BRIDGE
Title: BUND SECTION DETAIL
Drawing No.: M0002308_94
Rev.: A

Anesco™ AMAZING ENERGY