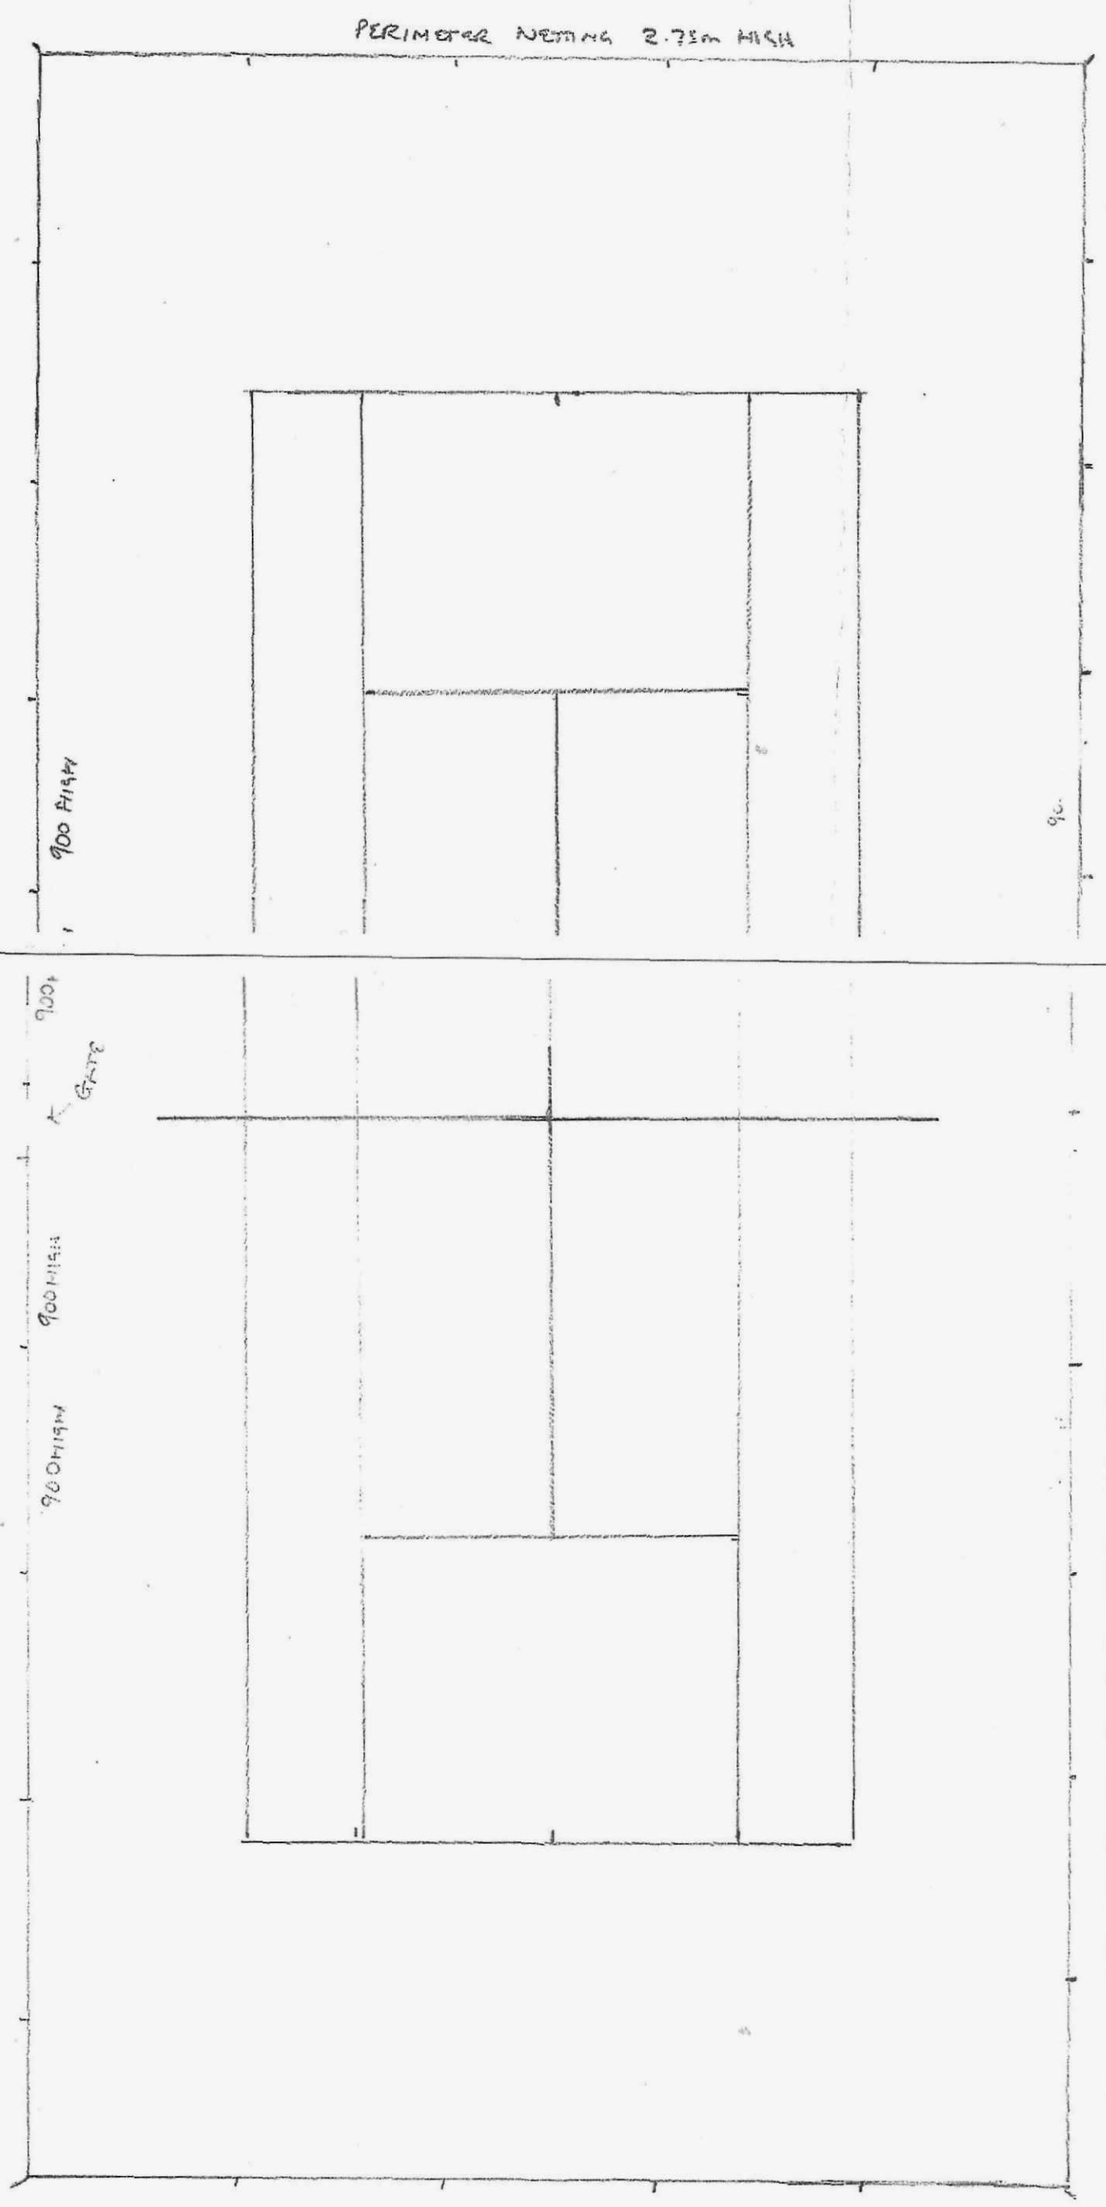


TENNIS COURT
1:100 SCALE

SHDC
Planning & Development
10 AUG 2011
Ref: 0617-11