
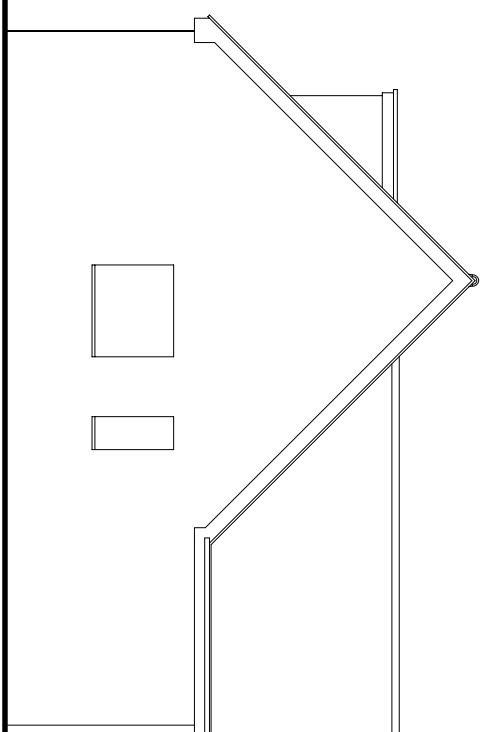
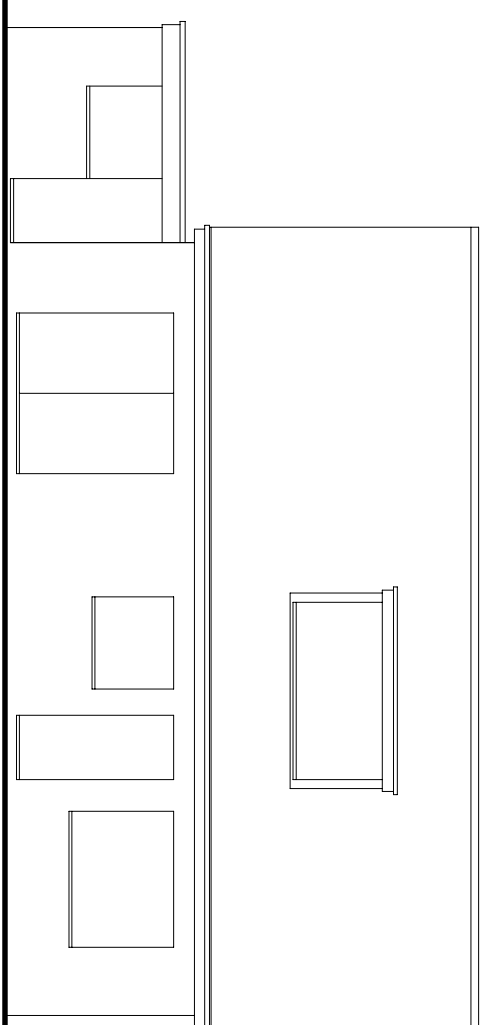
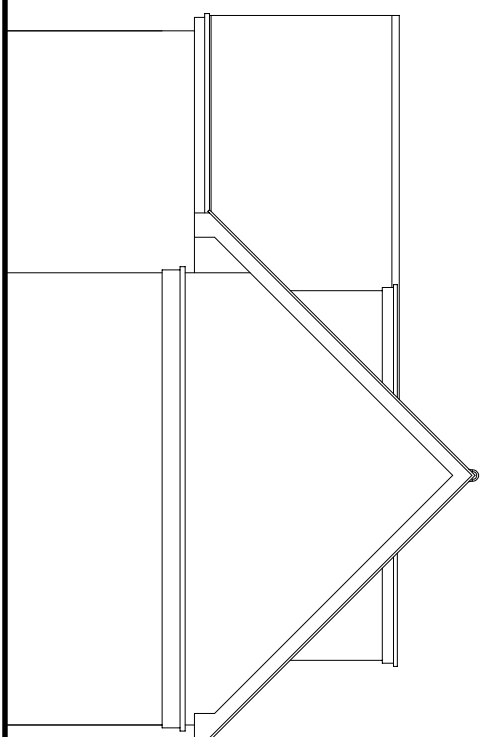


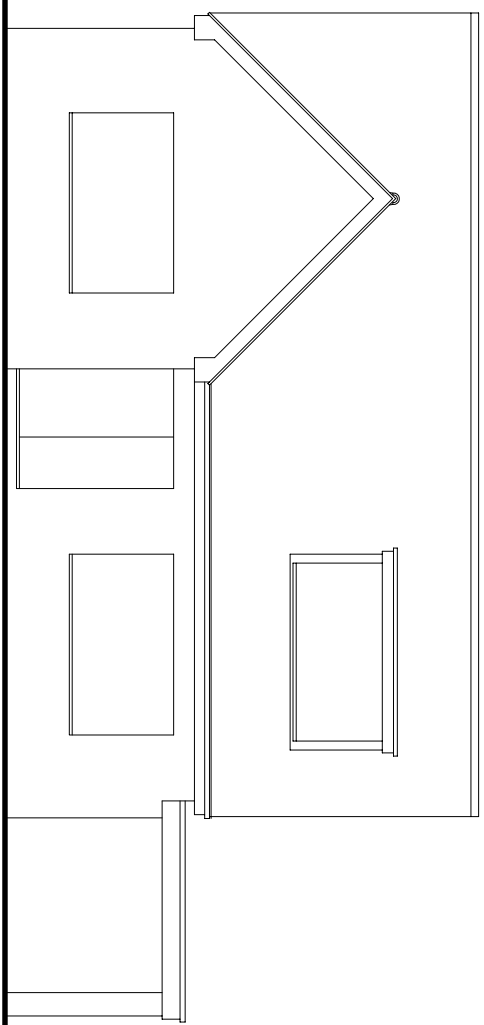


NORTH ELEVATION 1:100.


WEST ELEVATION 1:100.

SOUTH ELEVATION 1:100.


EAST ELEVATION 1:100.

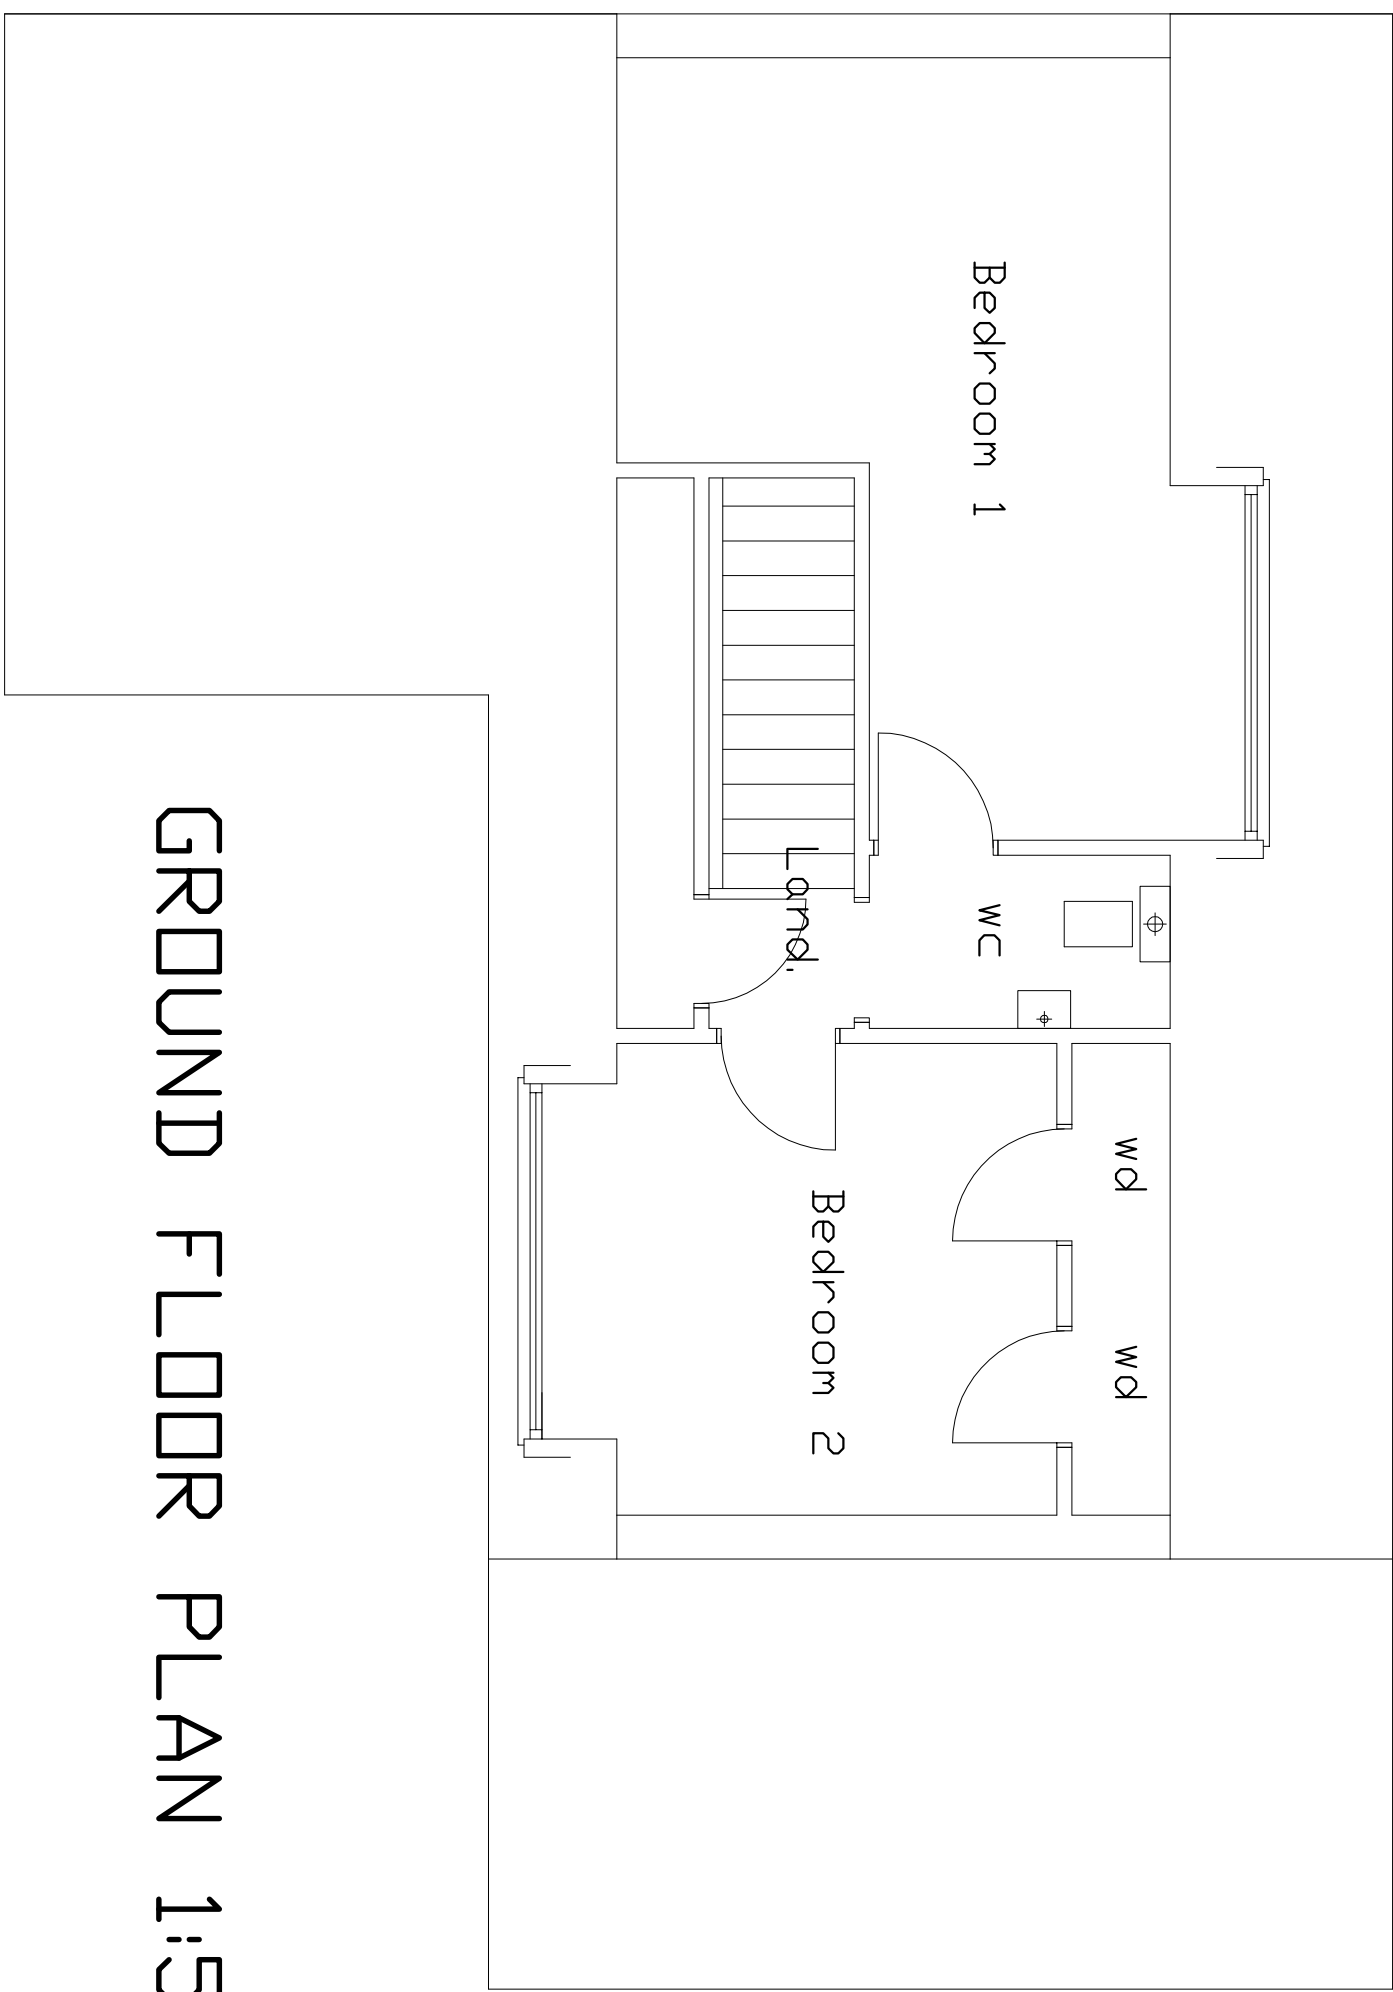


GROUND FLOOR PLAN 1:50.

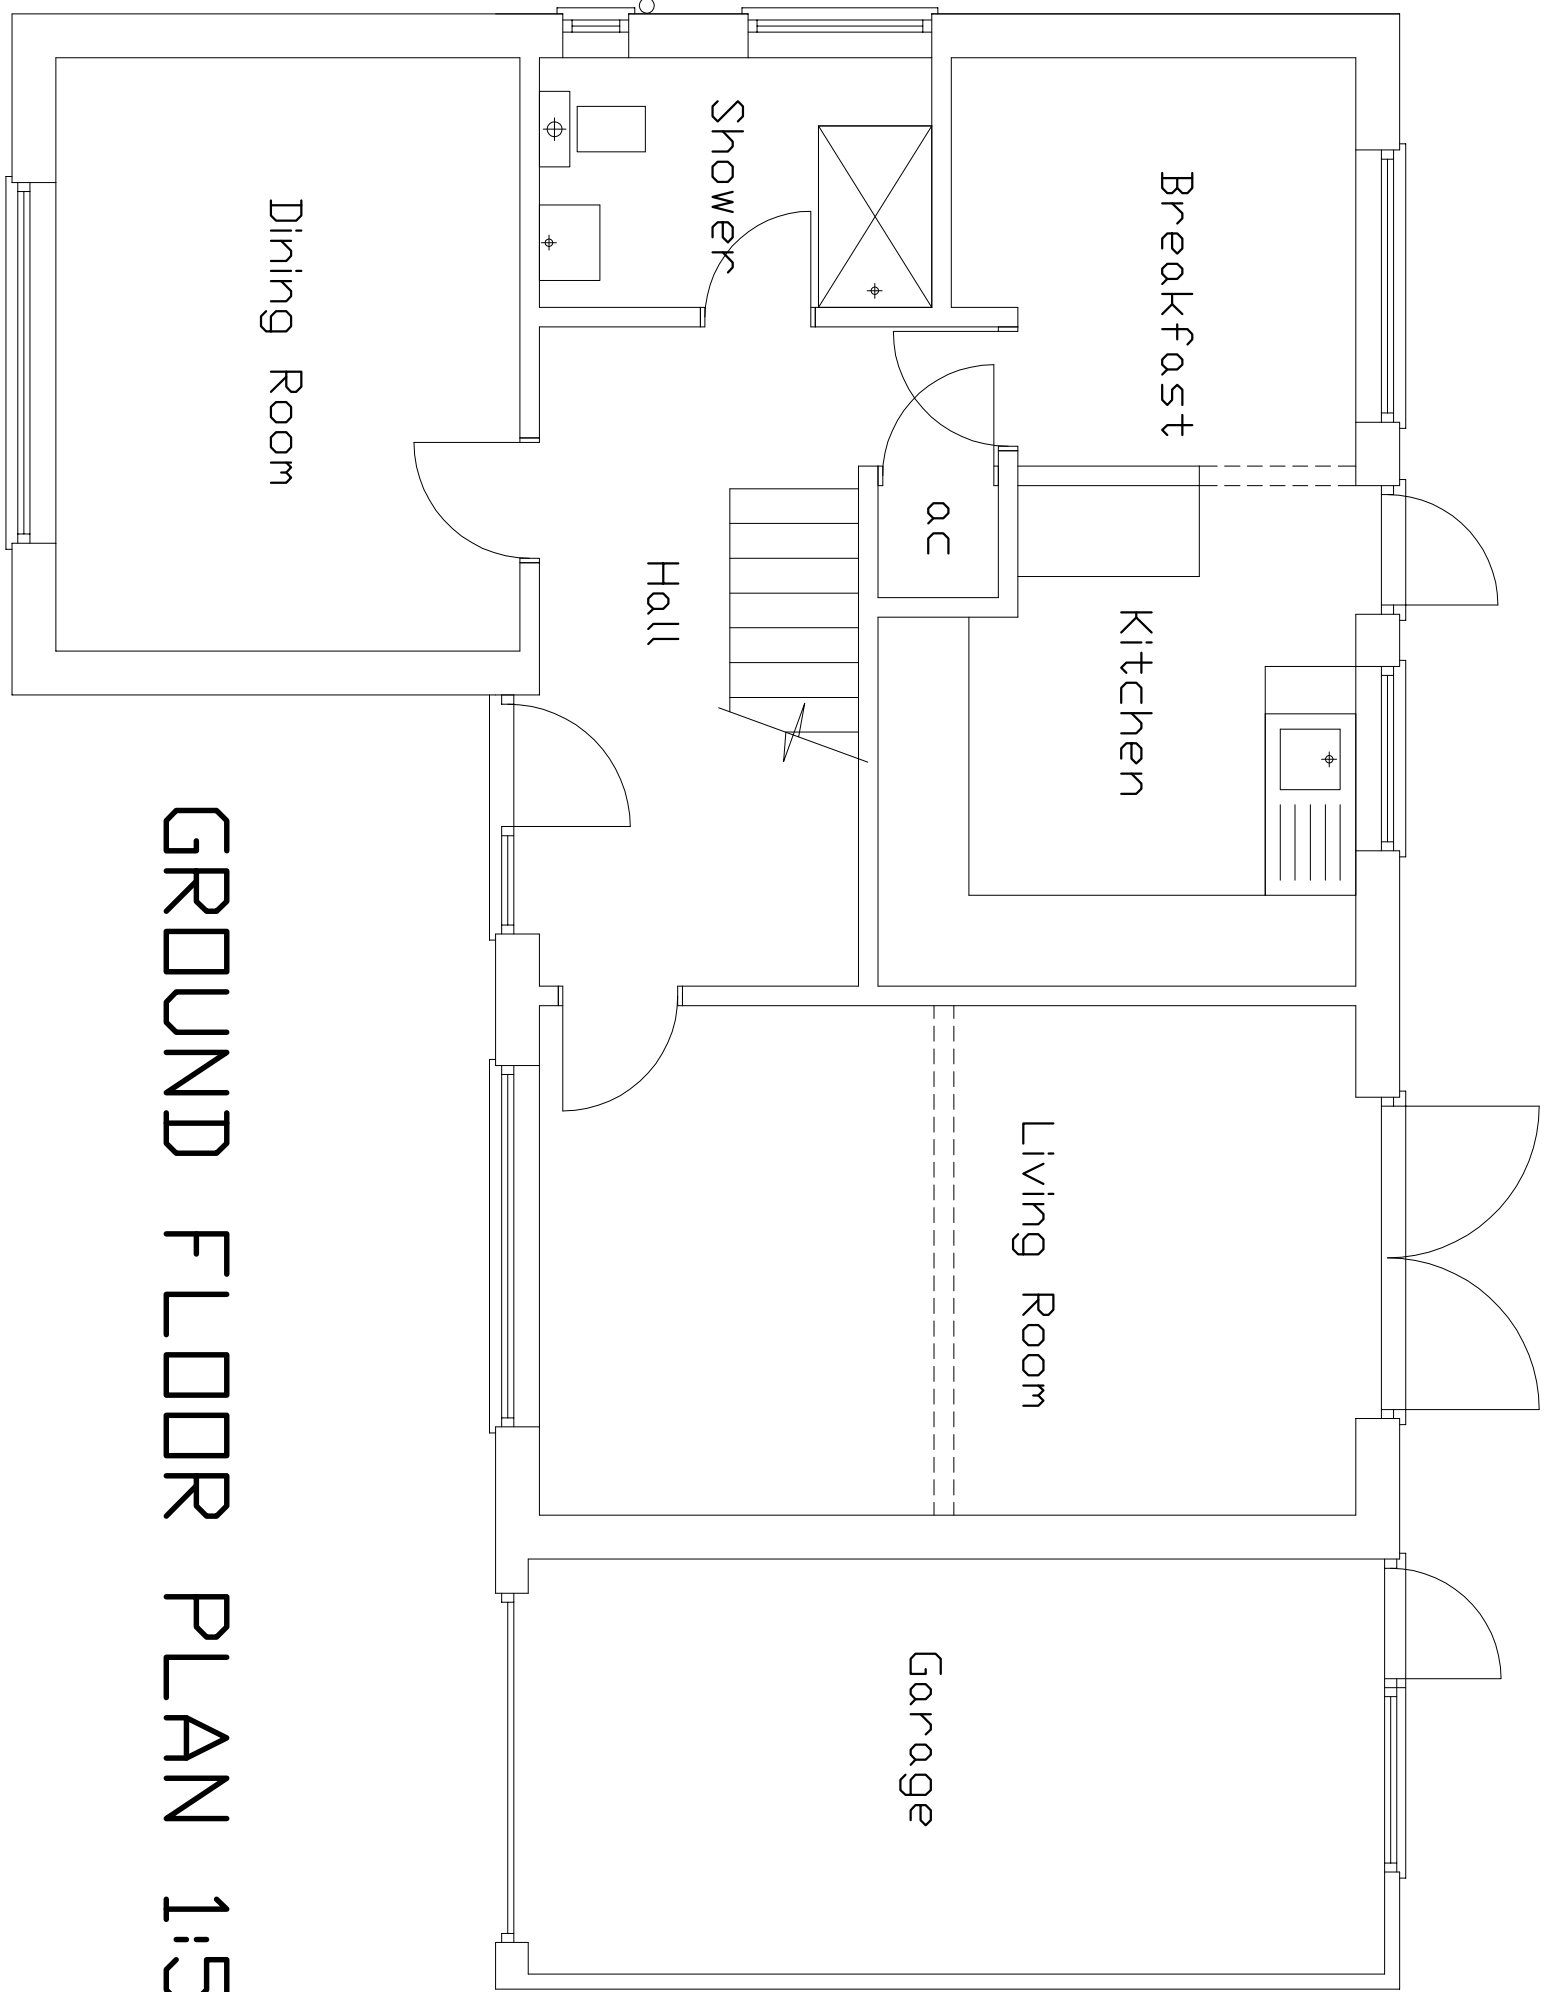


GROUND FLOOR PLAN 1:50.

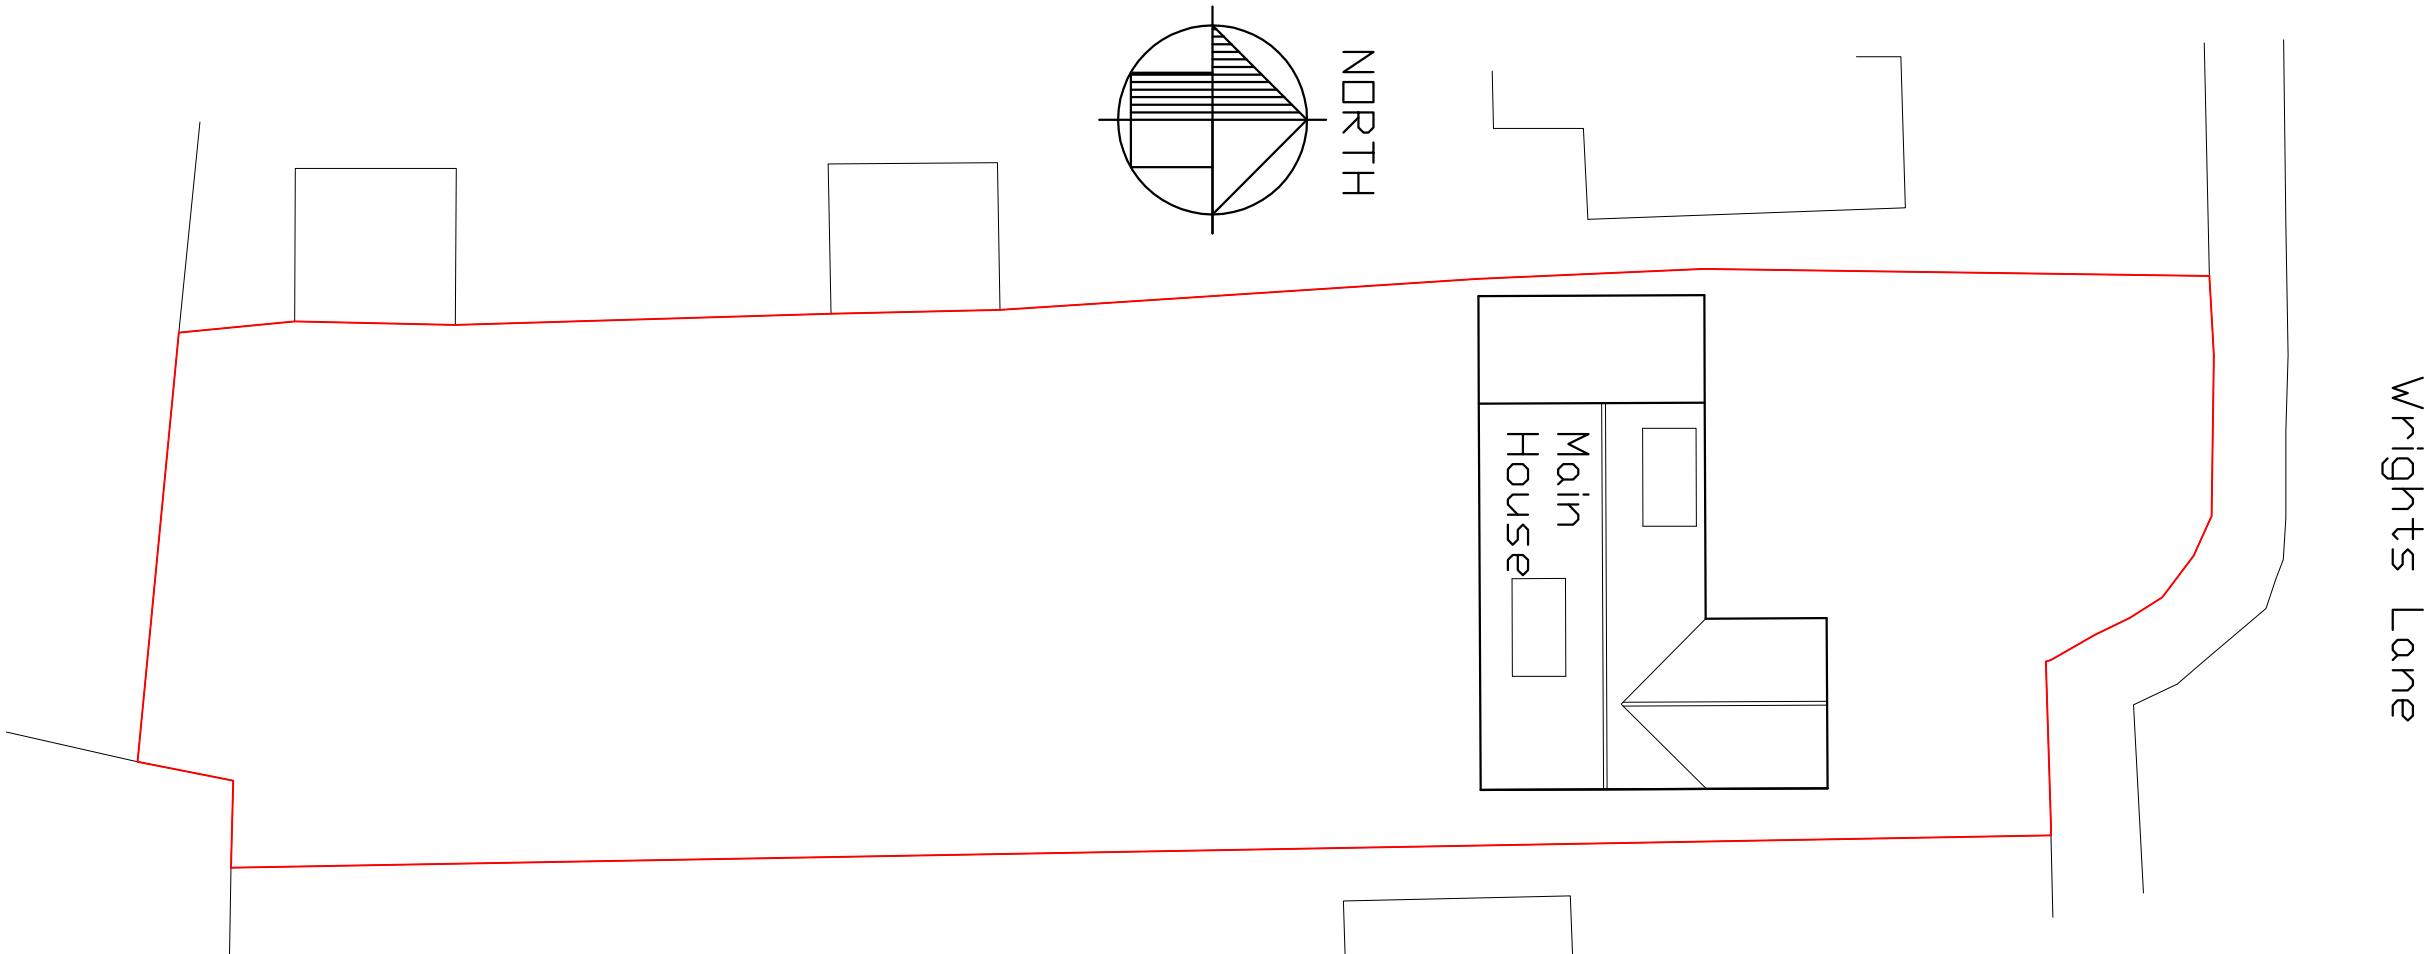


SITE PLAN 1:200.

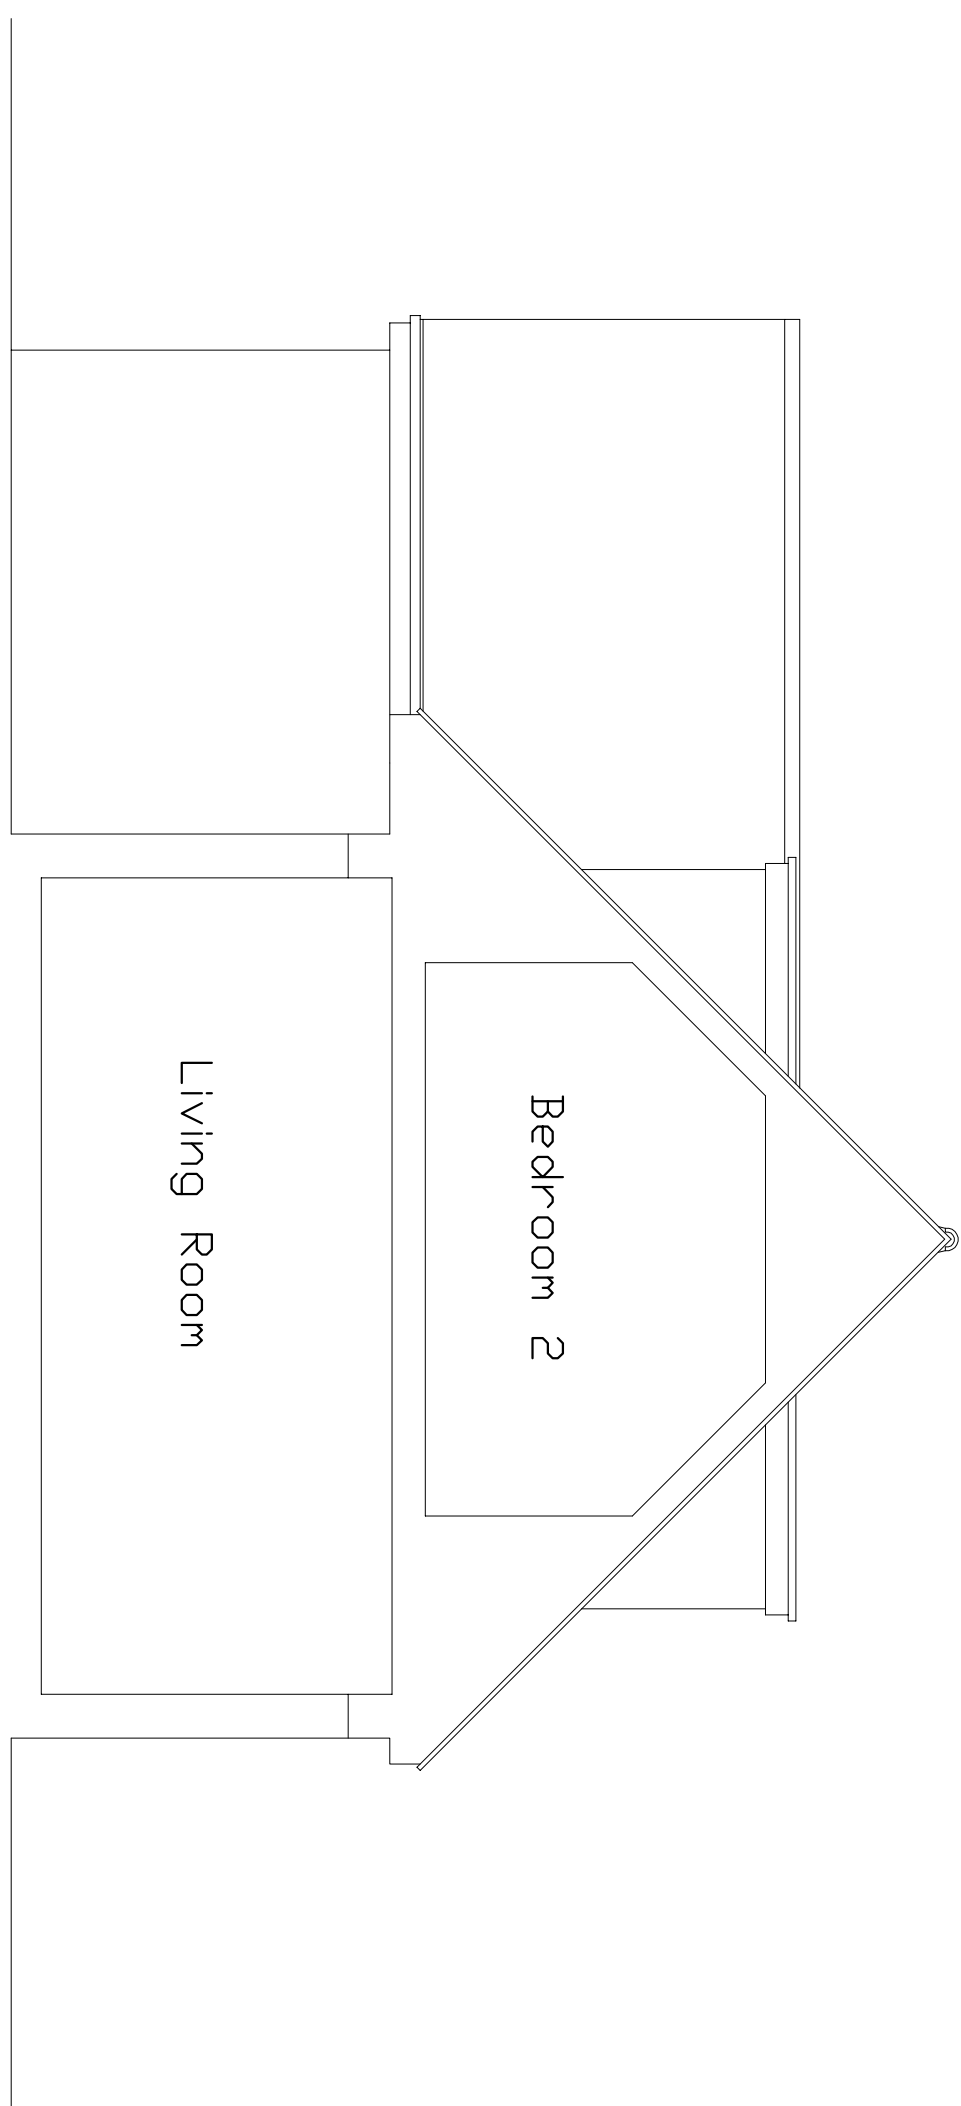

SECTION 1:50.

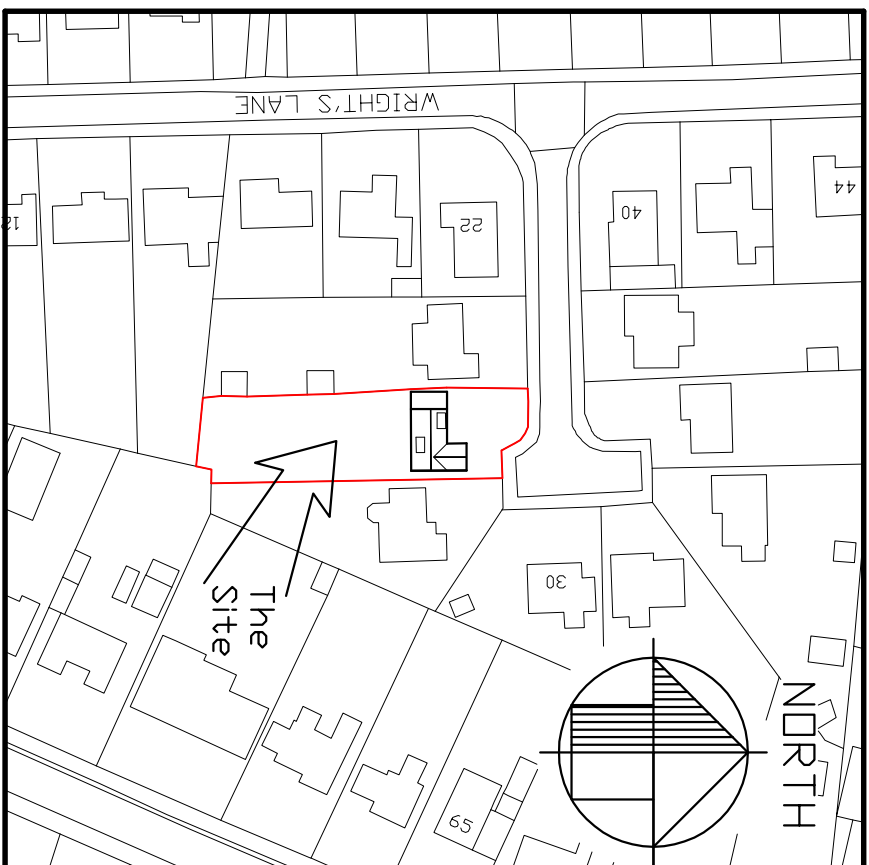

LOCATION MAP 1:1250.

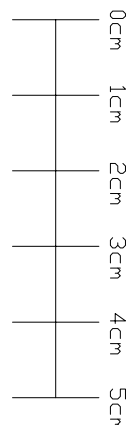

FIR CONSTRUCTION PURPOSES: Drawings to be read in strict accordance with the specification, measurements and levels to be checked on site by the client. The client is responsible for any discrepancies to be referred to the designer.

Matt Sturgeon Ltd.
BUILDING CONSULTANCY

MONKEY PUZZLE . . NURSERY LANE . . NORTH WOOTTON
KINGS LANE . . NORFOLK . . PE30 3QB . . 01553 670651

PROPOSED EXTENSIONS
26 WRIGHTS LANE
SUTTON BRIDGE.

EXISTING:
PLANS AND ELEVATIONS.

MAY 2021 1483-01a.

a. 150621. Boundaries amended