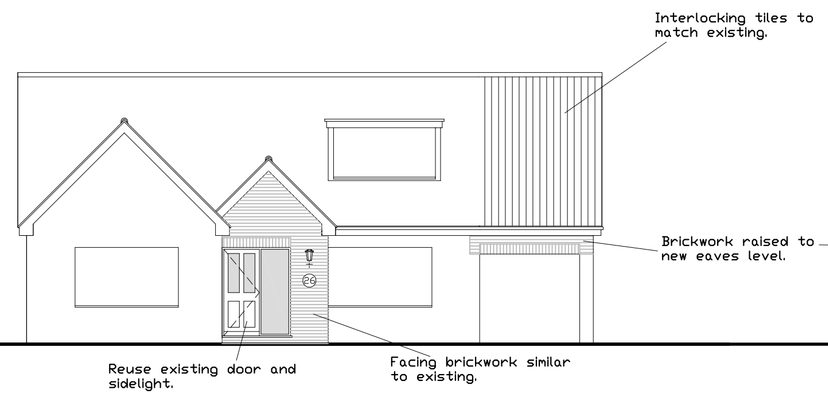

NORTH ELEVATION 1:100.

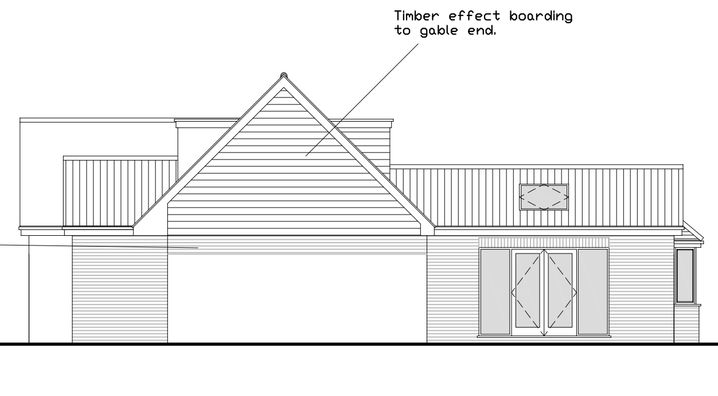

WEST ELEVATION 1:100.

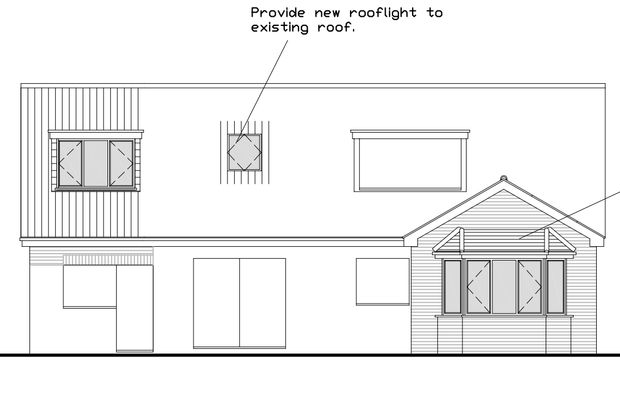

SOUTH ELEVATION 1:100.

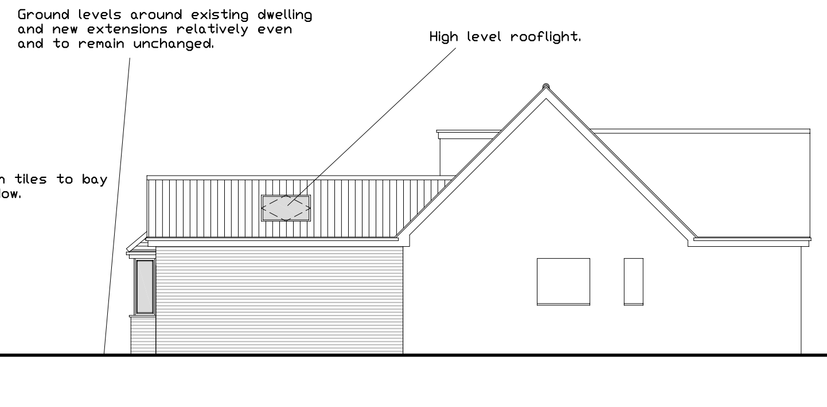

EAST ELEVATION 1:100.

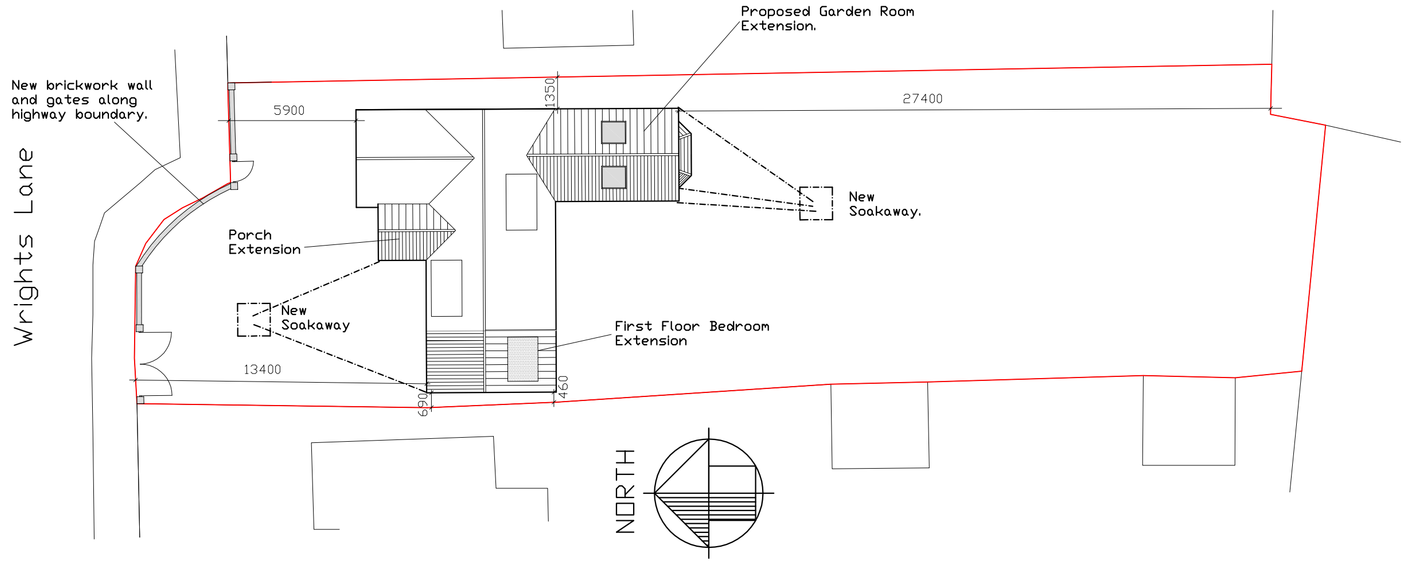

SITE PLAN 1:200.

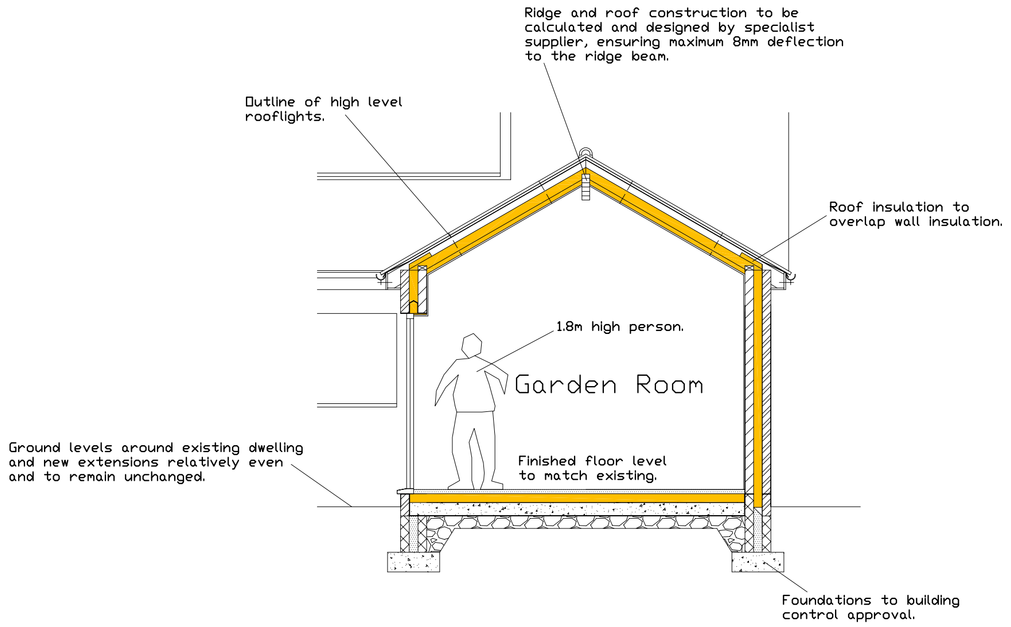

SECTION 1:50.

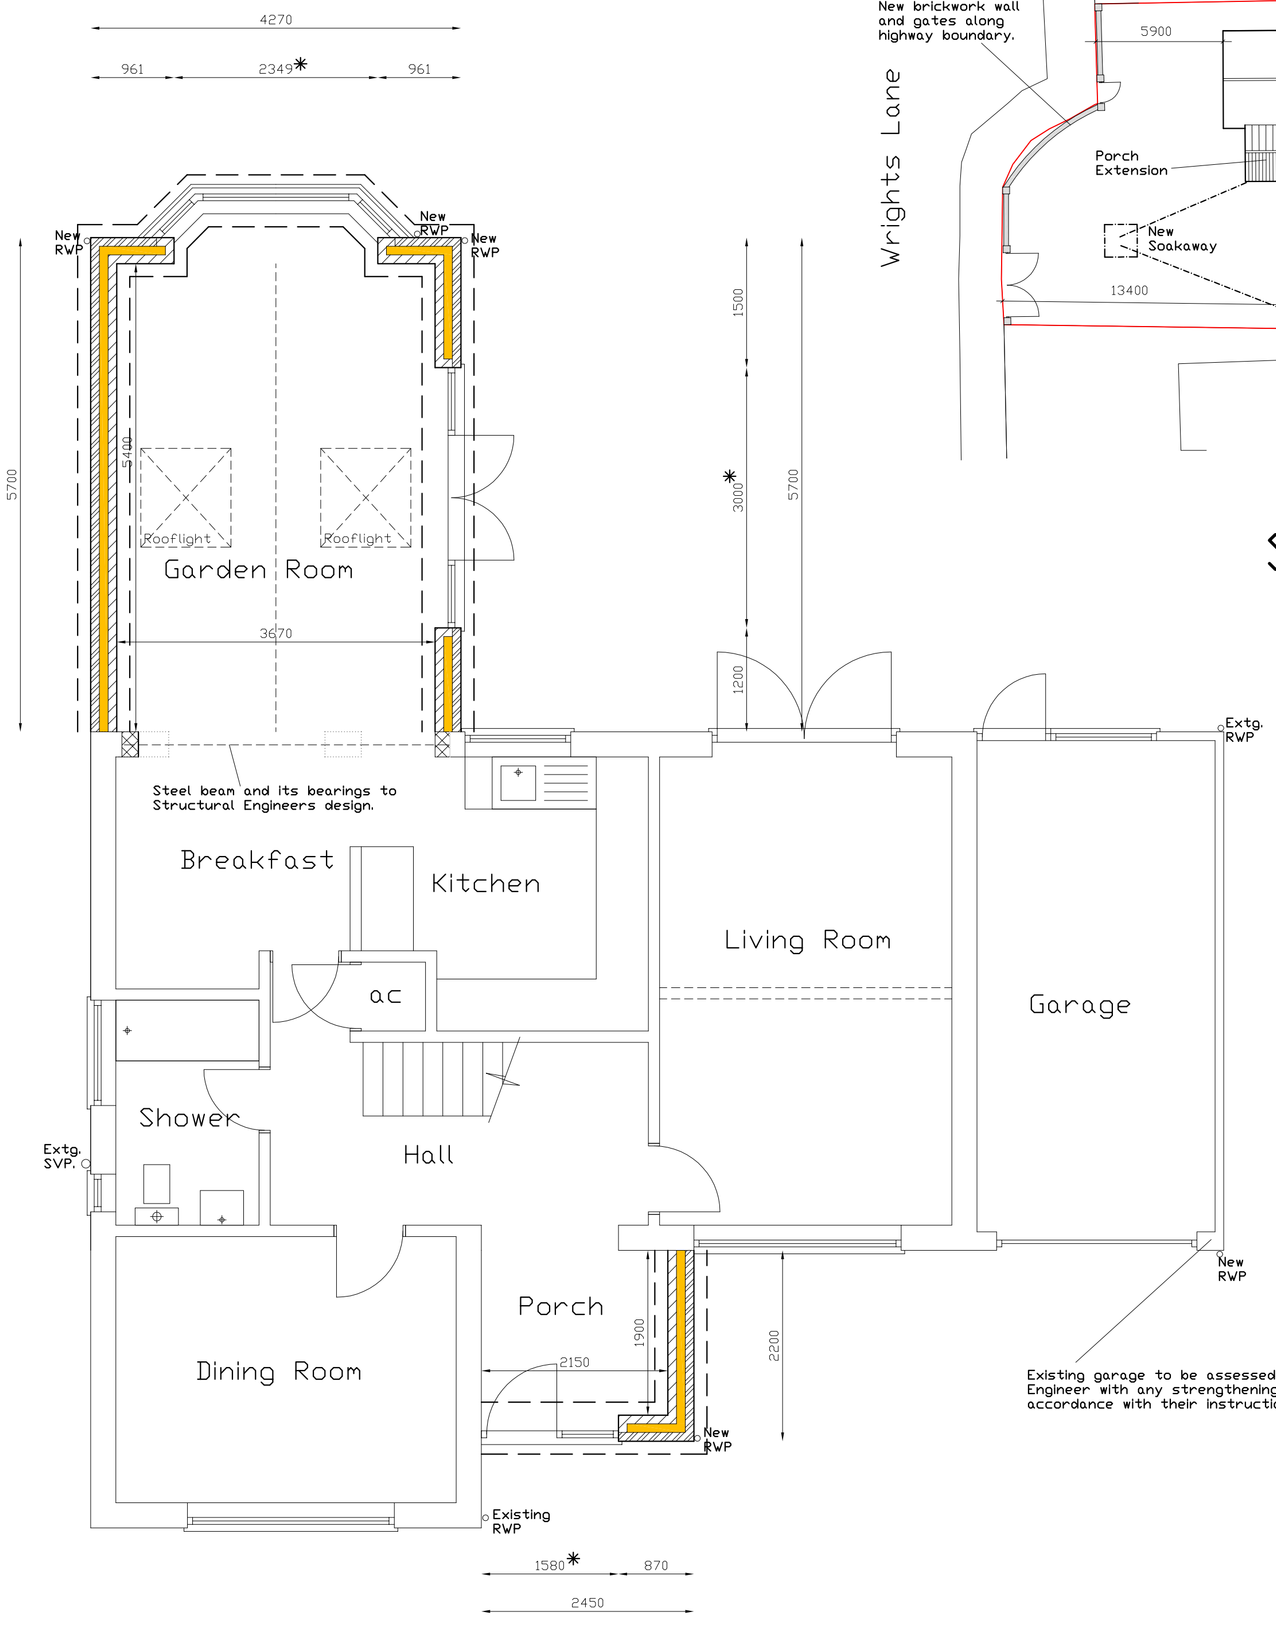

GROUND FLOOR PLAN 1:50.

* Window and door sizes to be adjusted as necessary to suit selected windows and doors.

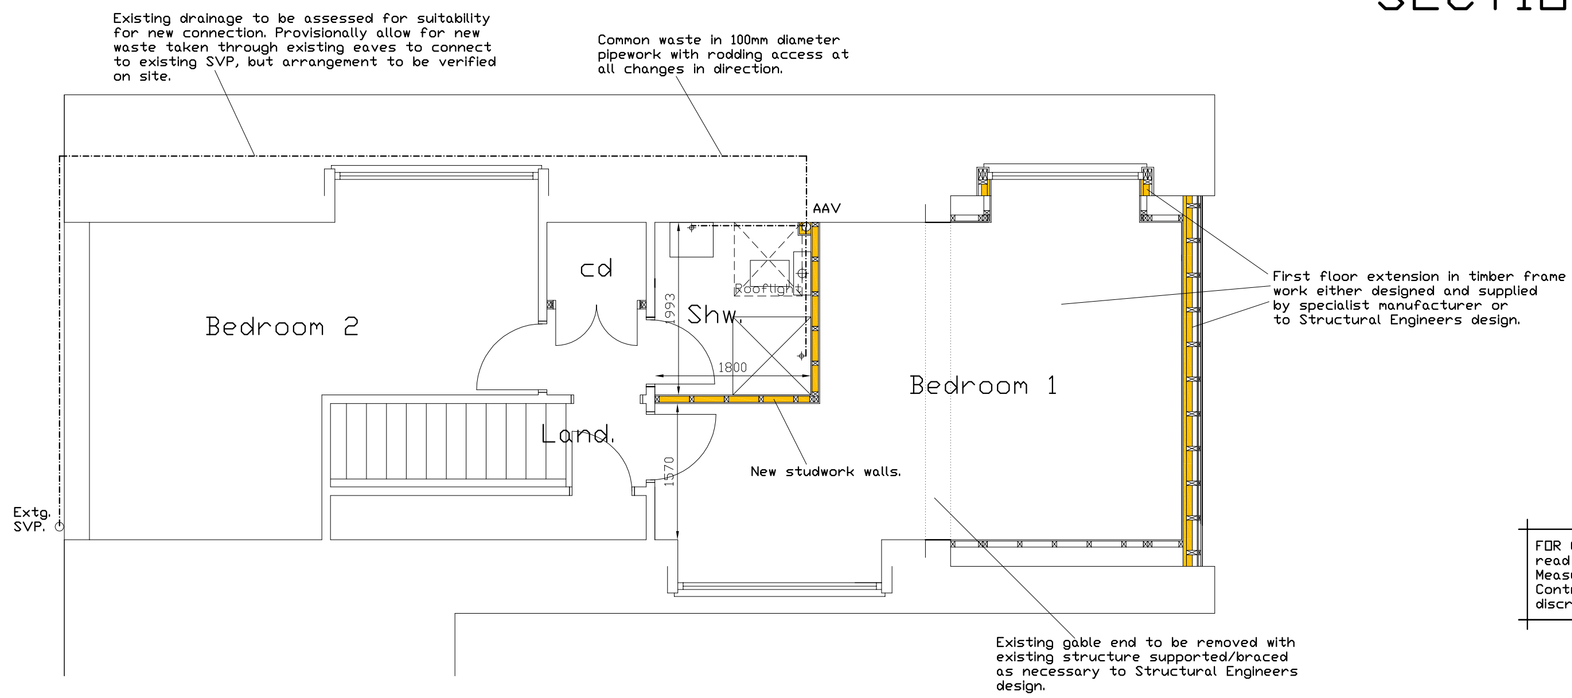

FIRST FLOOR PLAN 1:50.

Existing garage to be assessed by Structural Engineer with any strengthening in strict accordance with their instructions.

TYP. WALL 1:100.

0cm 1cm 2cm 3cm 4cm 5cm

FOR CONSTRUCTION PURPOSES: Drawings to be read in strict accordance with the specification. Measurements and levels to be checked on site by the Contractor prior to commencement of works. Any discrepancies to be referred to the designer.

Matt Sturgeon Ltd.
BUILDING CONSULTANCY
MONKEY PUZZLE * NURSERY LANE * NORTH WOOTTON
KINGS LYNN . NORFOLK . PE30 3QB . 01553 670851

PROPOSED EXTENSIONS
26 WRIGHTS LANE
SUTTON BRIDGE.

PROPOSED:

PLANS AND ELEVATIONS.

PRELIMINARY

MAY 2021 | 1483-02 d.

a. 20.05.21. Amended to clients requirements.
b. 28.05.21. Bay window added.
c. 02.06.21. Amended and prepared for applications.
d. 15.06.21. Boundary dimensions added.