



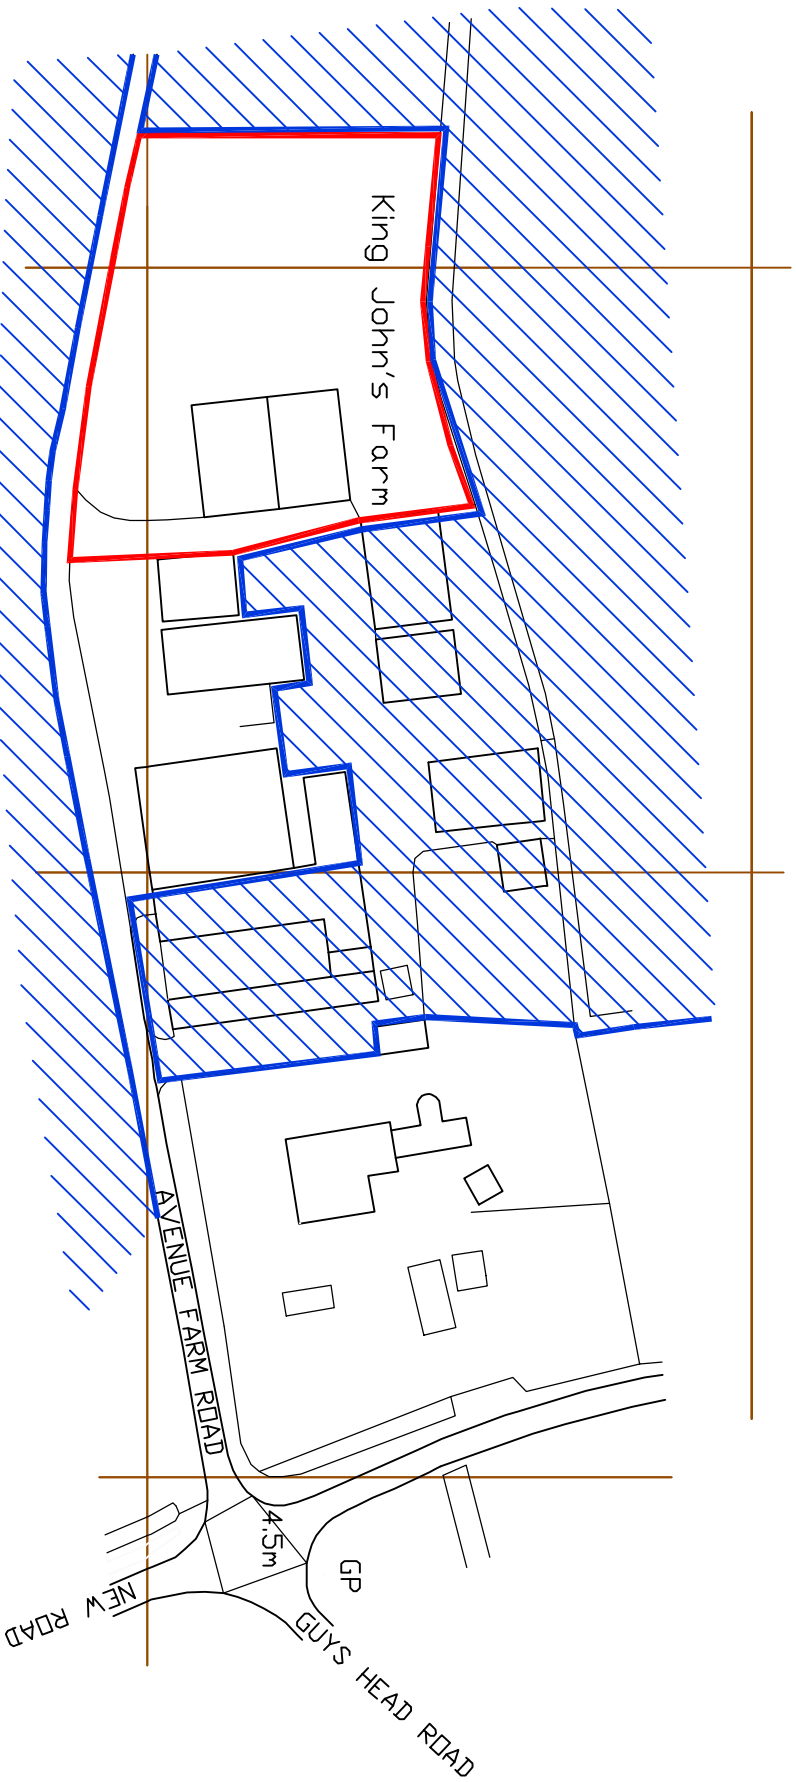

Crown Copyright and database rights 2022. OS 100031961 National Map Centre. Purchased 12/04/2022 1 year licence.

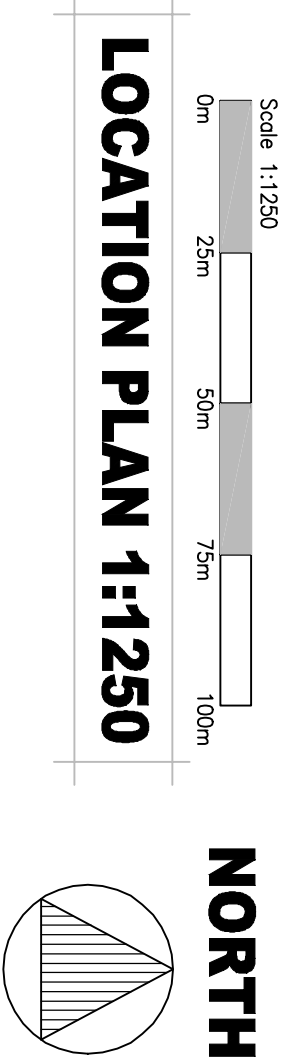

LOCATION PLAN 1:1250



Project:
Proposed Agricultural Extension
at
King John Farm
134 Avenue Farm
Sutton PE12 9QF

Drawing: PSD00061-05 Location Plan

Scale: 1:1250 Drawing A3 size