



PROPOSED SOUTH ELEVATION 1:100

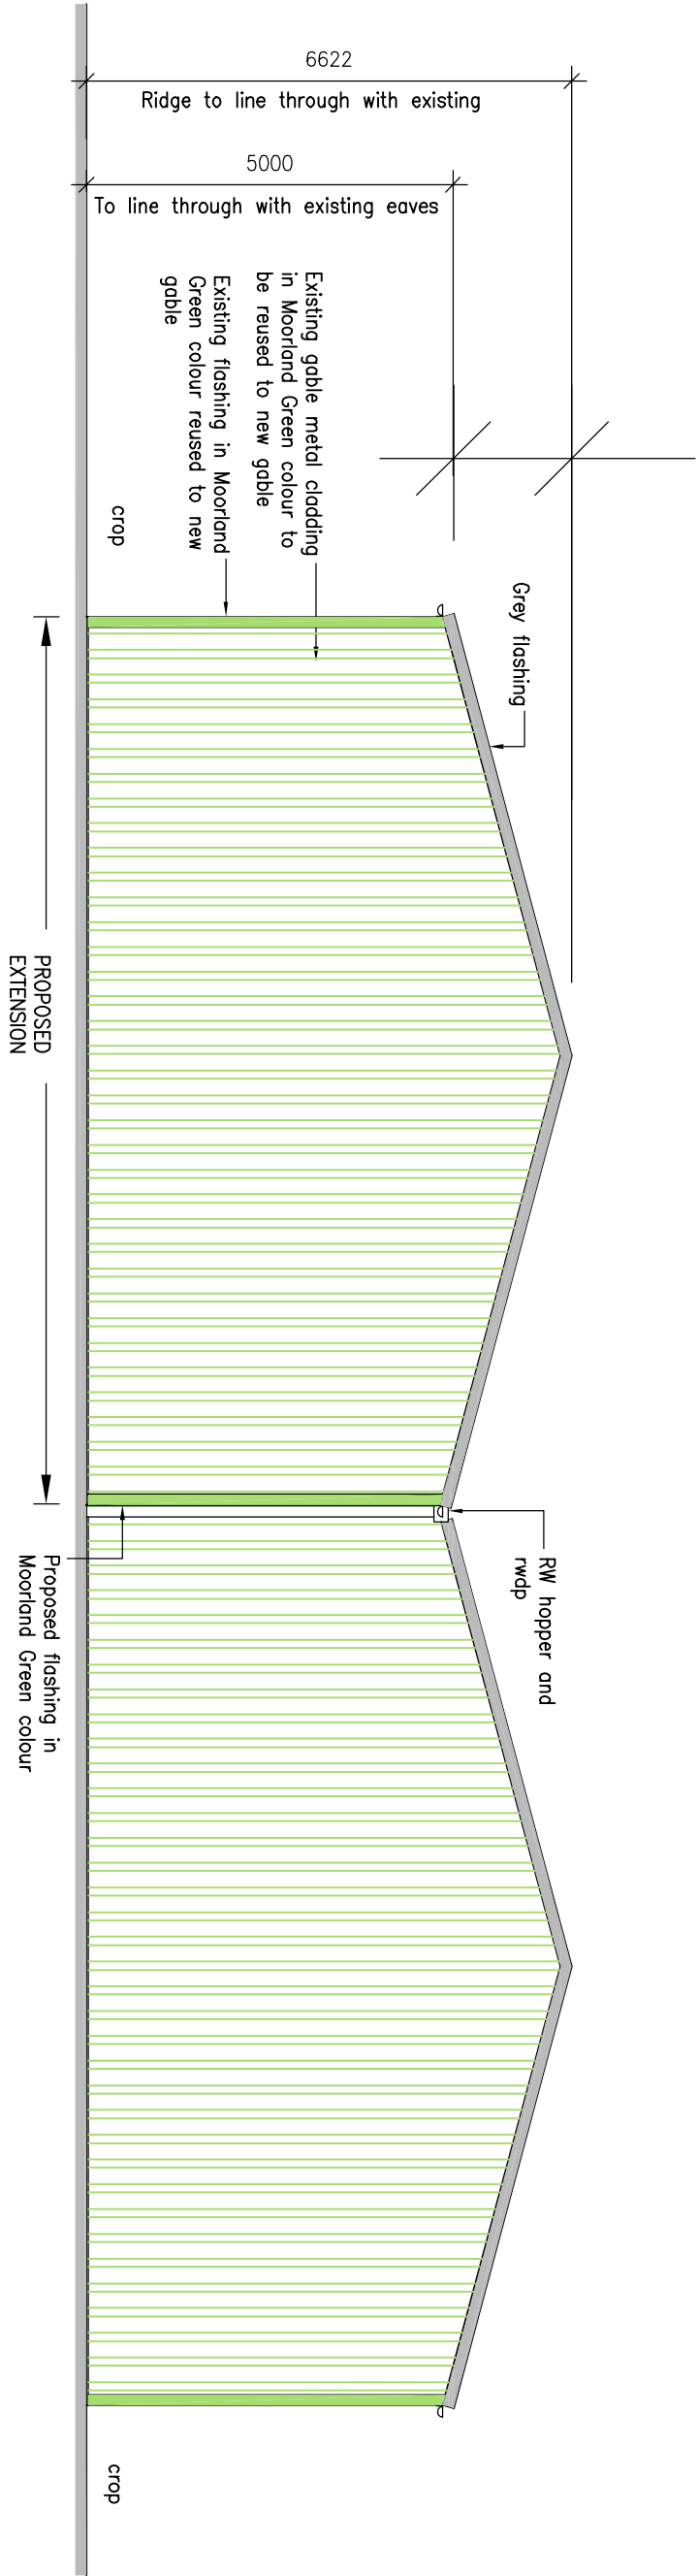


Rainwater catchment area at 1:100 scale = 167.6 x 0.02 = 3.351 litres/sec x 60 minutes x 2 hrs = 24,134 litres (2no 12,000 litres tanks per elevation to be provided)

Rainwater fall intensity 0.02 litres/sec

Rainwater storage capacity 167.6 x 0.02 = 3.351 litres/sec x 60 minutes x 2 hrs = 24,134 litres (2no 12,000 litres tanks per elevation to be provided)

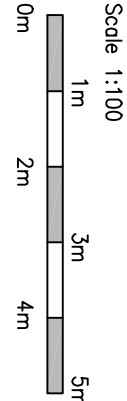

PROPOSED WEST ELEVATION 1:100

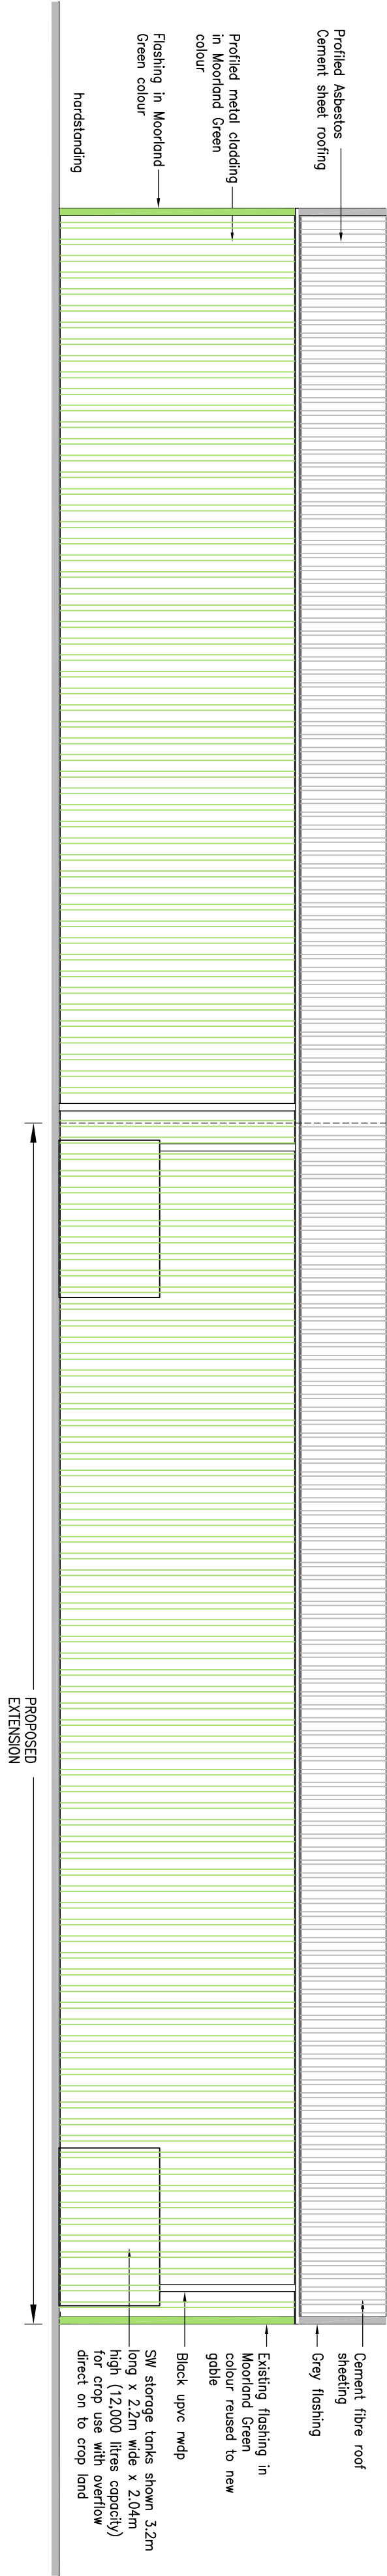

PROPOSED NORTH ELEVATION 1:100