




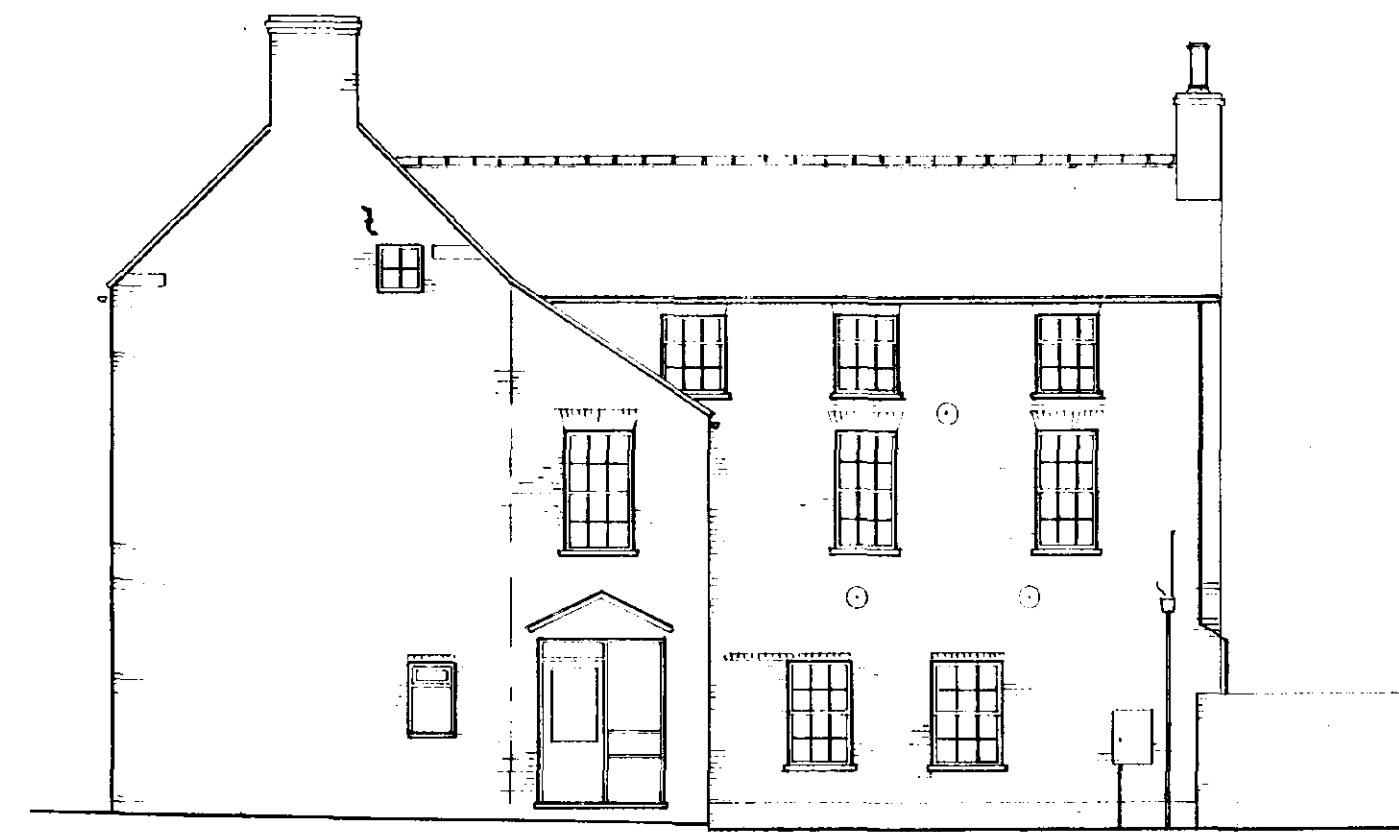


FRONT ELEVATION EXISTING

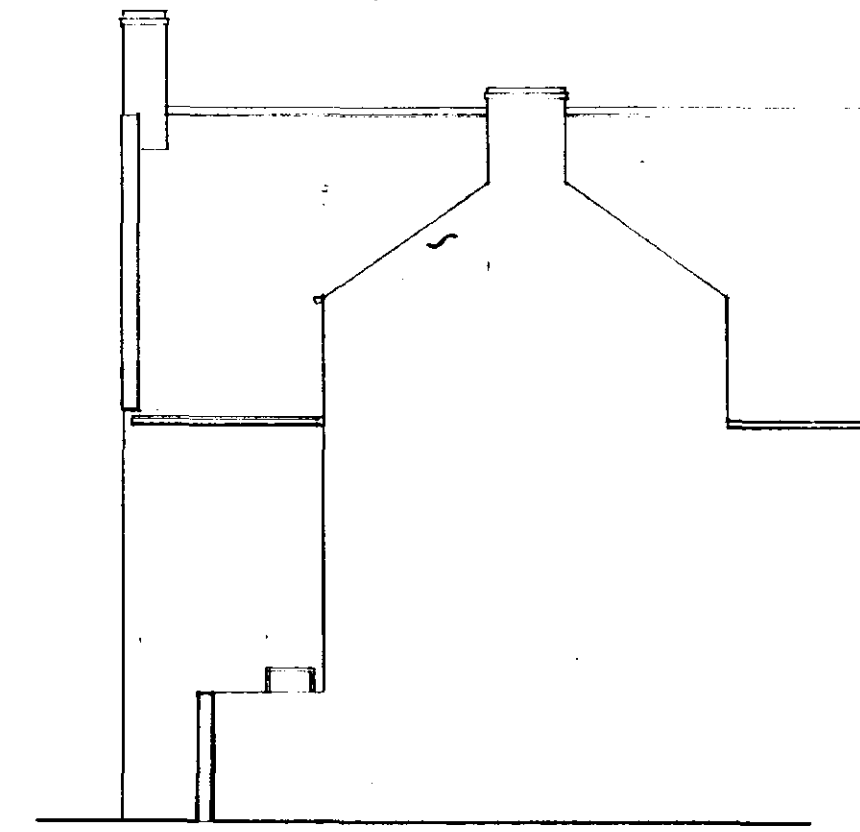

SIDE ELEVATION EXISTING

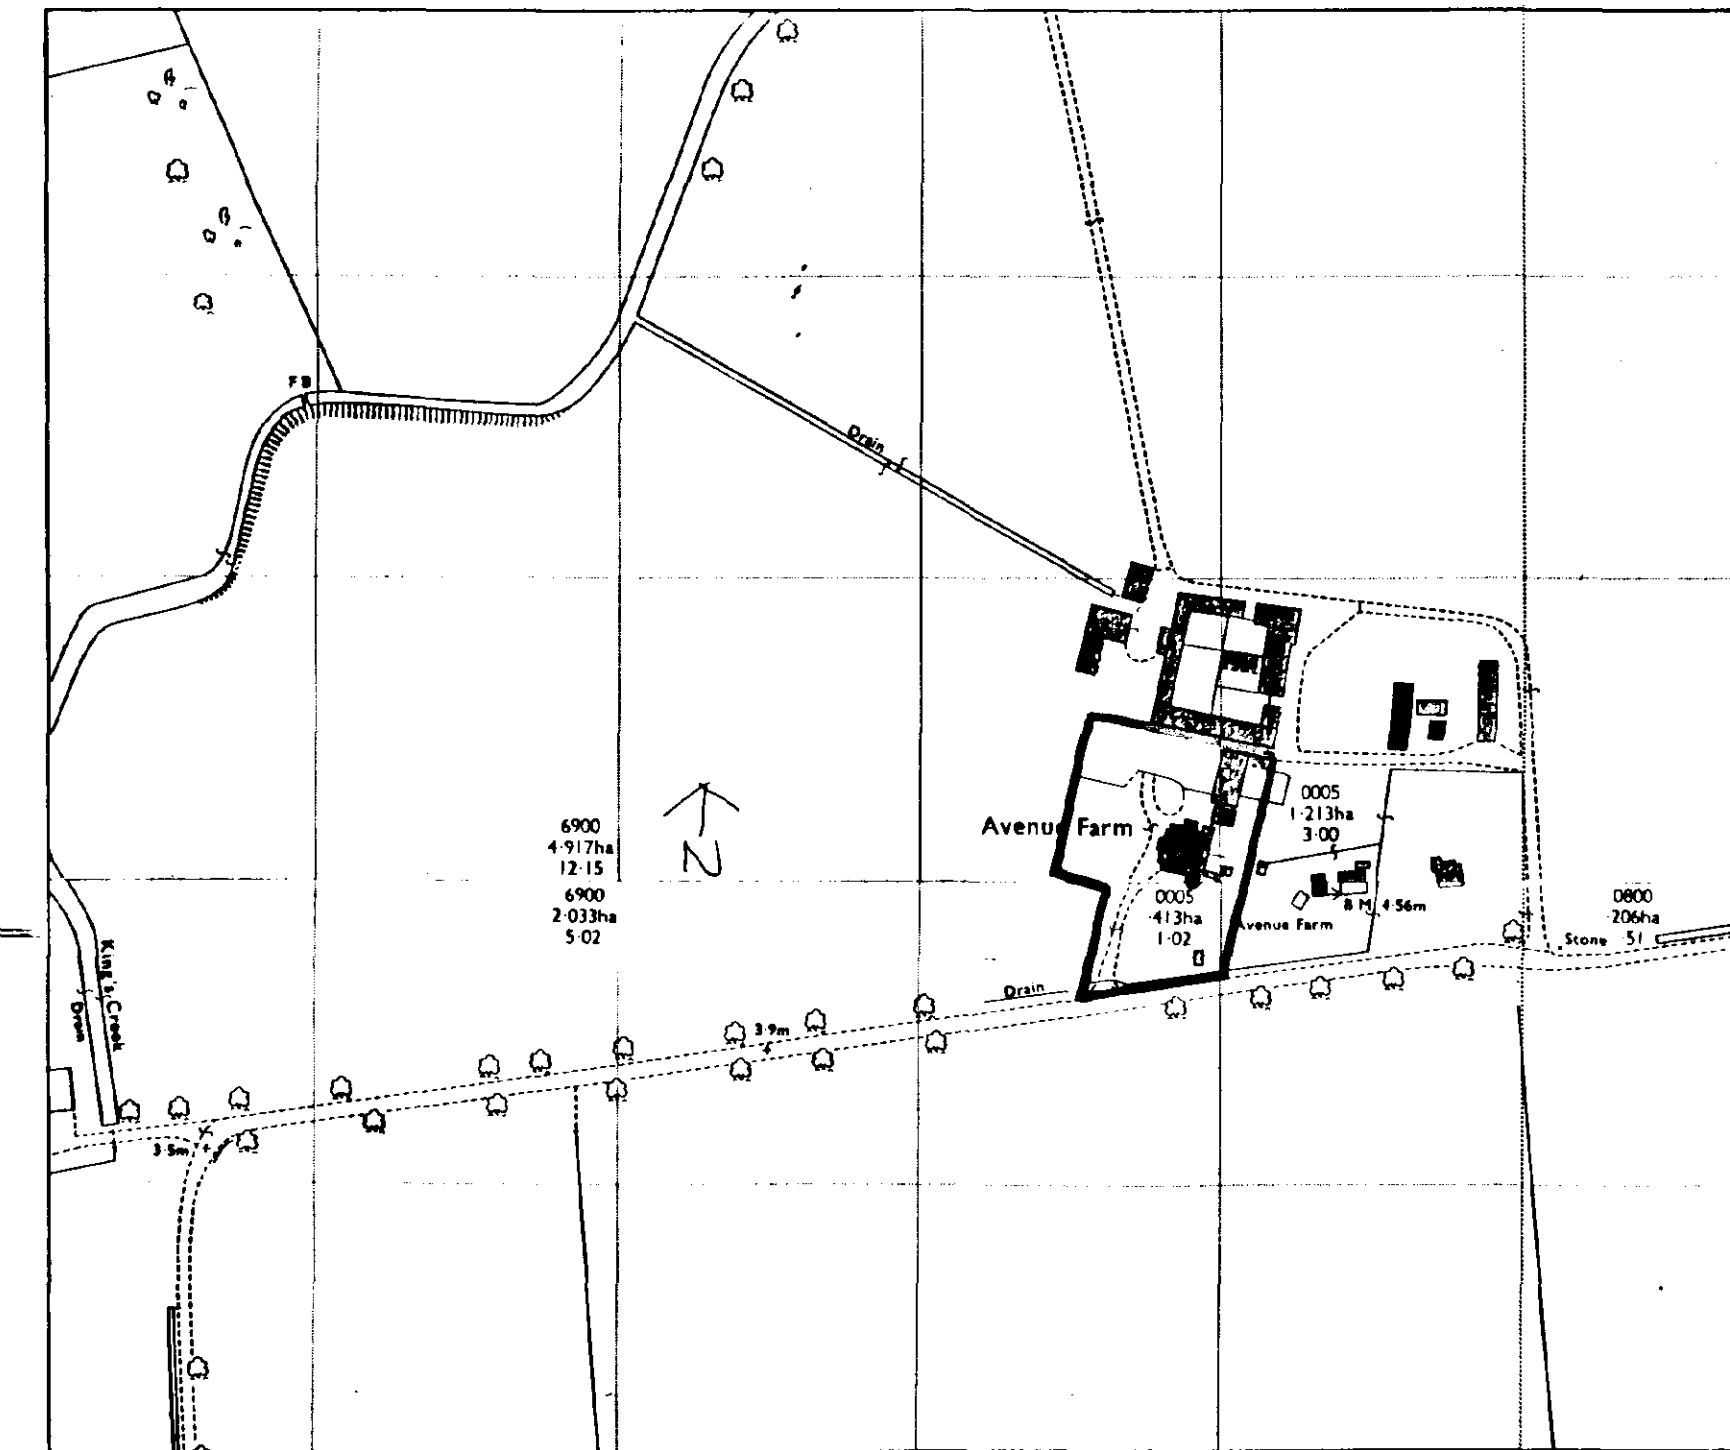


LOCATION PLAN 1:2500

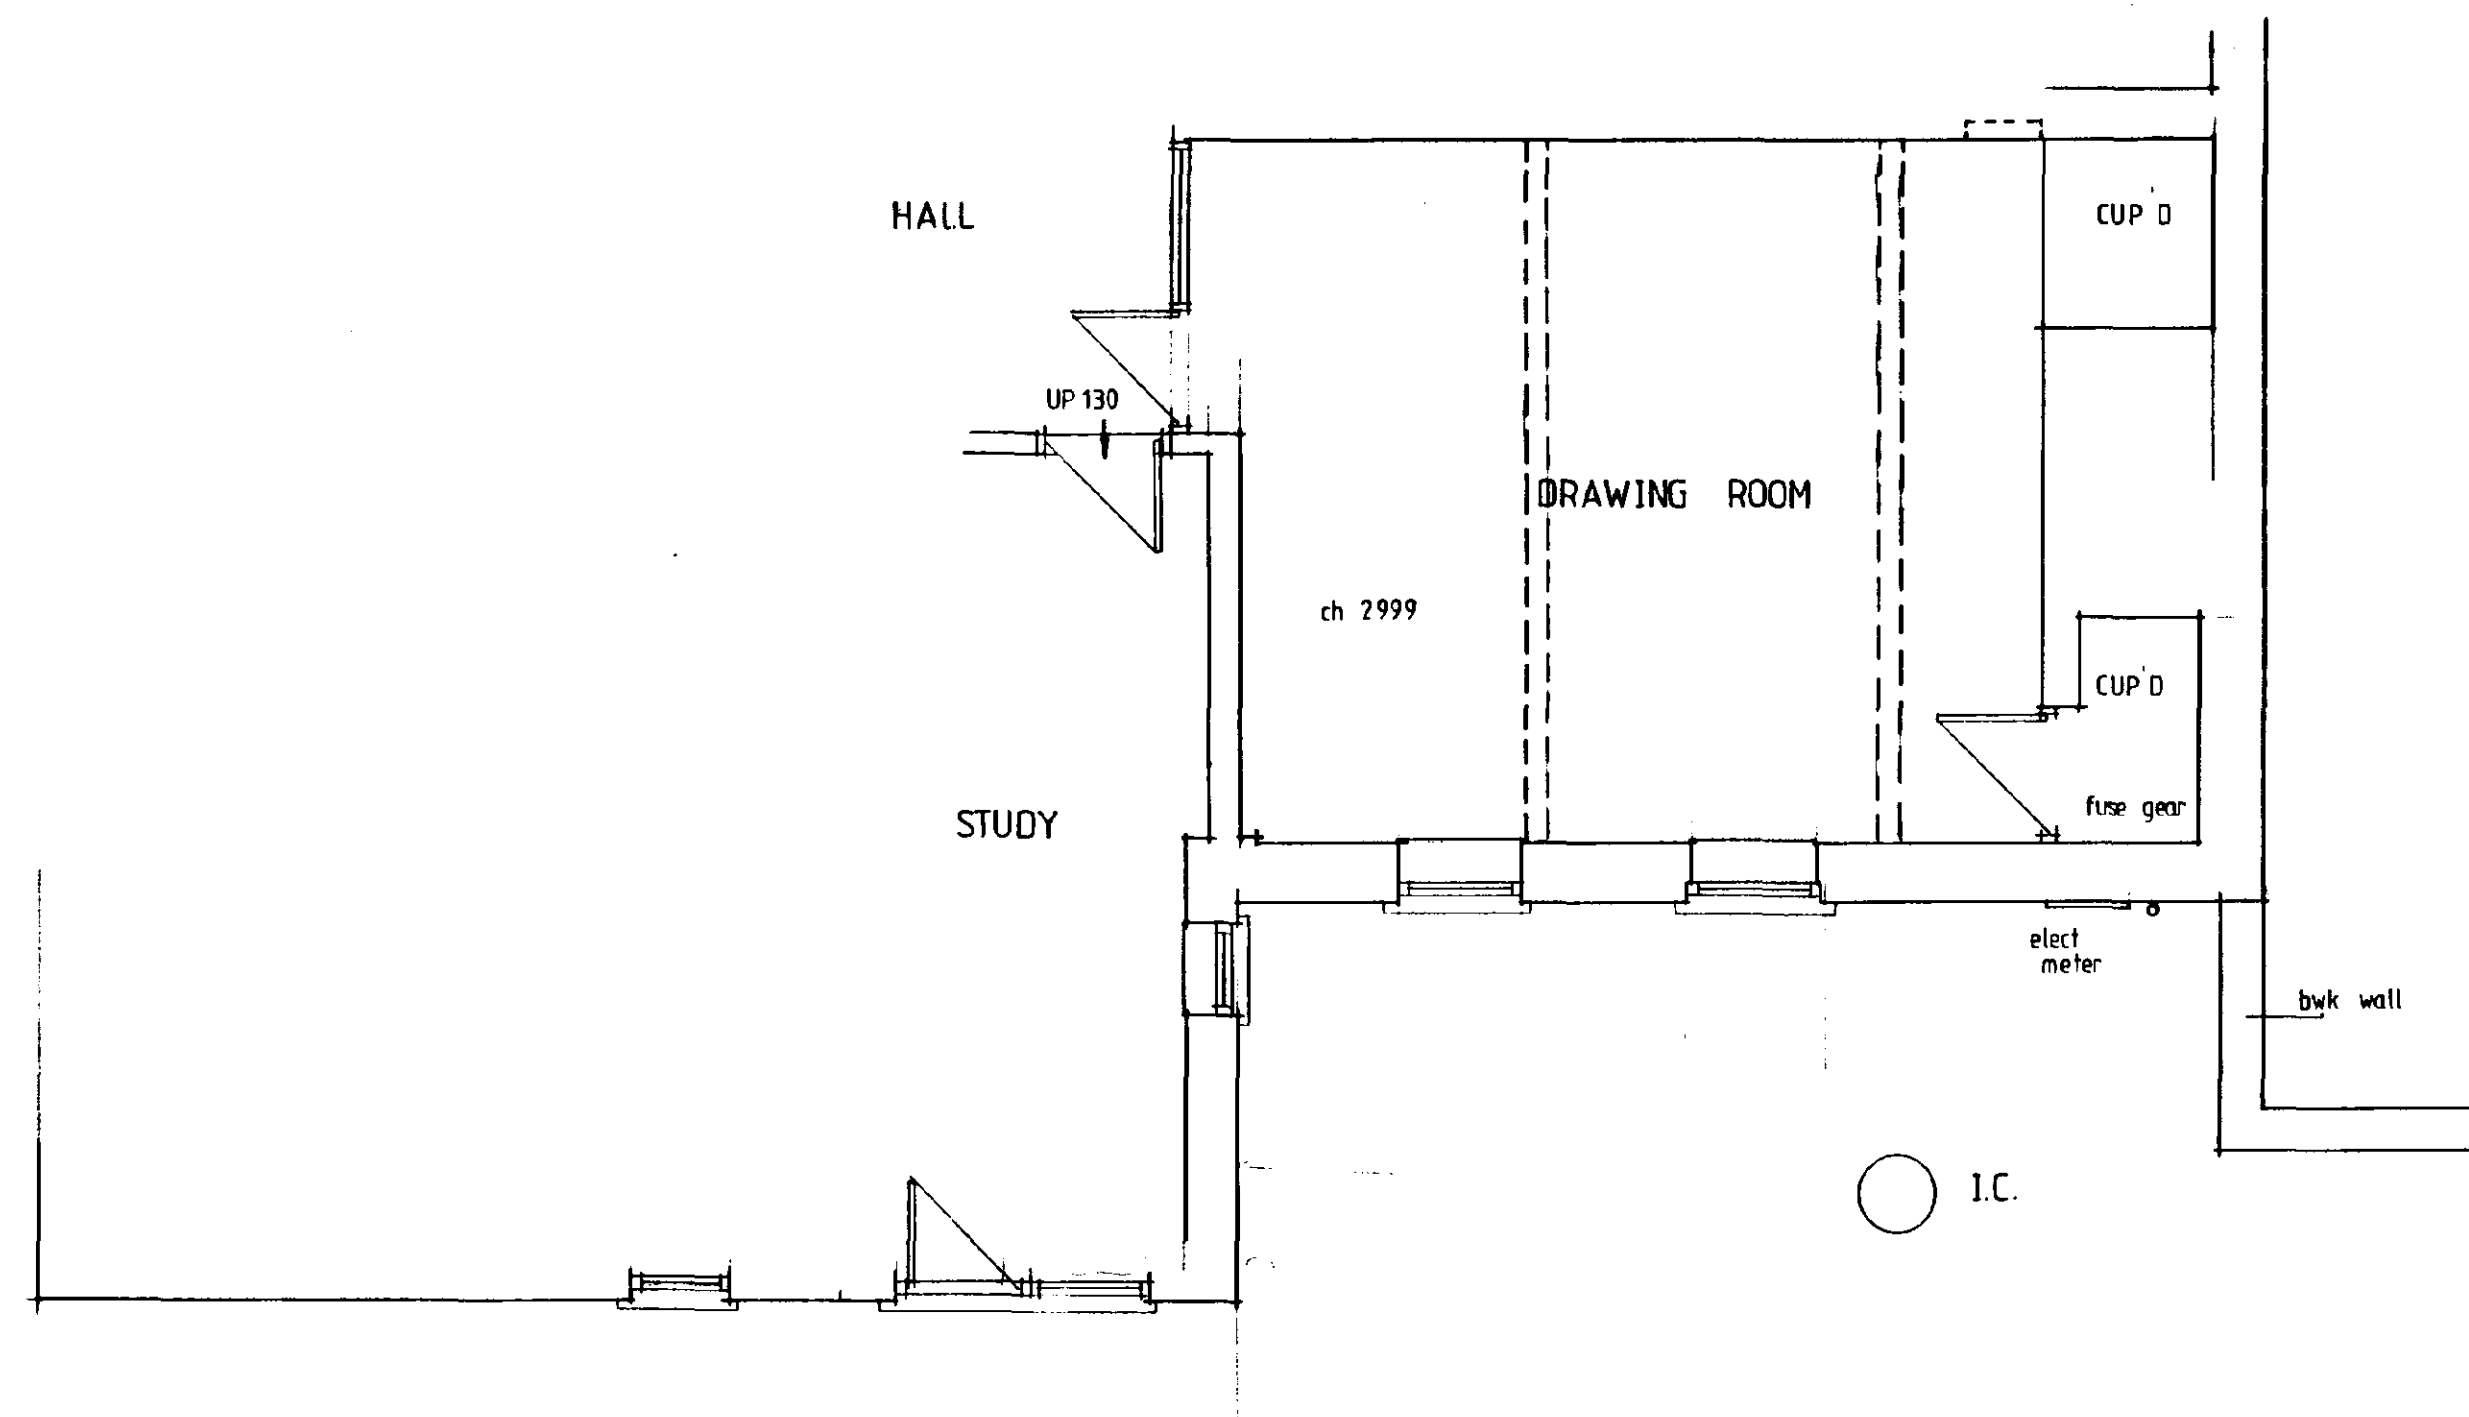

GROUND FLOOR
EXISTING



SEPTIC TANK

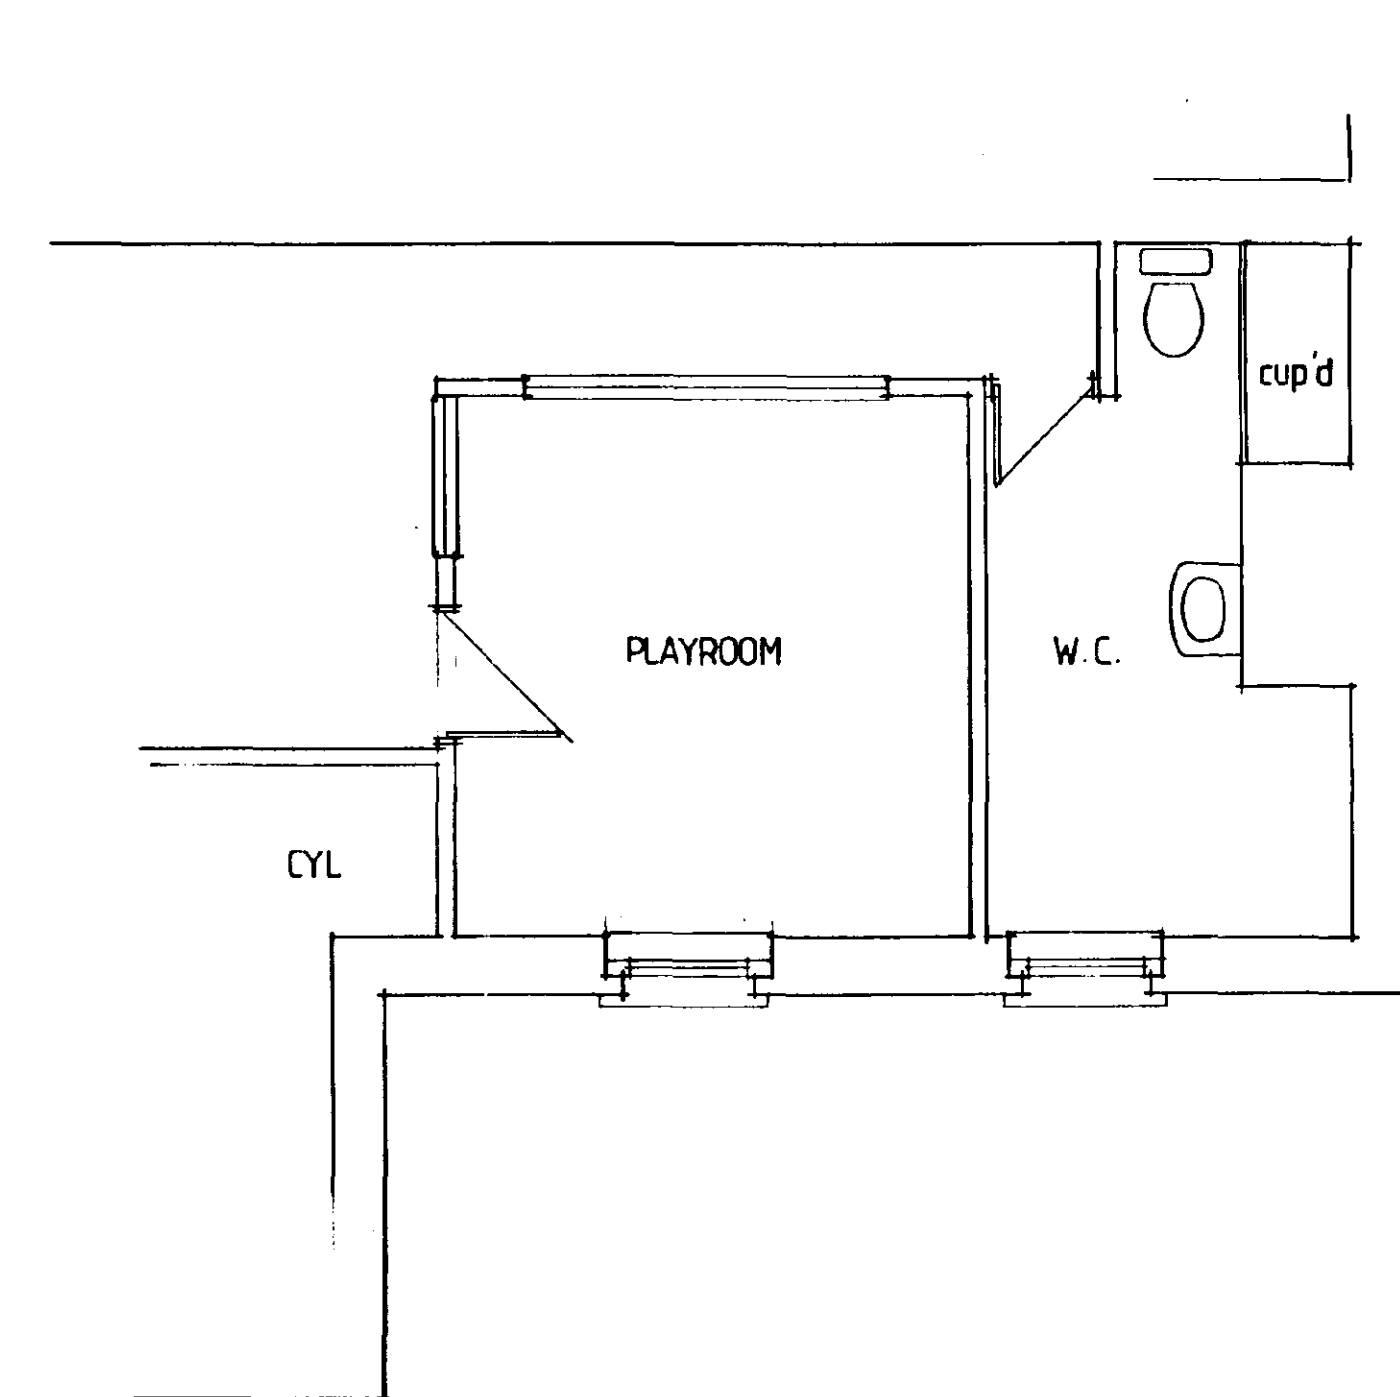

FIRST FLOOR EXISTING


SOUTH HOLLAND CO
HOUSING & PLANNING
18 JUN 1998
Ref: 0628/98

PROPOSED EXTENSION TO THE AVENUE FARMHOUSE
THE AVENUE SUTTON BRIDGE SPALDING Lincs
FOR MR & MRS PICKETT
SCALES 1:50, 1:100


DETERMINED
PLAN




PROPOSED FRONT ELEVATION

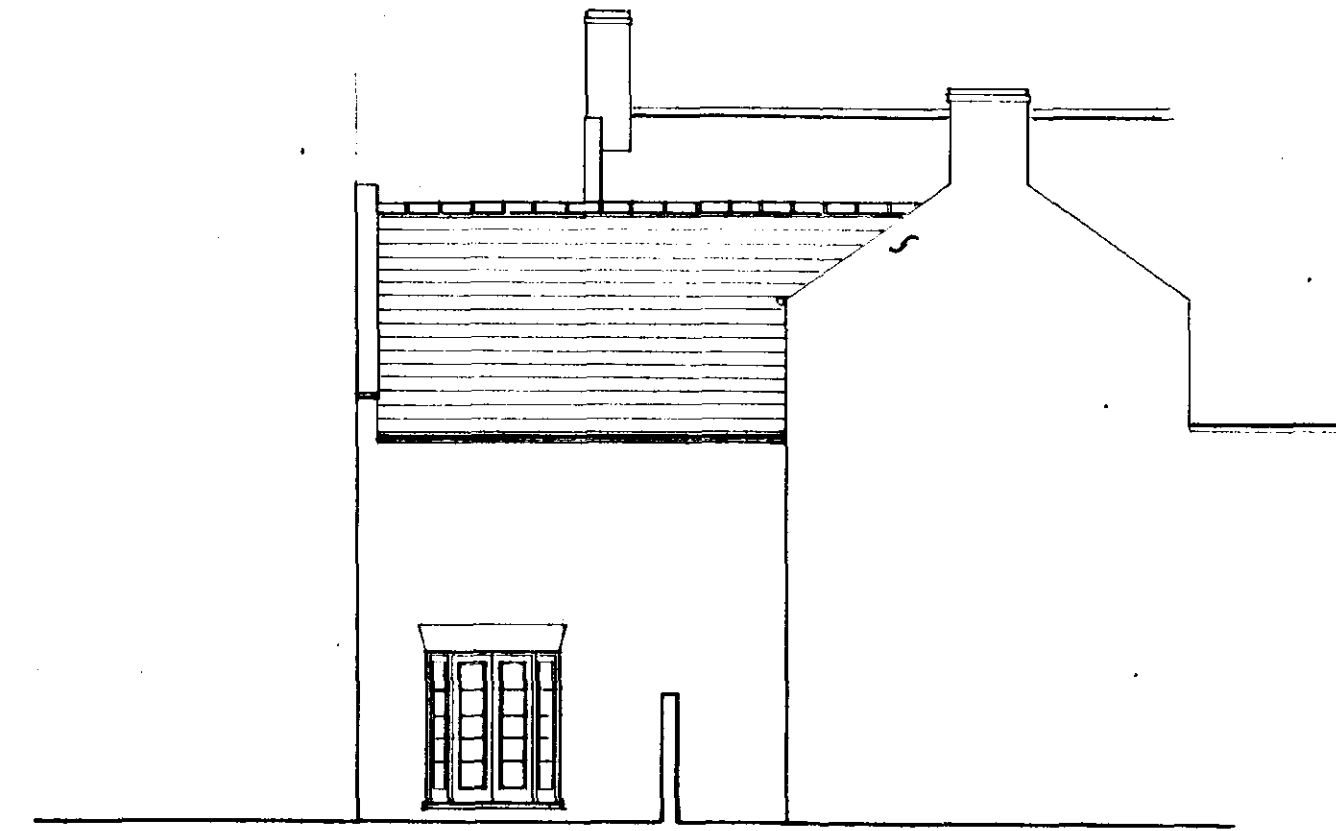

PROPOSED SIDE ELEVATION

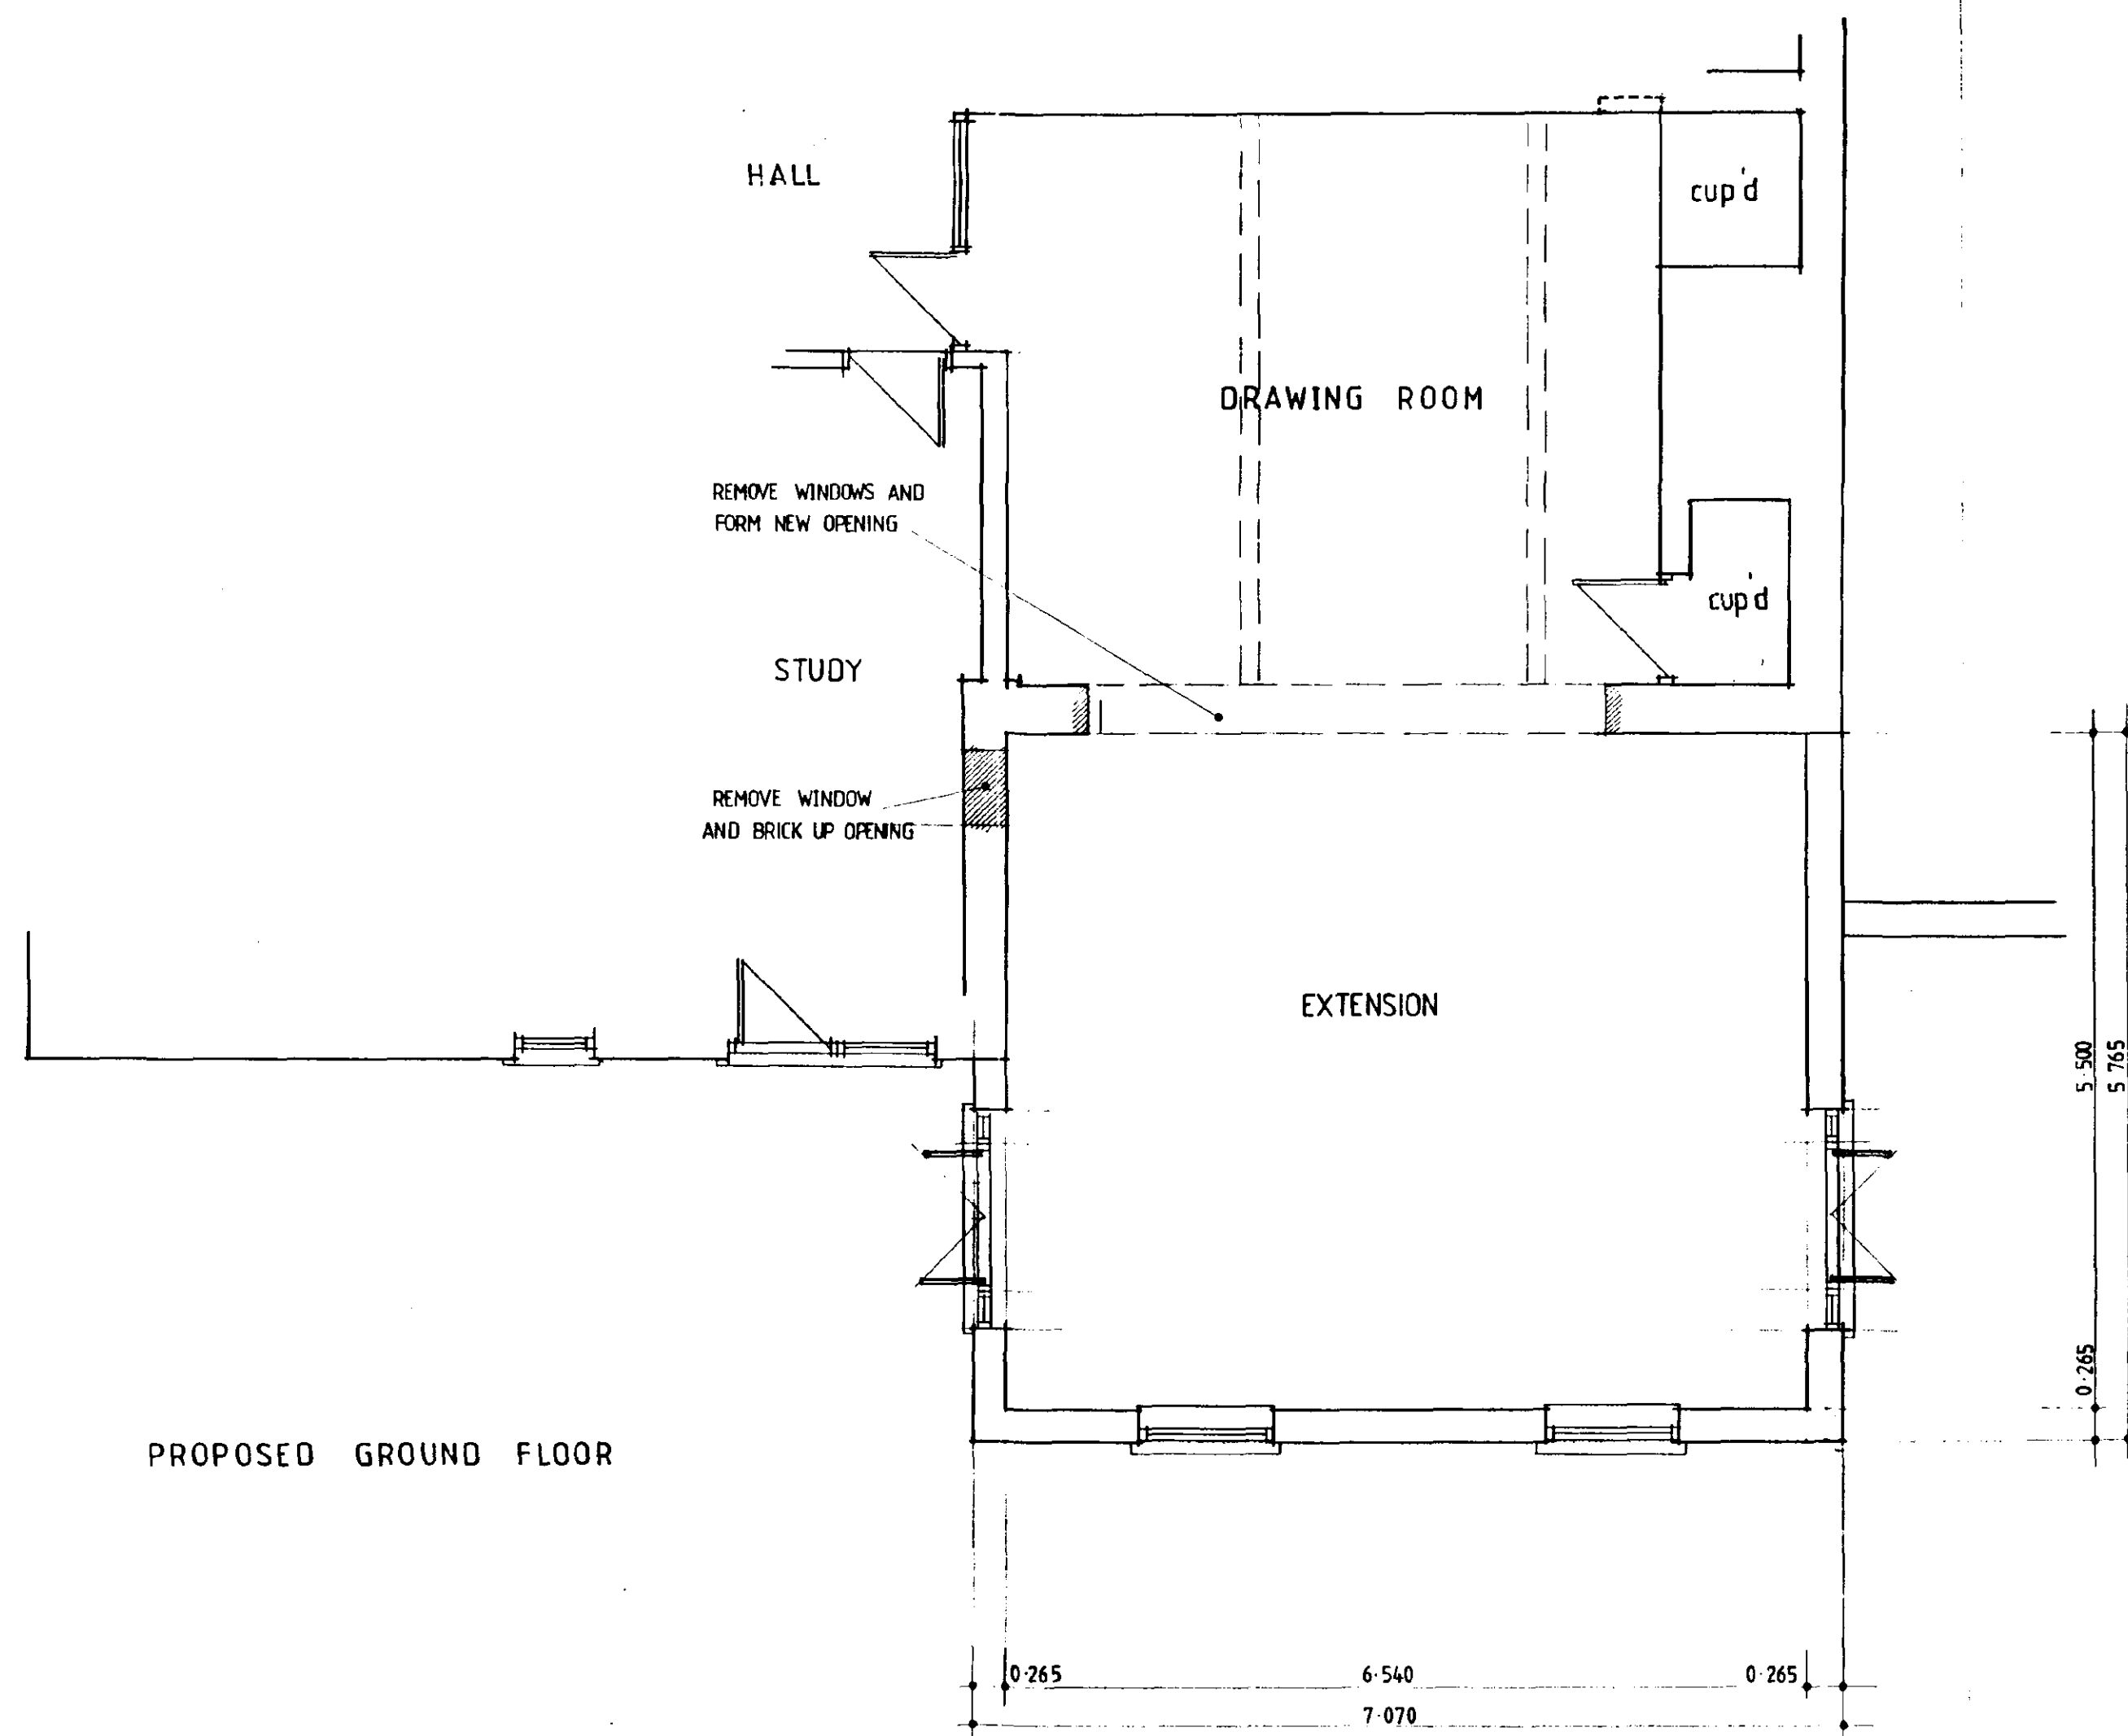

PROPOSED GROUND FLOOR

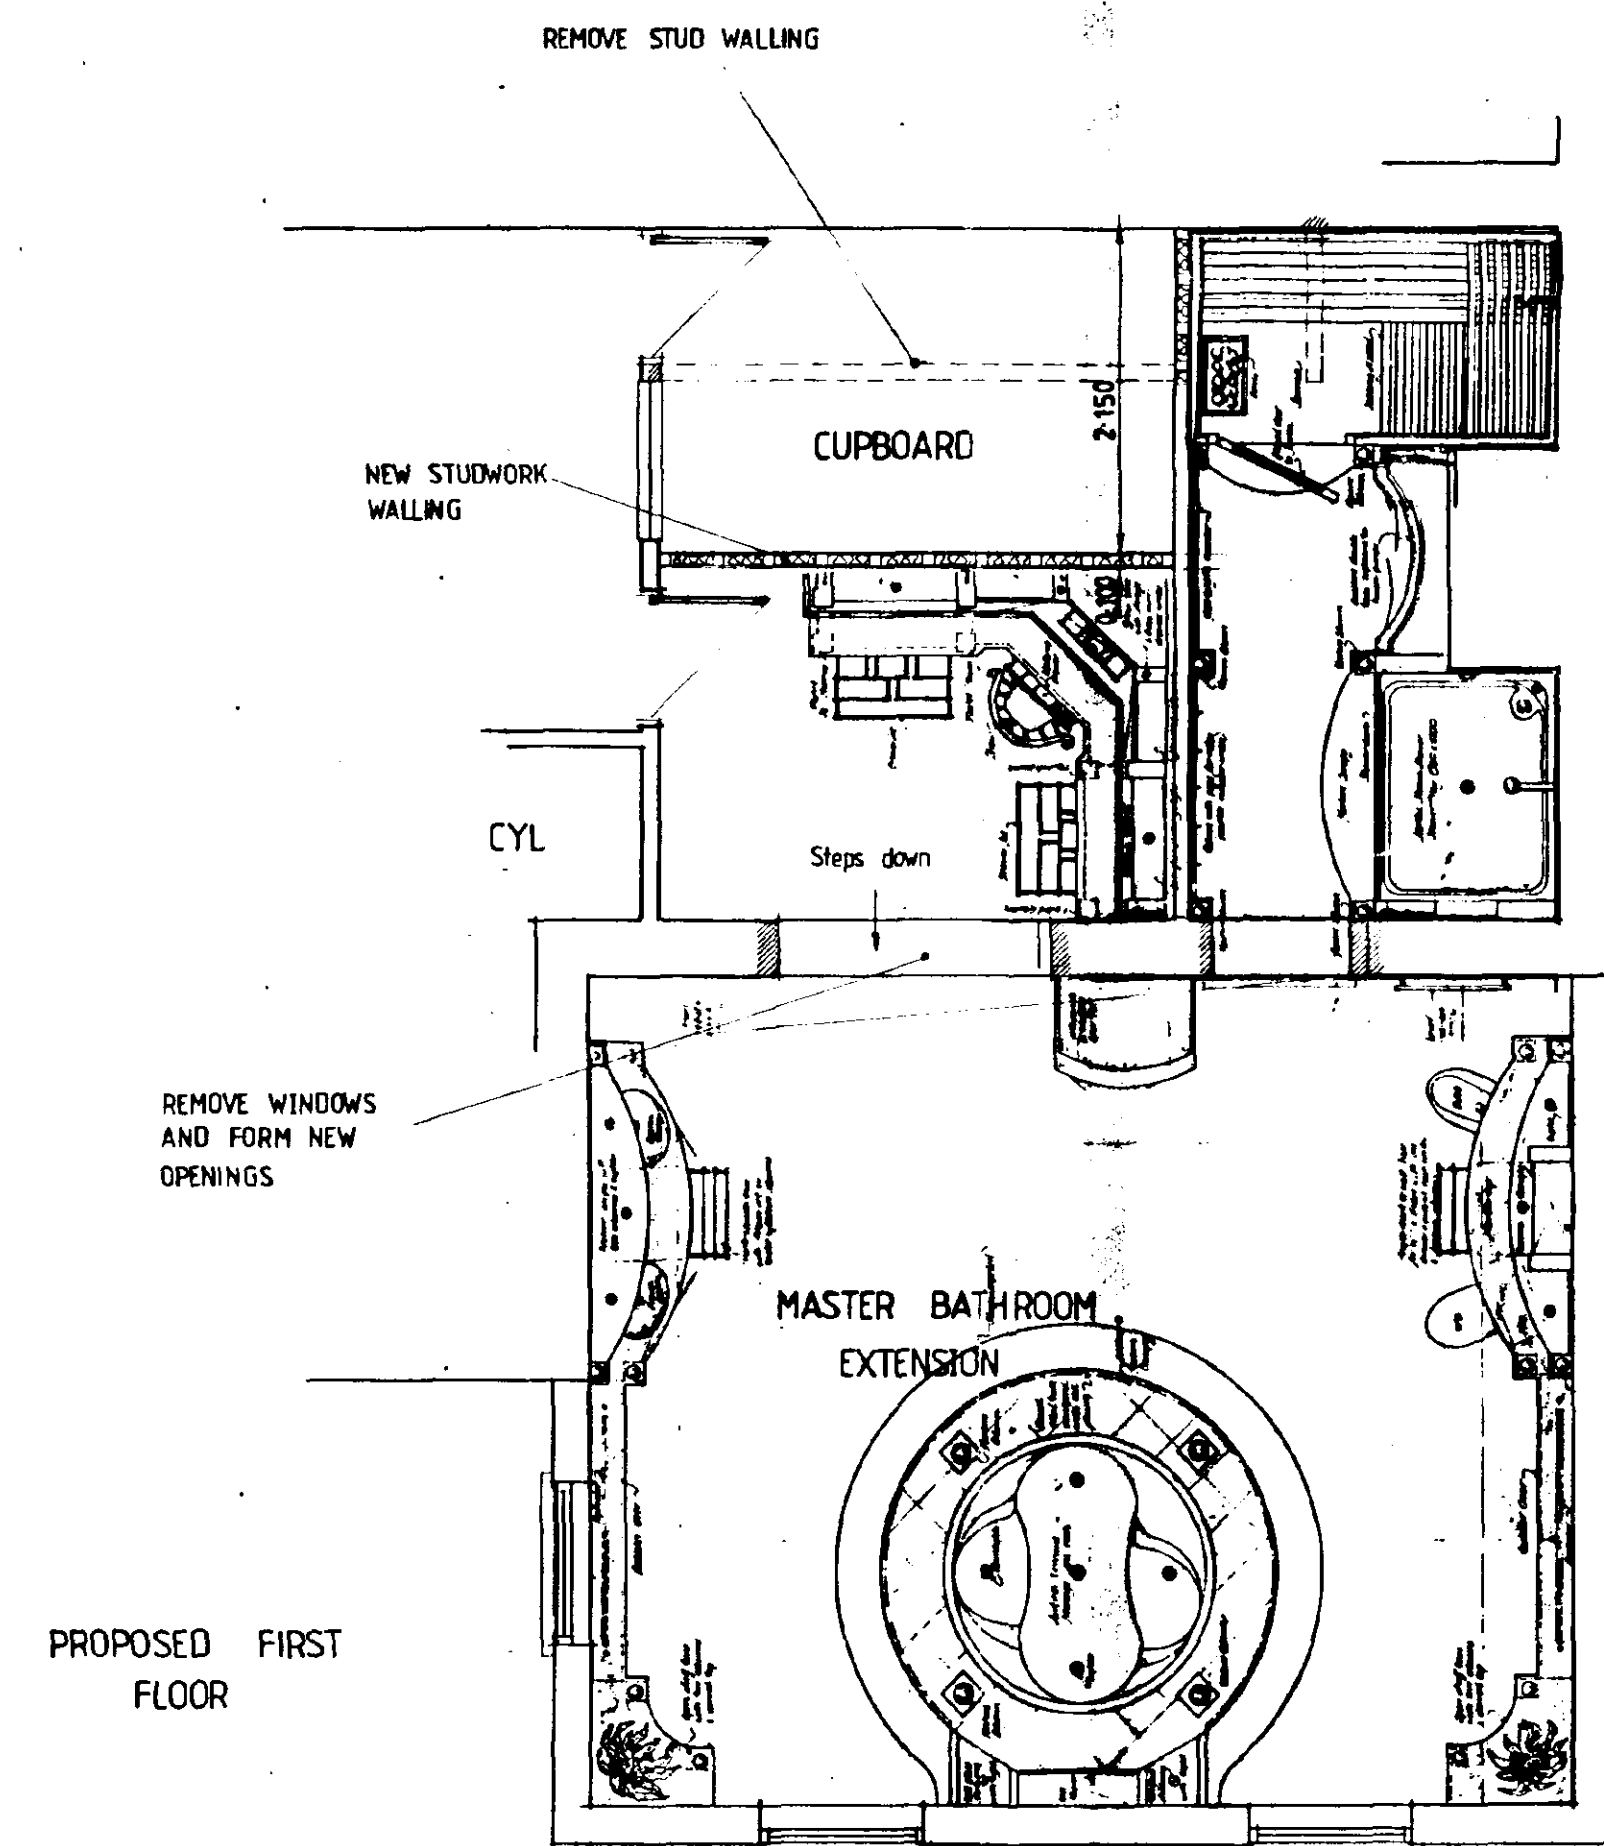

PROPOSED FIRST FLOOR

SOUTH HOLLAND ECO
HOUSING & PLANNING
18 JUN 1998
Ref: 0628/98

DETERMINED
PLAN

PROPOSED EXTENSION TO THE AVENUE FARMHOUSE
THE AVENUE SUTTON BRIDGE SPALDING Lincs
FOR MR & MRS PICKETT
SCALES 1:50, 1:100