




West

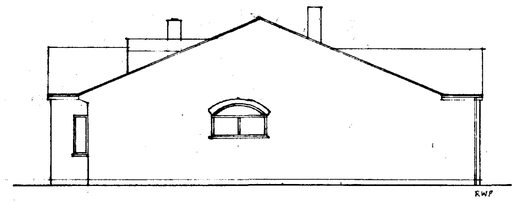

South

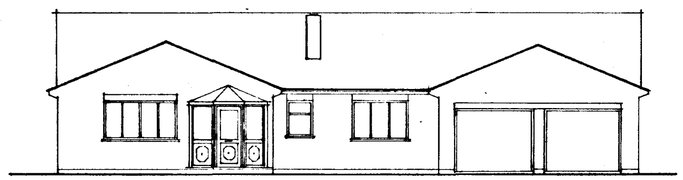

East

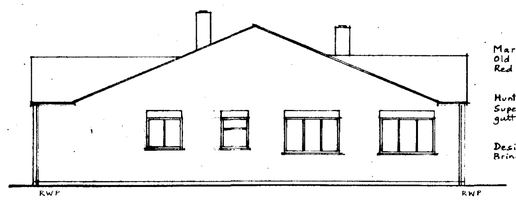



North


Marley Mendip Old English Dark Red roofing tiles


Hunter Regency Superflo P.V.C. guttering.

Desimple Hathaway Brindle facing bricks

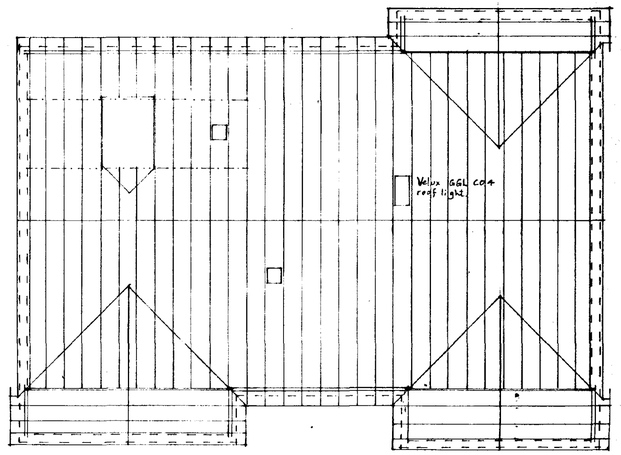

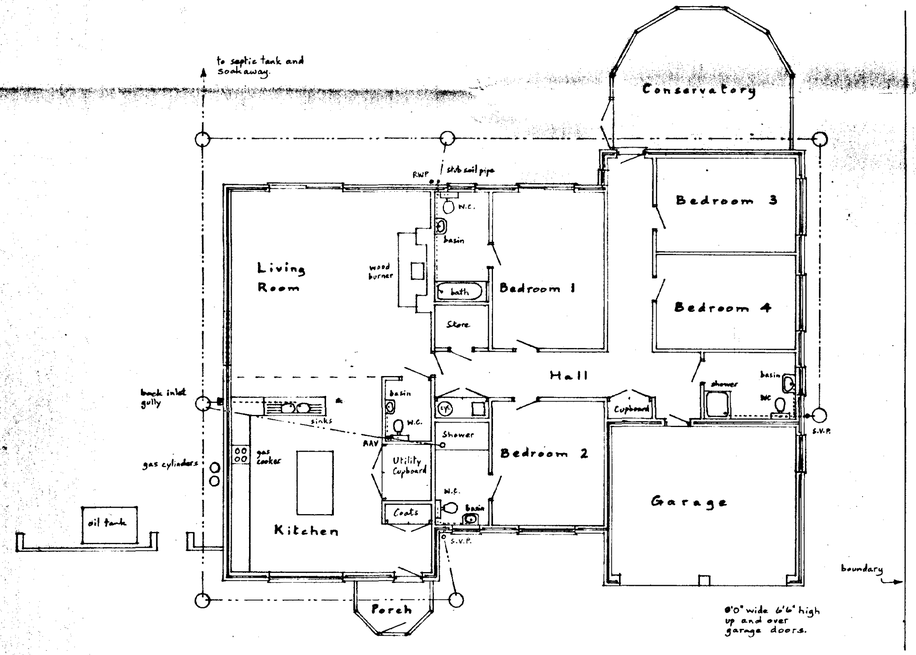

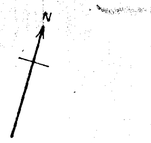

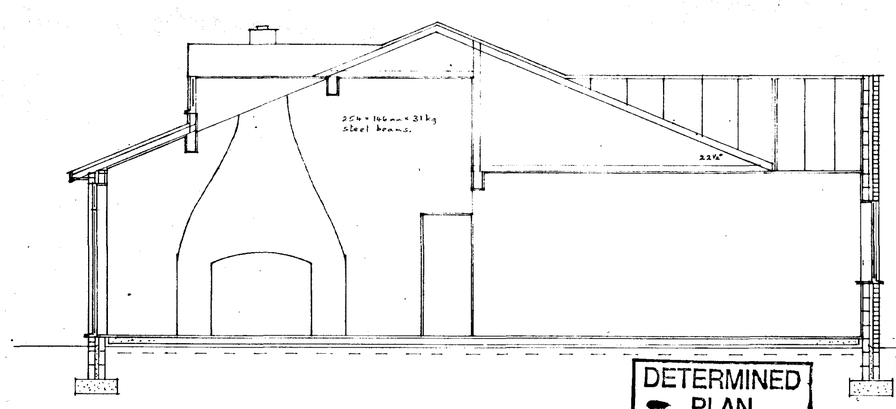

DETERMINED PLAN

SOUTH HOLLAND DC
HOUSING & PLANNING
22 MAY 2001
Ref. 0626101

Mr. and Mrs. P. Jay

Bungalow and Garage,

Main Road, GEDNEY DROVE END.

Written dimensions to be used in preference to scaled, and all measurements to be verified by checking on site.	Scale 1:100 1:50
Local Authority Ref. Planning	Drawing No.
Building Regulations	Date May 2001

A. ROFFE
BUILDING DESIGN & PLANS
1, Green Lane,
SPALDING, Lincs. PE11 2YB
Tel: 01775-723 680 ©

BUMMITT
2141 4951