





West

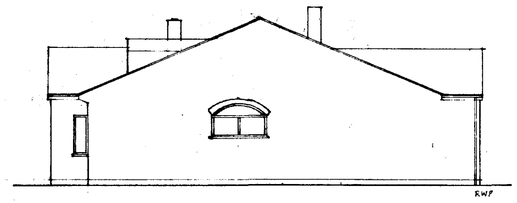


South

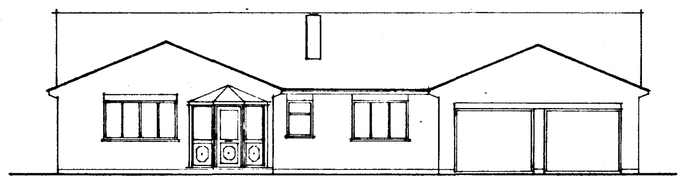

East

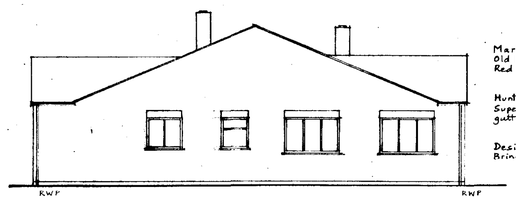




North


Marley Mendip Old English Dark Red roofing tiles


Hunter Regency Superflo P.V.C. guttering.

Desimple Hathaway Brindle facing bricks

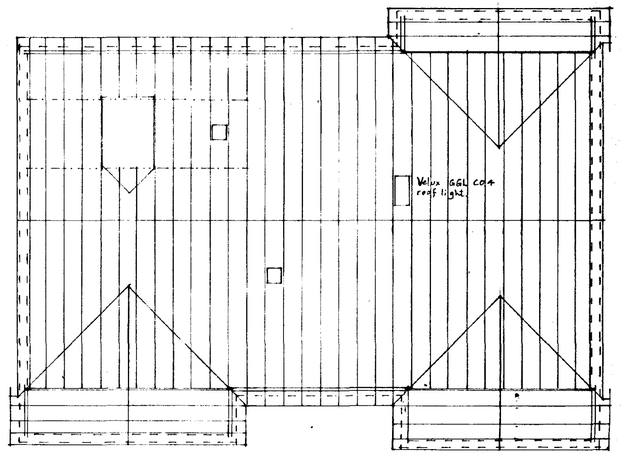

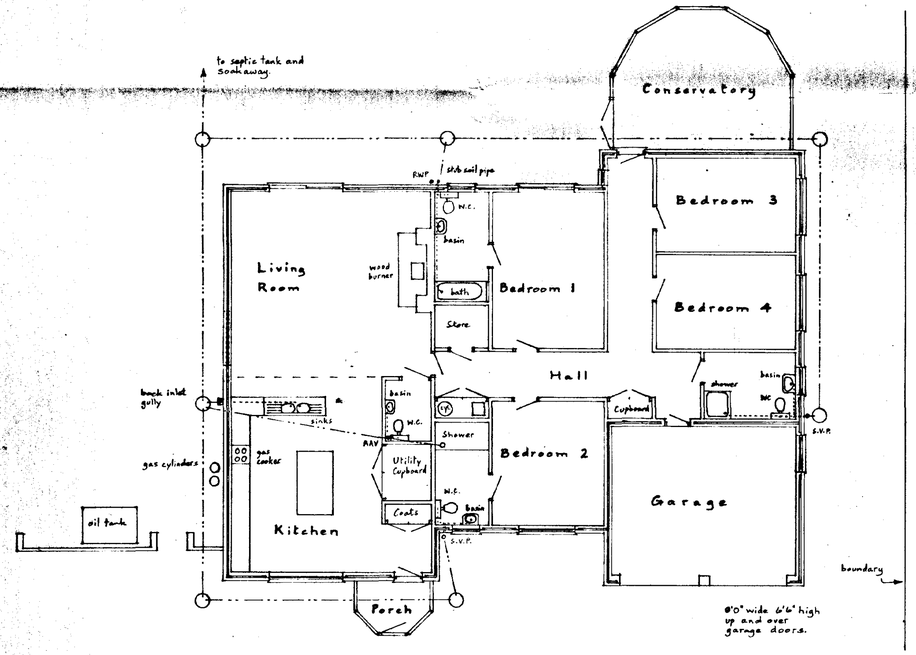
DETERMINED PLAN

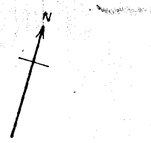SOUTH HOLLAND DC
HOUSING & PLANNING
22 MAY 2001
Ref. 0626101

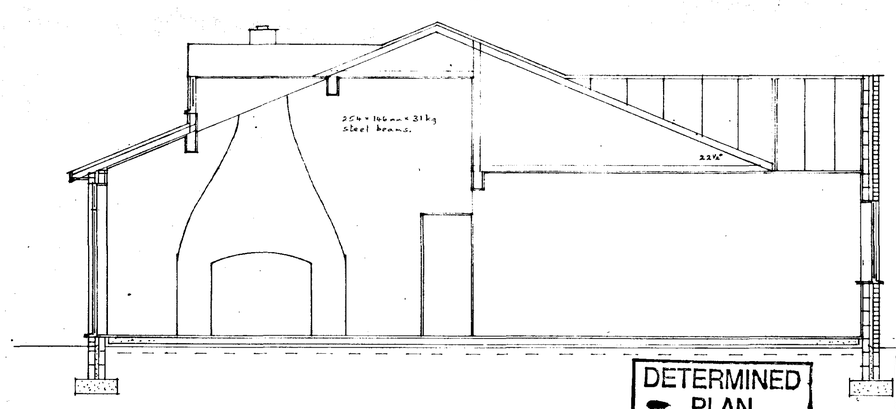Mr. and Mrs. P. Jay

Bungalow and Garage,

Main Road, GEDNEY DROVE END.

| | |
|---|---|
| Written dimensions to be used in preference to scaled, and all measurements to be verified by checking on site. | Scale 1:100 1:50 |
| Local Authority Ref. Planning | Drawing No. |
| Building Regulations | Date May 2001 |

A. ROFFE
BUILDING DESIGN & PLANS
1, Green Lane,
SPALDING, Lincs. PE11 2YB
Tel: 01775-723 680 ©

BUMMITT
2141 4951