

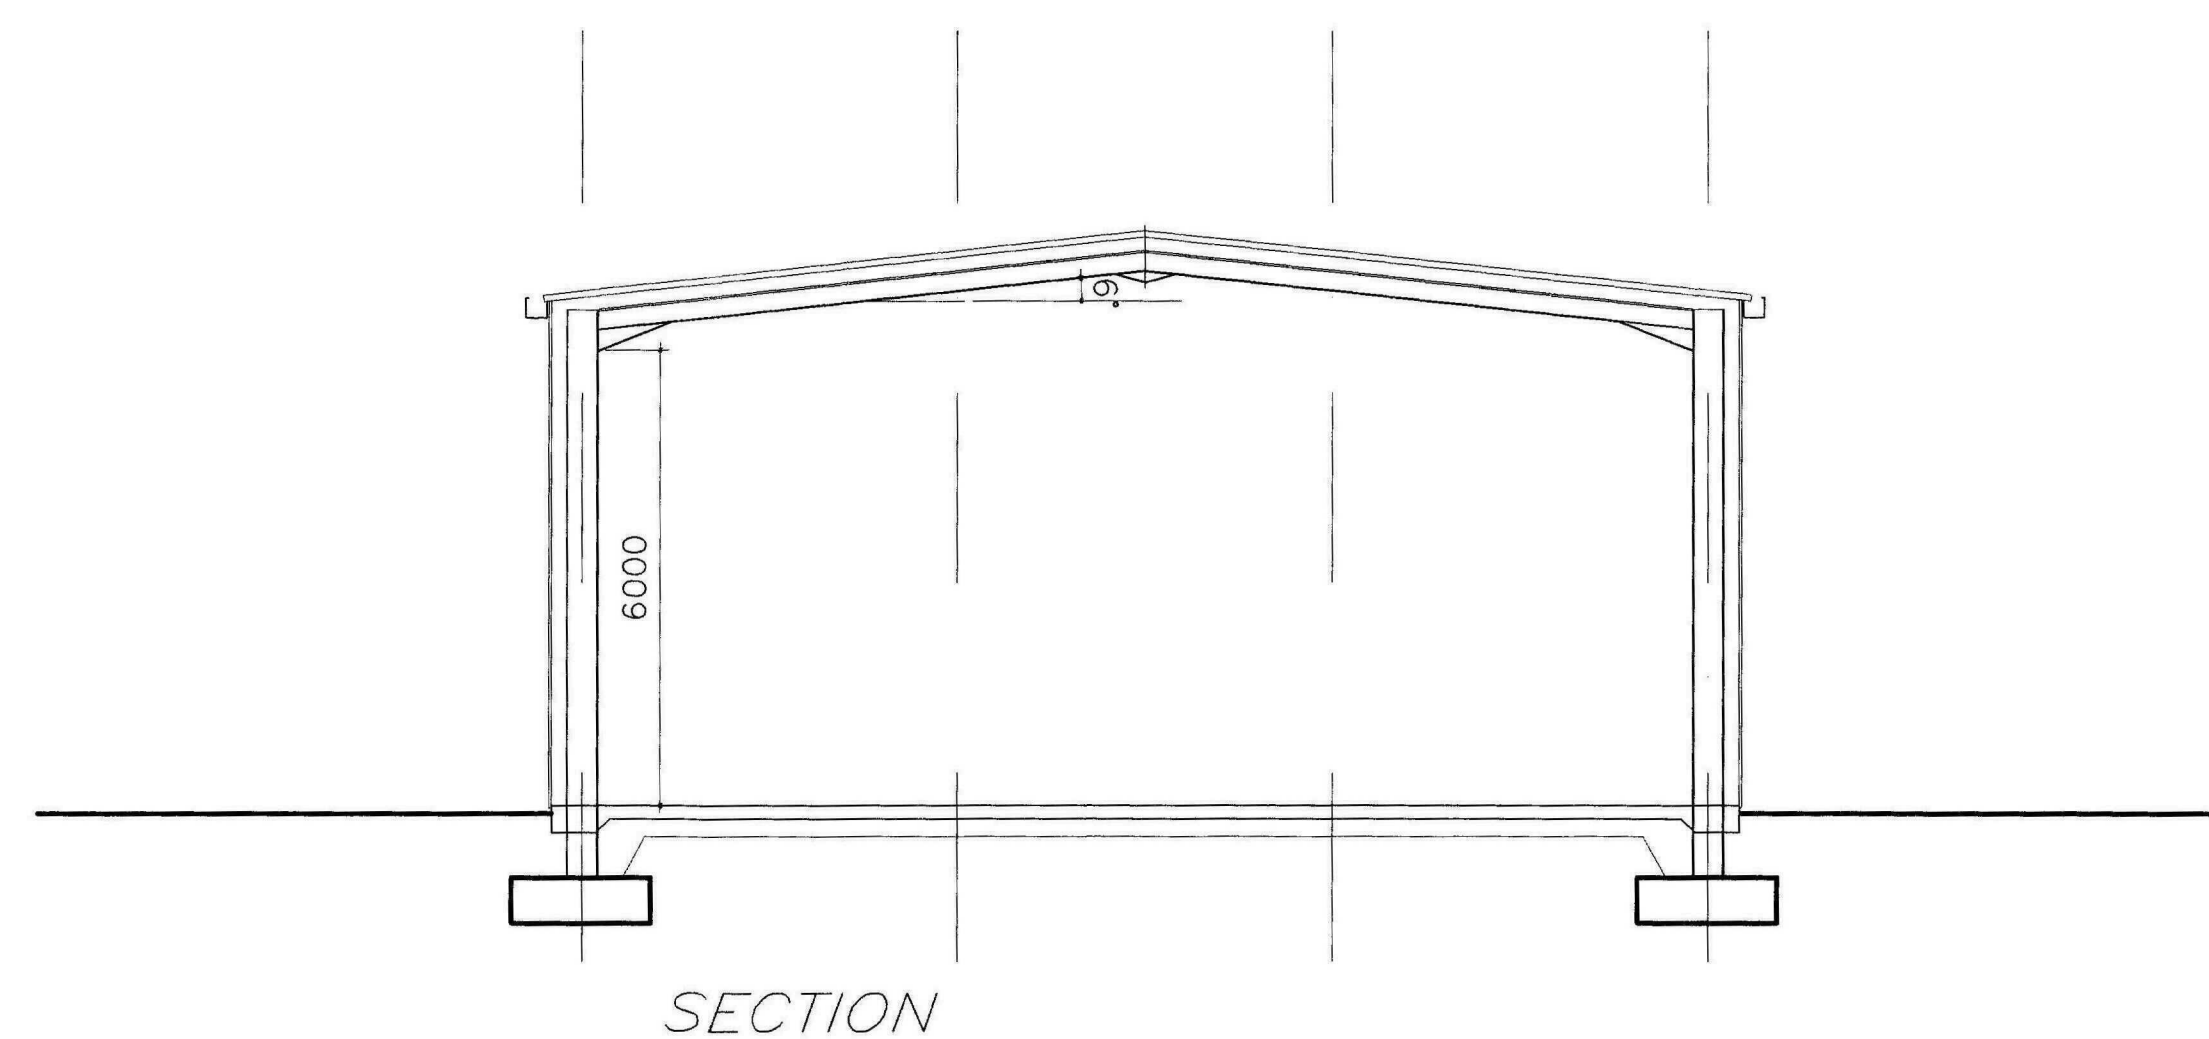
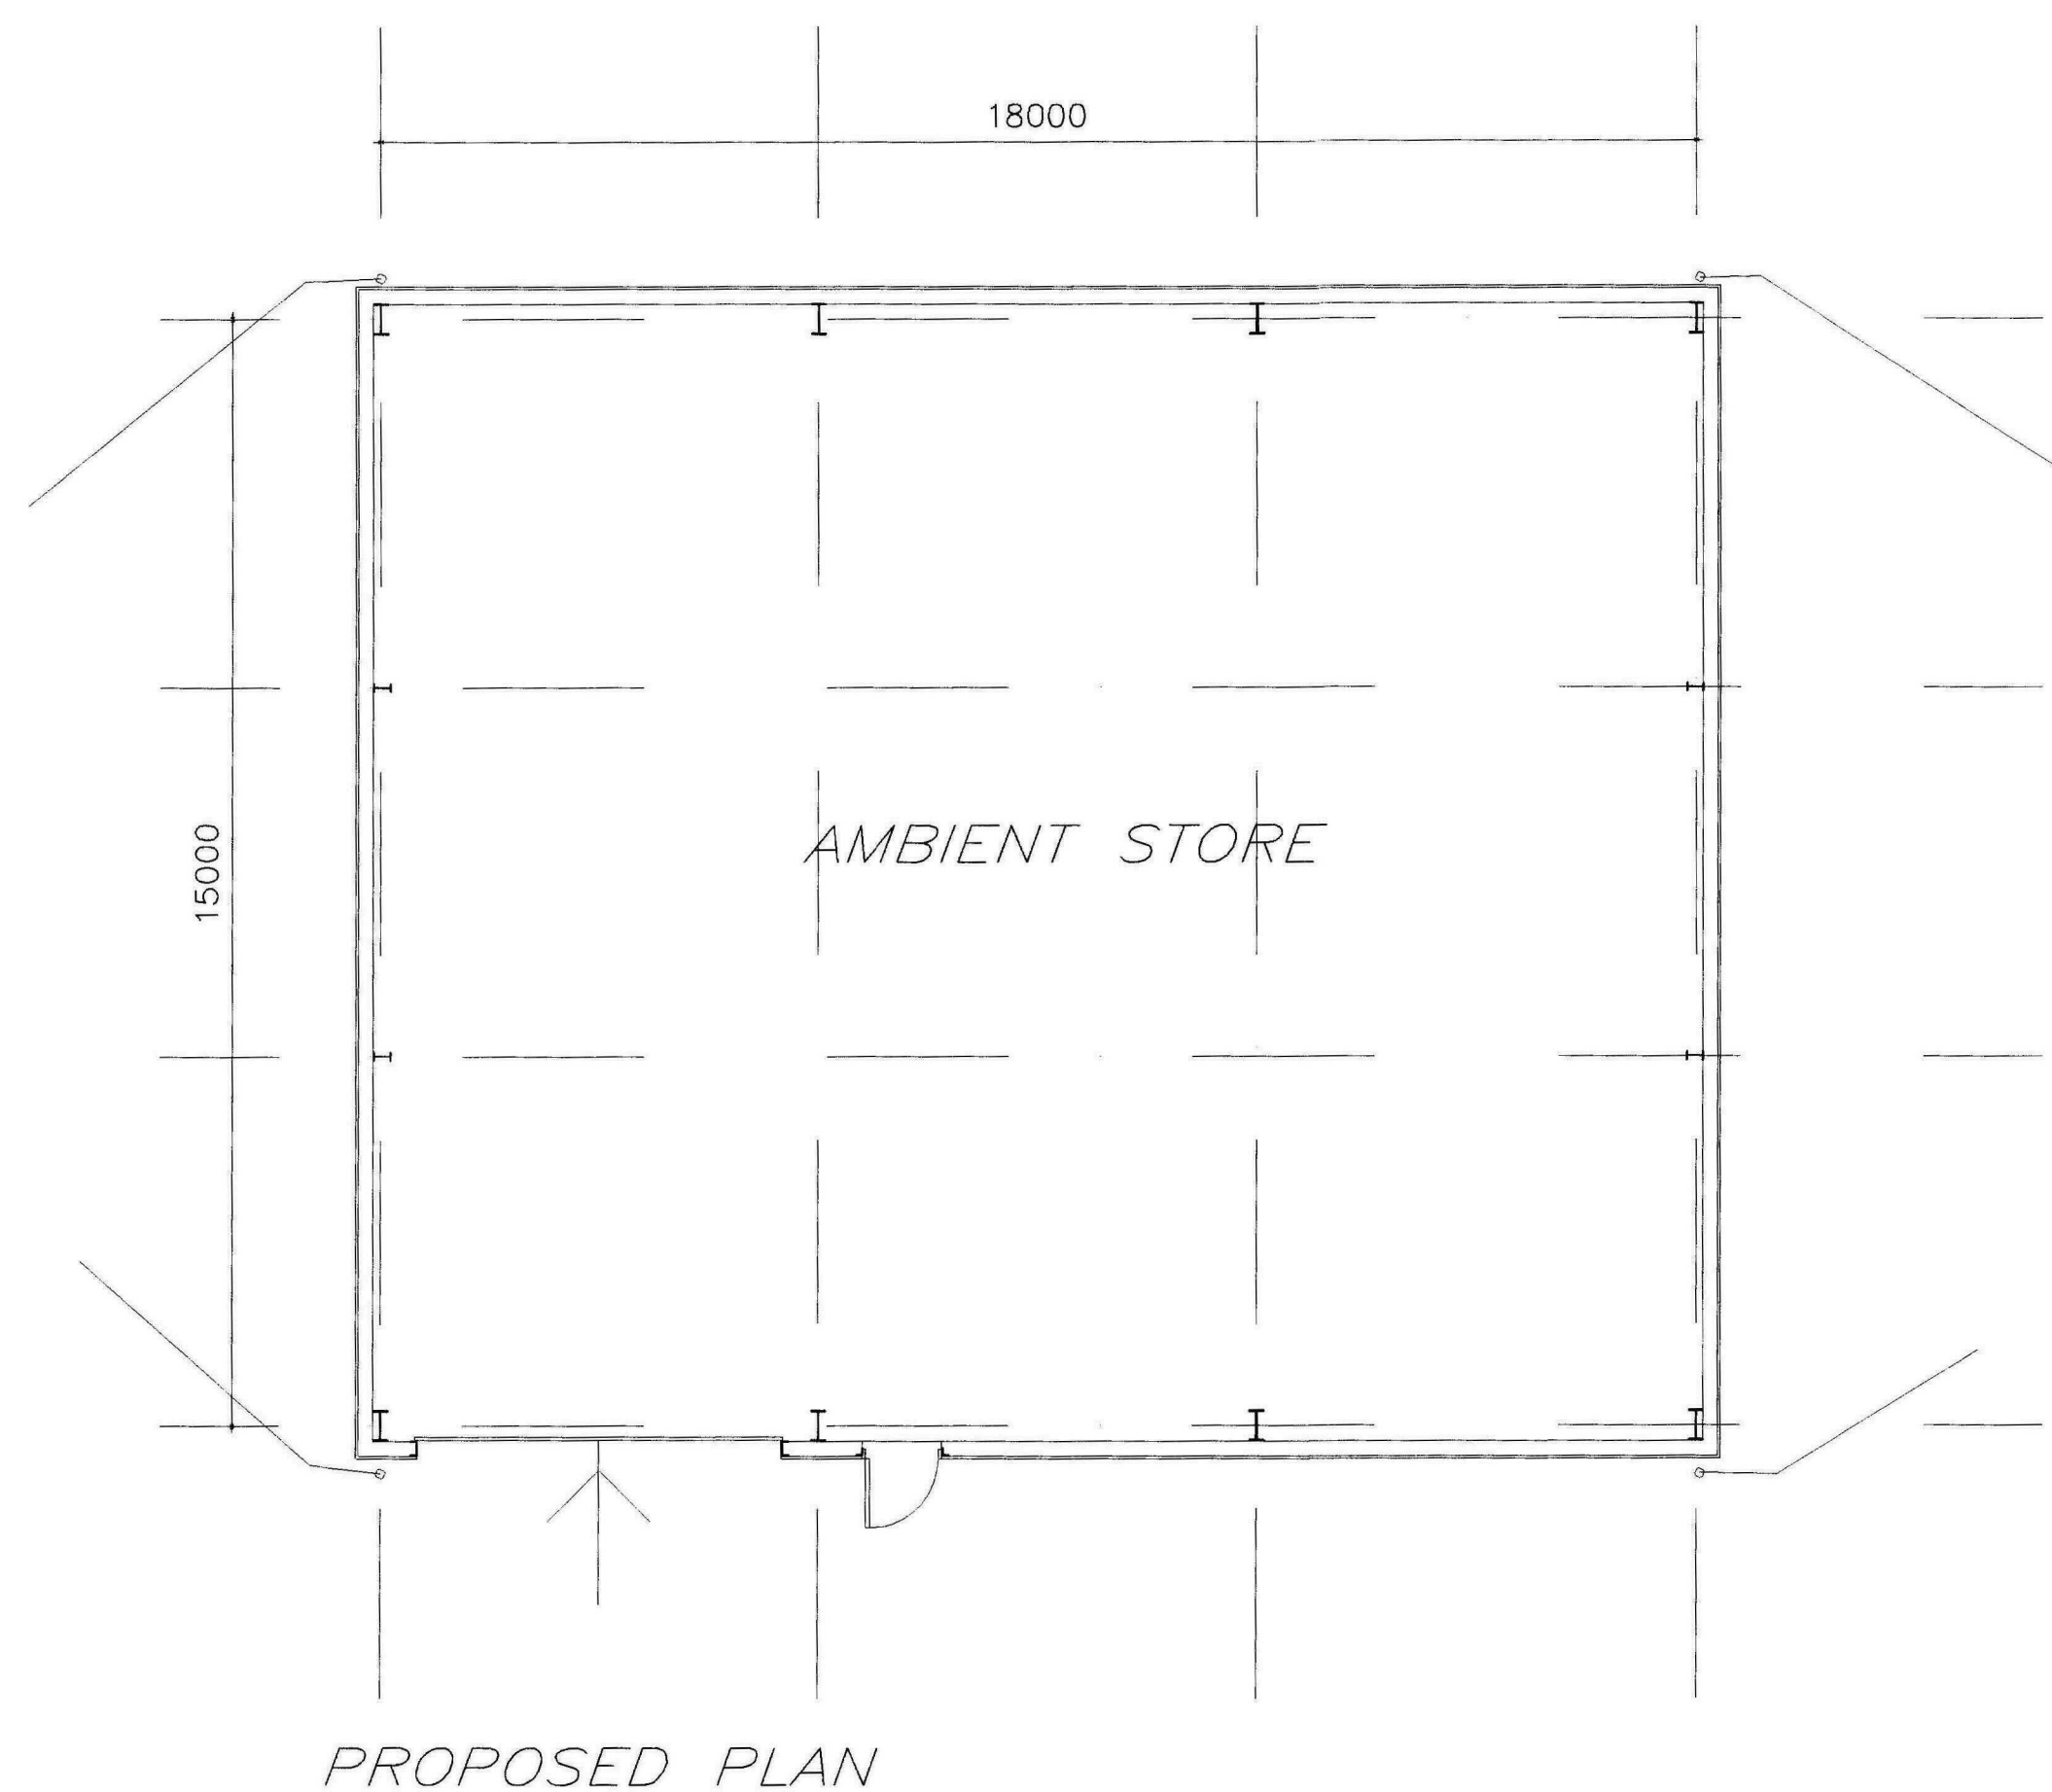


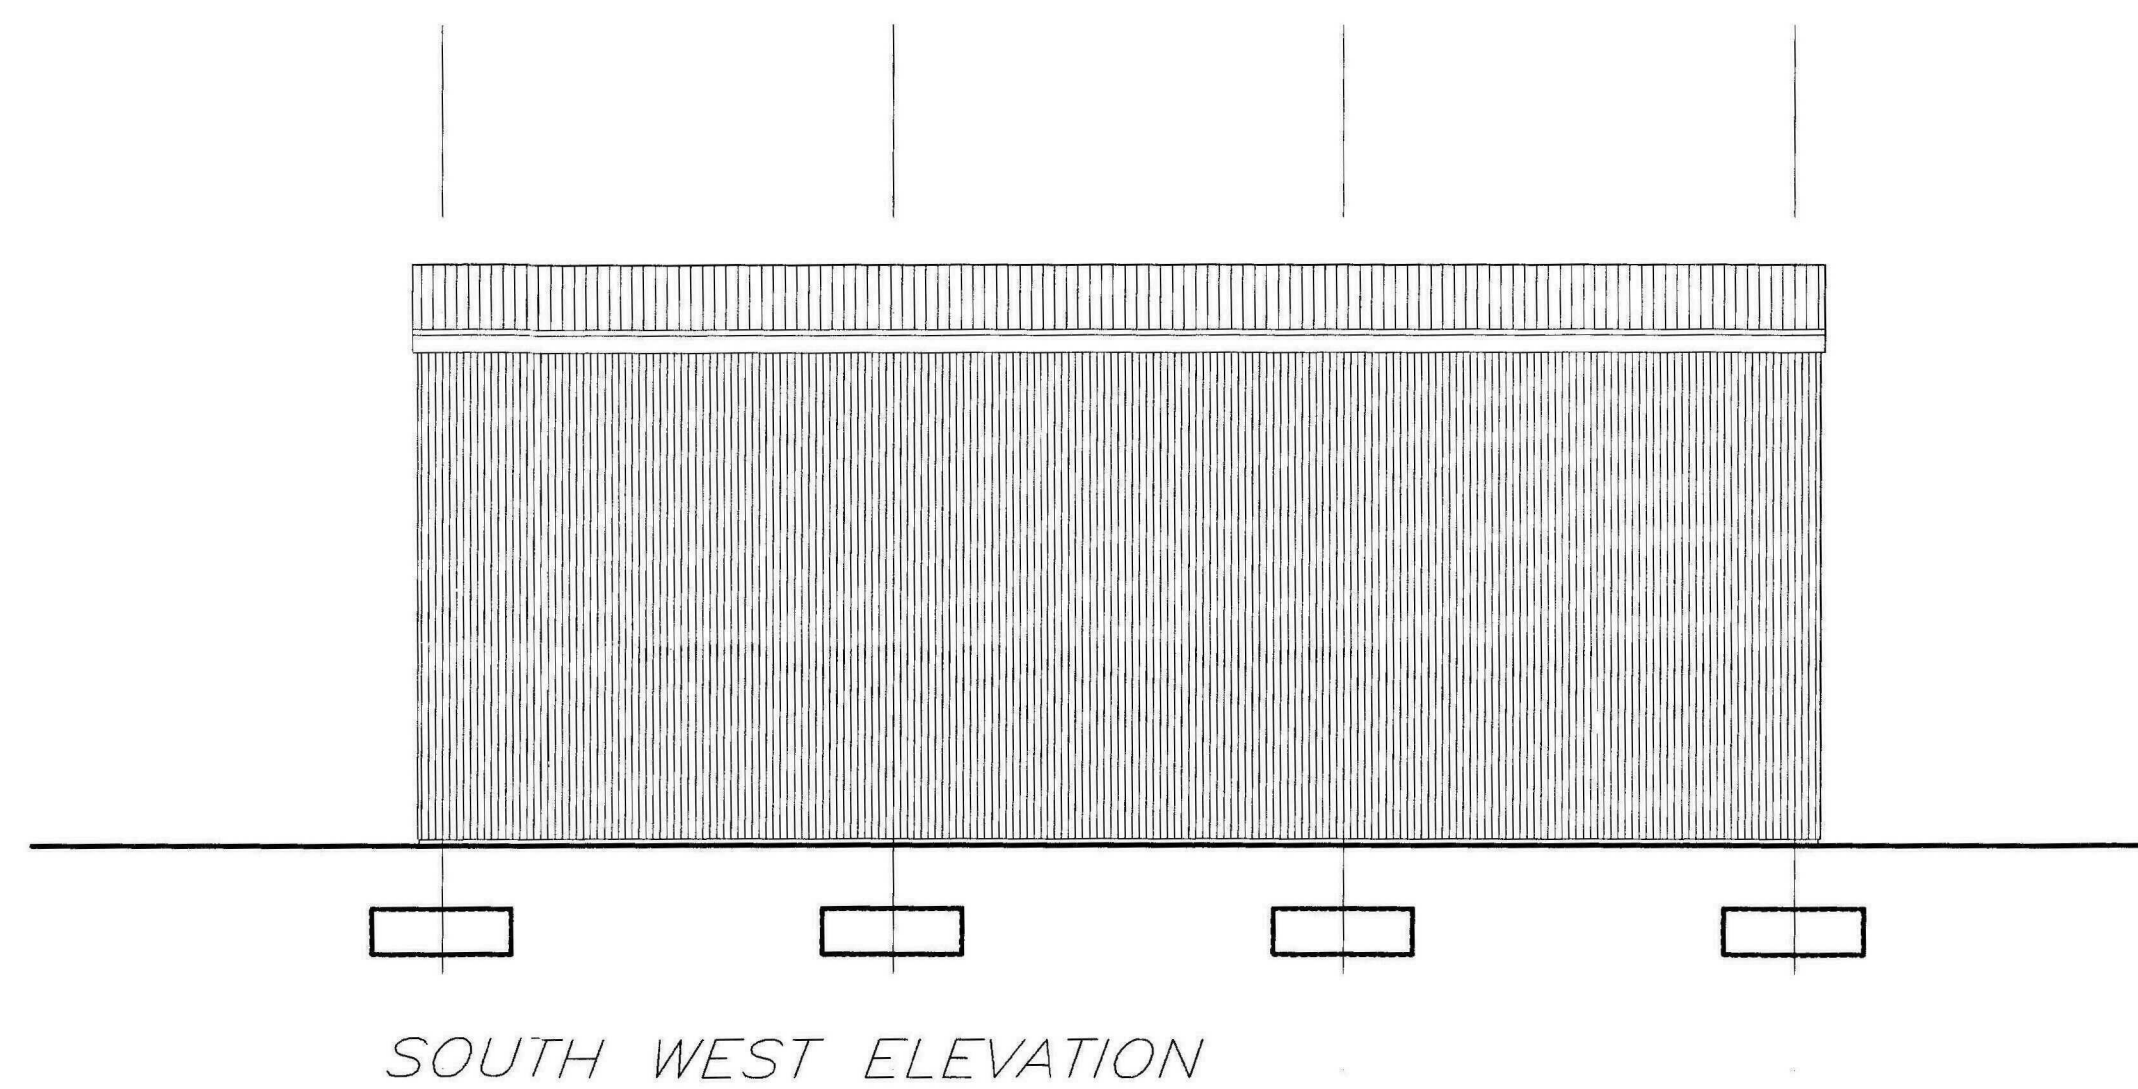



copyright reserved ©

DC ARCHITECTURAL SERVICES LTD
 ARCHITECTURAL AND PLANNING SERVICES
 THE BAR, PARTNEY MILL, SPILSBY, LINCOLNSHIRE PE23 4PE
 TEL NO. 05601 500536 FAX NO. 01790 752865
 E-mail - dcarchitectural@btconnect.com

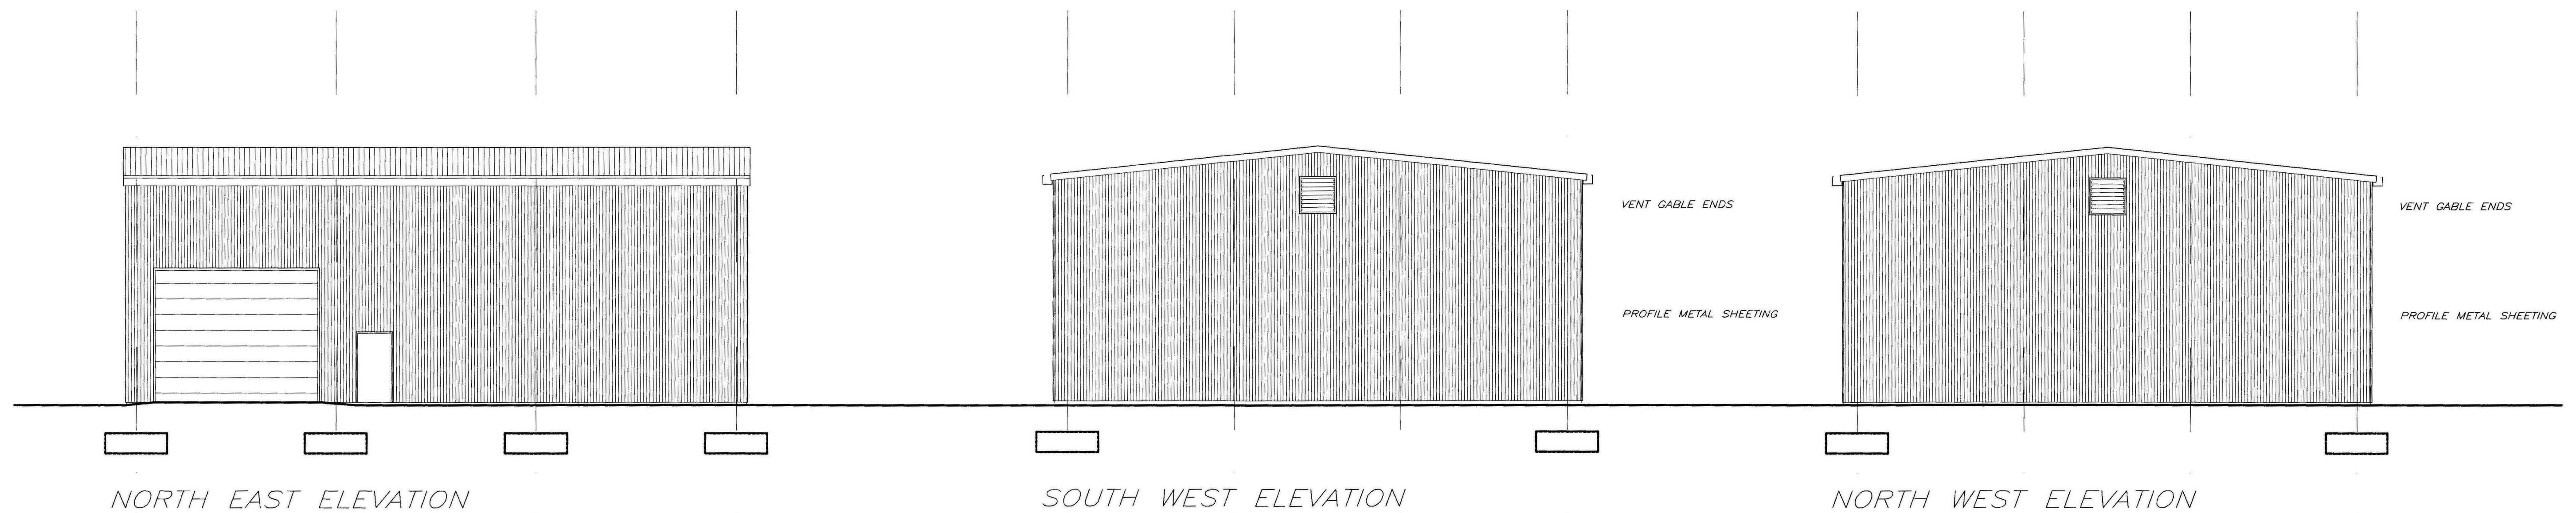

Client A. PUTTERILL, SUTTON BRIDGE,
 Project GENERAL PURPOSE AGRICULTURAL BUILDING

Drawing Title PROPOSED PLAN AND ELEVATIONS Drawing number
 Scale 1:100 Drawn DB dc:160:P:01
 Date JULY 2010 Checked Revision

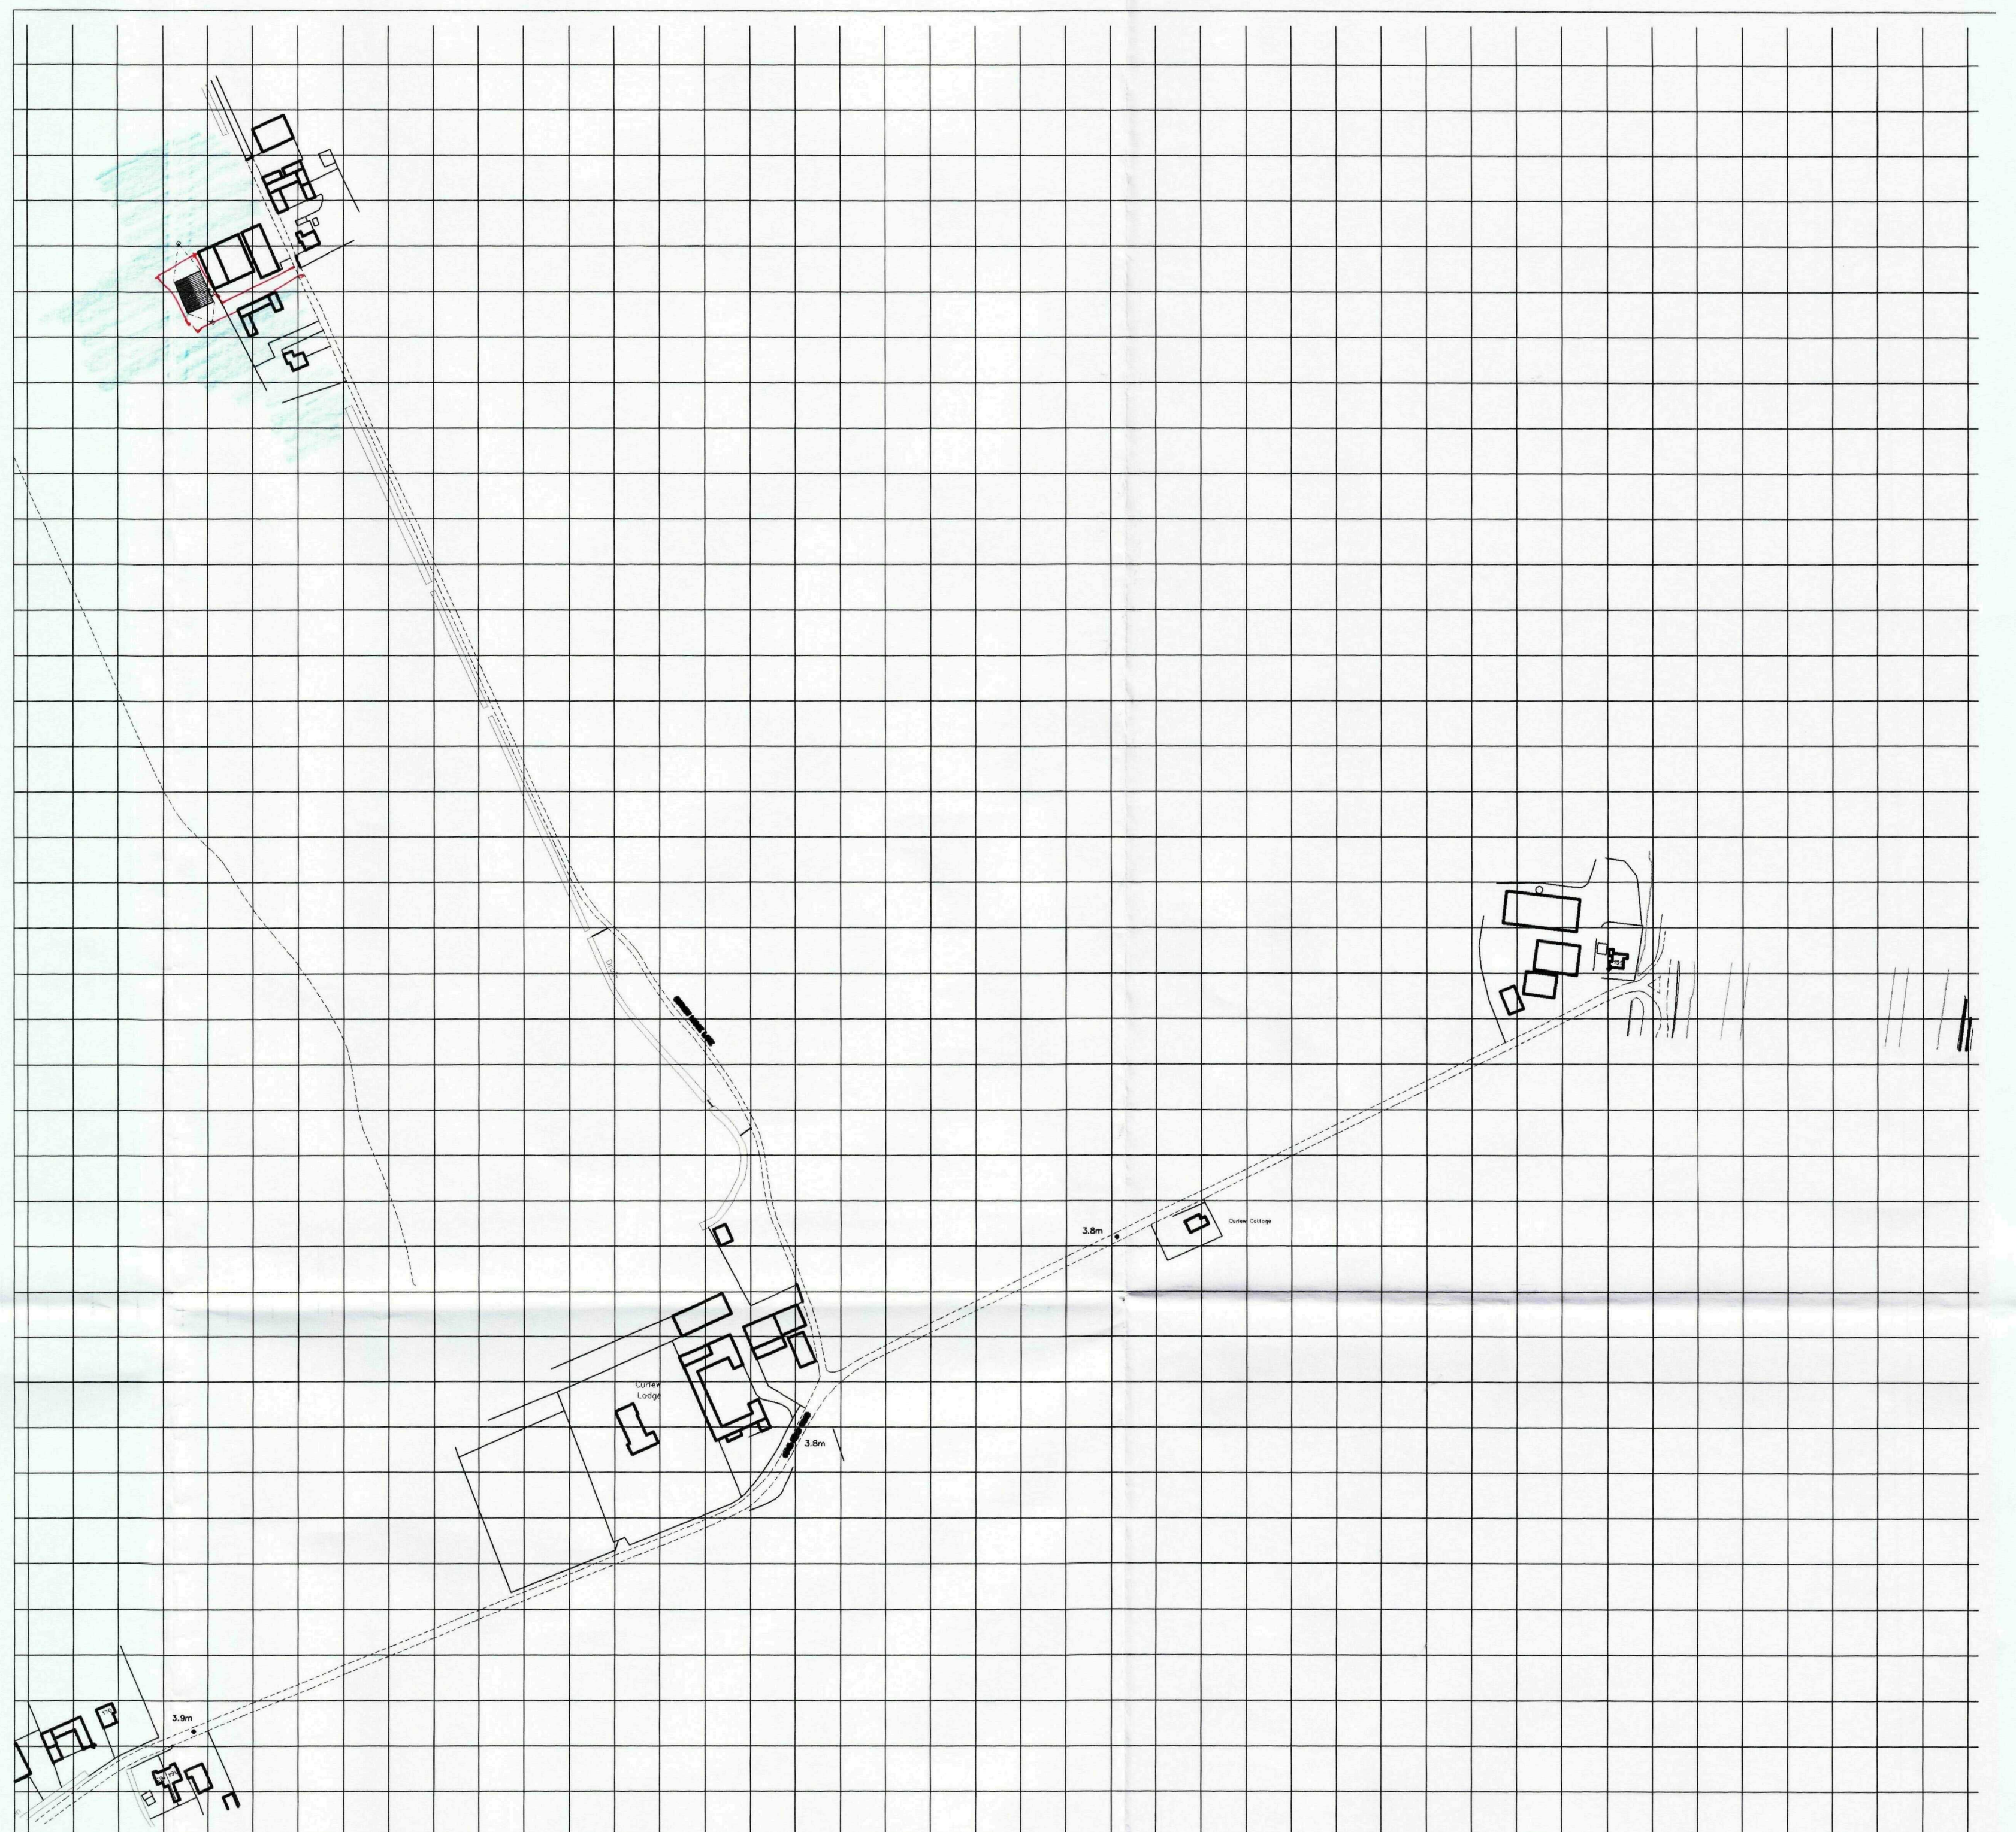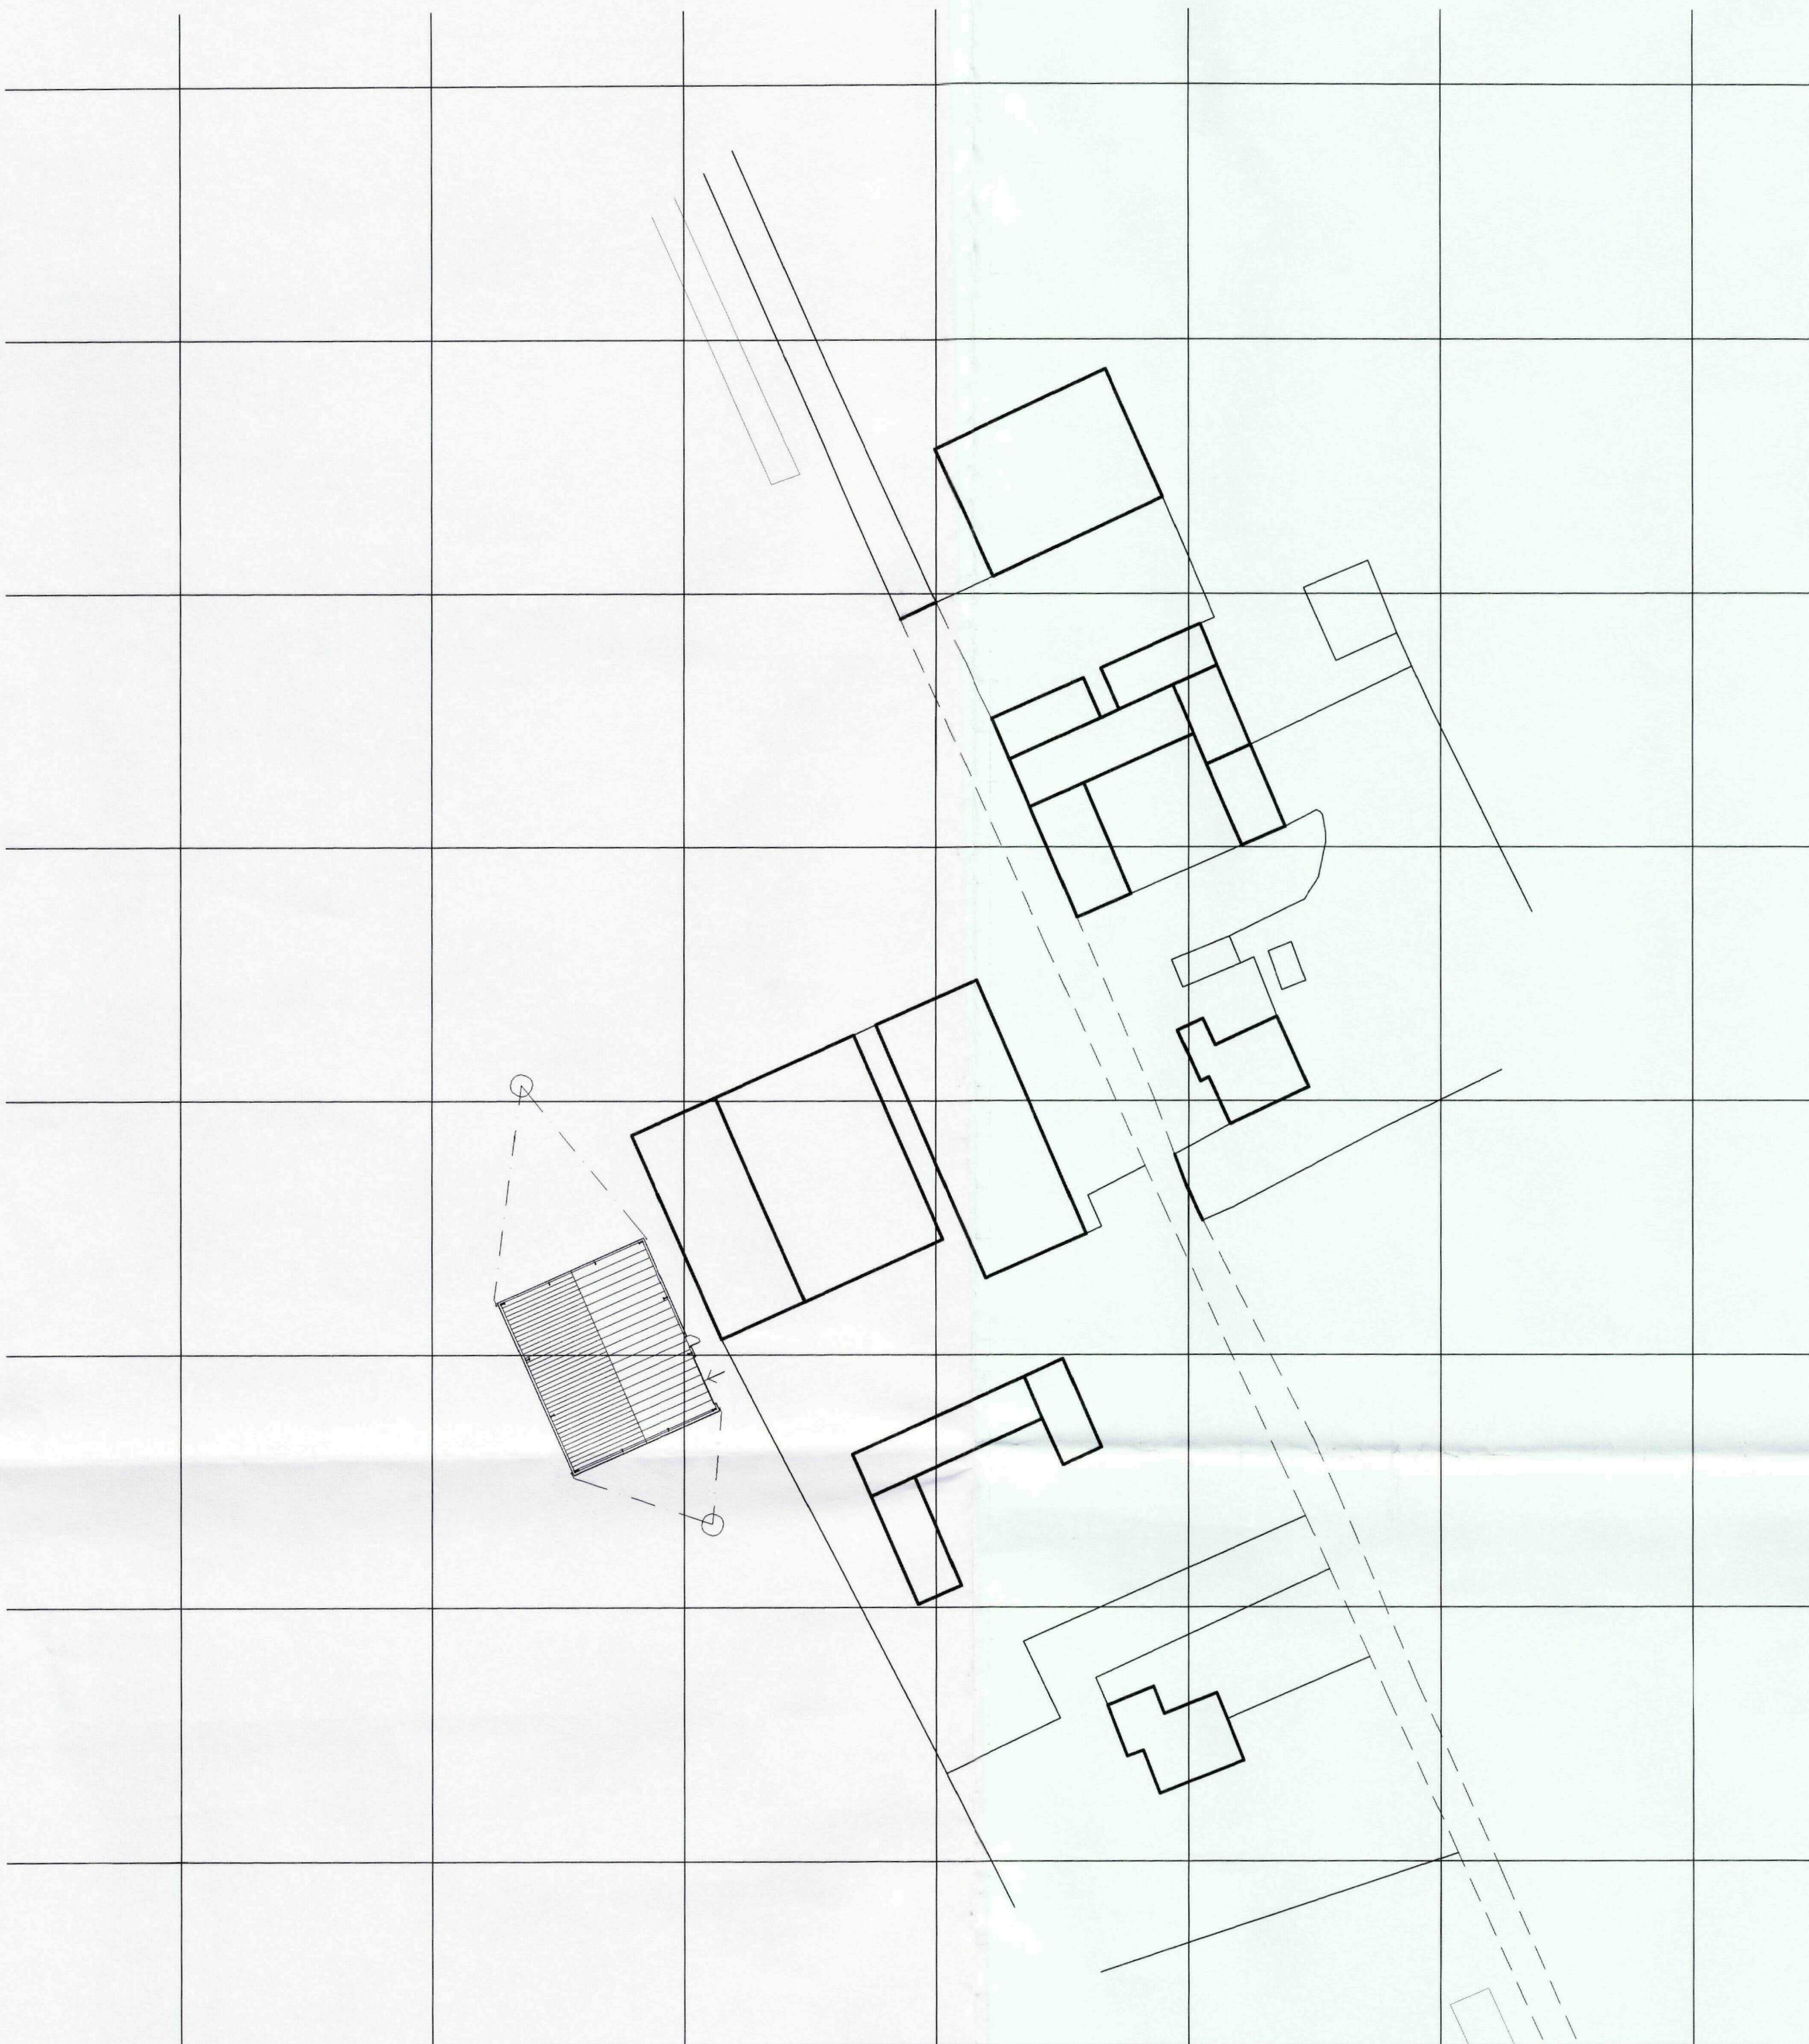


SHDC
Planning & Development
- 2 AUG 2010
Ref: 0633-10

copyright reserved ©

DC ARCHITECTURAL SERVICES LTD

ARCHITECTURAL AND PLANNING SERVICES
THE BAR, PARTNEY MILL, SPILSBY, LINCOLNSHIRE PE23 4PE
TEL NO. 05601 500536; FAX NO. 01790 752865
E-mail - dcarchitectural@btconnect.com

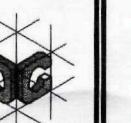

Client: A. PUTTERILL, SUTTON BRIDGE,

Project: GENERAL PURPOSE AGRICULTURAL BUILDING

Drawing Title: SITE AND LOCATION PLAN

Scale: 1:100
Date: JULY 10

Drawn: DB
Checked:

Drawing number:
dc:160:P:02
Revision: