TITLE NUMBER

LL202212


LINCOLNSHIRE : SOUTH HOLLAND

N

ORDNANCE SURVEY MAP REFERENCE: TF4919SW

SCALE 1:2500

CROWN COPYRIGHT. Produced by HMLR. Further reproduction in whole or in part is prohibited without the prior written permission of Ordnance Survey. Licence Number GD 272728.

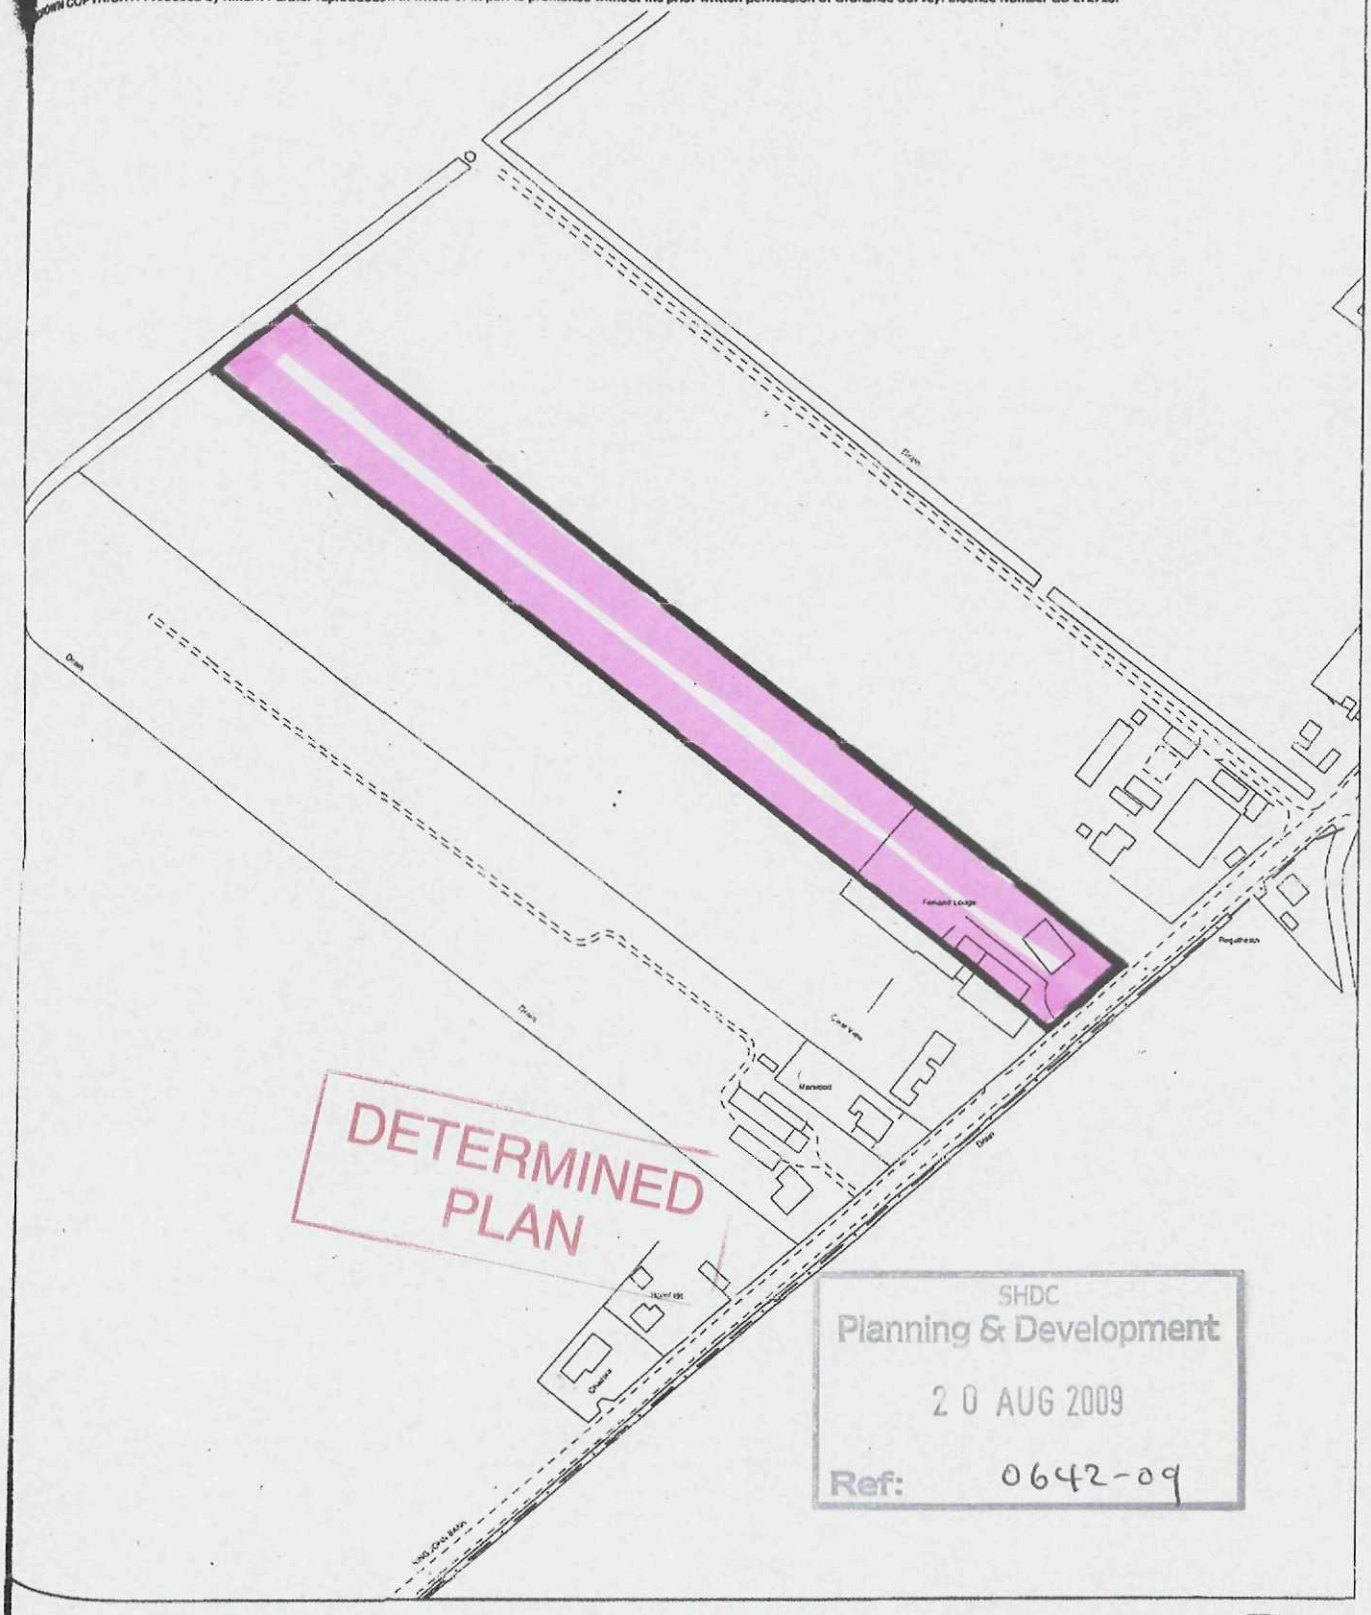

DETERMINED PLAN

SHDC
Planning & Development
2 0 AUG 2009
Ref: 0642-09

H.M. LAND REGISTRY SN 10/2001


SHDC
Planning & Development
20 AUG 2009
Ref: 0642-09

• SITE LAYOUT PLAN •

• FENLAND LODGE •

• KING JOHN BANK • WALPOLE ST ANDREW

• MR I. ALI •

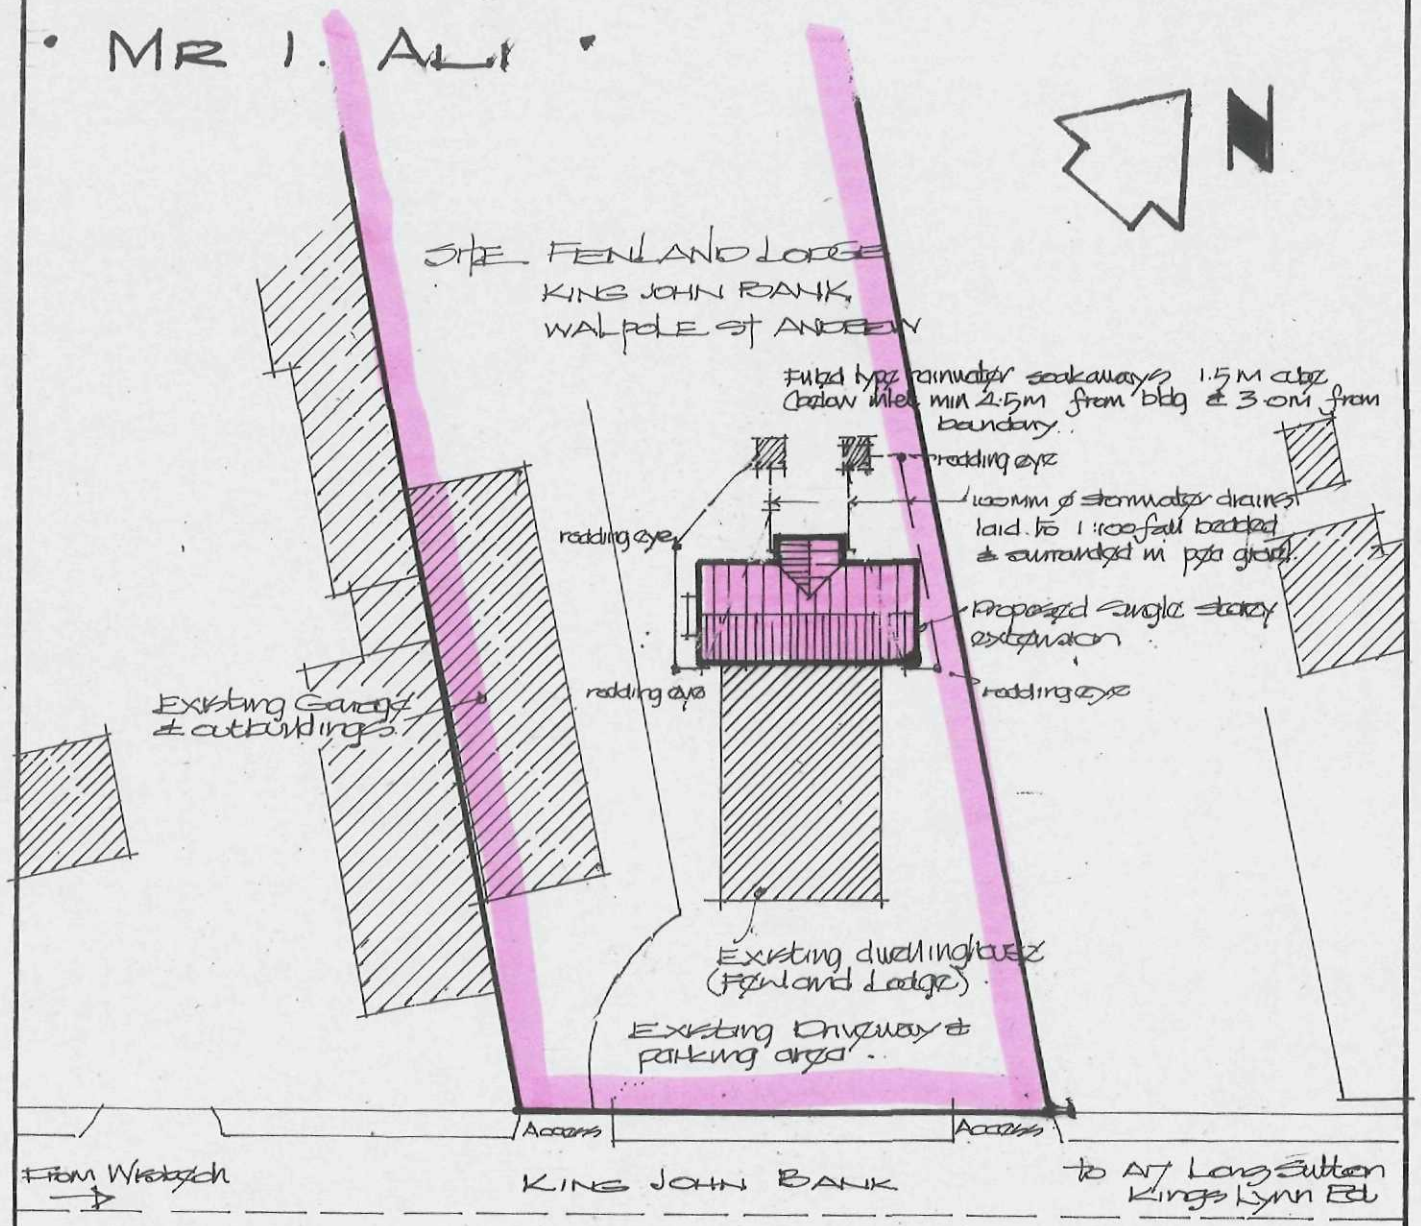

DETERMINED
PLAN

• BLOCK PLAN SCALE 1/500 •

• DWG Nº 9462/SP1 •

Ashby & Perkins.
Wisbech Auction Halls (Clifford Craven)
The Chase Wisbech PE13 1EF.
Tel/Fax 01945-583923 amp