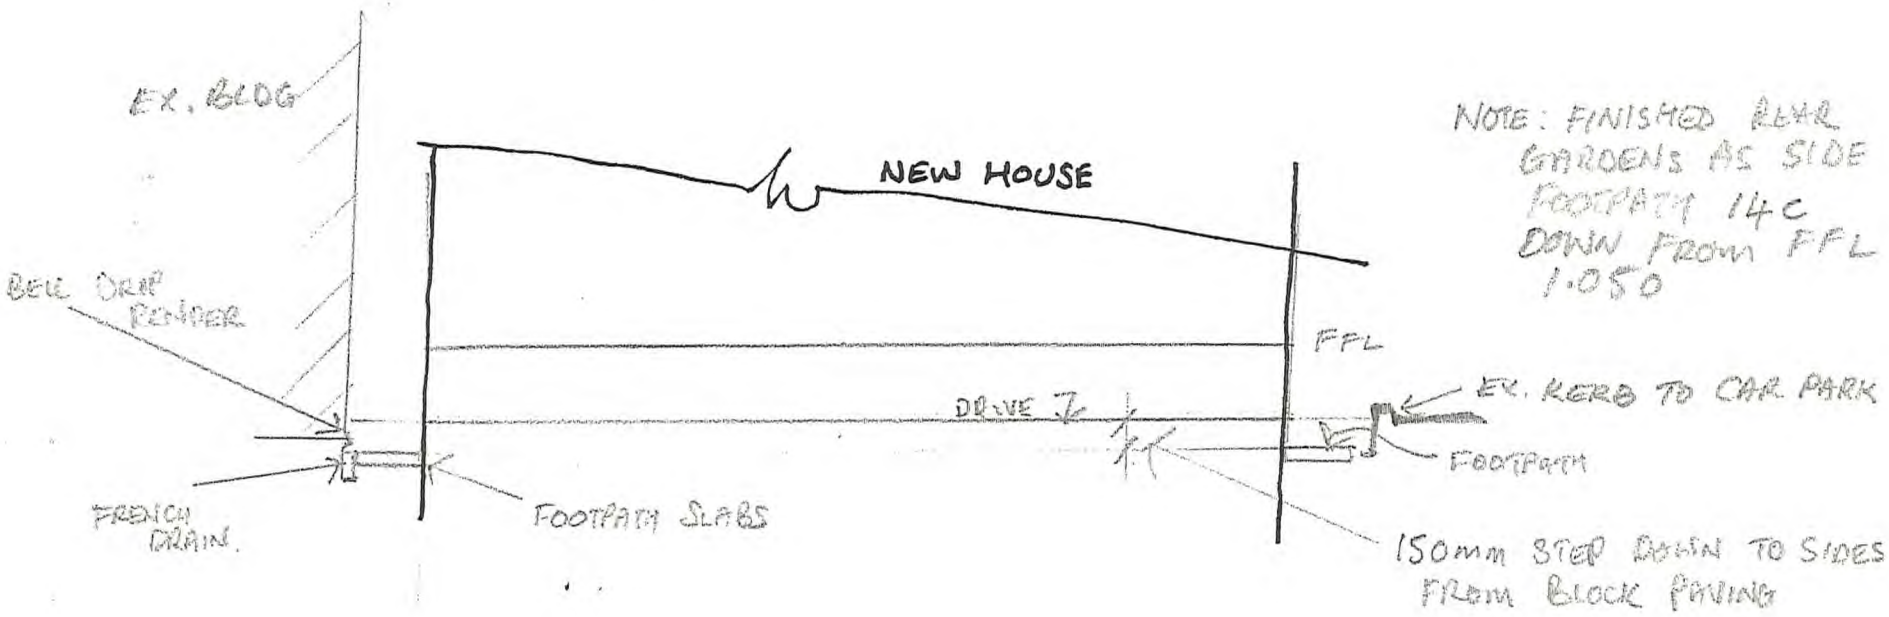


NOTE: FINISHED REAR GARDENS AS SIDE FOOTPATH 14c DOWN FROM FFL 1.050

TYPICAL SECTION
(LEVELS THRU SITE)

SCALE 1:100

DRAW Nº: CONDITION DETAILS
SITE LEVELS API-01-24