


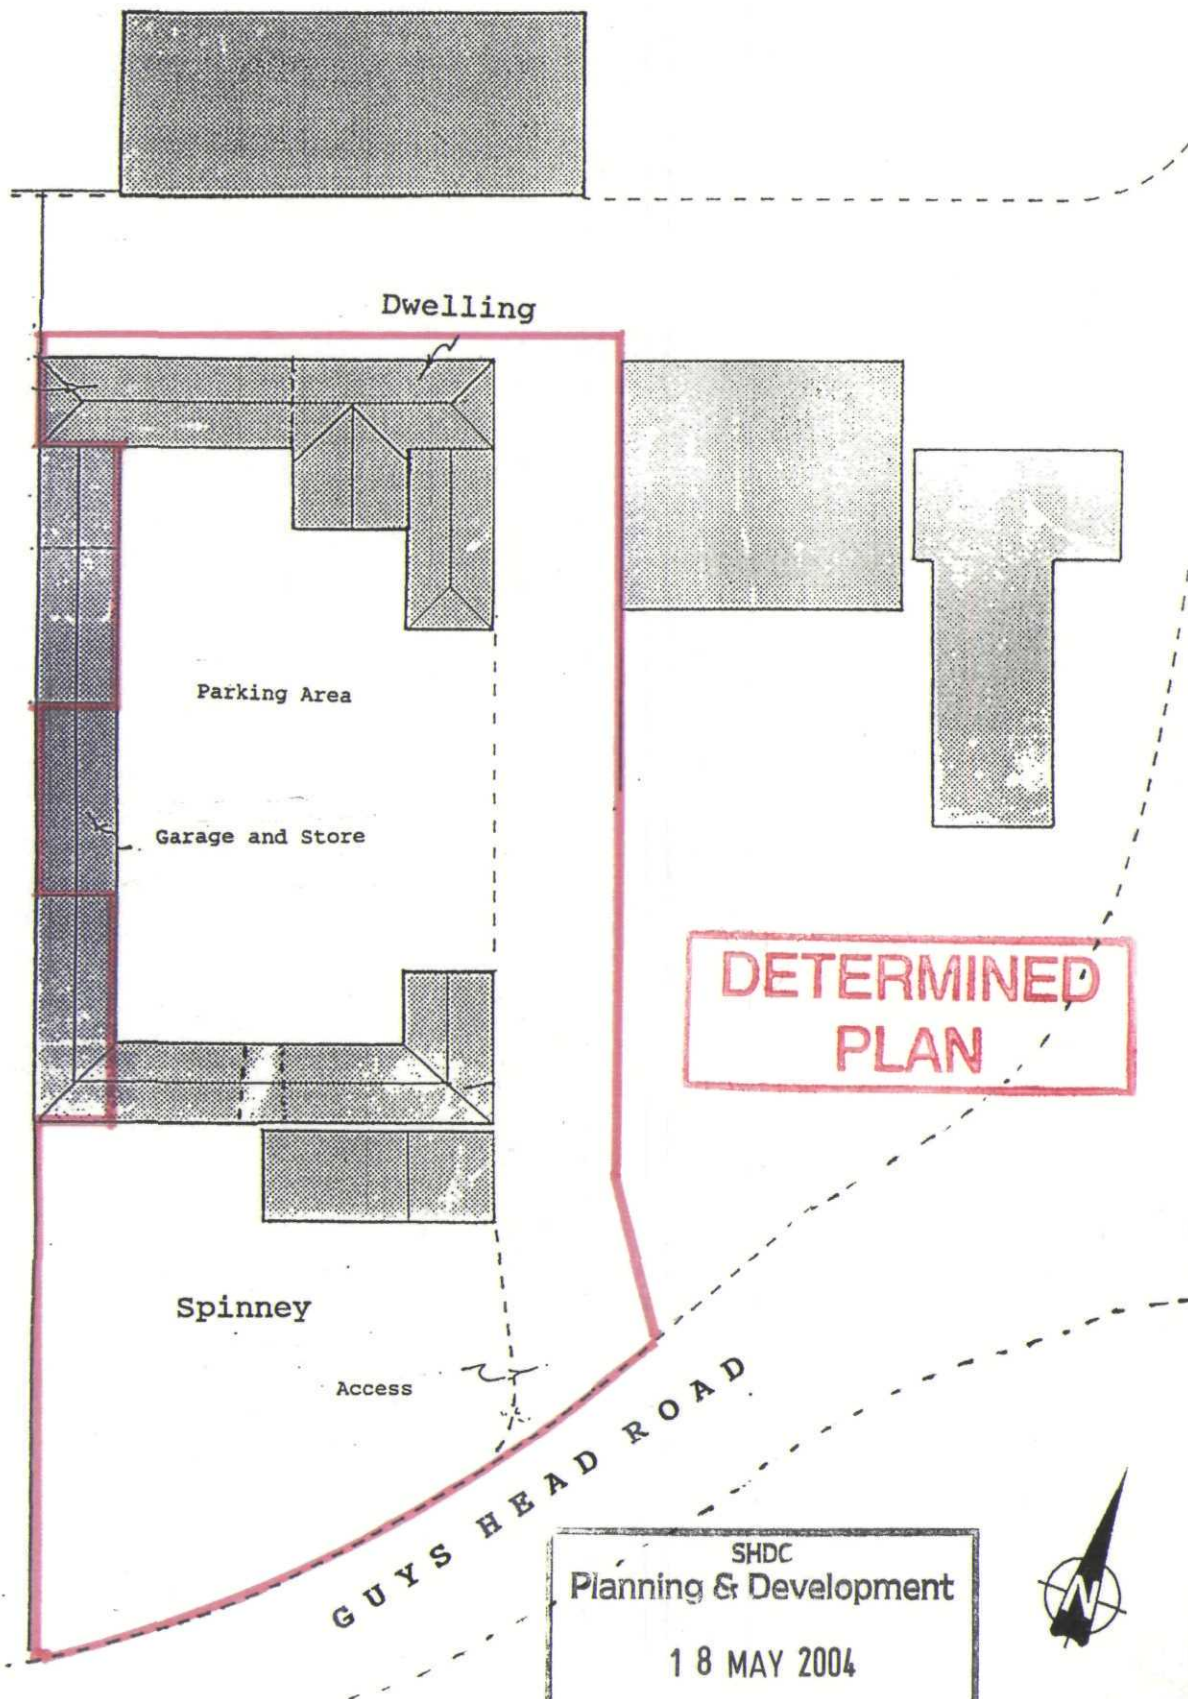

SHDC
Planning & Development
18 MAY 2004
Ref: 0651/04

Drawing No.

Drawn

Scale

Date

R.H. & R.W. CLUTTON
92 HIGH STREET, EAST GRINSTEAD
WEST SUSSEX RH19 3DF

**CHARTERED
SURVEYORS**
(0342) 28444

Title

R6F A Centew Court

This Plan is prepared from the Ordnance Map with the sanction of the Controller of H.M. Stationery Office. Crown Copyright Reserved.