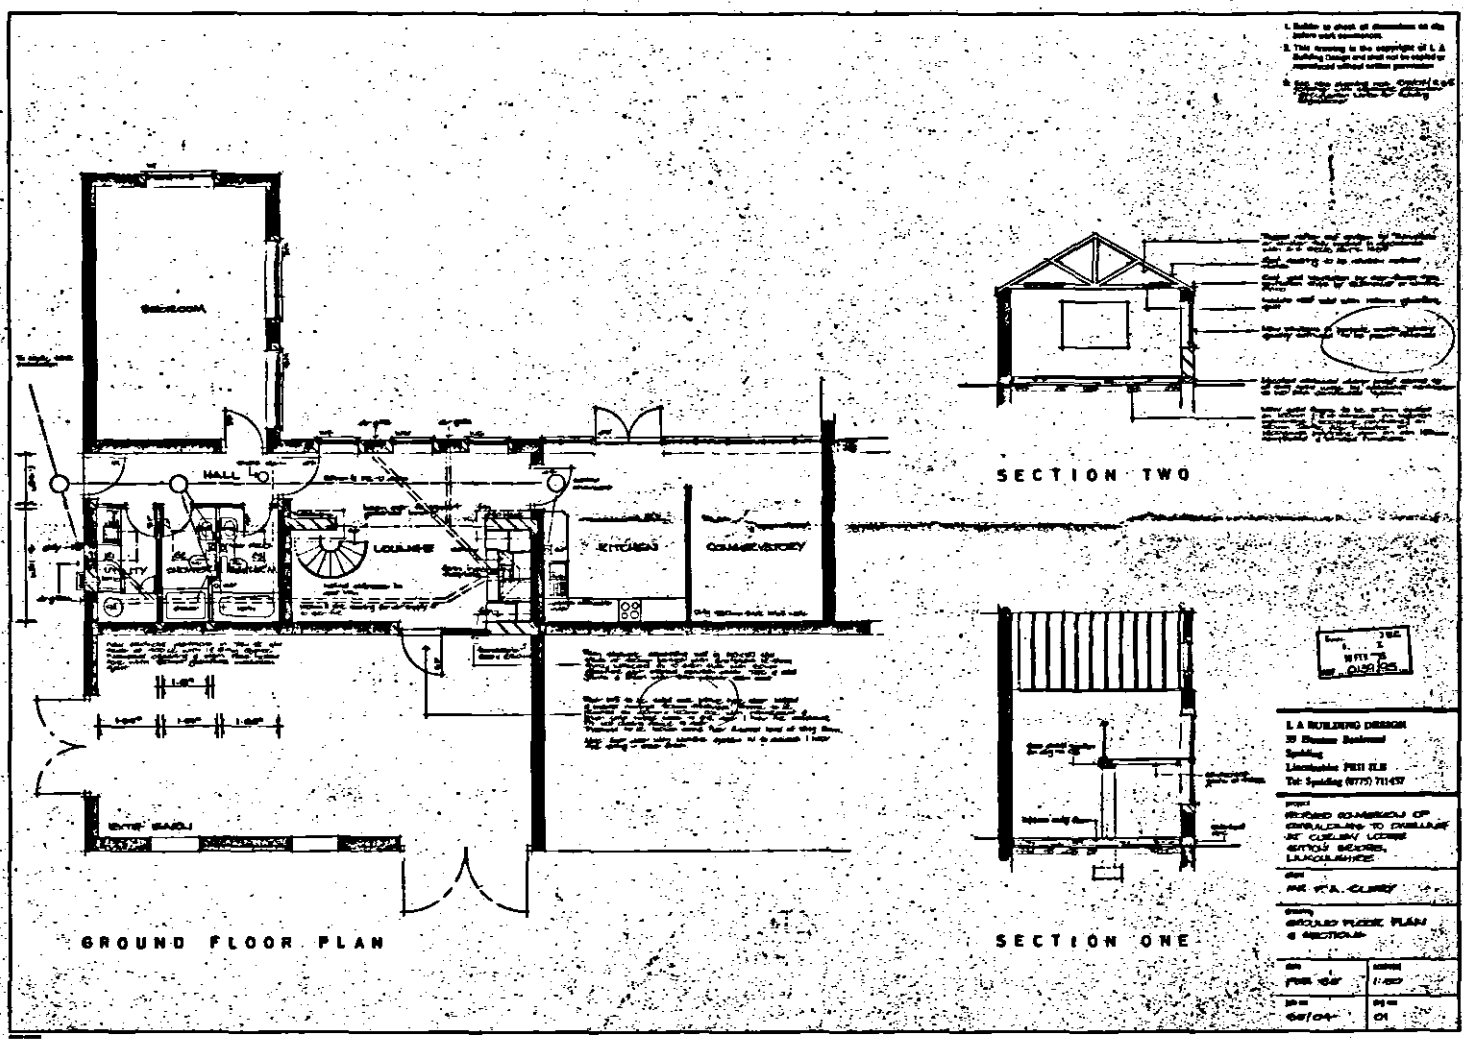
BEDROOM
HALL
LOUNGE
KITCHEN
CONSERVATORY
GROUND FLOOR PLAN
SECTION TWO
SECTION ONE