Sign A

SUPPLY TWO OFF SINGLE SIDED HUNTSMAN LOGOS (ONE TO EACH SET OF EXISTING LETTERS) APPROX 1000 HIGH CONSTRUCTED FROM ANODIZED ALUMINIUM CARCASE PERSPEX FACE PANEL WITH HIGH QUALITY BACK TEXT & STANDARD FRET CUT BRANDING LOGO'S. INTERNALLY ILLUMINATED BY HOT CATHODE TUBING.



1200 APPROX

SCALE 1:12·5

Sign B

Proposed, over entranceway canopy construction having weather treated non gloss black fabric covering incorporating CARLSBERG logo complete with decorative valance. Canopy to replace worn out canopy and be of the same size.




1000

SCALE 1:12·5

1900

Sign C


SIX OFF STANDARD CAST ALUMINIUM CLASSIC LANTERN FINISHED RUSTIC BLACK HAVING CORPORATE "TETLEY BITTER" BRANDING IN CORPORATE STYLE & COLOURS

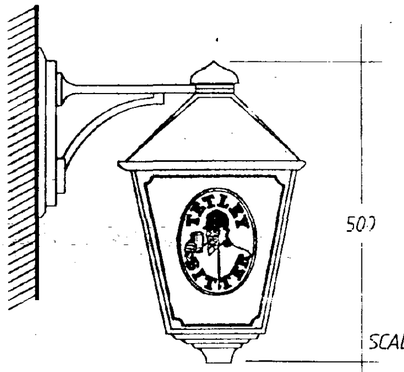


500

SCALE N.T.S



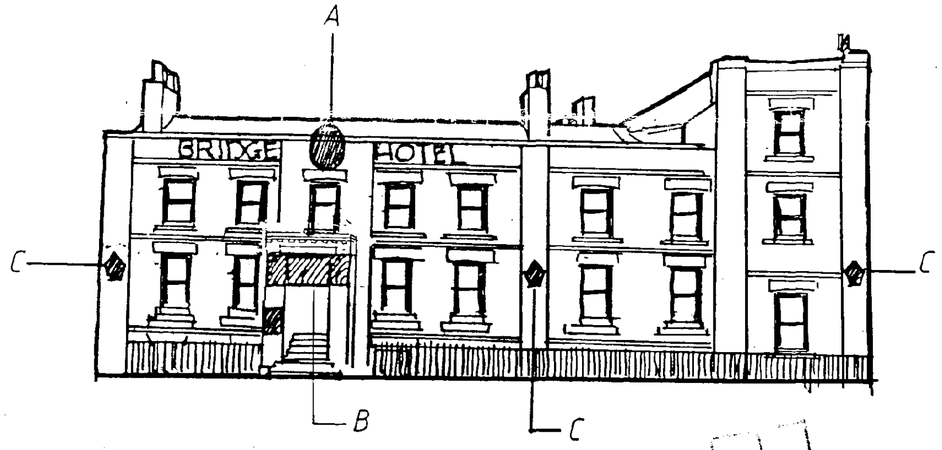

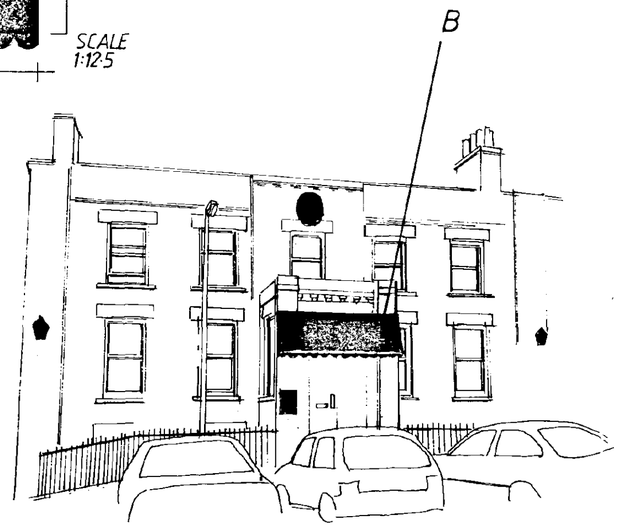

SOUTH KESTEVEN DISTRICT COUNCIL
PLANNING
11 OCT 1994
REF. 0667/94

APPROVED PLAN
Ref.

THE LINCOLNSHIRE
PLAN

A·S·H·L·E·I·G·H
THE SIGNS OF SUCCESS

ASHLEIGH ENGINEERING (LEEDS) LTD
ASHLEIGH SIGNS
ASHLEIGH MAINTENANCE
ASHLEIGH COATINGS
ASHLEIGH NEON

HEAD OFFICE
ASHLEIGH HOUSE
MARSH STREET
ROTHWELL
LEEDS LS26 0AG
TEL: (0532) 828292
FAX: (0532) 829155

L7705

DESIGN Studio

DRAWING FOR - CTFT
BRIDGE HOTEL
SUTTON-BRIDGE

DATE - 29/6/94
DRAWN BY - J. MOWBRAY
SCALE - AS INDICATED
DESIGN No - 6454
REVISION - 20·9·94

ASHLEIGH DESIGN
COPYRIGHT
NOT TO BE REPRODUCED
UNLESS BY EXPLICIT CONSENT

CDS LTD