



EXISTING ELEVATIONS

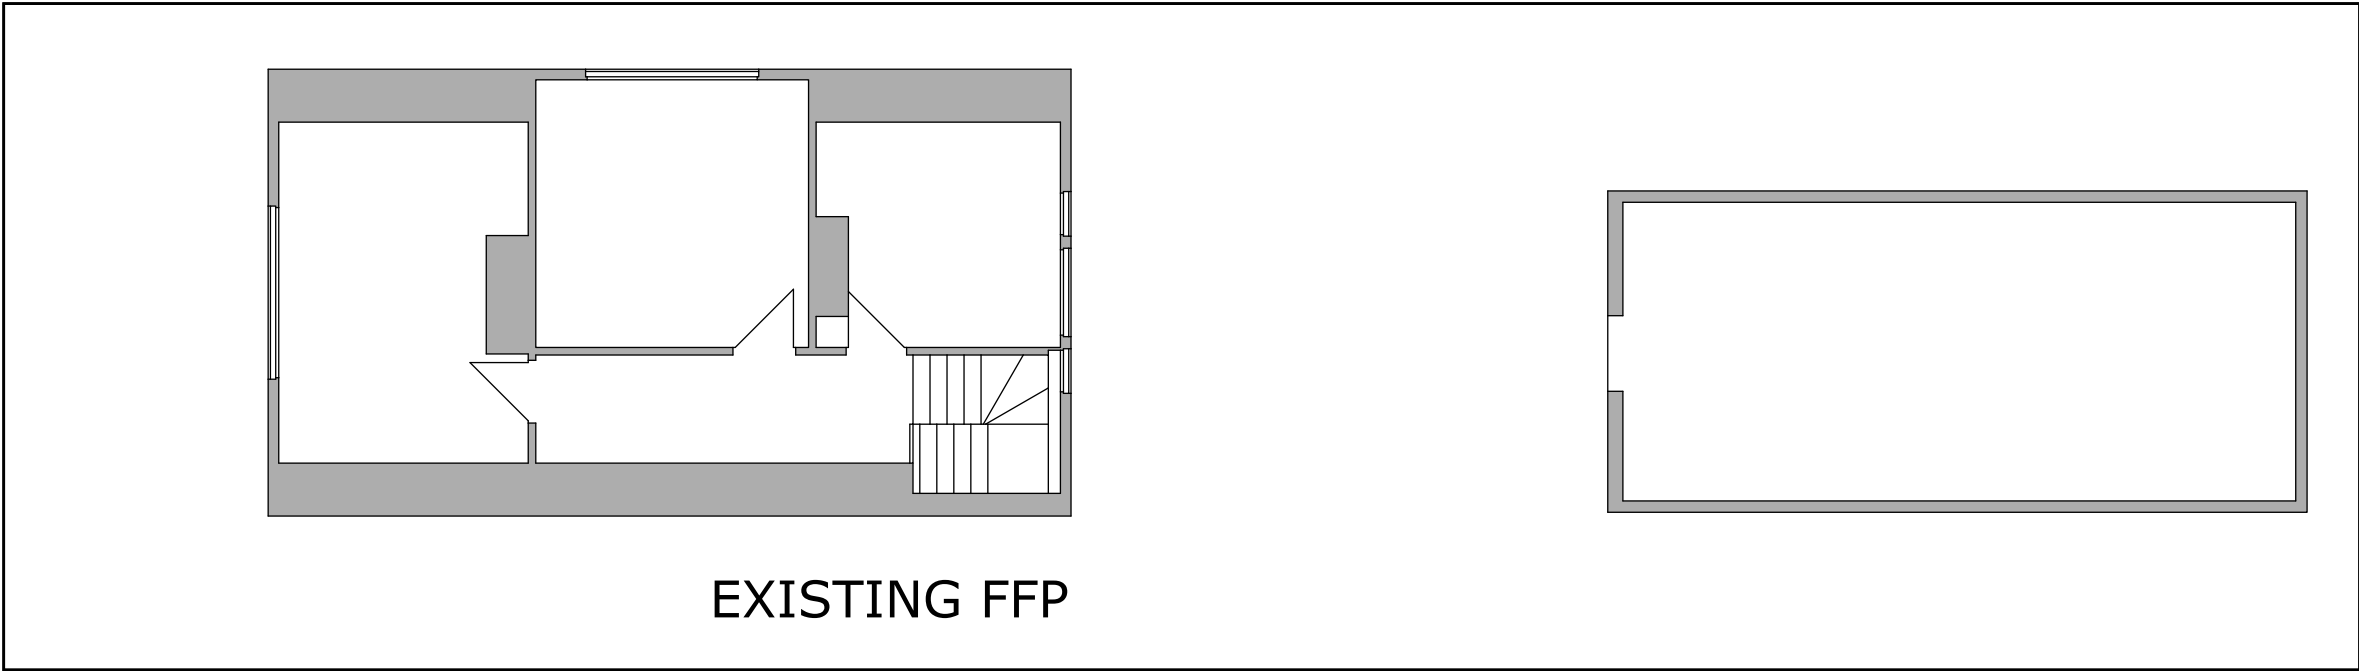


EXISTING FFP

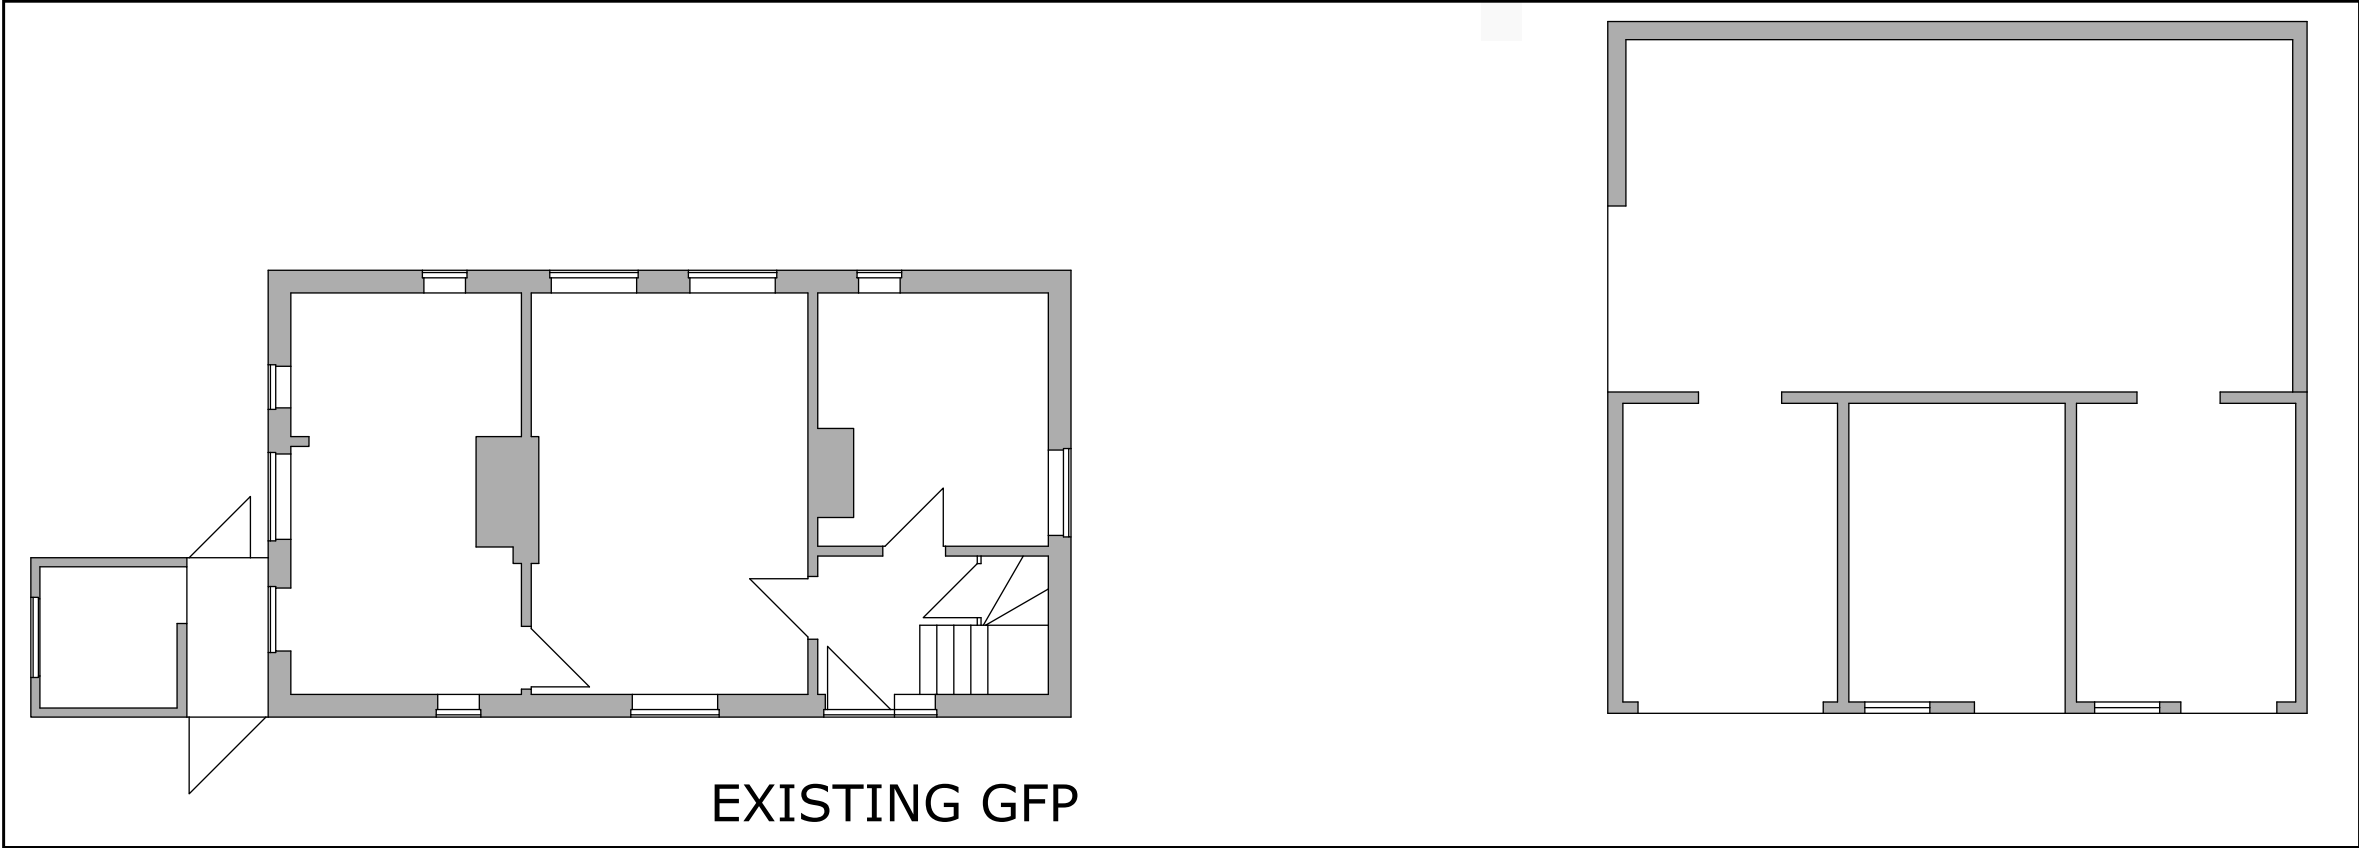

EXISTING GFP



BLOCK PLAN

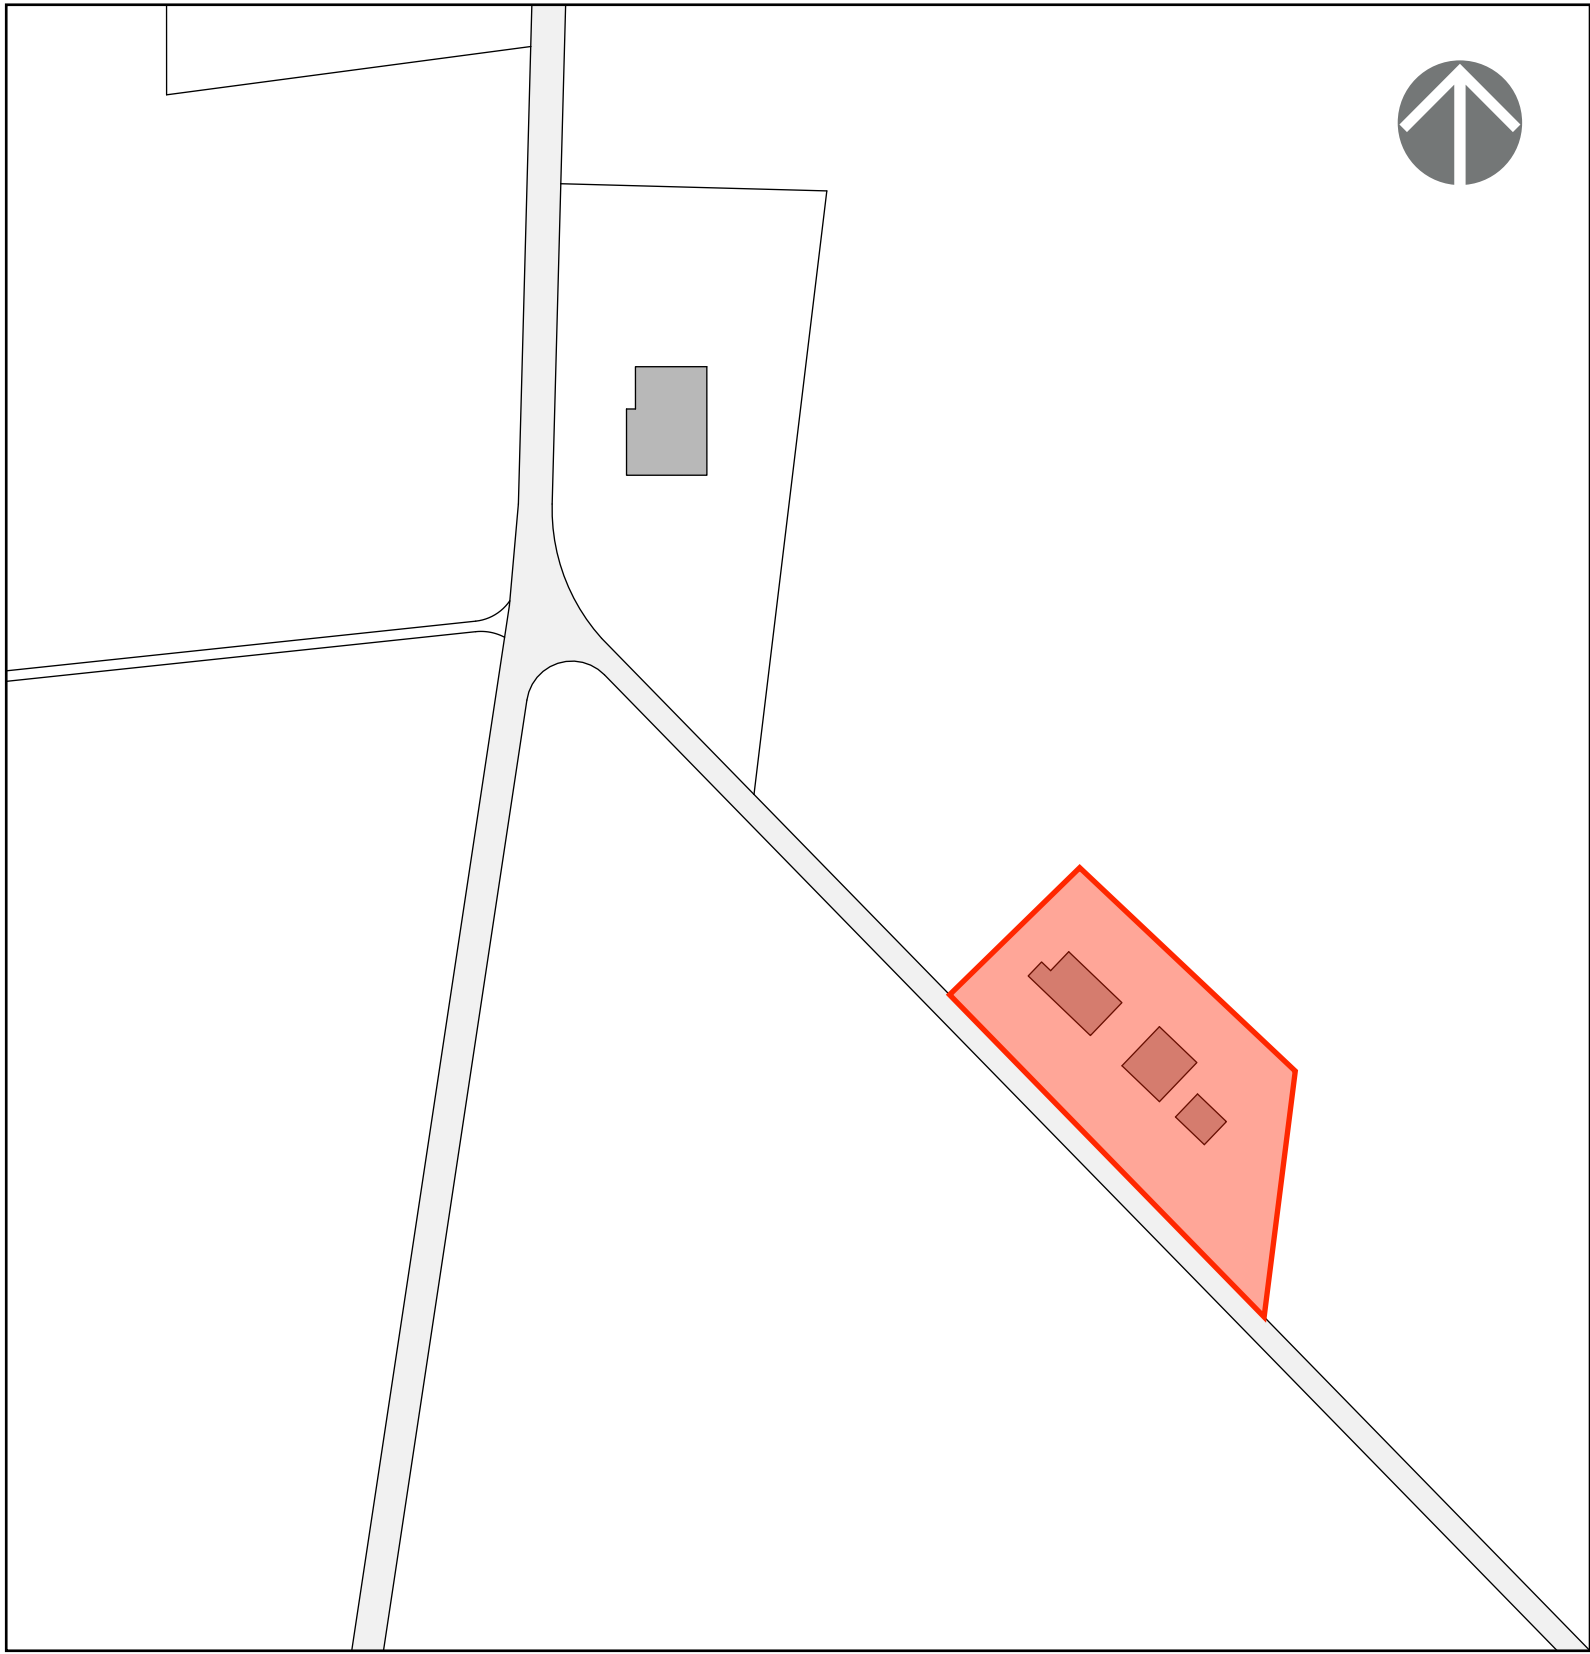

LOCATION PLAN

PROPOSED EXTENSIONS AND ALTERATIONS
TO HOUSE AND OUTBUILDINGS AT
36 PETTS LANE SUTTON BRIDGE FOR
THE BUNN FAMILY

DO NOT SCALE FROM THIS DRAWING
This drawing is for information only and is not to be used for construction purposes. It is the responsibility of the client to ensure that the drawing is used for the correct purpose and that the correct information is provided. The drawing is not to be used for any other purpose without the written consent of the architect.

A	AMENDMENTS	JULY 19
B	AMENDMENTS	JULY 19

BLOCK AND
LOCATION PLANS

1/100 1/200
1/1250 at A1

3/7/19

J112-PL 1B

Julian Warrick
Architectural Design Consultant



Email: julian@jwarrick-design-cons.com
Tel: 01775 820123
Mob: 07849 652067
Houzz.co.uk

8 Beech Grove
Donington
Spalding
Lincs
PE11 4XQ