
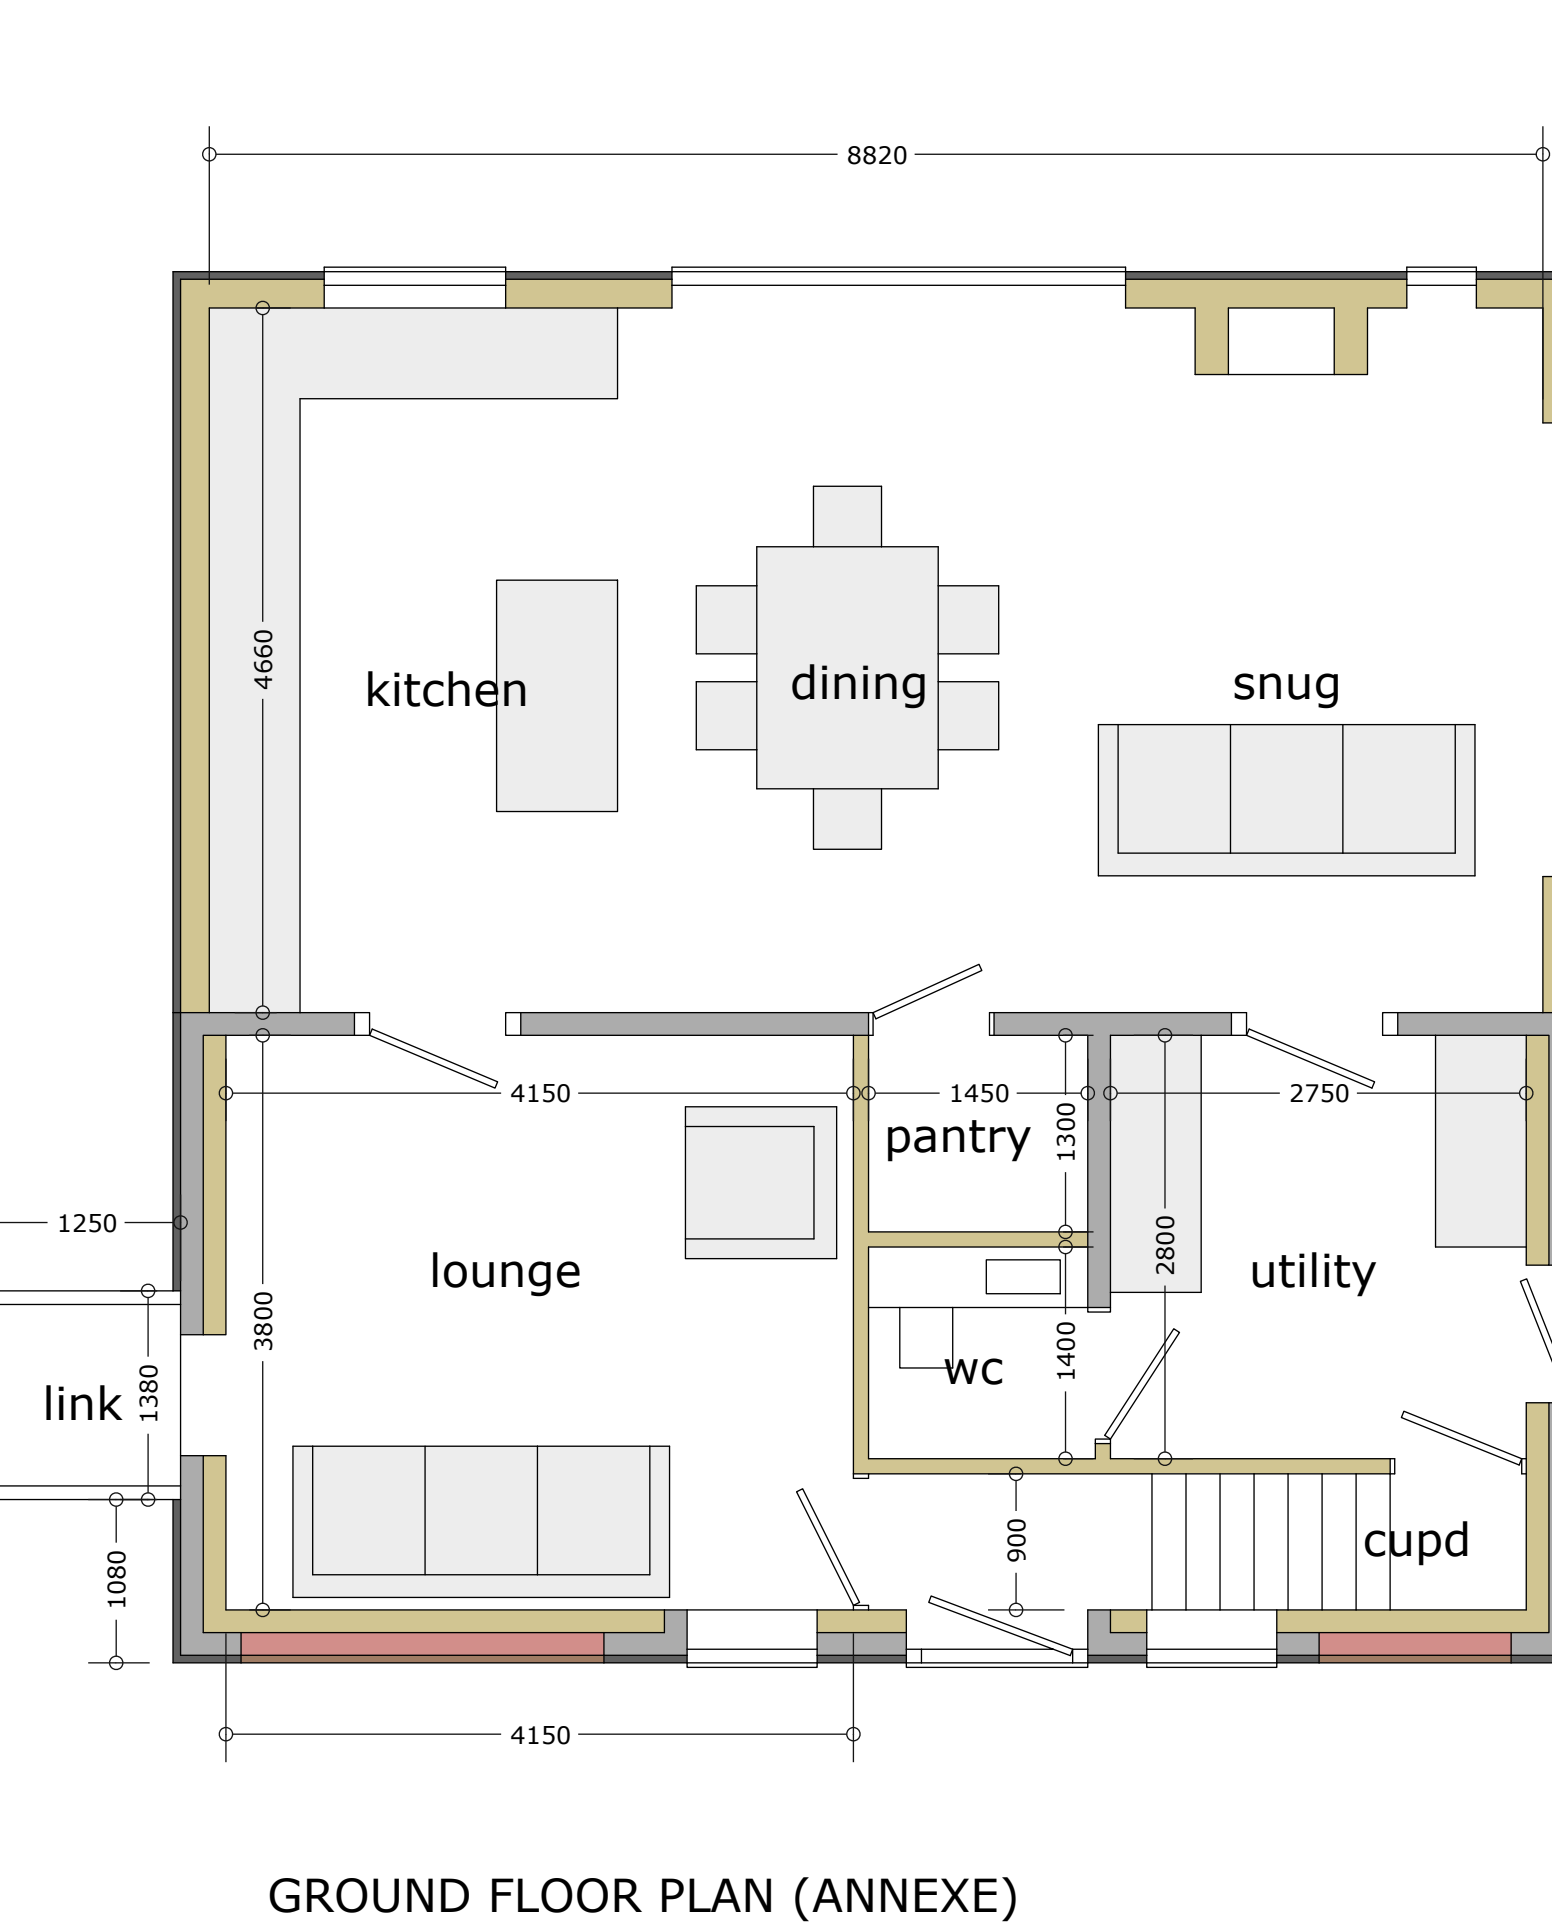
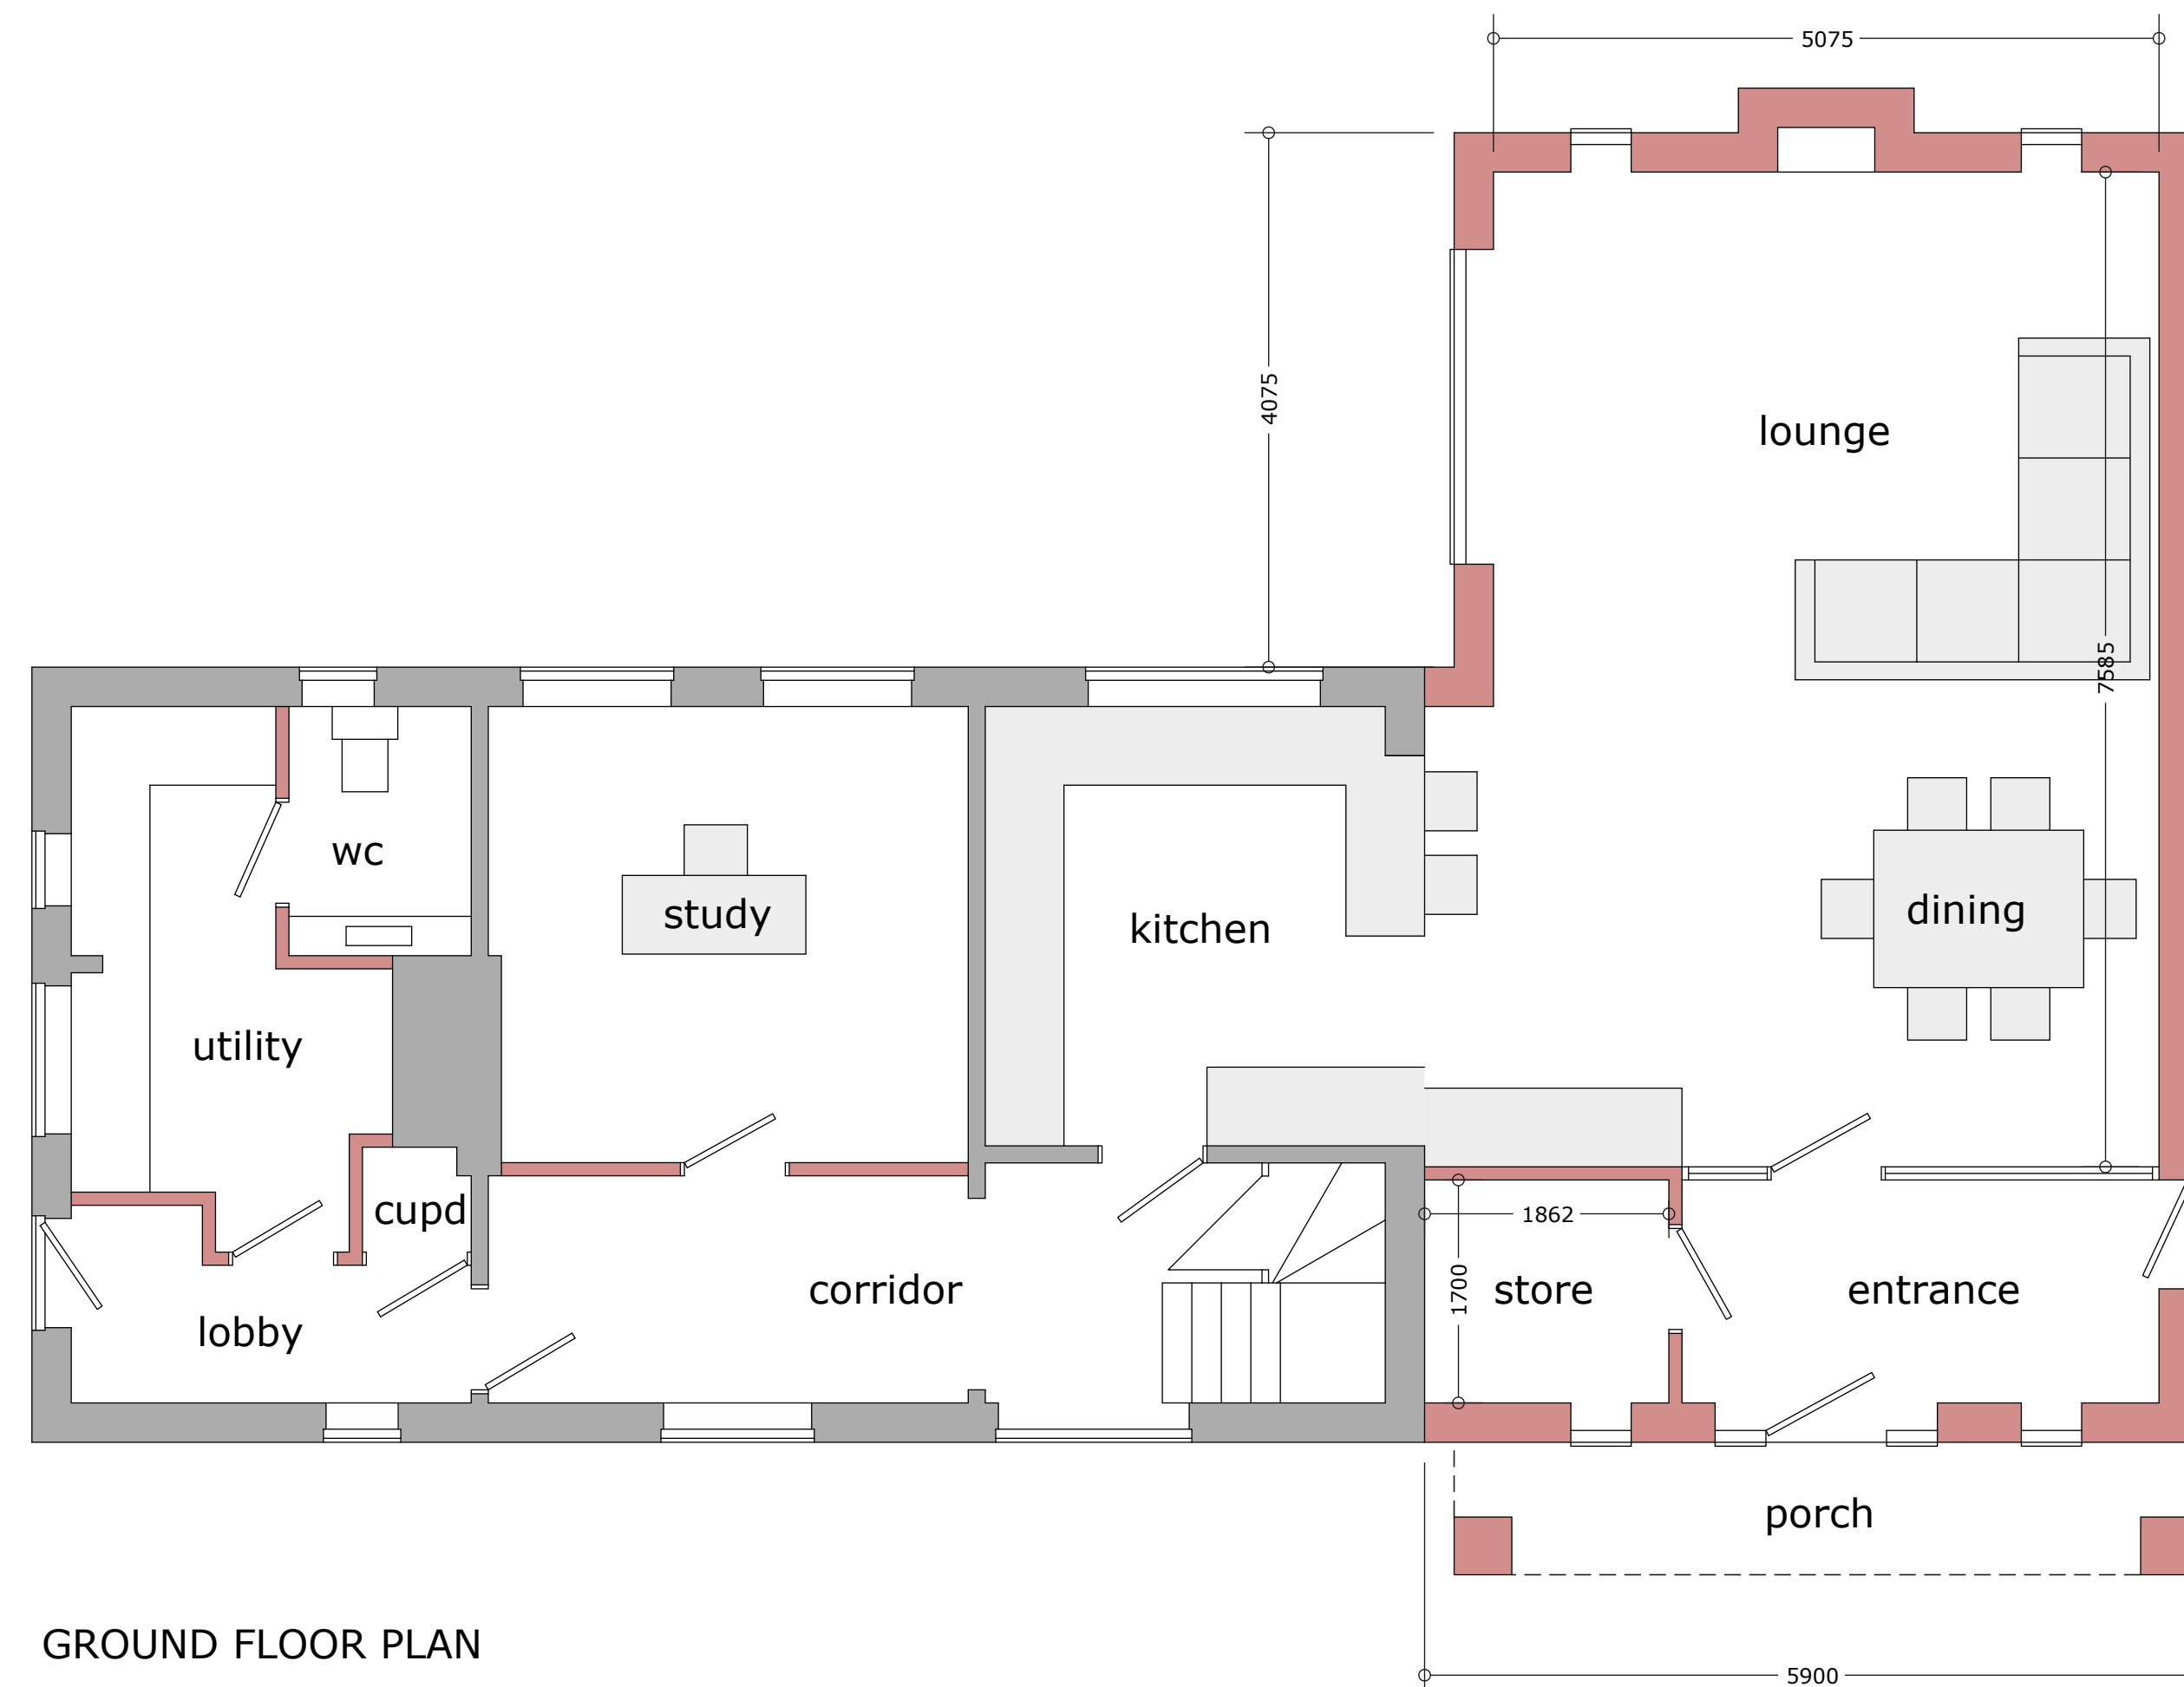
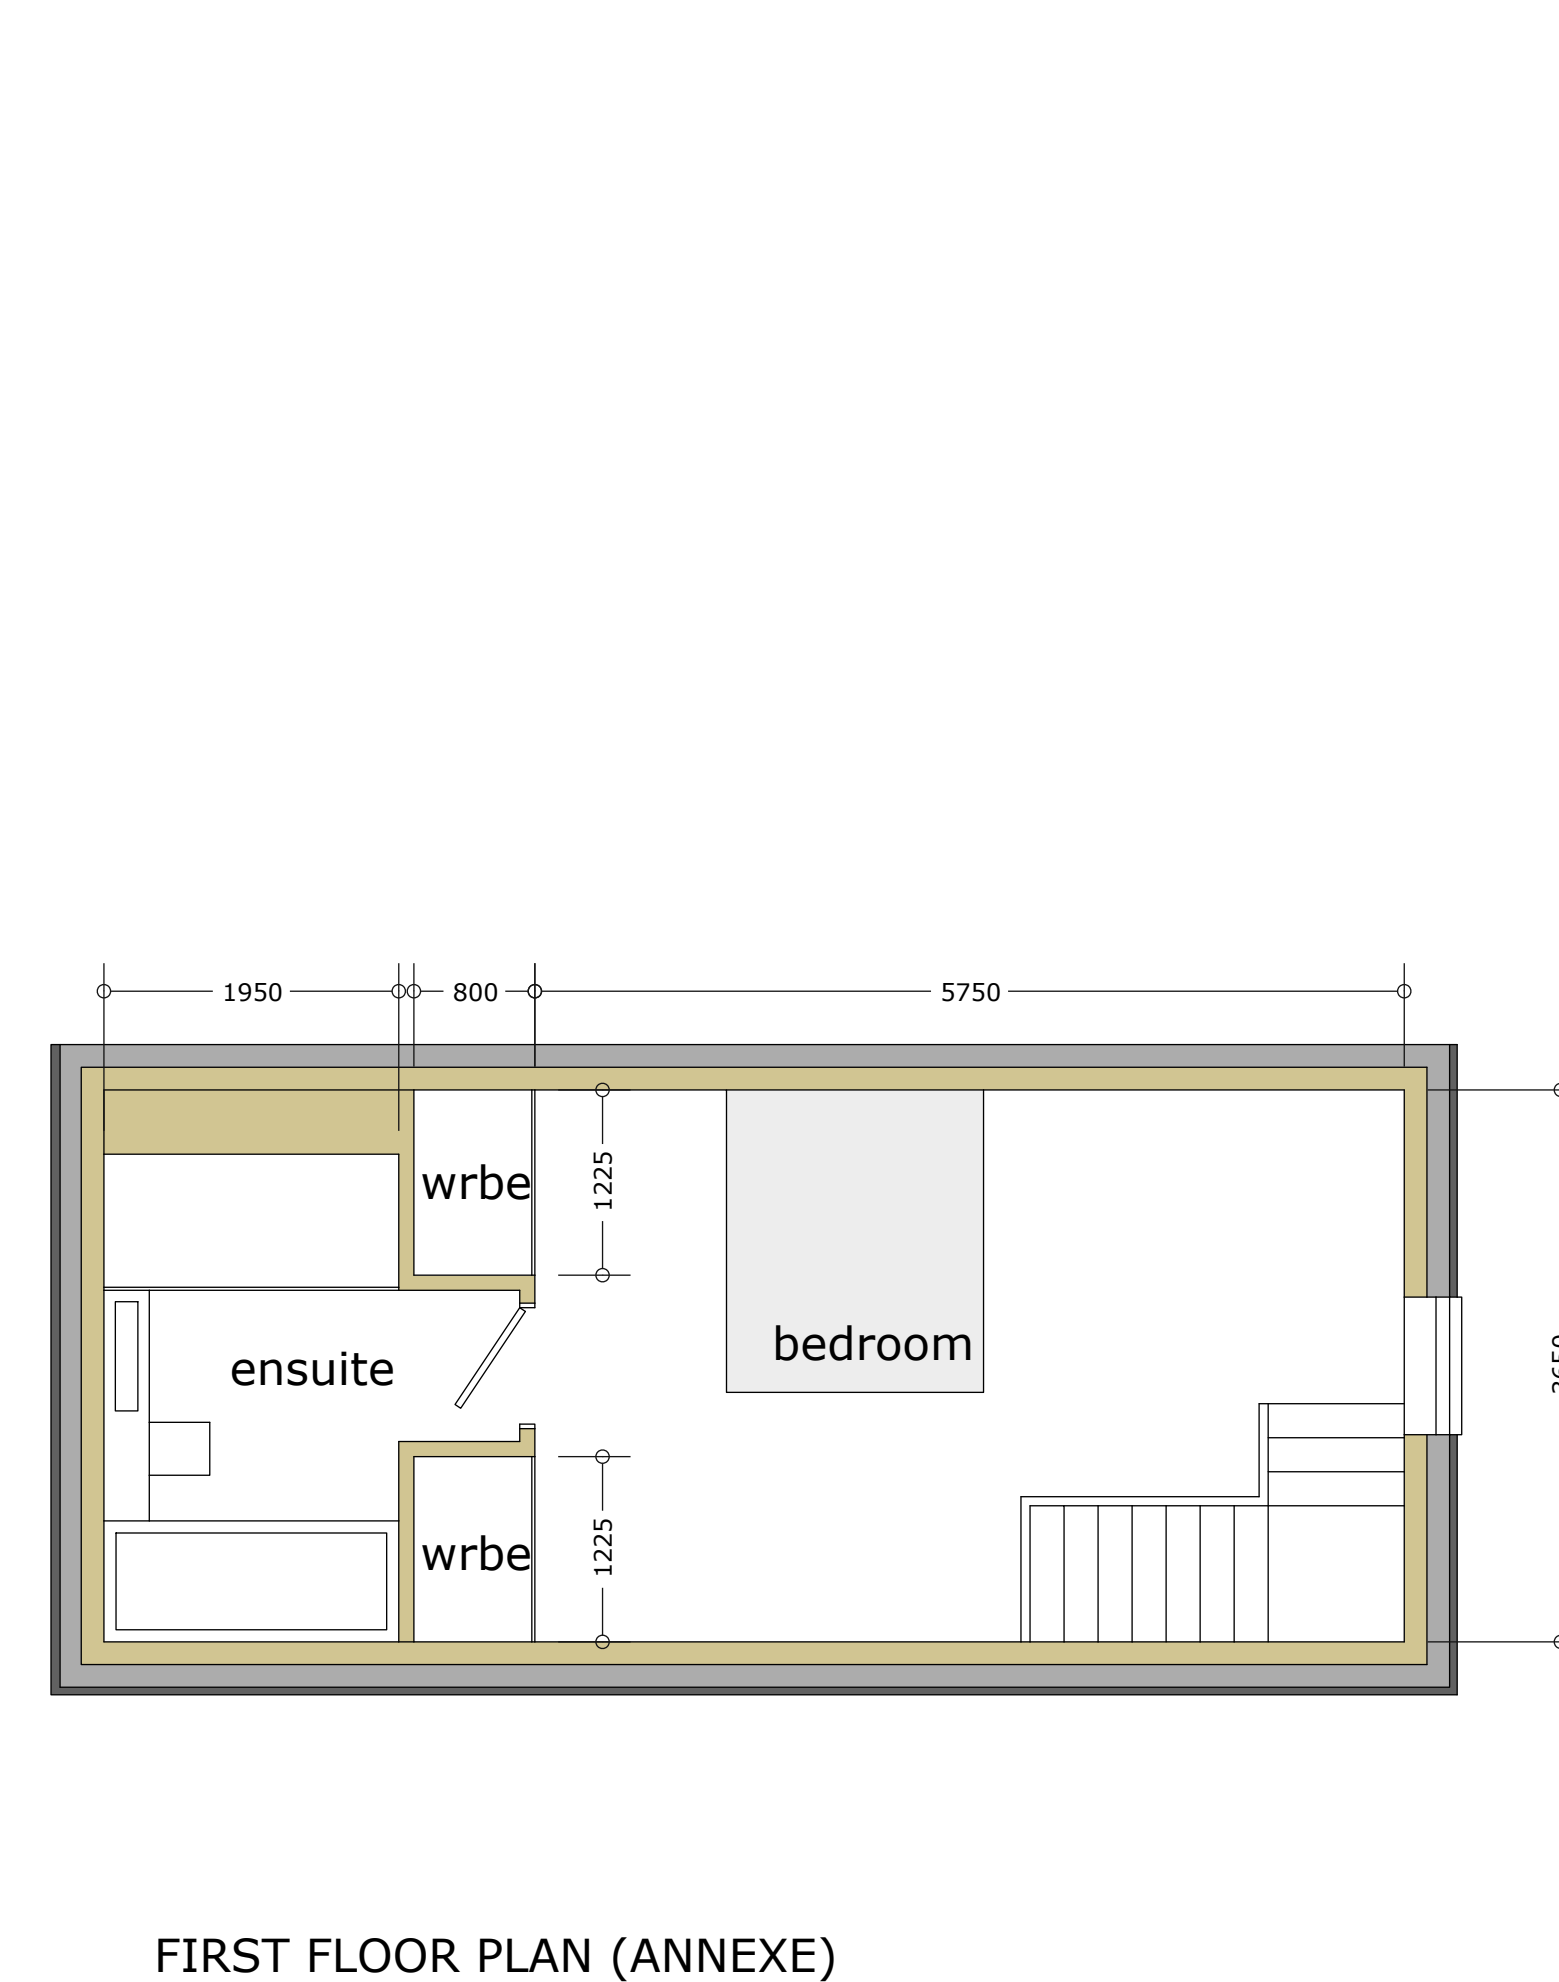


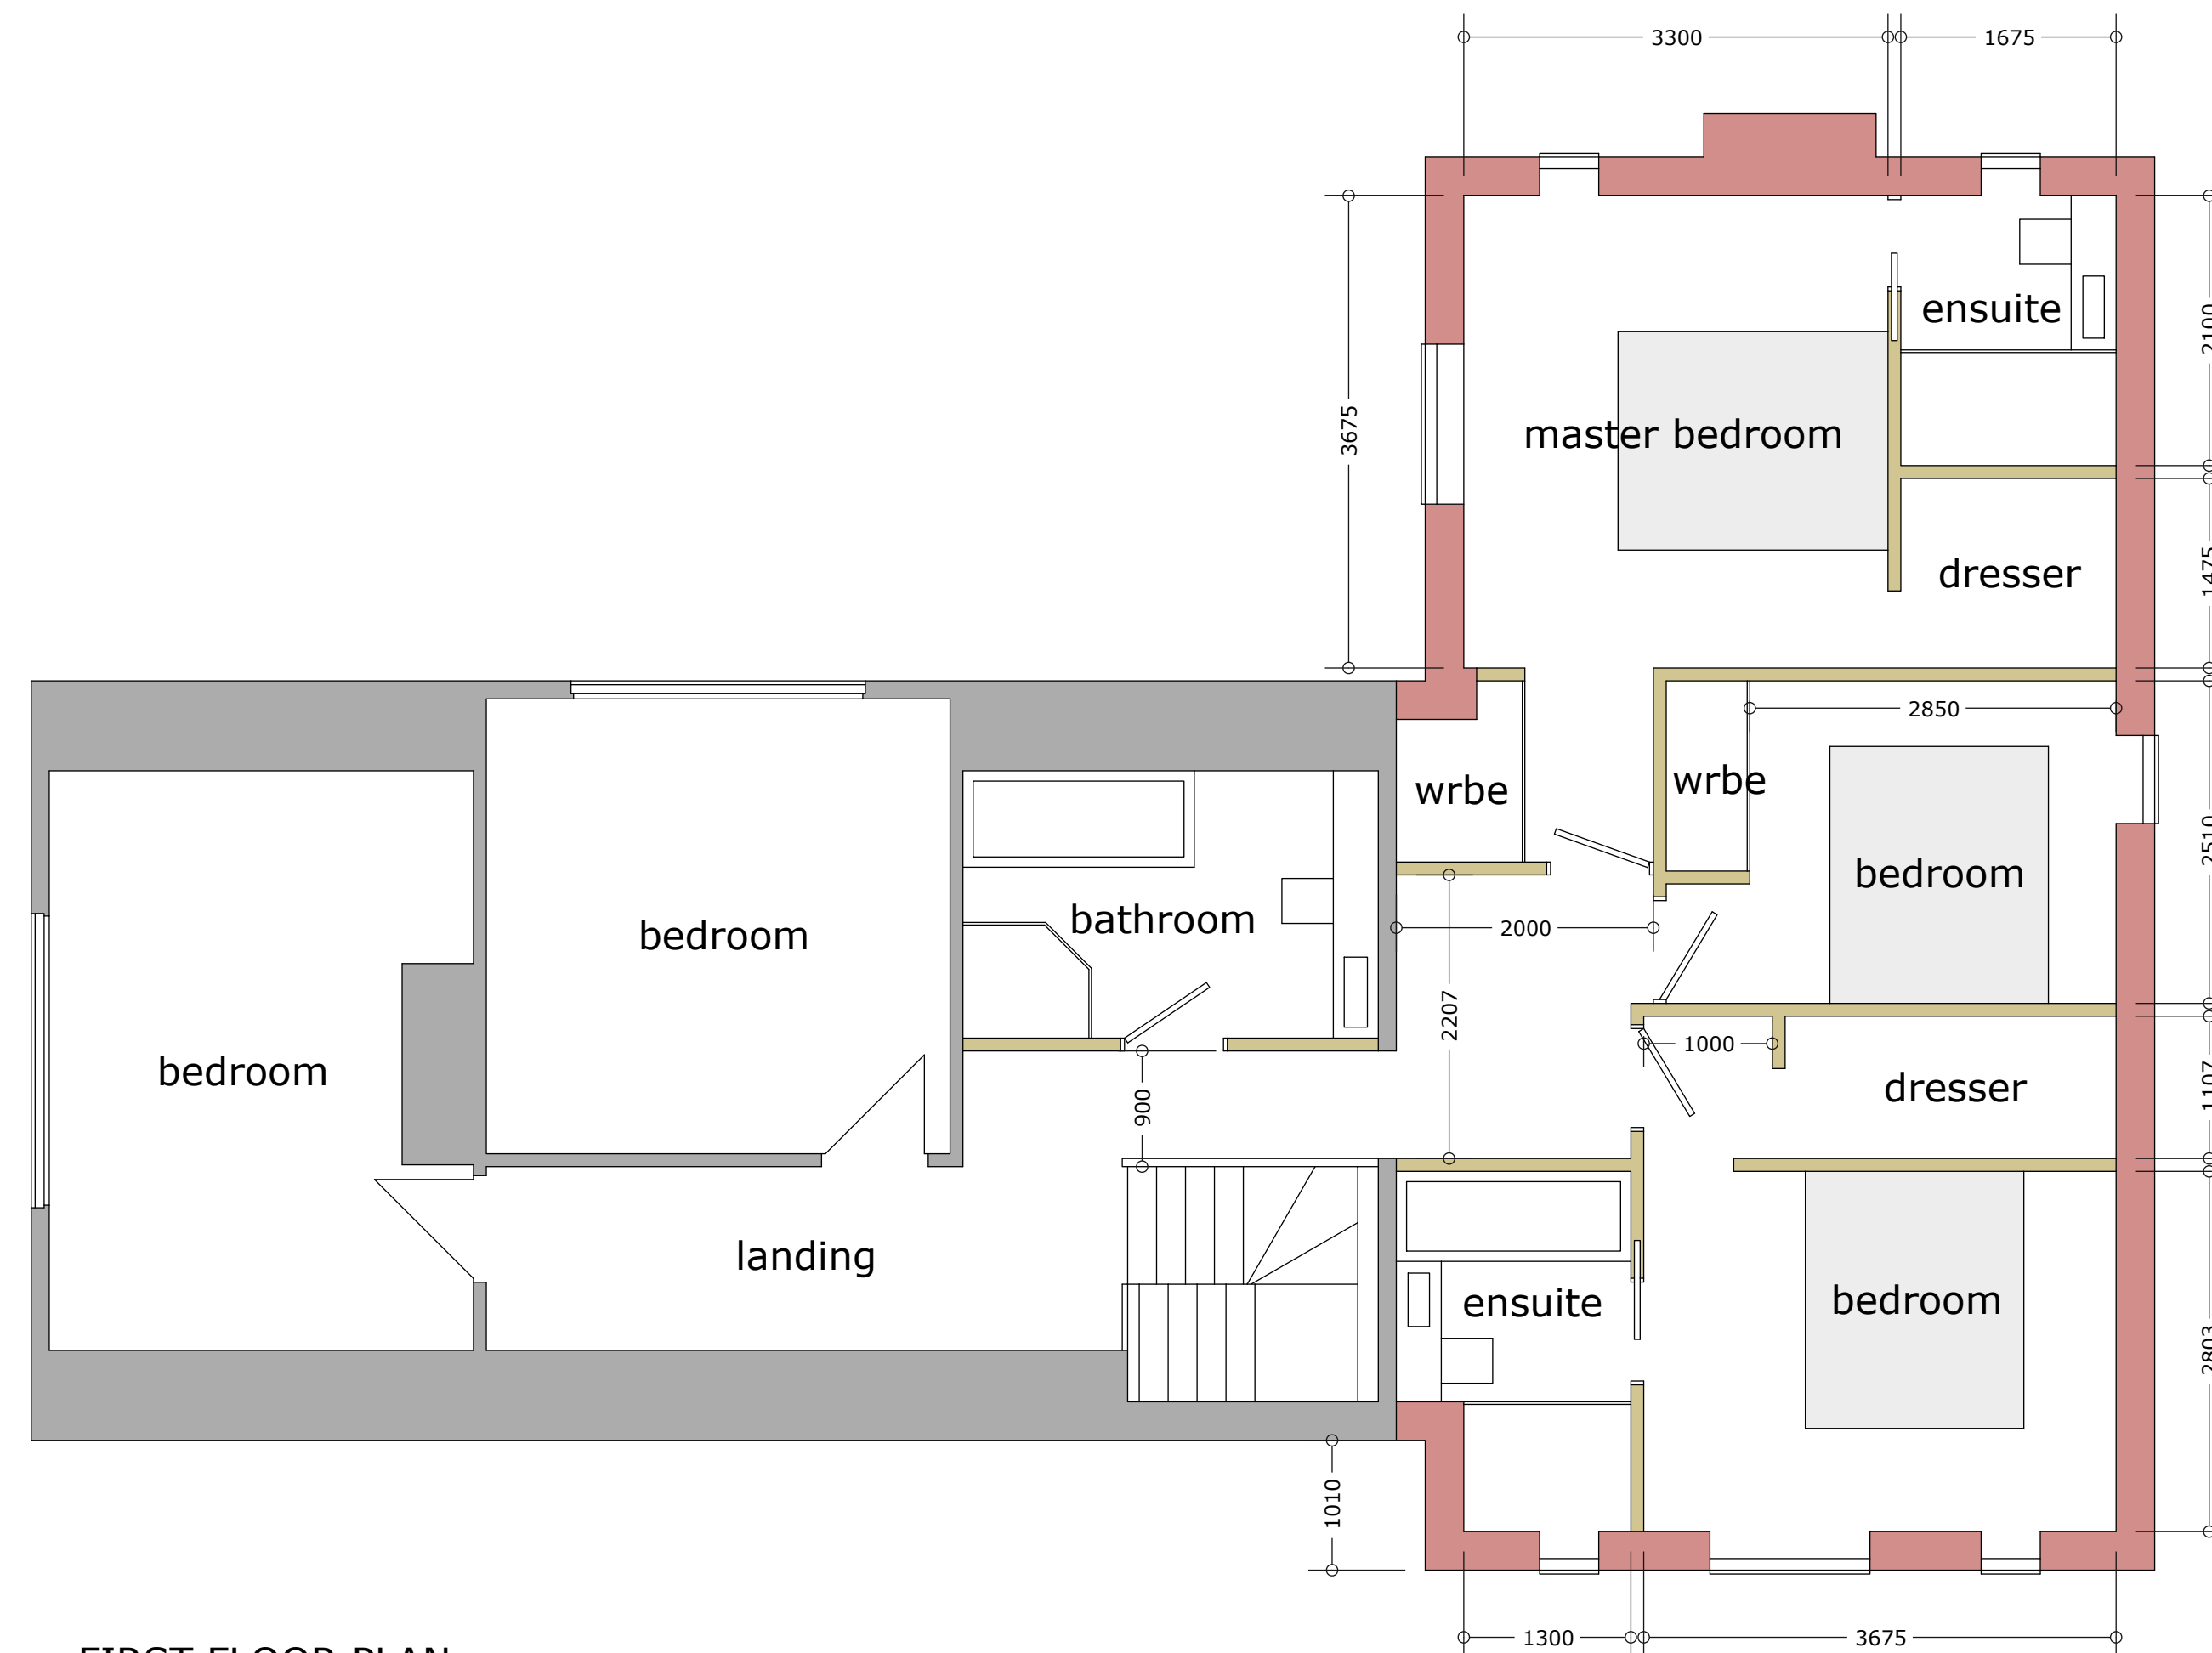

PROPOSED EXTENSIONS AND ALTERATIONS
TO HOUSE AND OUTBUILDINGS AT
36 PETTS LANE SUTTON BRIDGE FOR
THE BUNN FAMILY

A	AMENDMENTS	JULY 19
B	AMENDMENTS	JULY 19
C	AMENDMENTS	JULY 19

PROPOSED HOUSE PLANS

1/50 at A1

3/7/19

J112-PL 2C

Julian Warrick

Architectural Design Consultant



Email: julian@jwarrick-design-cons.com
Tel: 01775 820123
Mob: 07849 652067
Houzz.co.uk

8 Beech Grove
Donington
Spalding
Lincs
PE11 4XQ