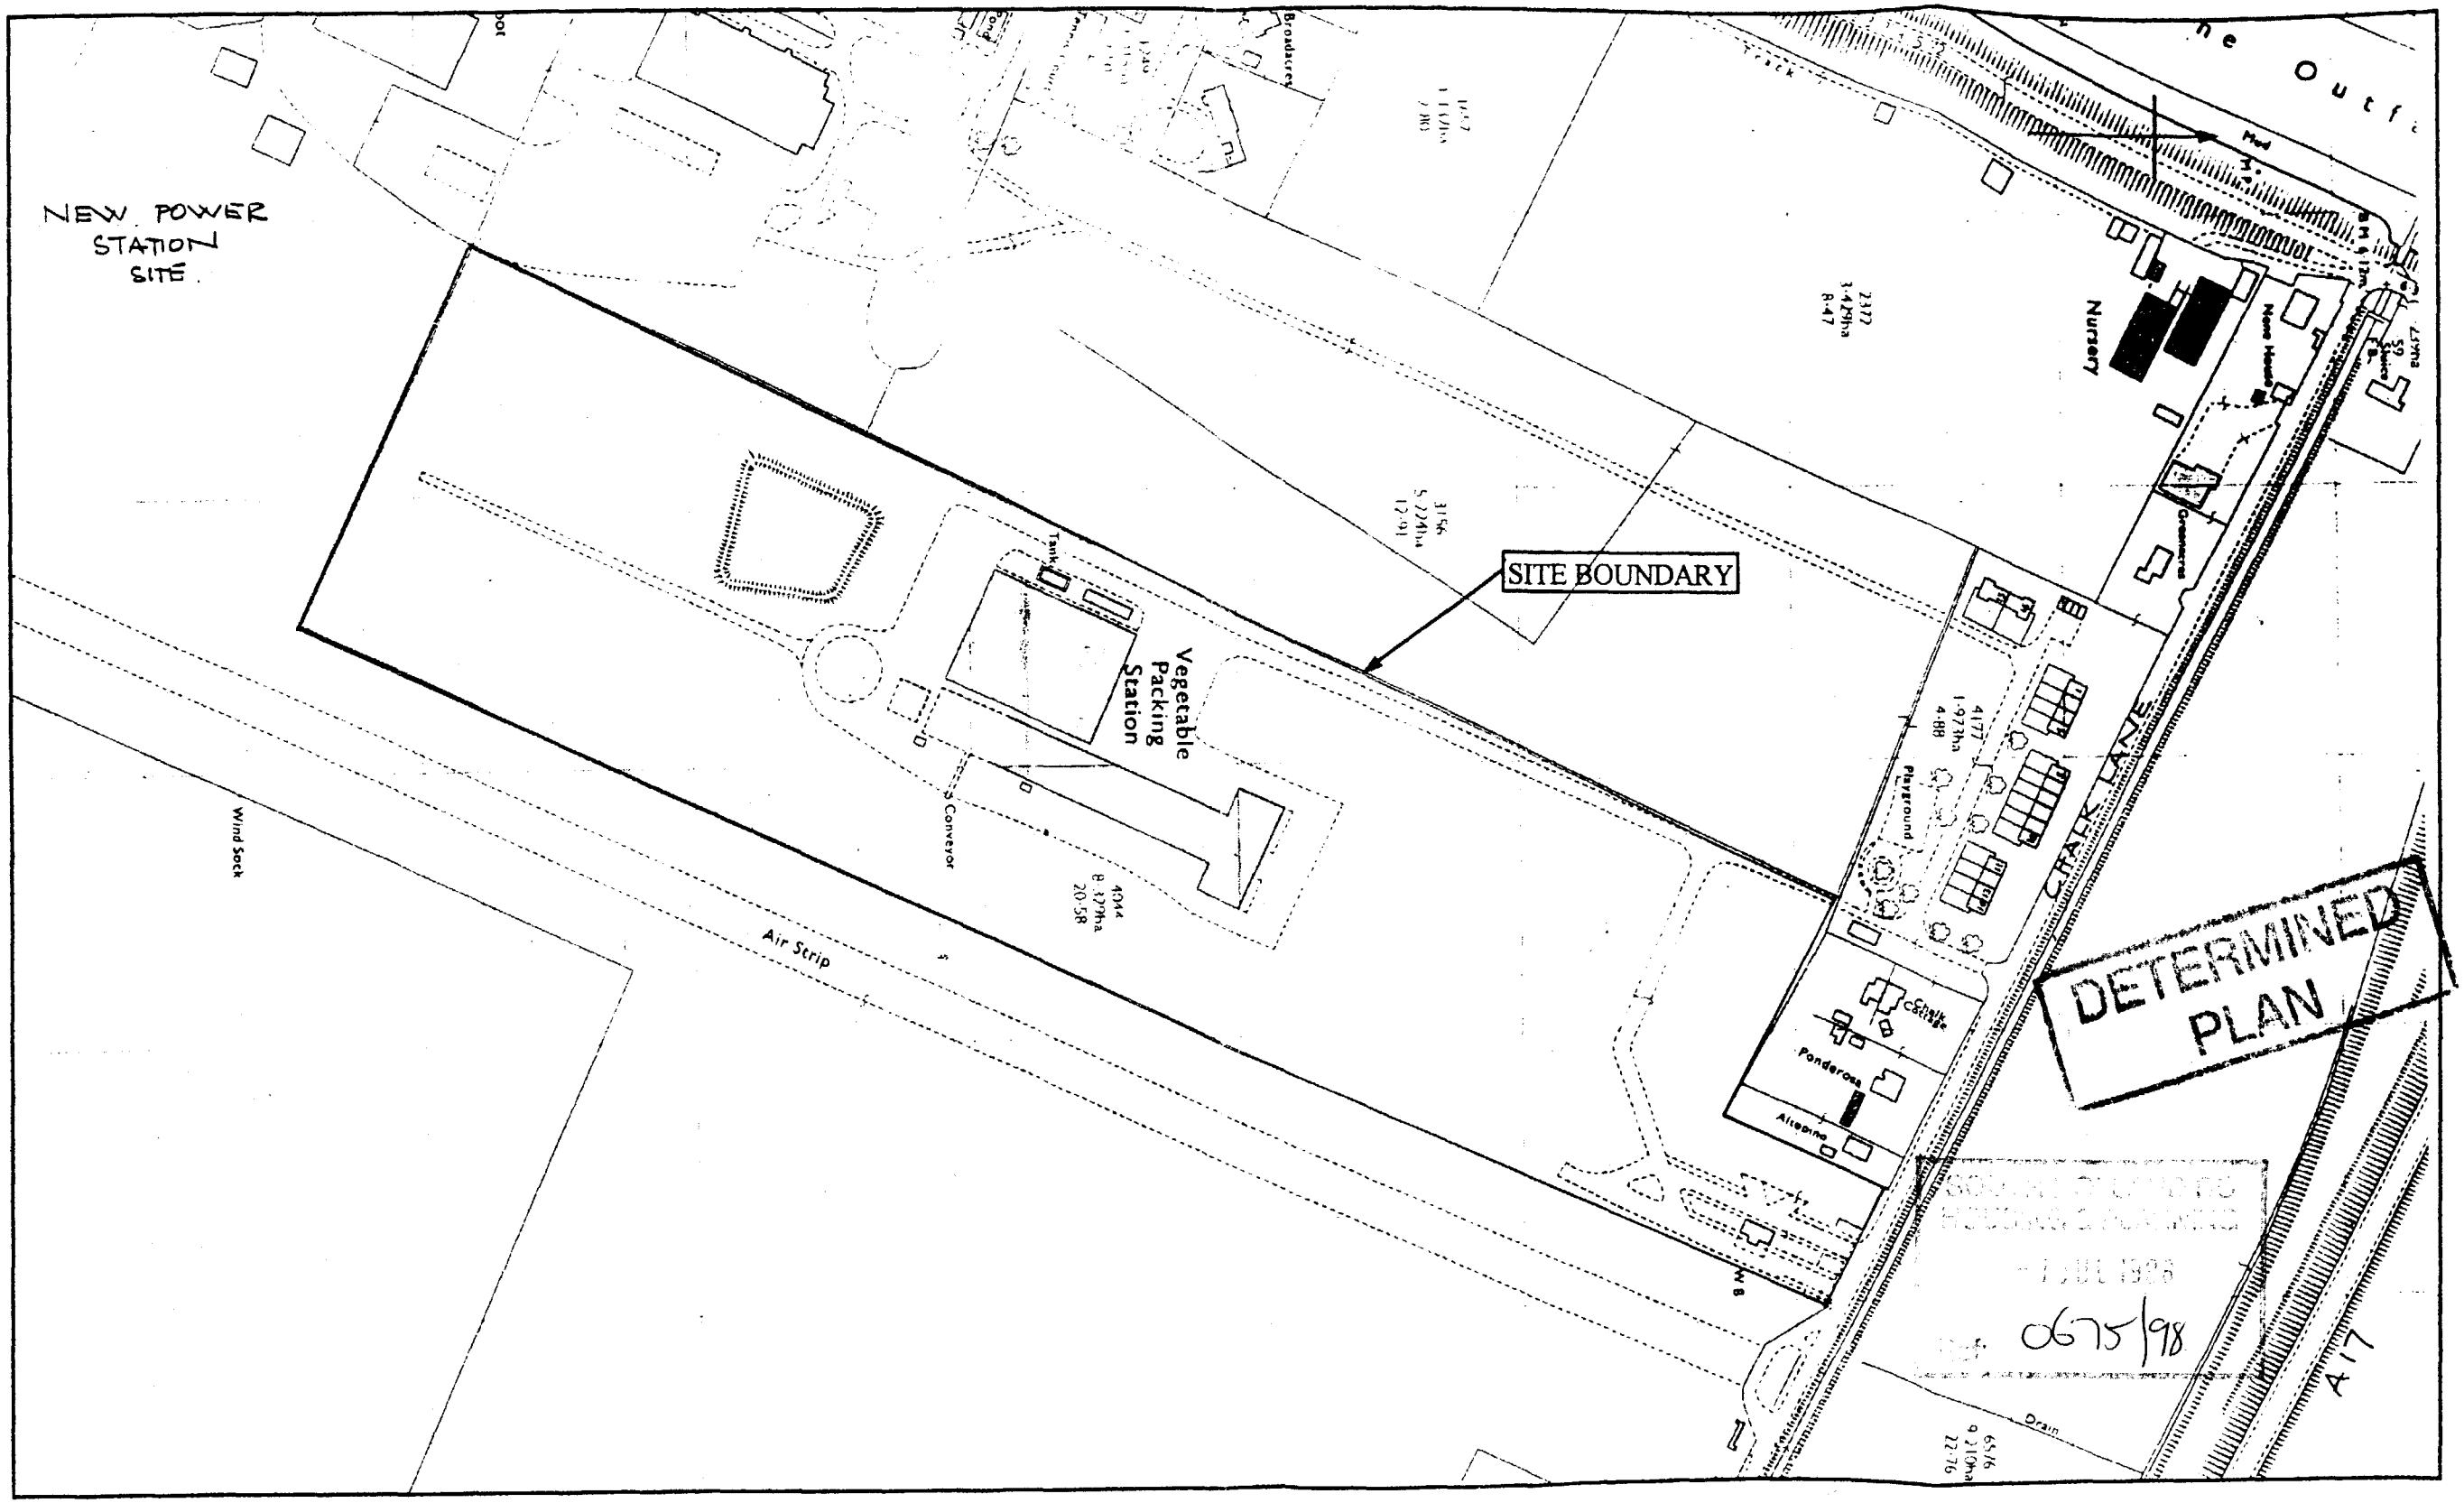


Base upon the Ordnance Survey Sheet with the sanction of the Controller of Her Majesties Stationary Office. Crown Copyright Reserved

DTS Technology Ltd Moor Lane, Witton, BIRMINGHAM Tel: 0121 344 3826 Fax: 0121 344 4754	**DTS 6909** **Chalk Lane** **Sutton Bridge**	**Figure 6** **OS Sheet TF 4820-4920** **Published 1971** **1 : 2500**