
CALVERT BRAIN & FRAULO
ARCHITECTURAL LTD


DETAIL SHEET

CLIENT	MR. AND MRS. JOHN REECE	JOB NO.	090234
PROJECT	PROPOSED RESIDENTIAL DEVELOPMENT AT THE CHIPPINGS, SUTTON BRIDGE.	DRAWING NO.	04
TITLE	LOCATION PLAN (1:1250 @ A4)	DATE	AUG'09

SHDC
Planning & Development
18 SEP 2009
Ref: 09/1[illegible]

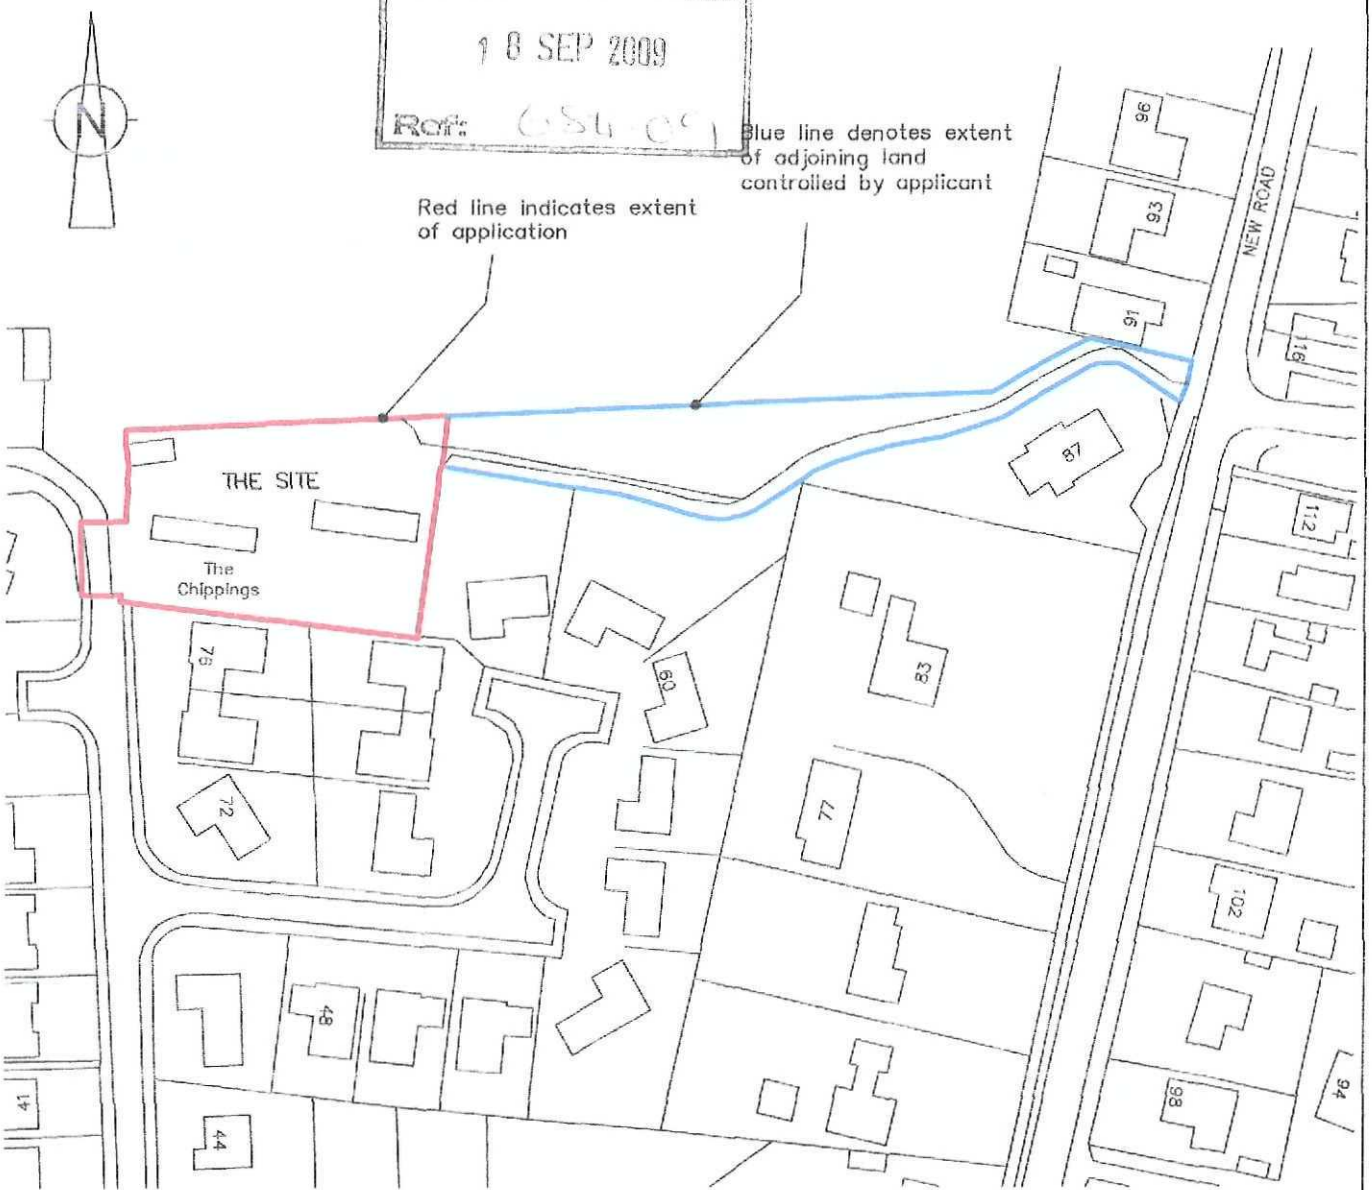

LOCATION PLAN - 1:1250

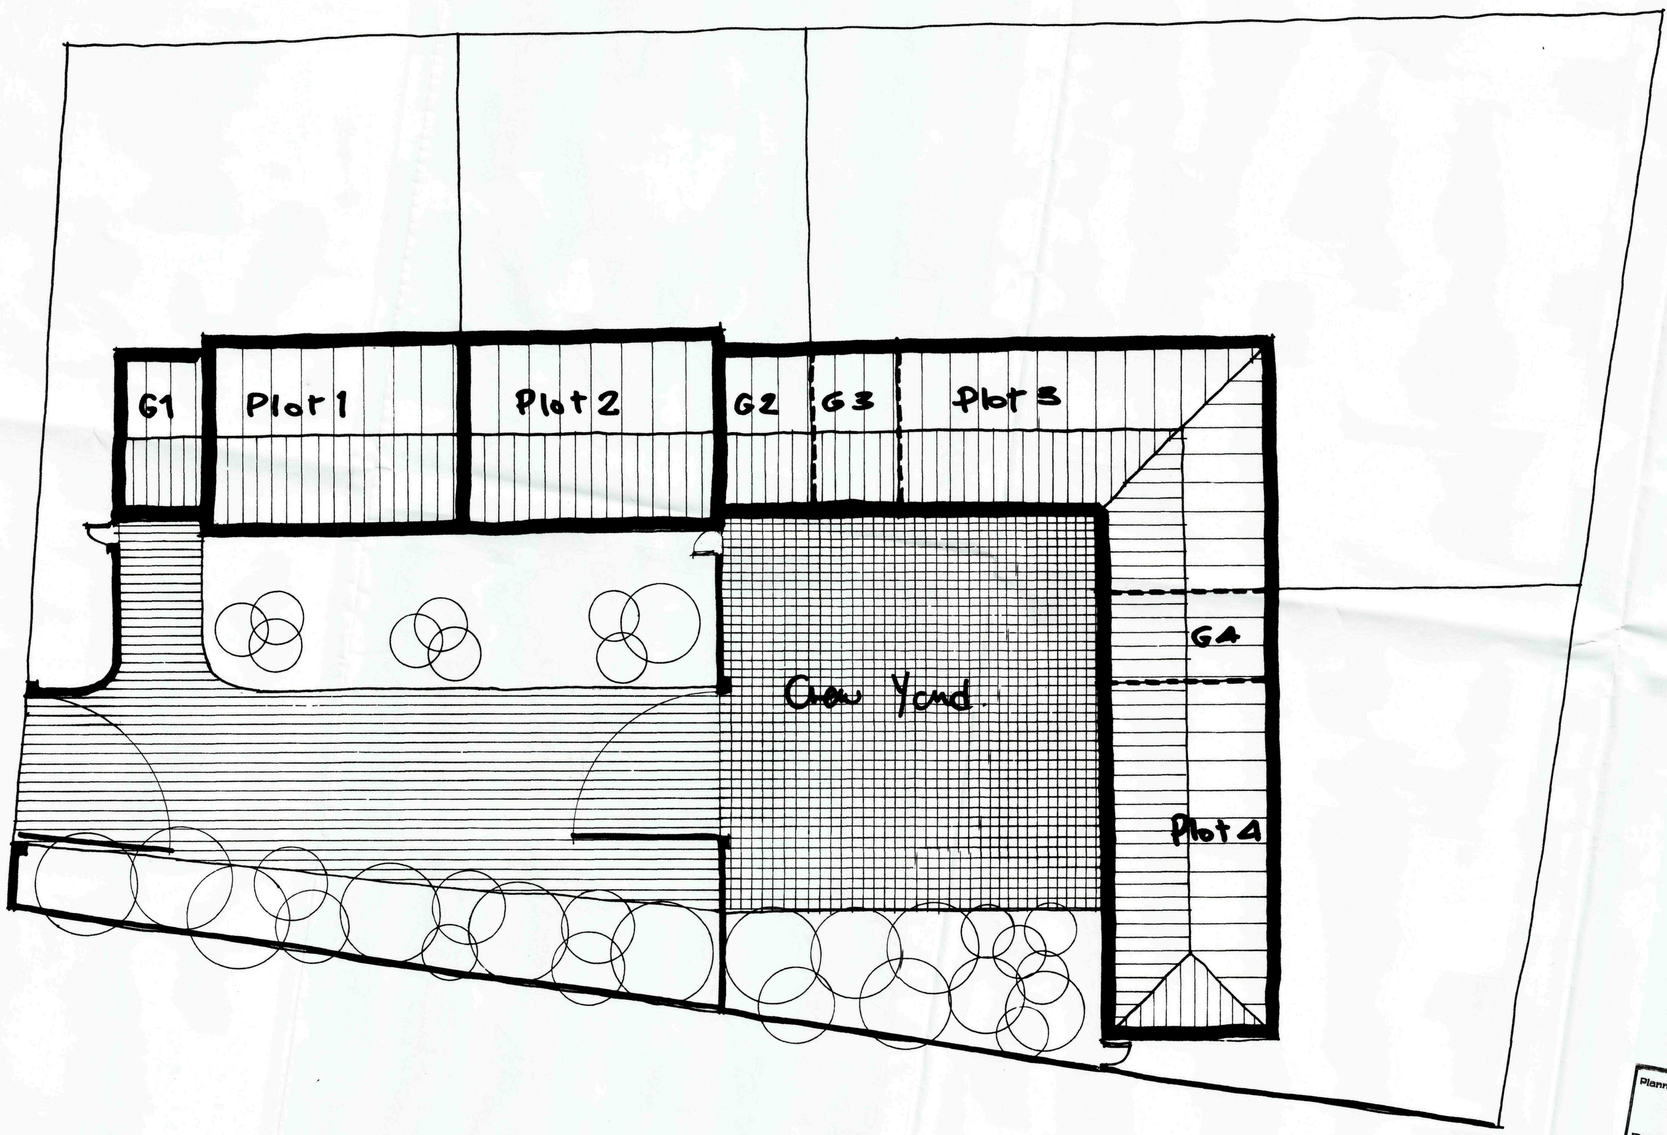

NOTES

DO NOT SCALE THIS DRAWING.

ALL DIMENSIONS ARE IN mm UNLESS NOTED OTHERWISE.

ALL DIMENSIONS, DETAILS, COMPONENTS AND ASSEMBLIES SHALL BE VERIFIED BY THE CONTRACTOR PRIOR TO CONSTRUCTION, MANUFACTURE OR SUPPLY.

ALL MATERIALS, CONSTRUCTION AND DETAILS SHOWN OR IMPLIED BY THIS DRAWING MUST COMPLY WITH CURRENT BRITISH STANDARDS, CODES OF PRACTICE, PLANNING / BUILDING REGULATIONS, H & SE LEGISLATION AND CLIENTS PARTICULAR SPECIFICATIONS.

CONFLICTING INFORMATION SHOWN OR IMPLIED SHALL BE REFERRED TO CALVERT BRAIN & FRAULO ARCHITECTURAL LTD.

THIS DRAWING AND THE WORKS DEPICTED ARE THE COPYRIGHT OF CALVERT BRAIN & FRAULO ARCHITECTURAL LTD. AND MAY NOT BE REPRODUCED WITHOUT WRITTEN PERMISSION.

THIS DRAWING MUST BE READ IN CONJUNCTION WITH ALL ENGINEERS, ARCHITECTS AND SPECIALISTS' DRAWINGS AND SPECIFICATIONS.

REV.	DESCRIPTION	APPR.	CHKD.	DRAWN	DATE
			M.	AW.	07/09

SCALES
1 TO 100.

CLIENT
MR & MRS. V. REECE.


PROJECT
PROPOSED RESIDENTIAL REDEVELOPMENT : THE CHIPPINGS: WRIGHTS LANE. SUTTON BRIDGE.

SMBC Planning & Development
18 SEP 2009
Ref: 684-09

DRAWING TITLE
SITE PLAN LAYOUT.

- [x] PRELIMINARY
- [ ] WORKING DRAWING
- [ ] TENDER ISSUE
- [ ] AS BUILT

CALVERT BRAIN & FRAULO
ARCHITECTURAL LTD

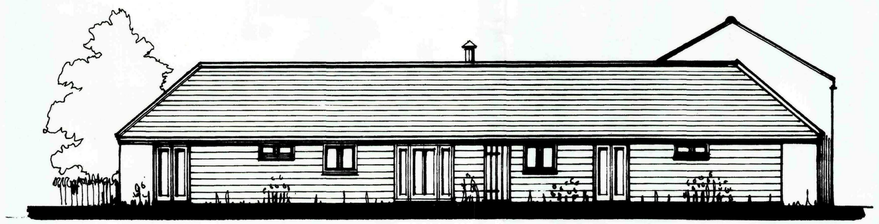

View C



View D

NOTES

DO NOT SCALE THIS DRAWING.

ALL DIMENSIONS ARE IN mm UNLESS NOTED OTHERWISE.

ALL DIMENSIONS, DETAILS, COMPONENTS AND ASSEMBLIES SHALL BE VERIFIED BY THE CONTRACTOR PRIOR TO CONSTRUCTION, MANUFACTURE OR SUPPLY.

ALL MATERIALS, CONSTRUCTION AND DETAILS SHOWN OR IMPLIED BY THIS DRAWING MUST COMPLY WITH CURRENT BRITISH STANDARDS, CODES OF PRACTICE, PLANNING / BUILDING REGULATIONS, H & SE LEGISLATION AND CLIENTS PARTICULAR SPECIFICATIONS.

CONFLICTING INFORMATION SHOWN OR IMPLIED SHALL BE REFERRED TO CALVERT BRAIN & FRAULO ARCHITECTURAL LTD.

THIS DRAWING AND THE WORKS DEPICTED ARE THE COPYRIGHT OF CALVERT BRAIN & FRAULO ARCHITECTURAL LTD. AND MAY NOT BE REPRODUCED WITHOUT WRITTEN PERMISSION.

THIS DRAWING MUST BE READ IN CONJUNCTION WITH ALL ENGINEERS, ARCHITECTS AND SPECIALISTS' DRAWINGS AND SPECIFICATIONS.

REV.	DESCRIPTION	APPR.	CHKD.	DRAWN	DATE
				RW.	7/09/09

SCALES
1 TO 100.

CLIENT
MR & MRS. V. REECE.

PROJECT
PROPOSED RESIDENTIAL DEVELOPMENT 'THE CHIPPINGS' WRIGHTS LANE. SUTTON BRIDGE.

DRAWING TITLE
ELEVATIONS C & D.

- [x] PRELIMINARY
- [ ] TENDER ISSUE
- [ ] WORKING DRAWING
- [ ] AS BUILT


SMDC Planning & Development 18 SEP 2009 Ref: 684-09

CALVERT BRAIN & FRAULO ARCHITECTURAL LTD
3 PORTLAND STREET, KING'S LYNN, NORFOLK, PE30 1PB
TEL 01553 766220 FAX 01553 766033 WWW C-B-F-A.CO.UK

DRAWING NO. 090234 · 03. REV.



View A.

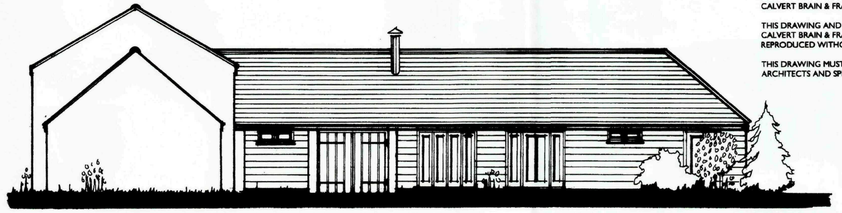

View B.



N.B.
Blue/Black Slates to all Roofs.
Facing Brickwork to be selected Red in English Bond.
Windows and Doors to be Timber, finish and colour to be agreed.
Horizontal Boarding to be stained Black.
Gable Ends to be in alternative black finish.
Stone sub-cills under window frames.

NOTES

DO NOT SCALE THIS DRAWING.

ALL DIMENSIONS ARE IN mm UNLESS NOTED OTHERWISE.

ALL DIMENSIONS, DETAILS, COMPONENTS AND ASSEMBLIES SHALL BE VERIFIED BY THE CONTRACTOR PRIOR TO CONSTRUCTION, MANUFACTURE OR SUPPLY.

ALL MATERIALS, CONSTRUCTION AND DETAILS SHOWN OR IMPLIED BY THIS DRAWING MUST COMPLY WITH CURRENT BRITISH STANDARDS, CODES OF PRACTICE, PLANNING / BUILDING REGULATIONS, H & SE LEGISLATION AND CLIENTS PARTICULAR SPECIFICATIONS.

CONFLICTING INFORMATION SHOWN OR IMPLIED SHALL BE REFERRED TO CALVERT BRAIN & FRAULO ARCHITECTURAL LTD.

THIS DRAWING AND THE WORKS DEPICTED ARE THE COPYRIGHT OF CALVERT BRAIN & FRAULO ARCHITECTURAL LTD. AND MAY NOT BE REPRODUCED WITHOUT WRITTEN PERMISSION.

THIS DRAWING MUST BE READ IN CONJUNCTION WITH ALL ENGINEERS, ARCHITECTS AND SPECIALISTS' DRAWINGS AND SPECIFICATIONS.

REV.	DESCRIPTION	APPR.	CHKD.	DRAWN	DATE
B	Finishes added to H/P&B Column			EN	15/09
A	Extension to View A Dowd Storey Building removed.			EN.	08/09
				Rg.	Rev. 07/09

SCALES
1 to 100.

CLIENT
MR. & MRS. J. REECE.

PROJECT
PROPOSED RESIDENTIAL REDEVELOPMENT : 'THE CHIPPINGS' WRIGHTS LANE, SUTTON BRIDGE.

DRAWING TITLE
FLOOR PLANS & ELEVATIONS. A & B.

SBBC Planning & Development
18 SEP 2009
Ref: 654-09

- [x] PRELIMINARY
- [ ] TENDER ISSUE
- [ ] WORKING DRAWING
- [ ] AS BUILT

CALVERT BRAIN & FRAULO
ARCHITECTS LIMITED
3 PORTLAND STREET, KING'S LYNN, NORFOLK, PE30 1PB
TEL 01553 766220 FAX 01553 766033 WWW C-B-F-A.CO.UK

DRAWING NO.