


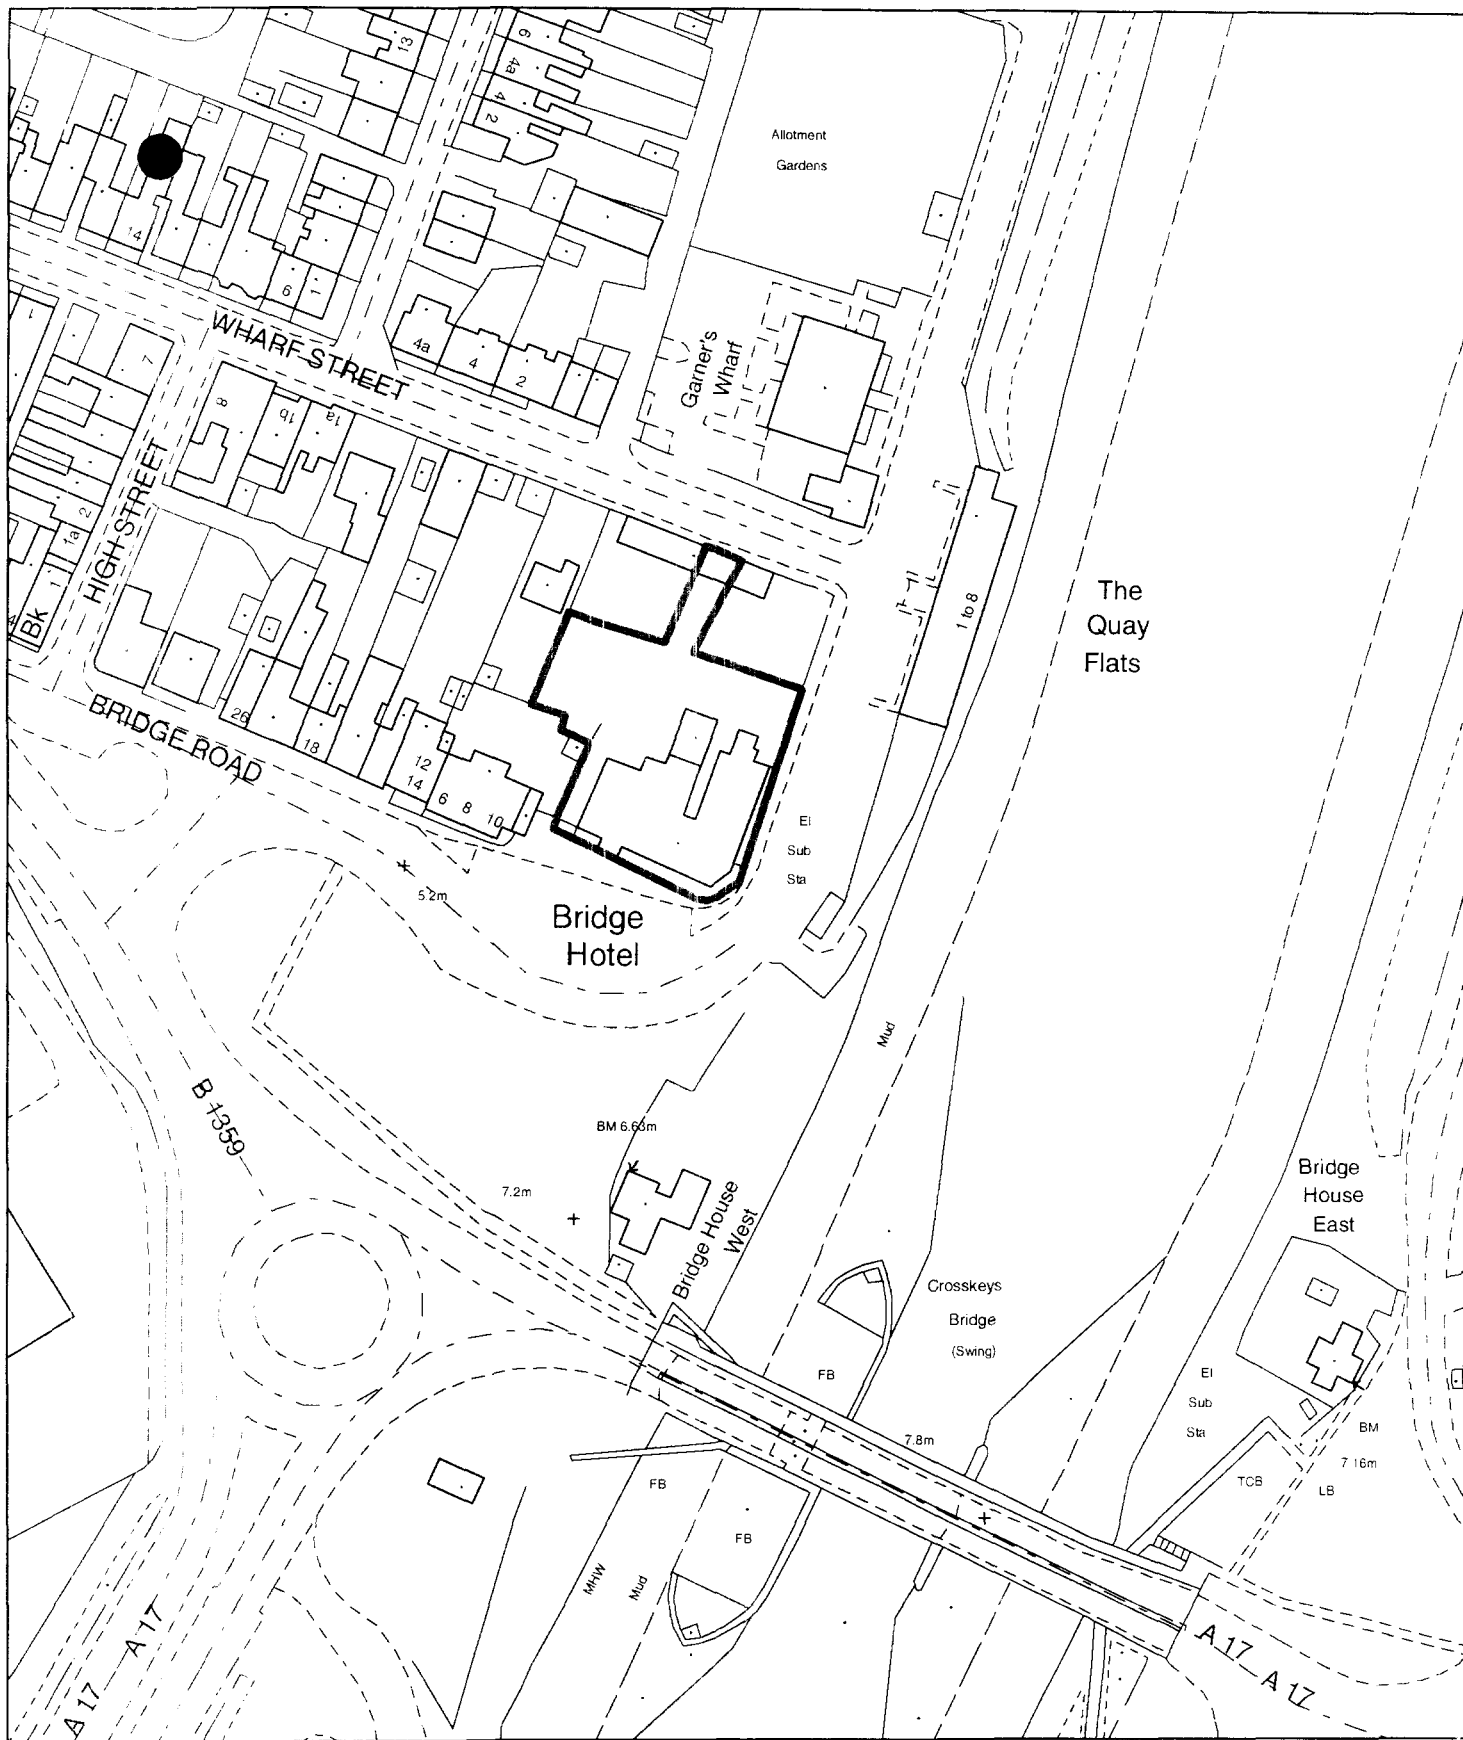

Planning Application Location Plan Ward Member Notification

H18/0683/03


Scale: 1:1250


PLEASE DO NOT COPY THIS PLAN

This map is reproduced from Ordnance Survey material with permission of Ordnance Survey on behalf of Her Majesty's Stationery Office (c) Crown copyright. Unauthorised reproduction infringes Crown copyright and may lead to prosecution or civil proceedings. South Holland District Council LA079413 2003

Planning and Development

Council Offices, Priory Road, Spalding, Lincolnshire
PE11 2XE

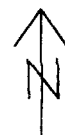

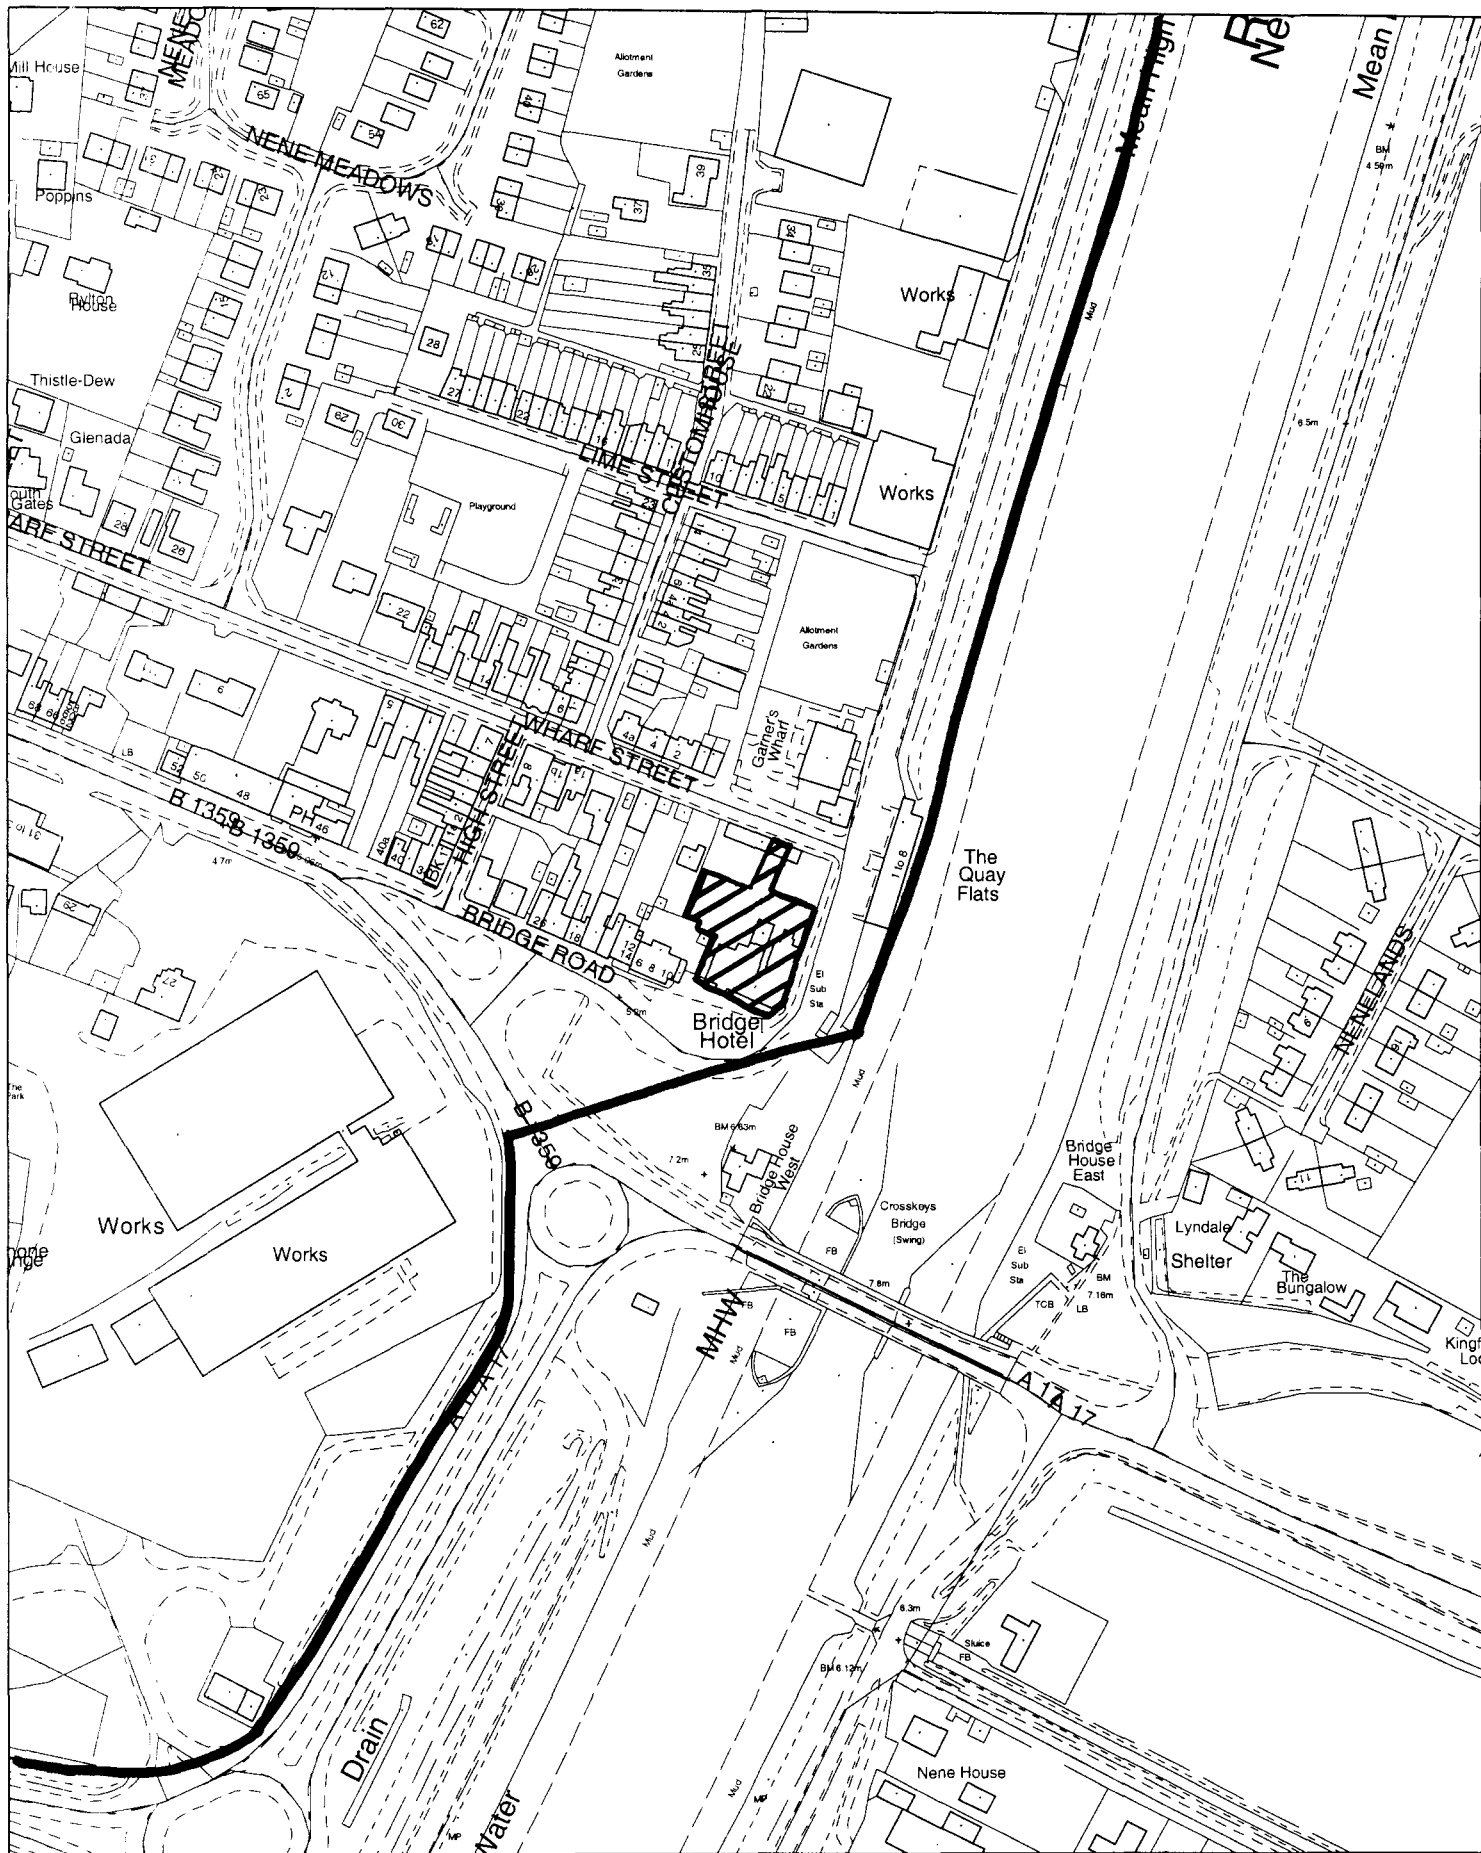

S O U T H



Planning and Development

Council Offices, Priory Road, Spalding, Lincolnshire
PE11 2XE

H18/0688/03

— Sutton Bridge Development Boundary

Scale: 1:2500

October 2003

This map is reproduced from Ordnance Survey material with permission of Ordnance Survey on behalf of Her Majesty's Stationery Office (c) Crown copyright. Unauthorised reproduction infringes Crown copyright and may lead to prosecution or civil proceedings. South Holland District Council
LA079413 2003



