

SHDC
Planning & Development

24 JUL 2003

Ref

688/03

THE BRIDGE HOTEL
BRIDGE ROAD
SUTTON BRIDGE

SHEET 1 OF 4

DRAWING/FILE NO. 777 B221A

CLIENT THE BRIDGE HOTEL

PROPOSED CHANGE OF USE
OF HOTEL TO HOSTEL

SCALE 1:100

DATE SEP 02

DRAWN DB

ISSUED

REVISIONS

ARCHITECTURAL TECHNICIANS
DANBROOKE HOUSE STATION ROAD
WISBECH ST MARY
WISBECH CAMBS. PE13 4RW
TELEPHONE 01945 410421
FACSIMILE 01945 410400



SHDC
Planning & Development
24 JUL 2003

10


NEW SELF CLOSING
FIRE DOORS/SCREENS

SHEET 2 OF 4
DRAWING/FILE No. 777 BH/1A
CLIENT THE BRIDGE HOTEL
PROPOSED CHANGE OF USE
OF HOTEL TO HOSTEL

SCALE	1:100
DATE	SEP 04
DRAWN	DB
ISSUED	
REVISIONS	

ARCHITECTURAL TECHNICIANS
DANBROOK HOUSE STATION ROAD
WISBECH ST MARY
WISBECH CAMBS.CE13 4RW
TELEPHONE 01954 10421
FACSIMILE 01954 10400

OF SOLUBLE
FOR COMPOSITIONS TO BE VERIFIED ON THE

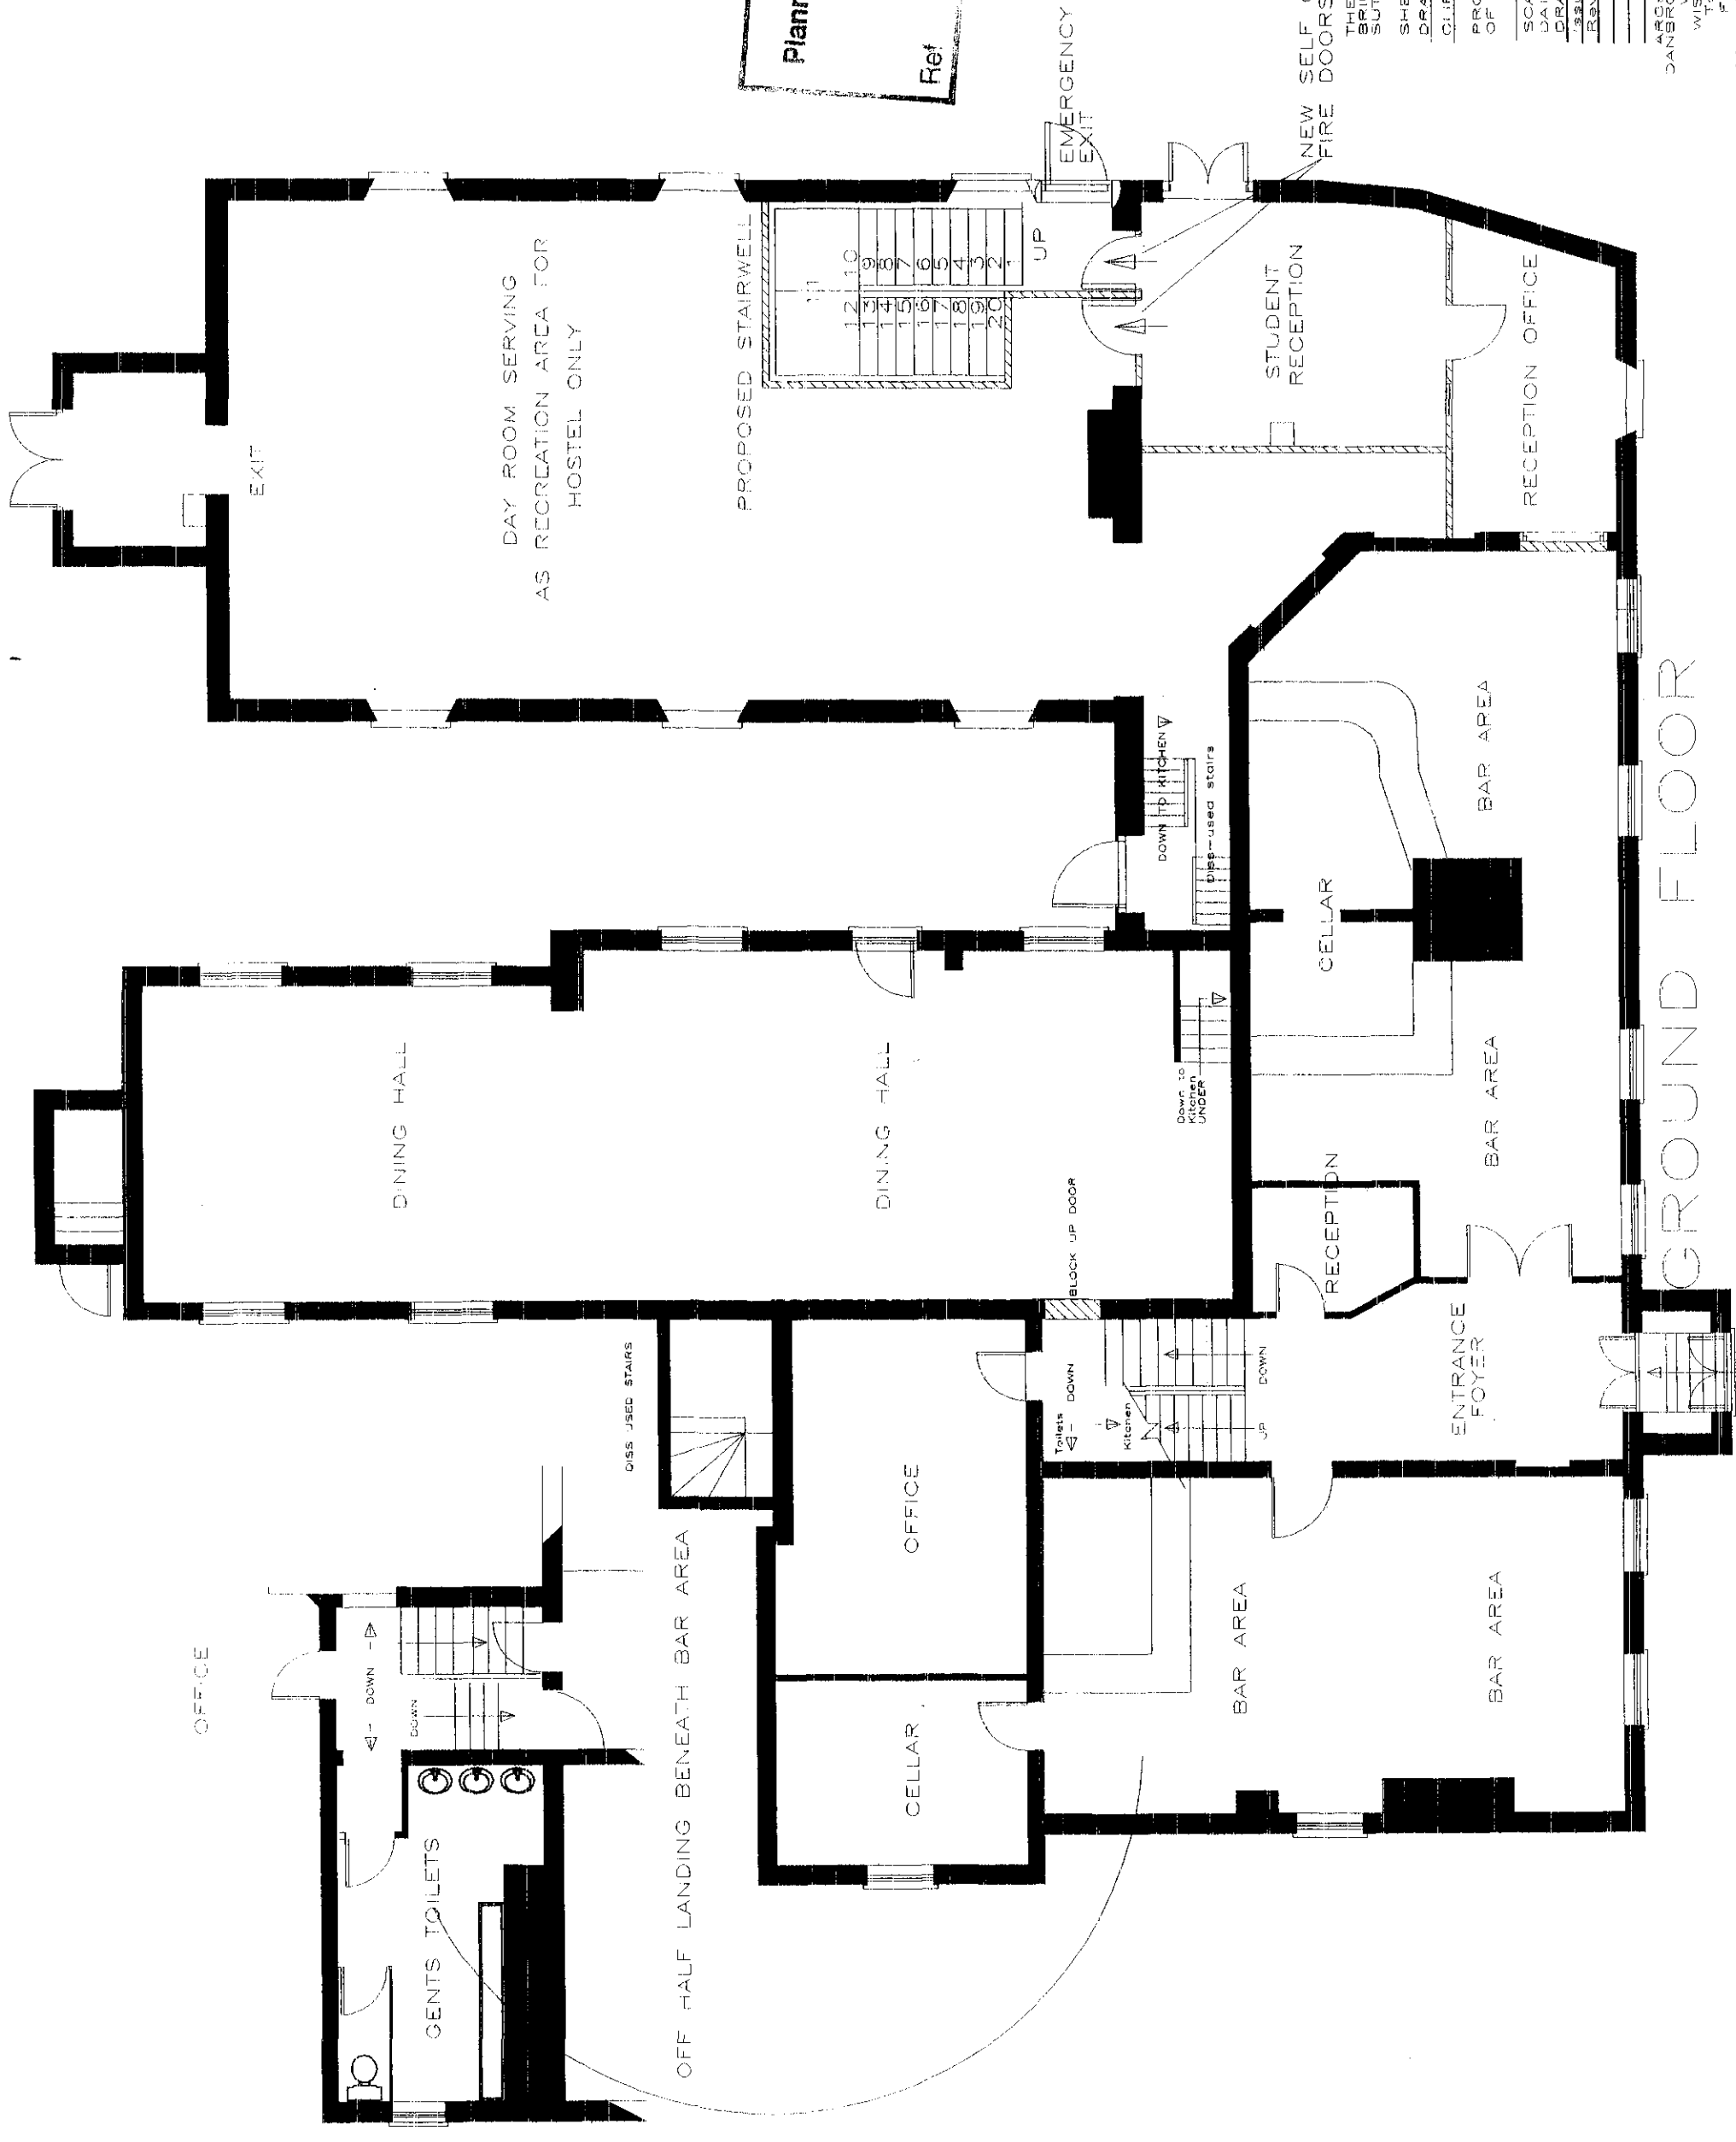[illegible]

David Brown Design Services
 Concept Design
 2000
 Development
 Ltd

SHDC
 Planning & Development
 24 JUL 2003

THE BRIDGE HOTEL
 BRIDGE ROAD
 SUTTON BRIDGE

SHEET 3 OF 4
 DRAWING/FILE NO. 777 SH/14


CLIENT THE BRIDGE HOTEL

PROPOSED CHANGE OF USE
 OF HOTEL TO HOSTEL

SCALE 1:100
 DATE Sept 02
 DRAWN DB


ISSUED
 REVISIONS

ARCHITECTURAL TECHNICIANS
 DANBROOKE HOUSE STATION ROAD
 WISBECH ST MARY
 WISBECH CAMBS PE13 4RW
 Telephone 01954 811021
 Facsimile 01954 811020

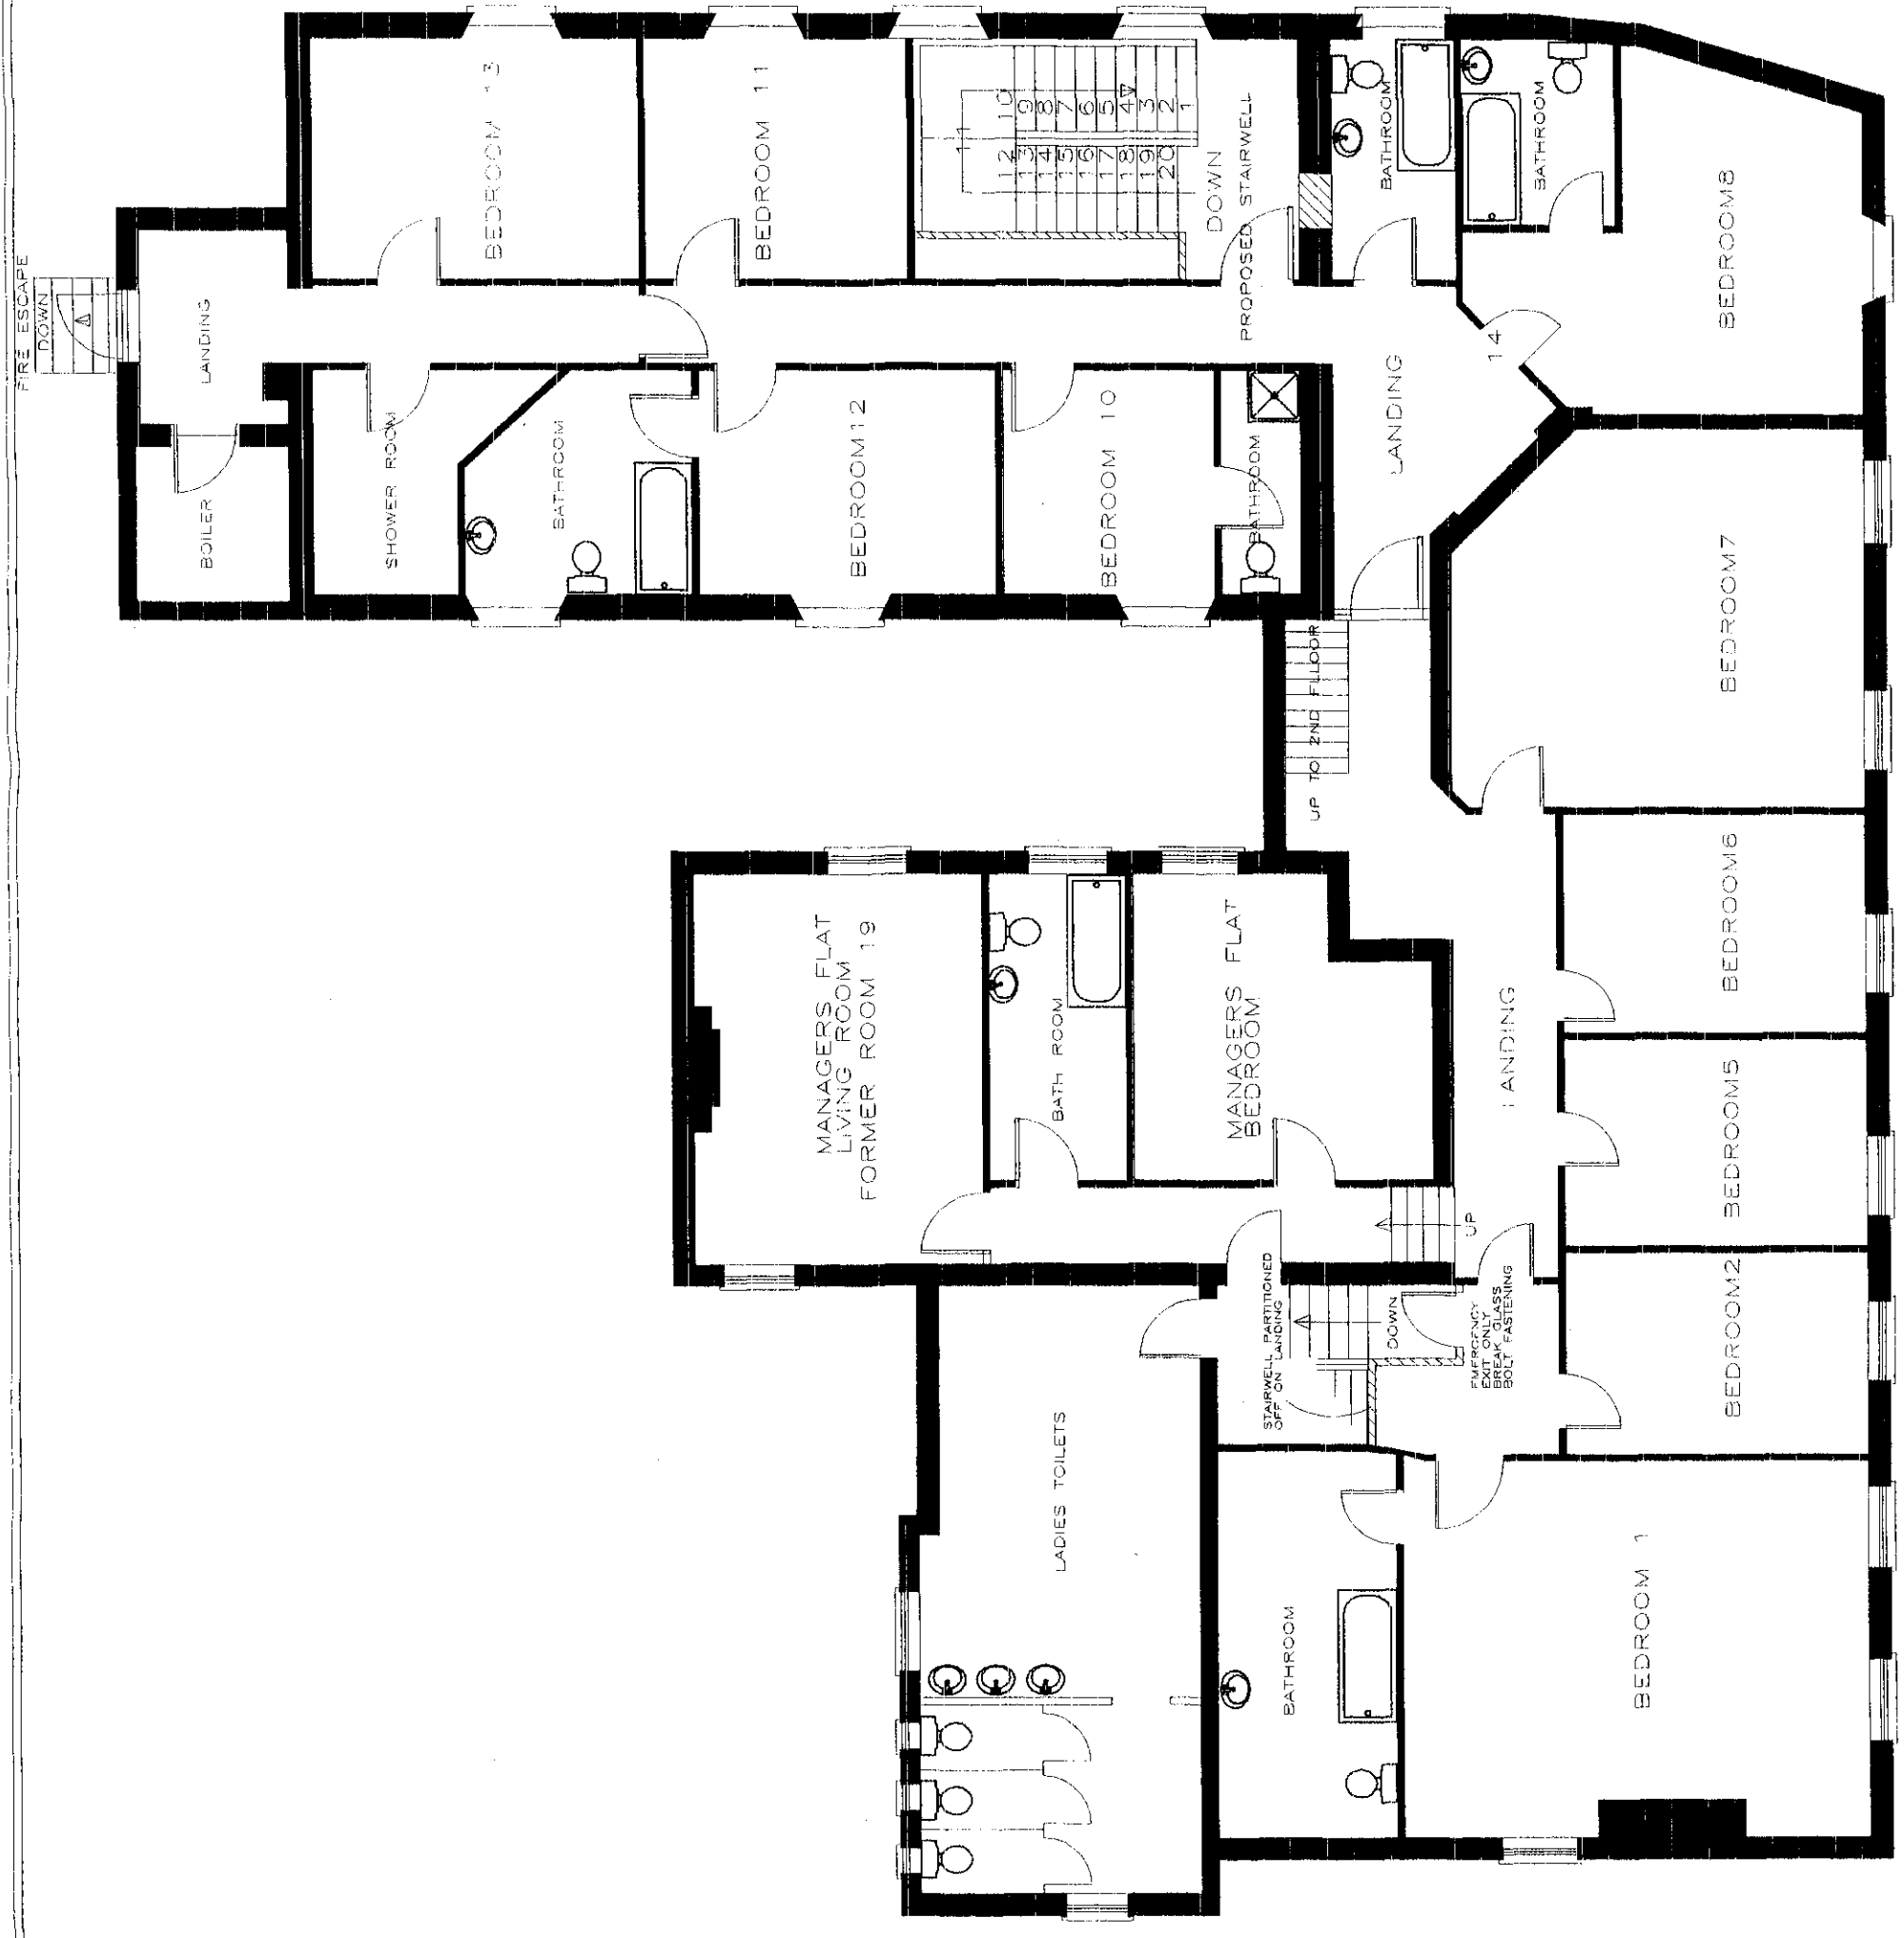

FIRST FLOOR

David Grover Design Services
Concept Design
2000
Development
Ltd

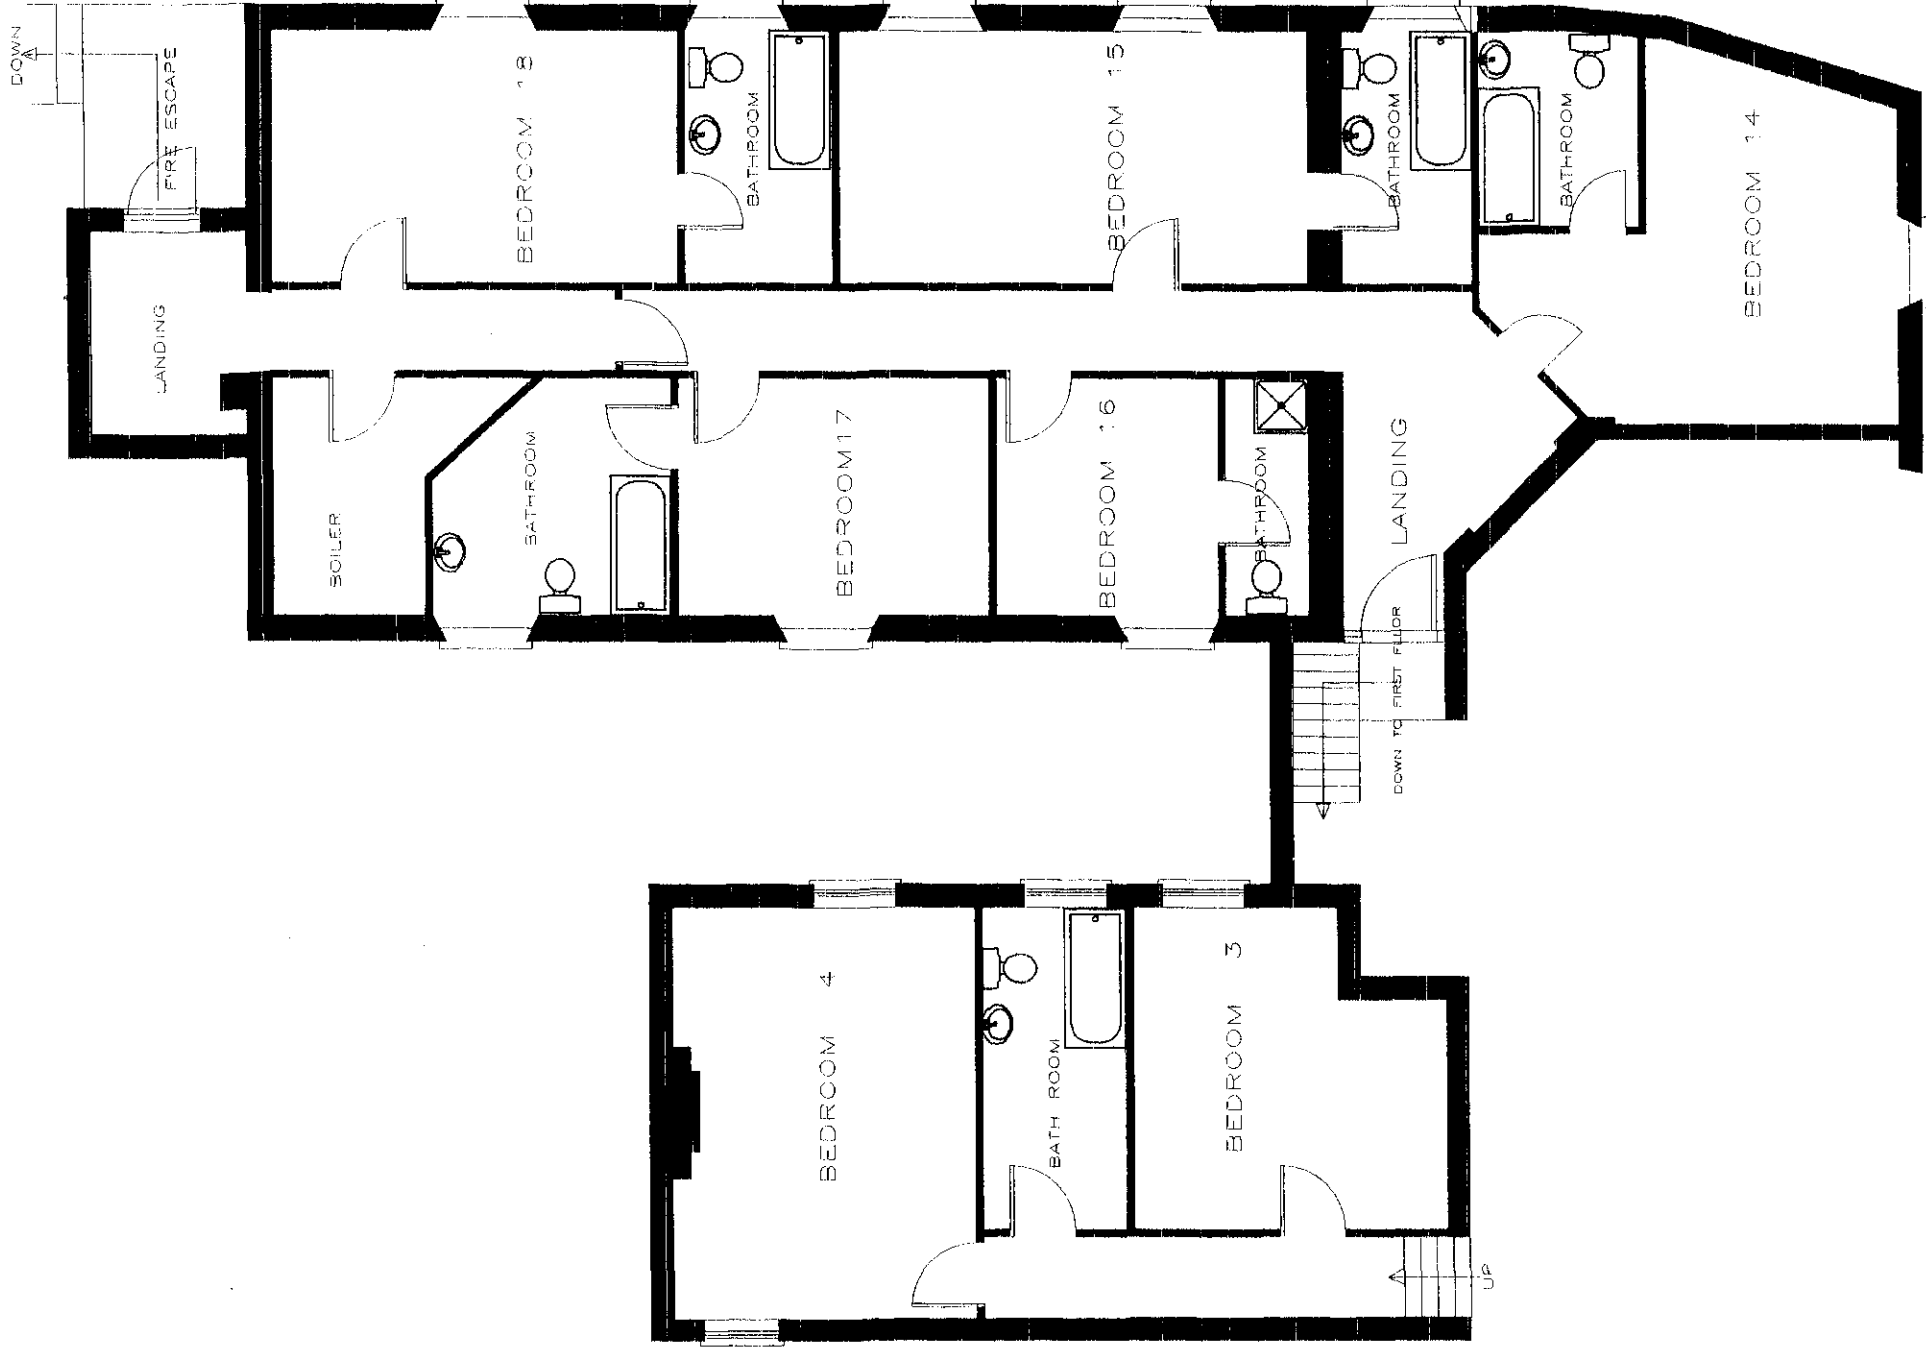

SHDC
Planning & Development
24 JUL 2003

THE BRIDGE HOTEL
BRIDGE ROAD
SUTTON BRIDGE

SHEET 4 OF 4
DRAWING/FILE NO. 777 SH/14

CLIENT THE BRIDGE HOTEL

PROJECT
PROPOSED CHANGE OF USE
OF HOTEL TO HOSTEL

SCALE 1:100
DATE SEP 02
DRAWN DB
ISSUED
REVISIONS

ARCHITECTURAL TECHNICIANS
DANBROOKE HOUSE STATION ROAD
WISBECH ST MARY
WISBECH CAMBS PE13 4RW
Telephone 01945 411042
Facsimile 01945 411043

SECOND FLOOR