


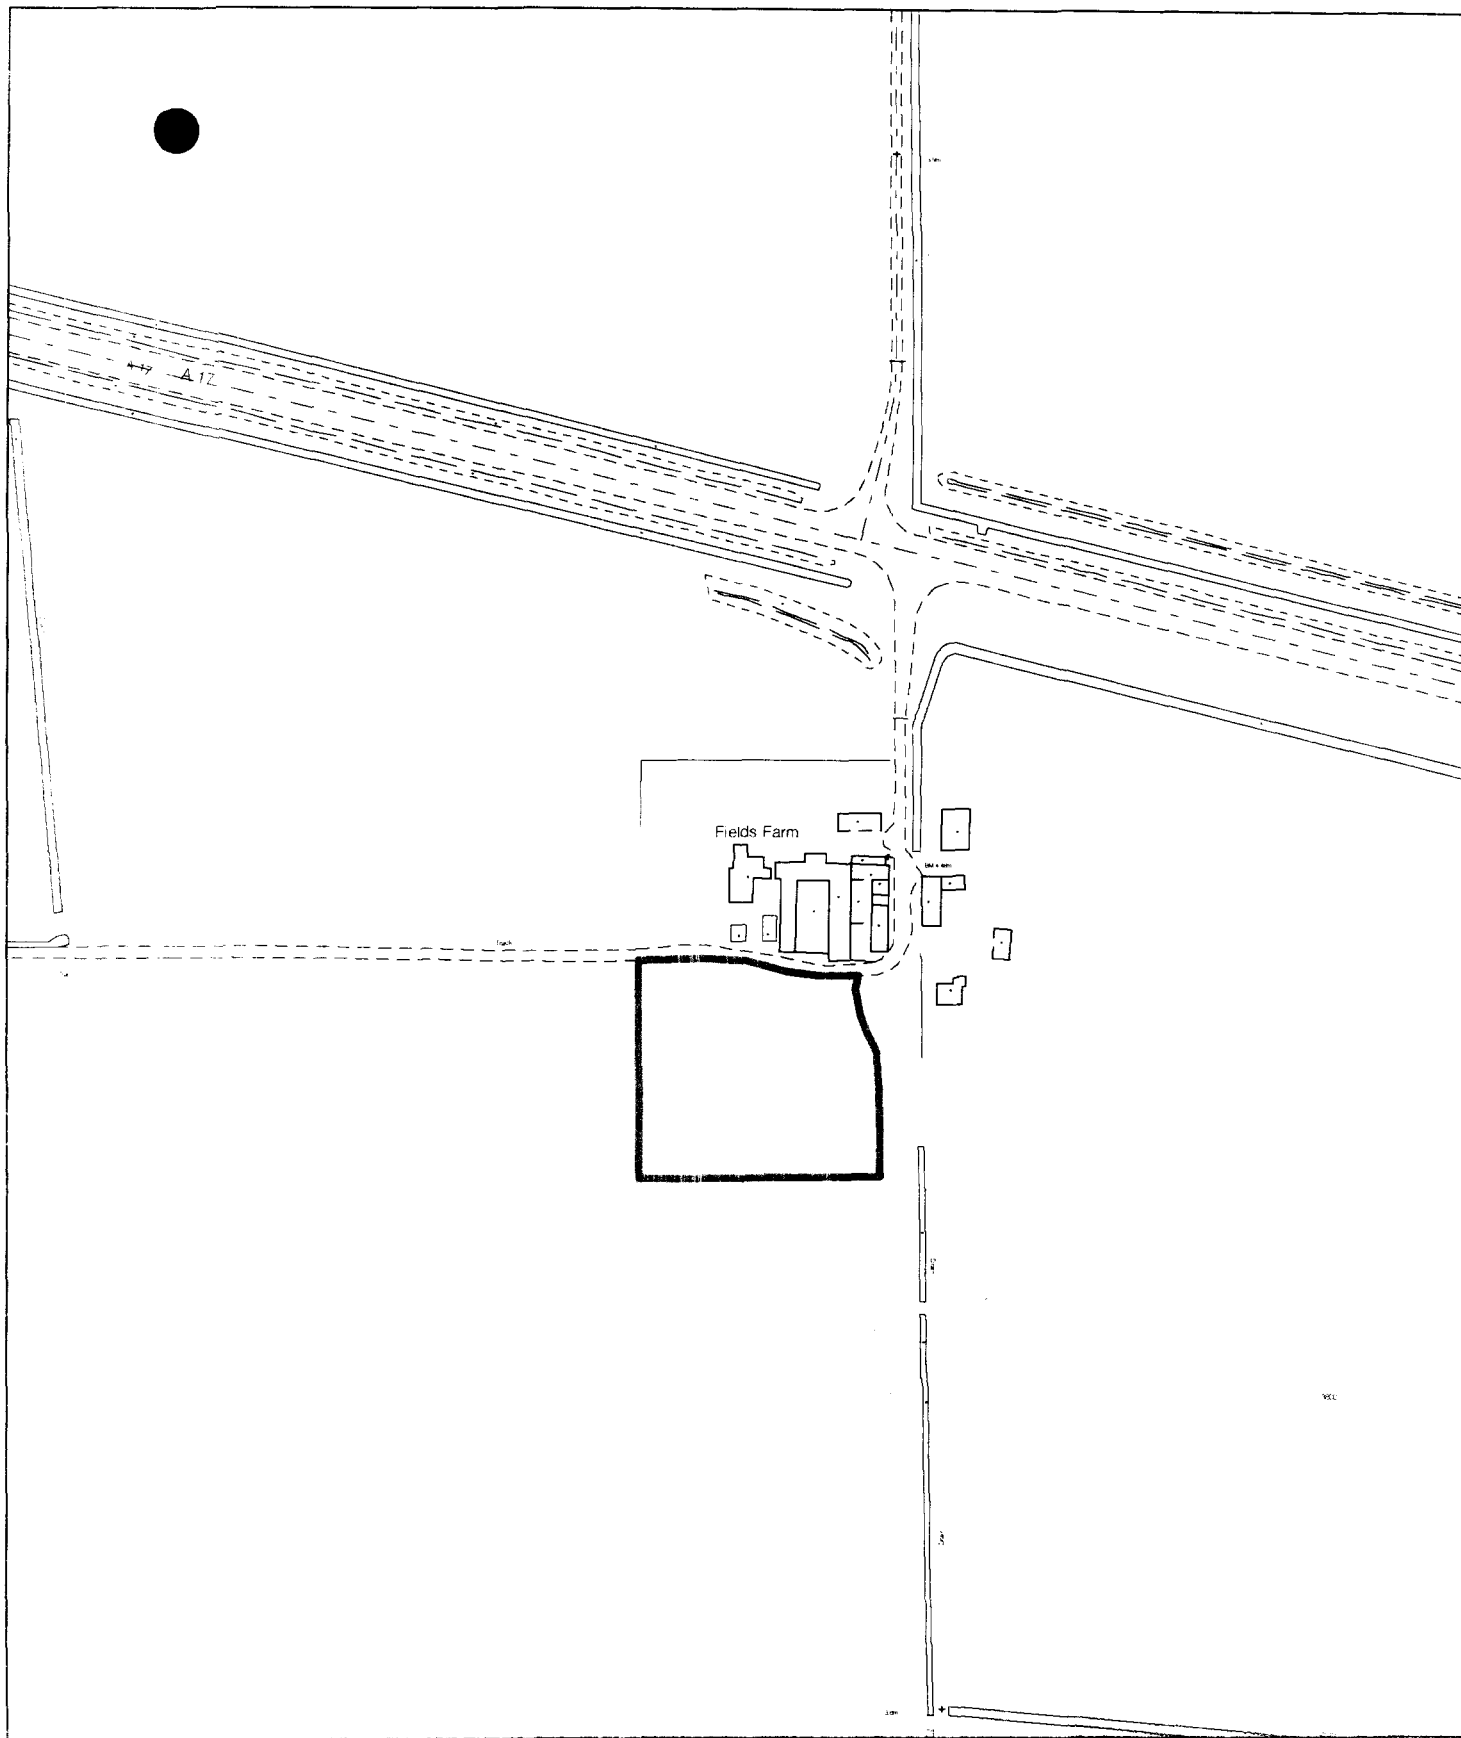

**Planning Application Location Plan  
Ward Member Notification**

**H18/0691/03**

Scale: 1:2500

Planning and Development


Council Offices, Priory Road, Spalding, Lincolnshire  
PE11 2XE

PLEASE DO NOT COPY THIS PLAN

This map is reproduced from Ordnance Survey material with permission of Ordnance Survey on behalf of Her Majesty's Stationery Office (c) Crown copyright. Unauthorised reproduction infringes Crown copyright and may lead to prosecution or civil proceedings. South Holland District Council LA079413 2003



SHDC  
Planning & Development  
- 3 JUL 2003  
Ref 0691/03

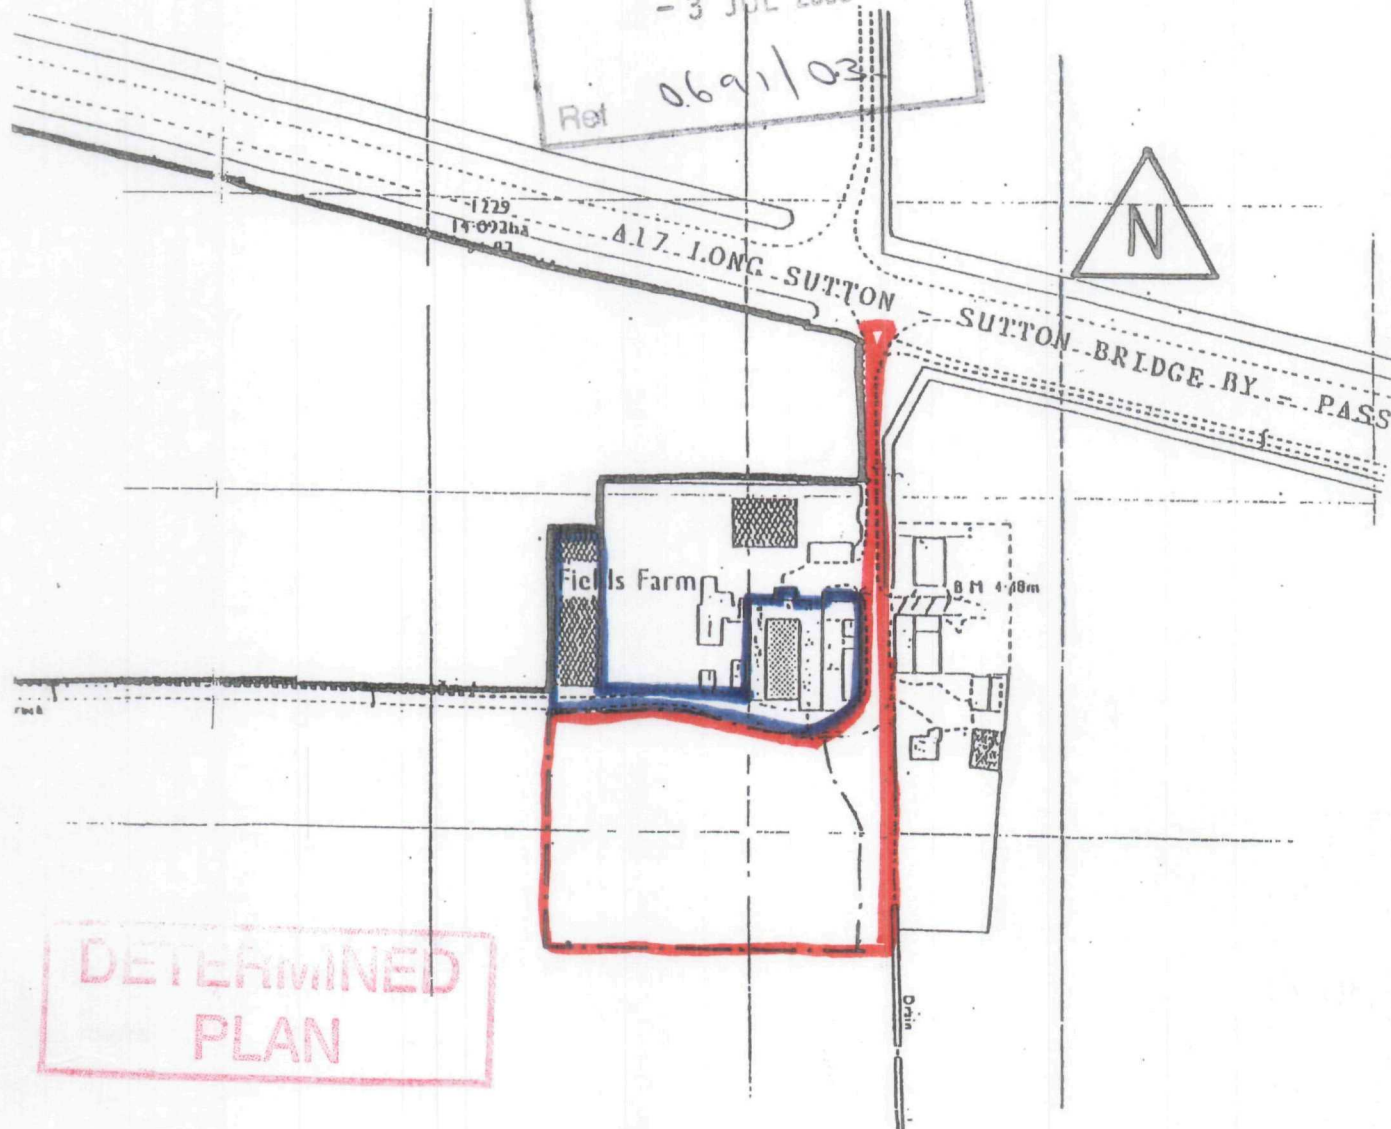

DETERMINED  
PLAN

AMENDED PLAN  
Ref.

# RUPERT HARGREAVES FIELDS FARM, SUTTON BRIDGE

DWG NO; 593/LOC

SCALE 1:2500

Chartered Town  
Planners

Chartered Landscape  
Architects

32 High Street, Helpingham, Sleaford, NG34 0RA



MAY 2003  
Robert Doughty  
Consultancy  
Limited

Tel: (01529) 421646 Fax: (01529) 421358