


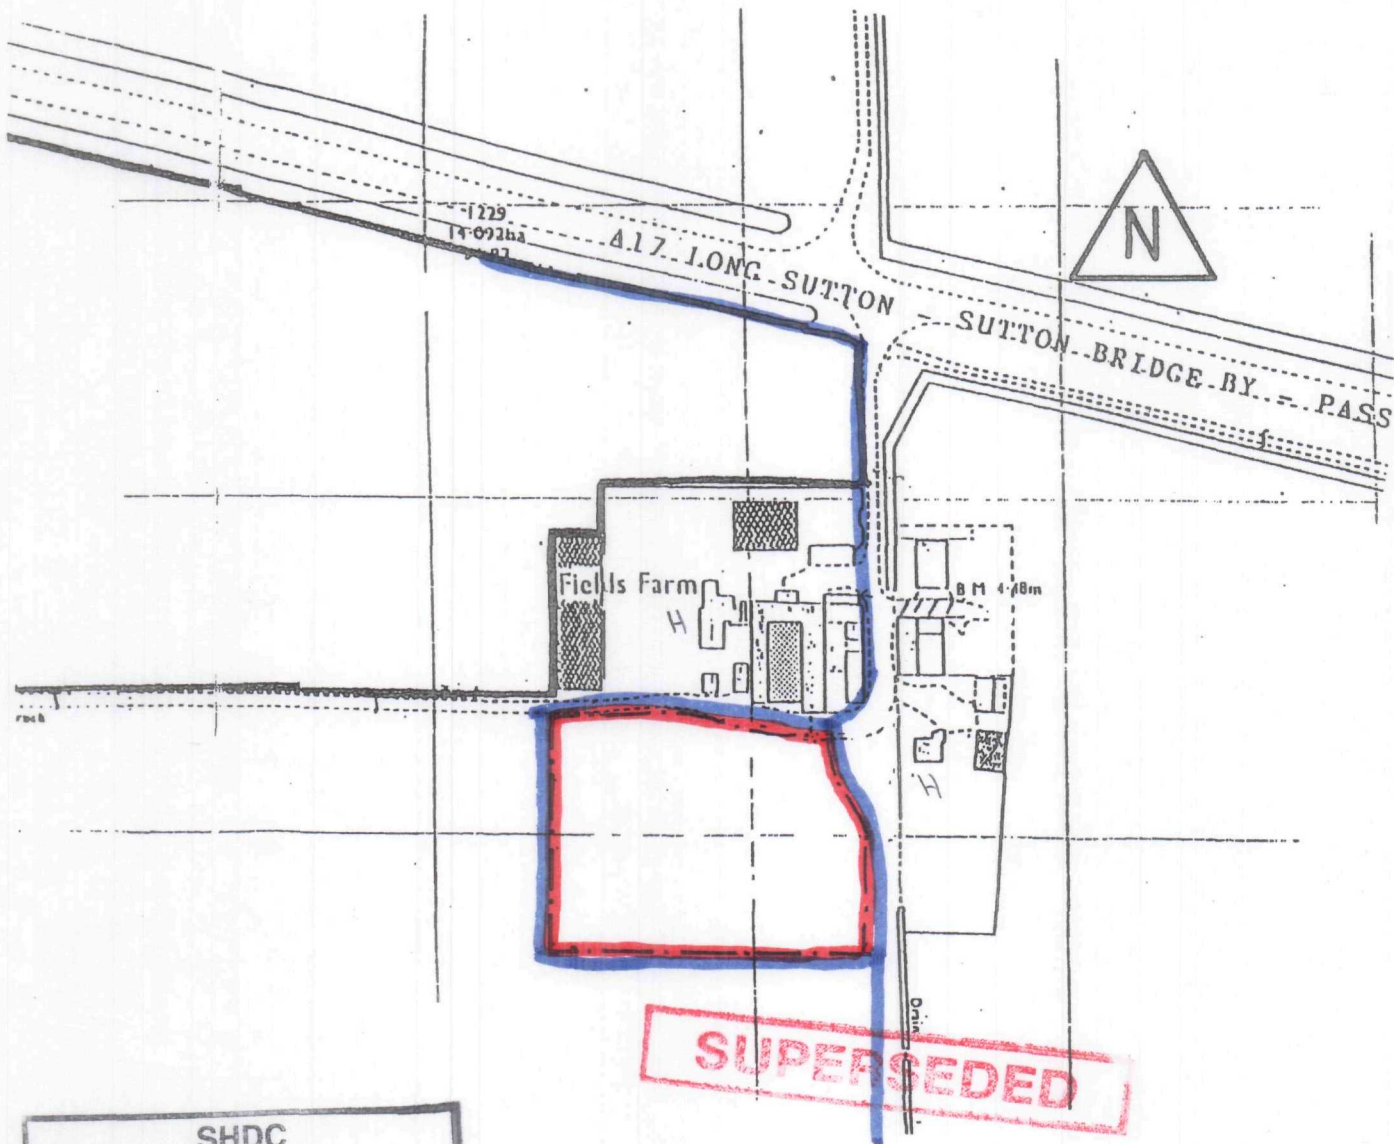

SHDC
Planning & Development
02 JUN 2003
Ref 0691/23

RUPERT HARGREAVES
FIELDS FARM, SUTTON BRIDGE
DWG NO; 593/LOC
SCALE 1:2500

Chartered Town
Planners
Chartered Landscape
Architects

rdc

MAY 2003
Robert Doughty
Consultancy
Limited

32 High Street, Helpingsham, Sleaford, NG34 0RA

Tel: (01529) 421646 Fax: (01529) 421358