




PLAN
(1:200)

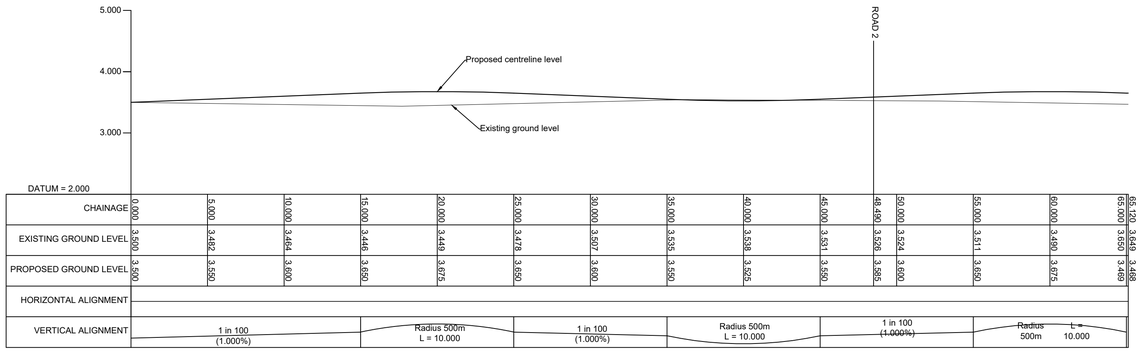

LONG SECTION THROUGH ROAD 1
1:200 Horiztonal, 1:50 Vetical

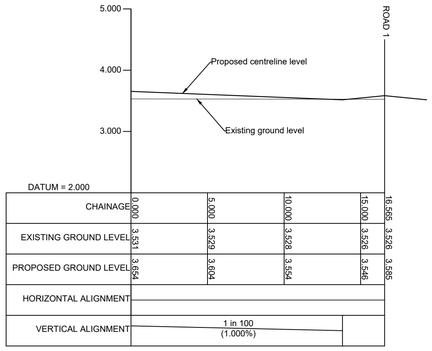

LONG SECTION THROUGH ROAD 2
1:200 Horiztonal, 1:50 Vetical

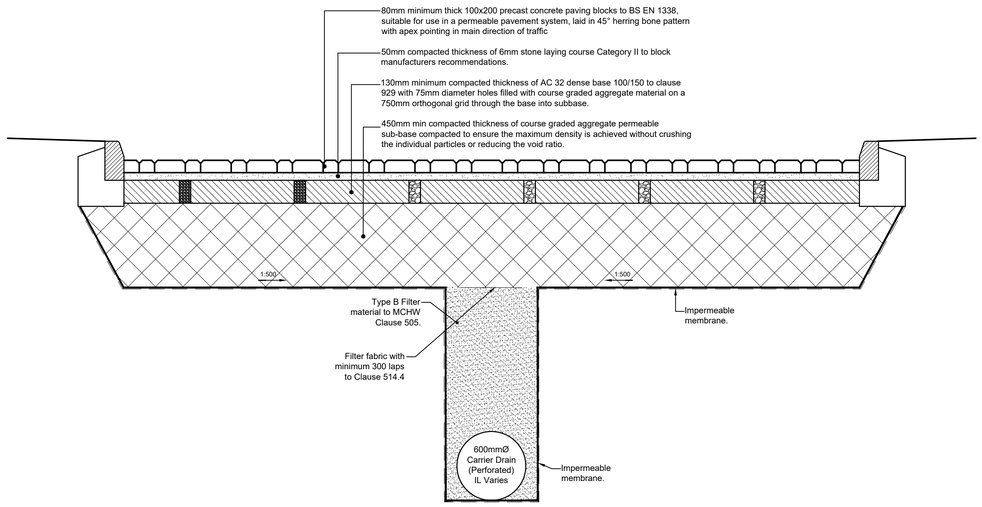

TYPICAL SECTION THROUGH PERMEABLE PAVEMENT
ACCESS ROAD
Not to Scale

Rev.	Date	By	Description

SEA
STRUCTURAL ENGINEERS
[CONSULTING CIVIL & STRUCTURAL ENGINEERS]
E: enquires@seastructuralengineers.co.uk
T: 01832 272352

PROJECT
RESIDENTIAL DEVELOPMENT
WITHINTON STREET
SUTTON BRIDGE

DRAWING
ACCESS ROAD DETAILS

SCALE: 1:200 @A0	DATE: 30.06.2019
DRAWN BY: SEA	REV: ..

STATUS: FOR PLANNING

DWG No: 1886/S/E12