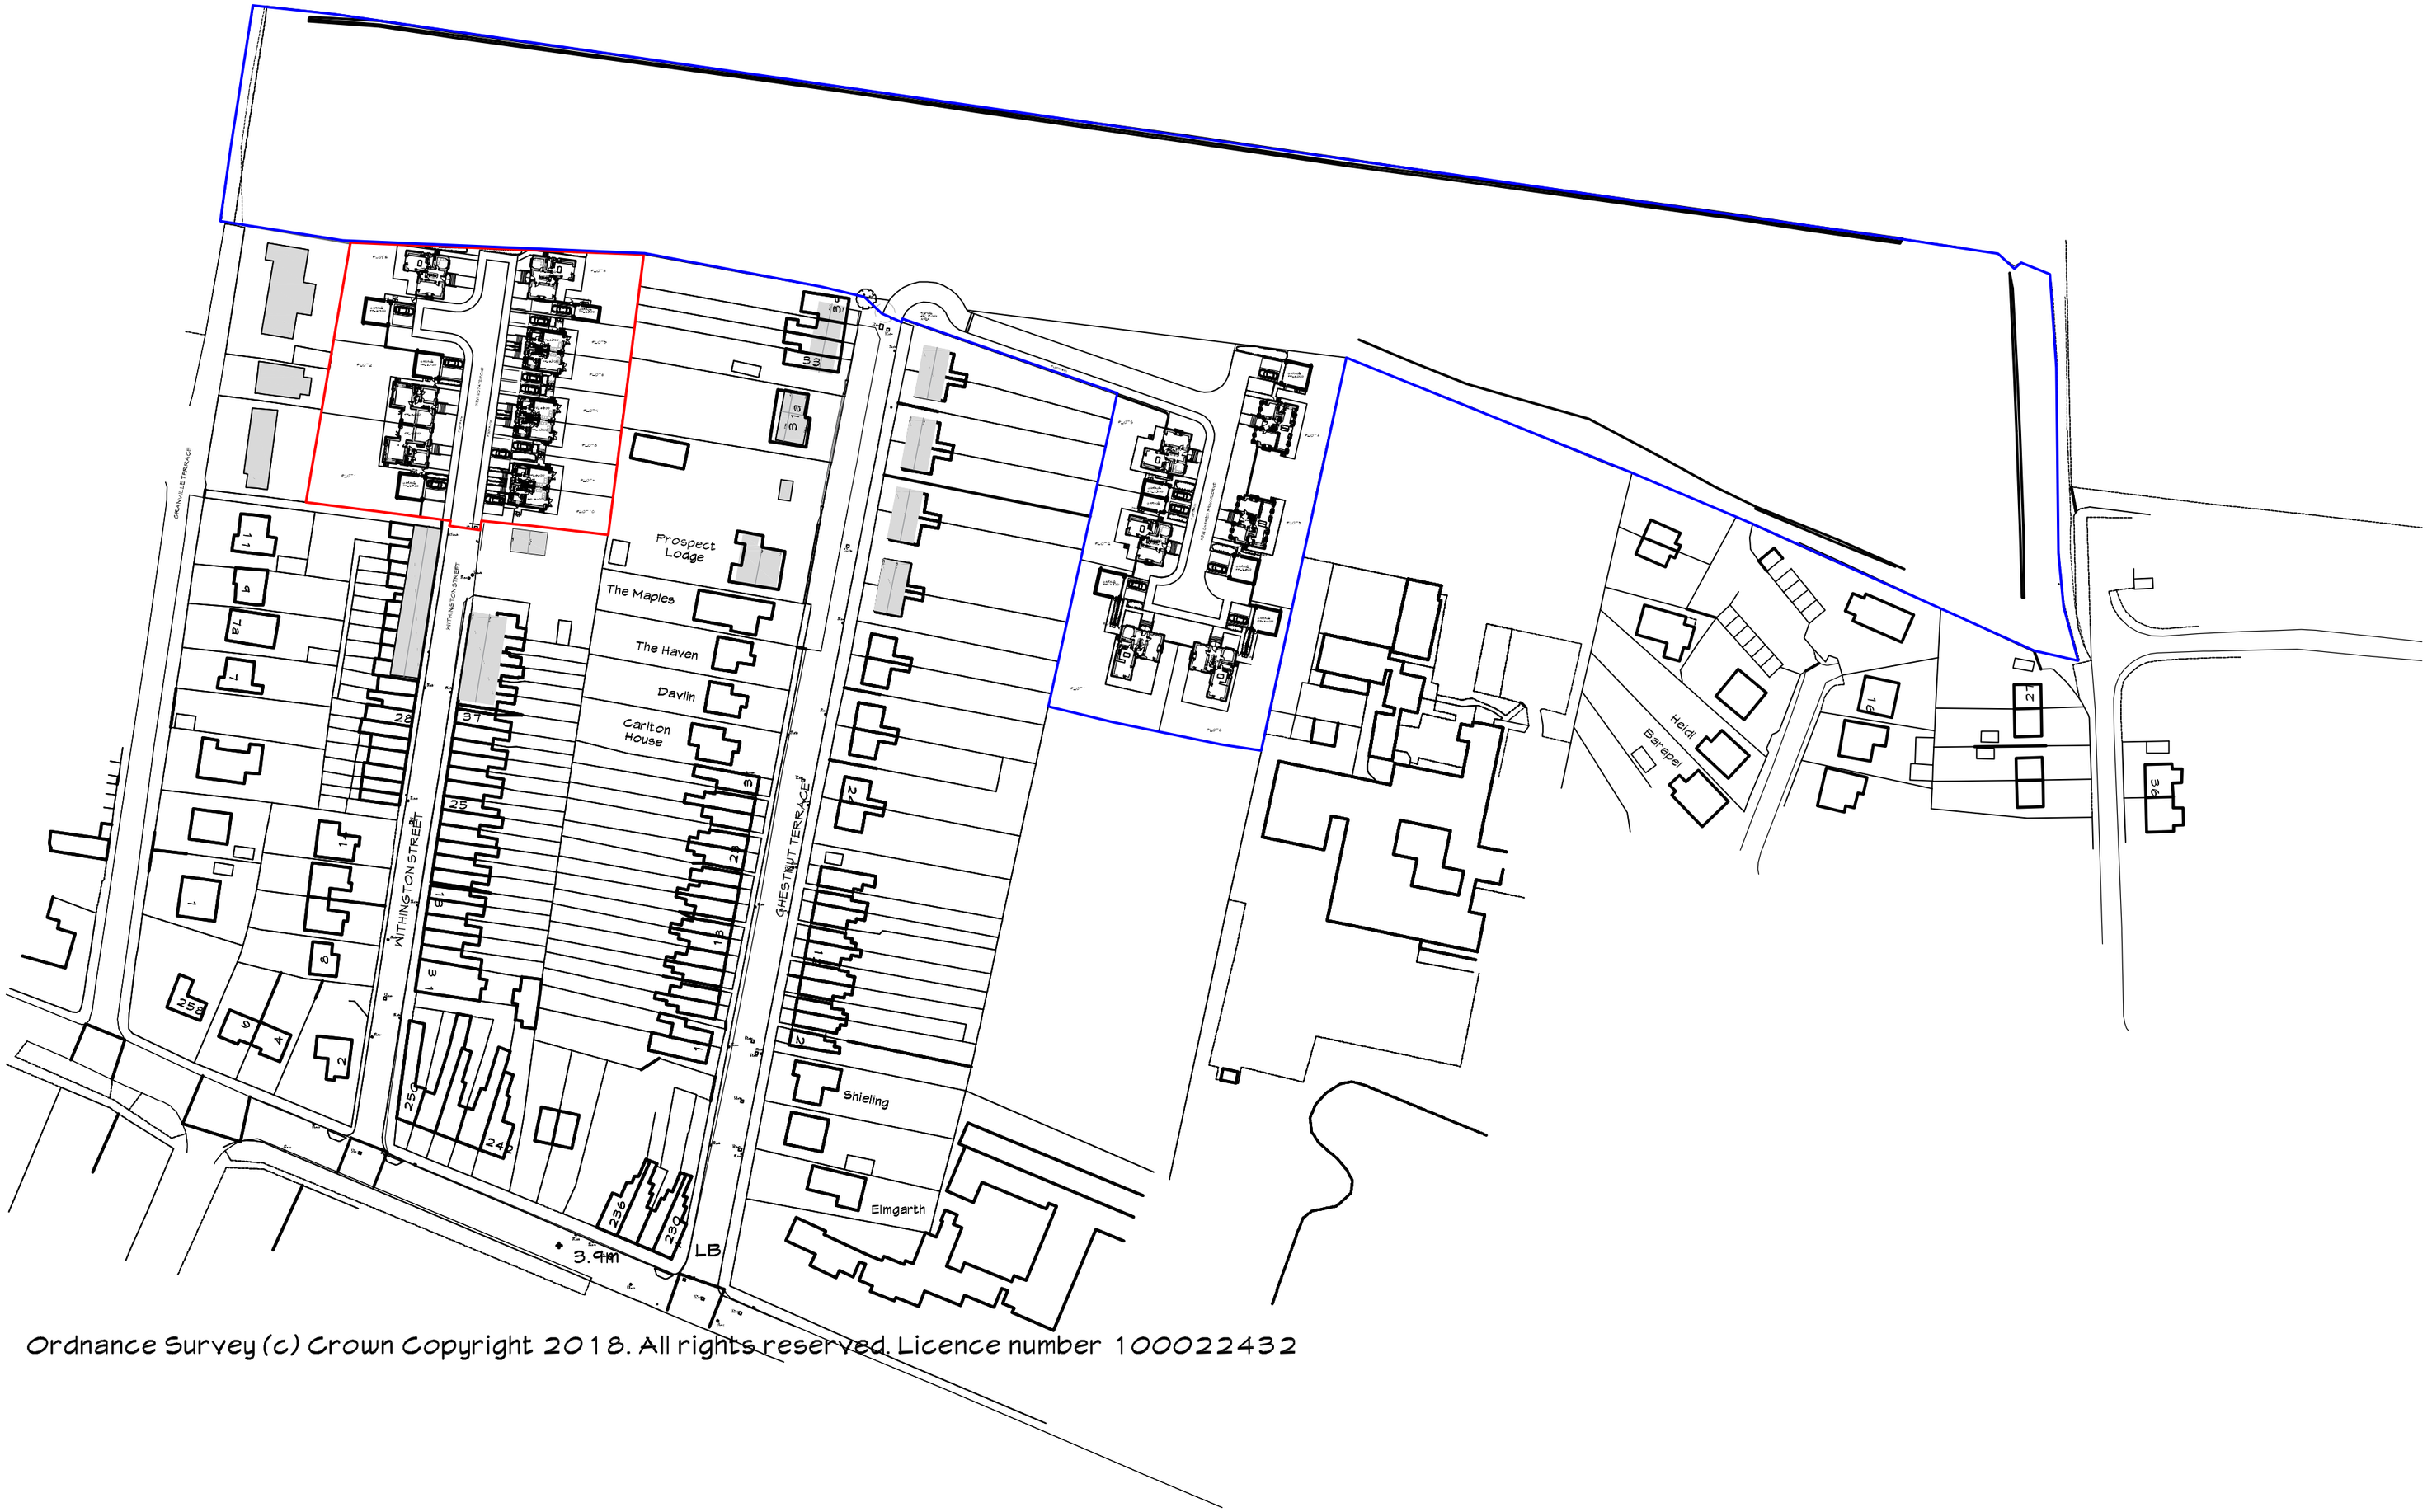


Ordnance Survey (c) Crown Copyright 2018. All rights reserved. Licence number 100022432

1:1250 Scale bar

0m 10 20 30 40 50

Rev.	Date	By	Description

ABDS ltd
architectural consultants

Midlands
1st Floor
15 St Cuthberts St.
Bedford
Beds
MK40 3JB

Southern
Boscarnon Farmhouse
St Keverne
Cornwall
TR12 6NU

Tel: 0845 2242967
Email:admin@abdevservices.co.uk

PROJECT

PROPOSED RESIDENTIAL DEVELOPMENT SUTTON BRIDGE

DRAWING

SITE LOCATION PLAN (LAND OFF WITHINGTON ST)

SCALE: 1:1250@A2	DATE: 14.6.2019
DRAWN BY: ADB	CAD Ref: XXXXXXXXXXX

DWG No: LH/SB/19/012 -