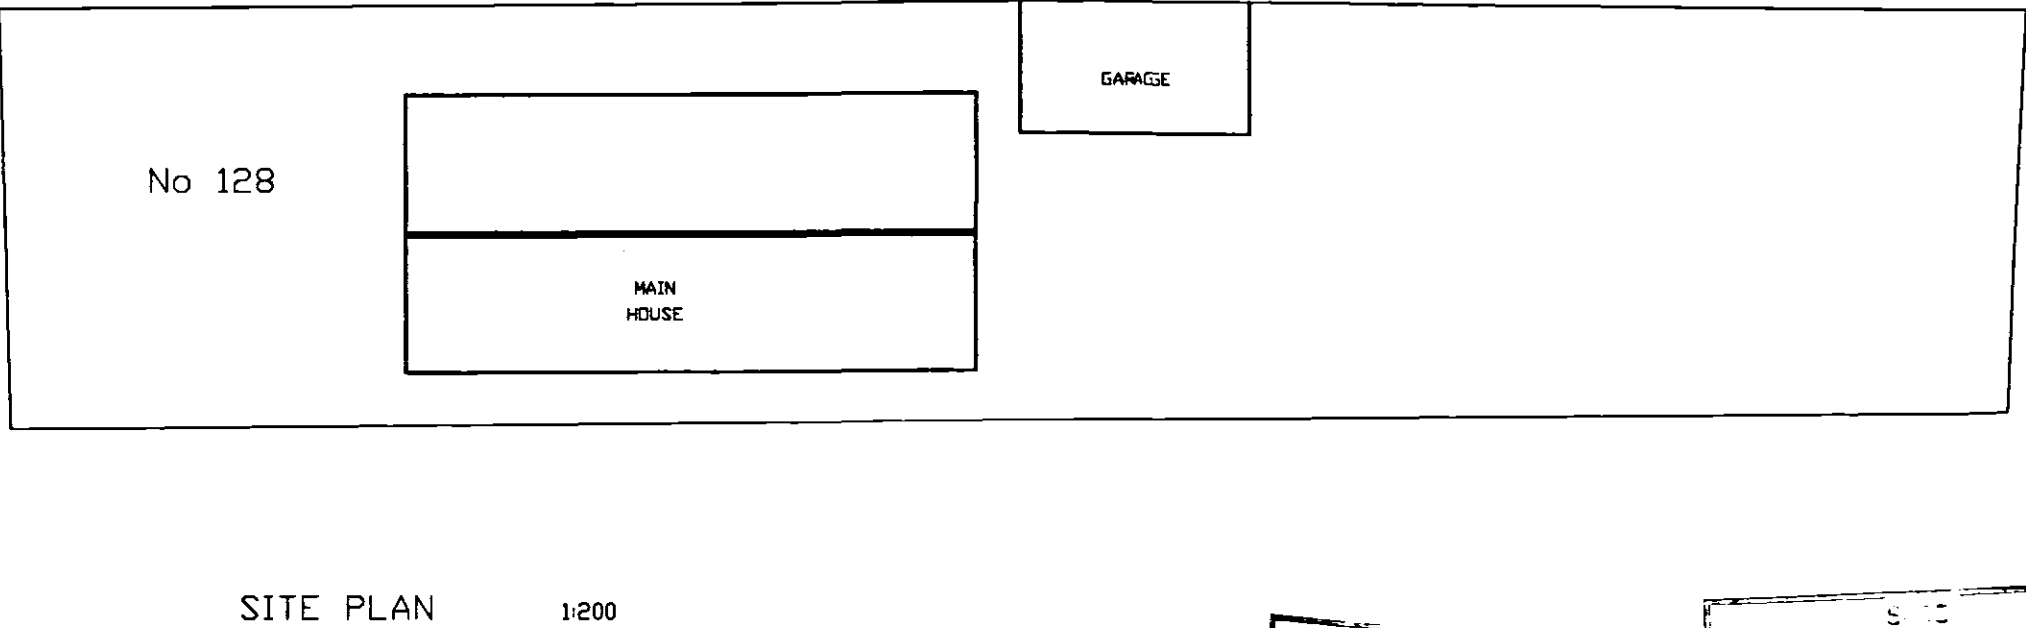
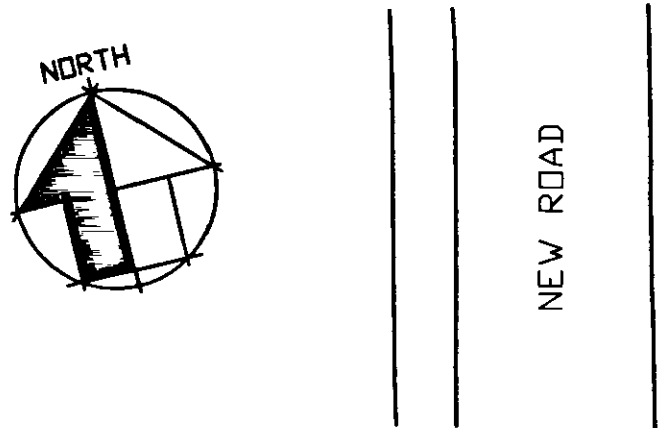
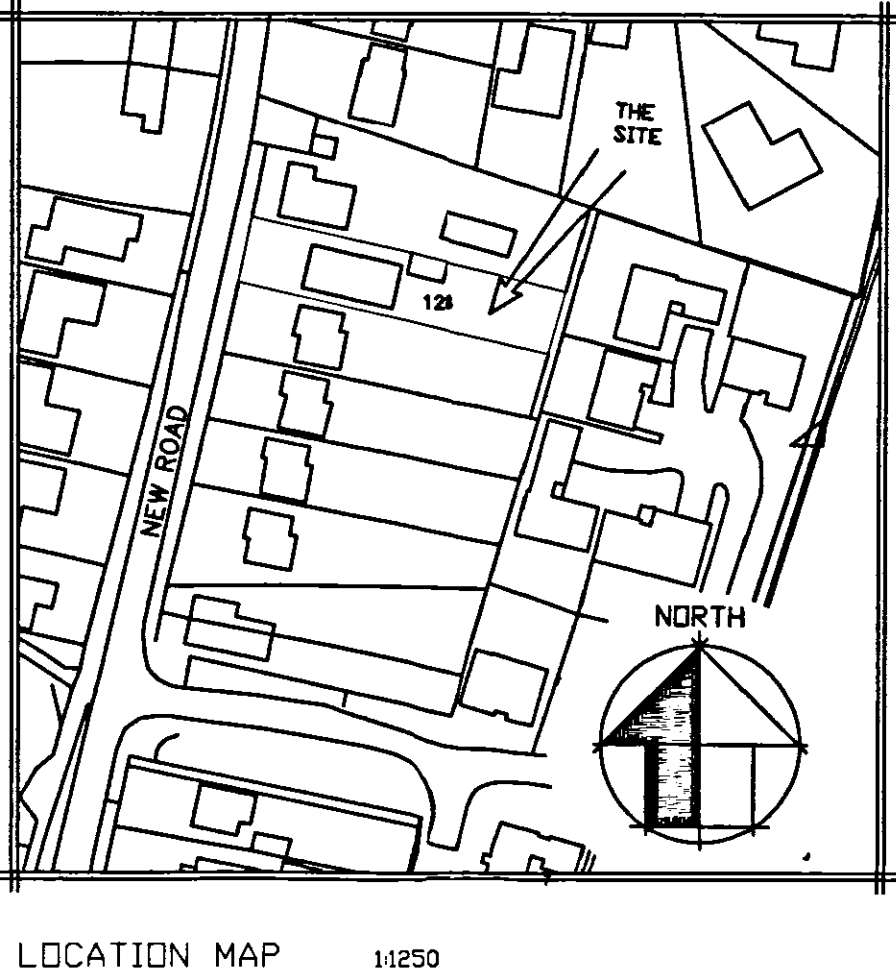
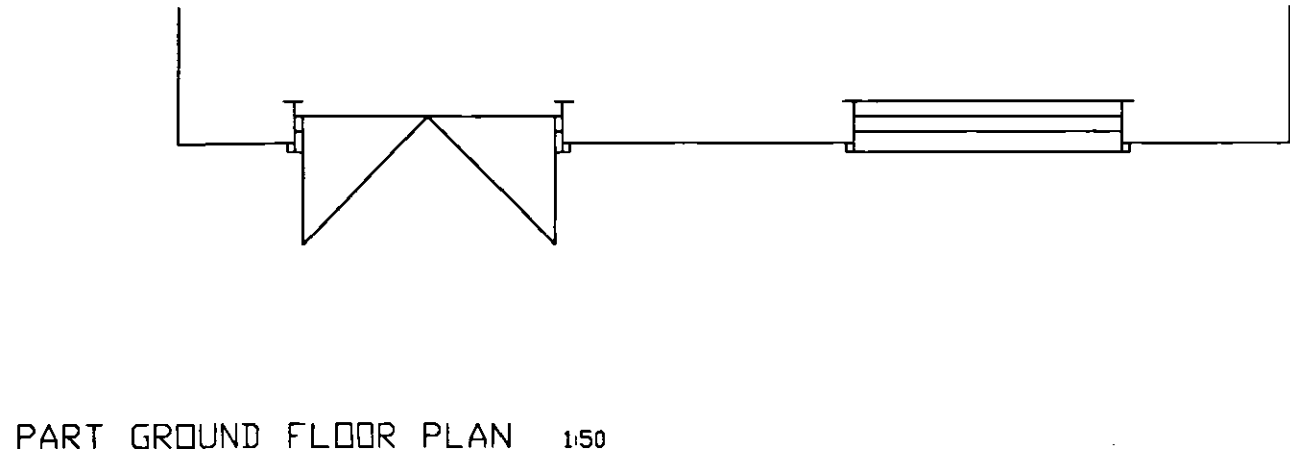
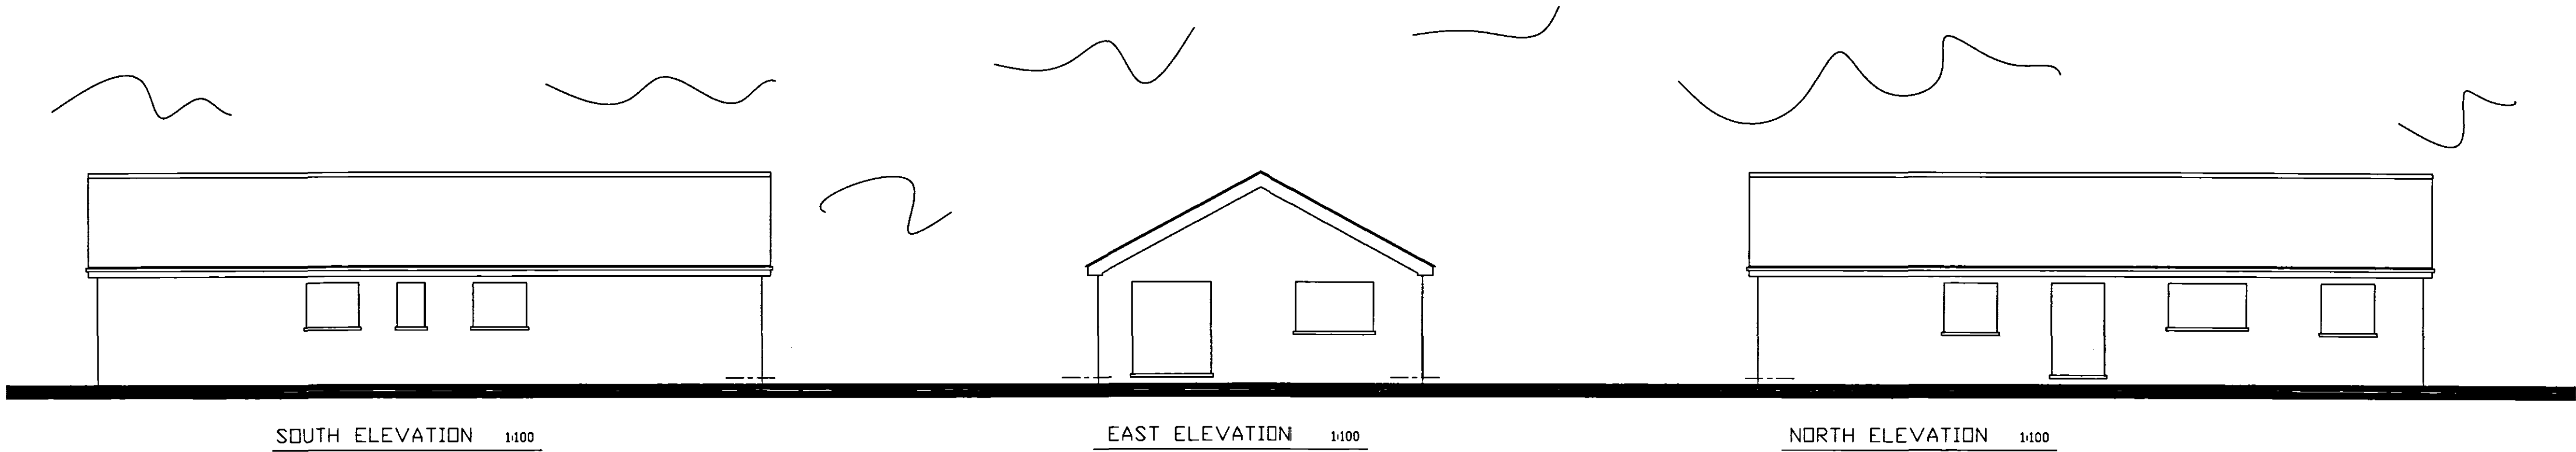


Matt Sturgeon B.Sc.
BUILDING CONSULTANT
MONKEY PUZZLE NURSERY LANE • KINGS LYNN • PE30 3QB
01553 6708511

PROPOSED CONSERVATORY 128 NEW ROAD SUTTON BRIDGE FOR MR & MRS WHEAT	
EXISTING : PLANS & ELEVATION	
JUNE 2008	616-01