




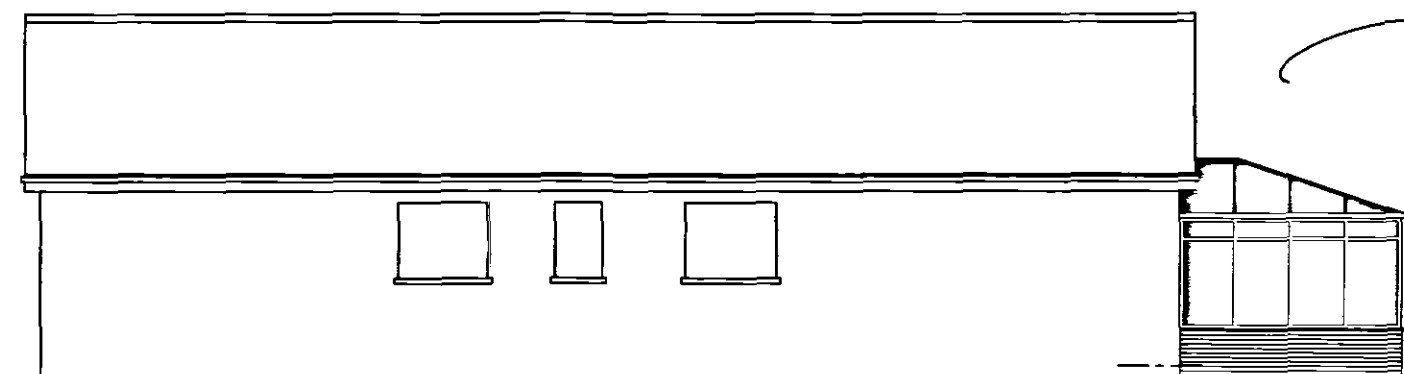


SOUTH ELEVATION 1/100

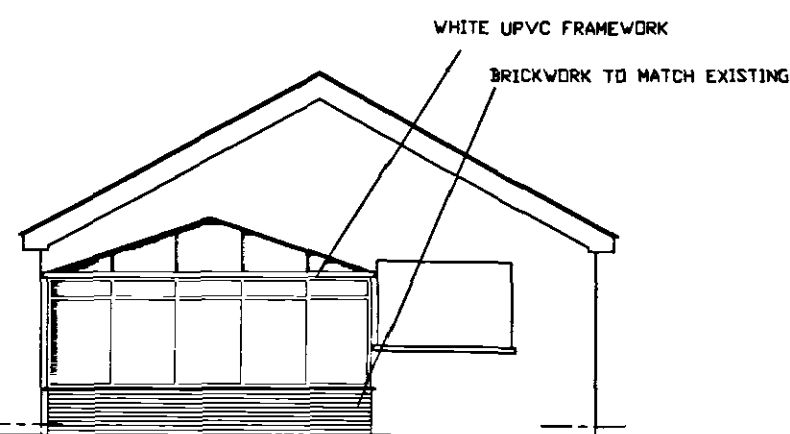


EAST ELEVATION 1/100

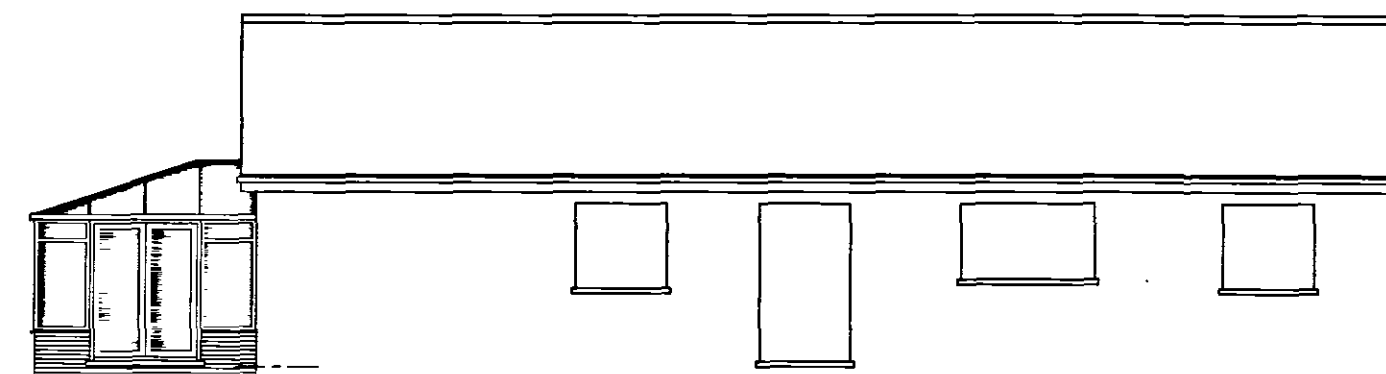


NORTH ELEVATION 1/100

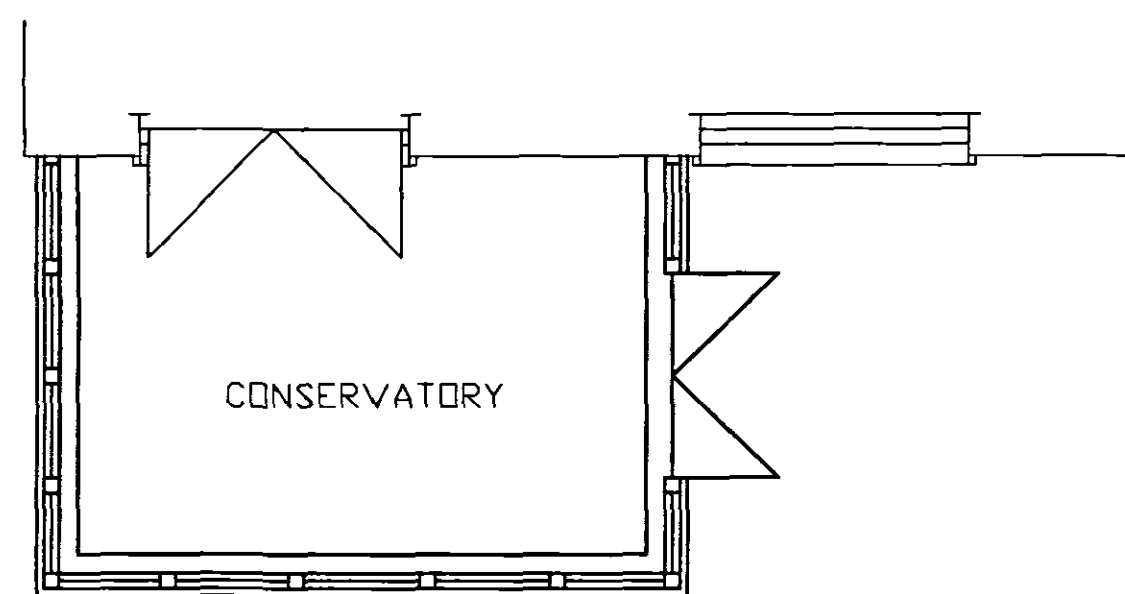


PART GROUND FLOOR PLAN 1/50

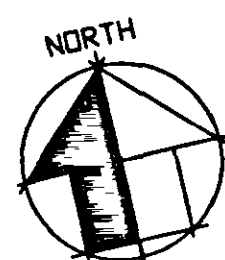

NEW ROAD

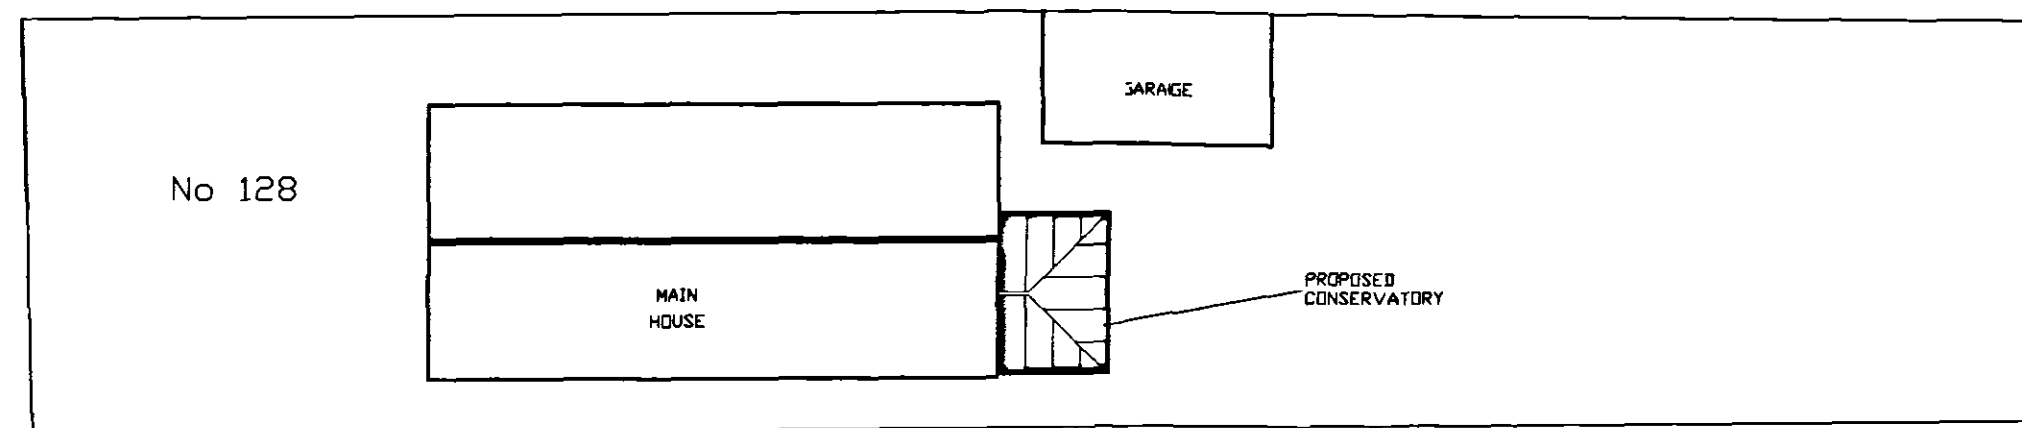

SITE PLAN 1/200

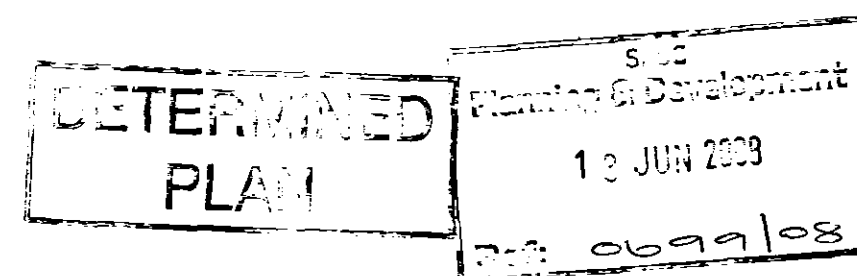

Matt Sturgeon B.Sc. BUILDING CONSULTANT

MONKEY PUZZLE * NURSERY LANE * NORTH WOOTTON
KINGS LYNN * NORFOLK * PE30 3QB * 01553 670851

PROPOSED CONSERVATORY
128 NEW ROAD
SUTTON BRIDGE
FOR MR & MRS WHEAT

PROPOSED :
PLANS & ELEVATION

JUNE 2008

616 - 02