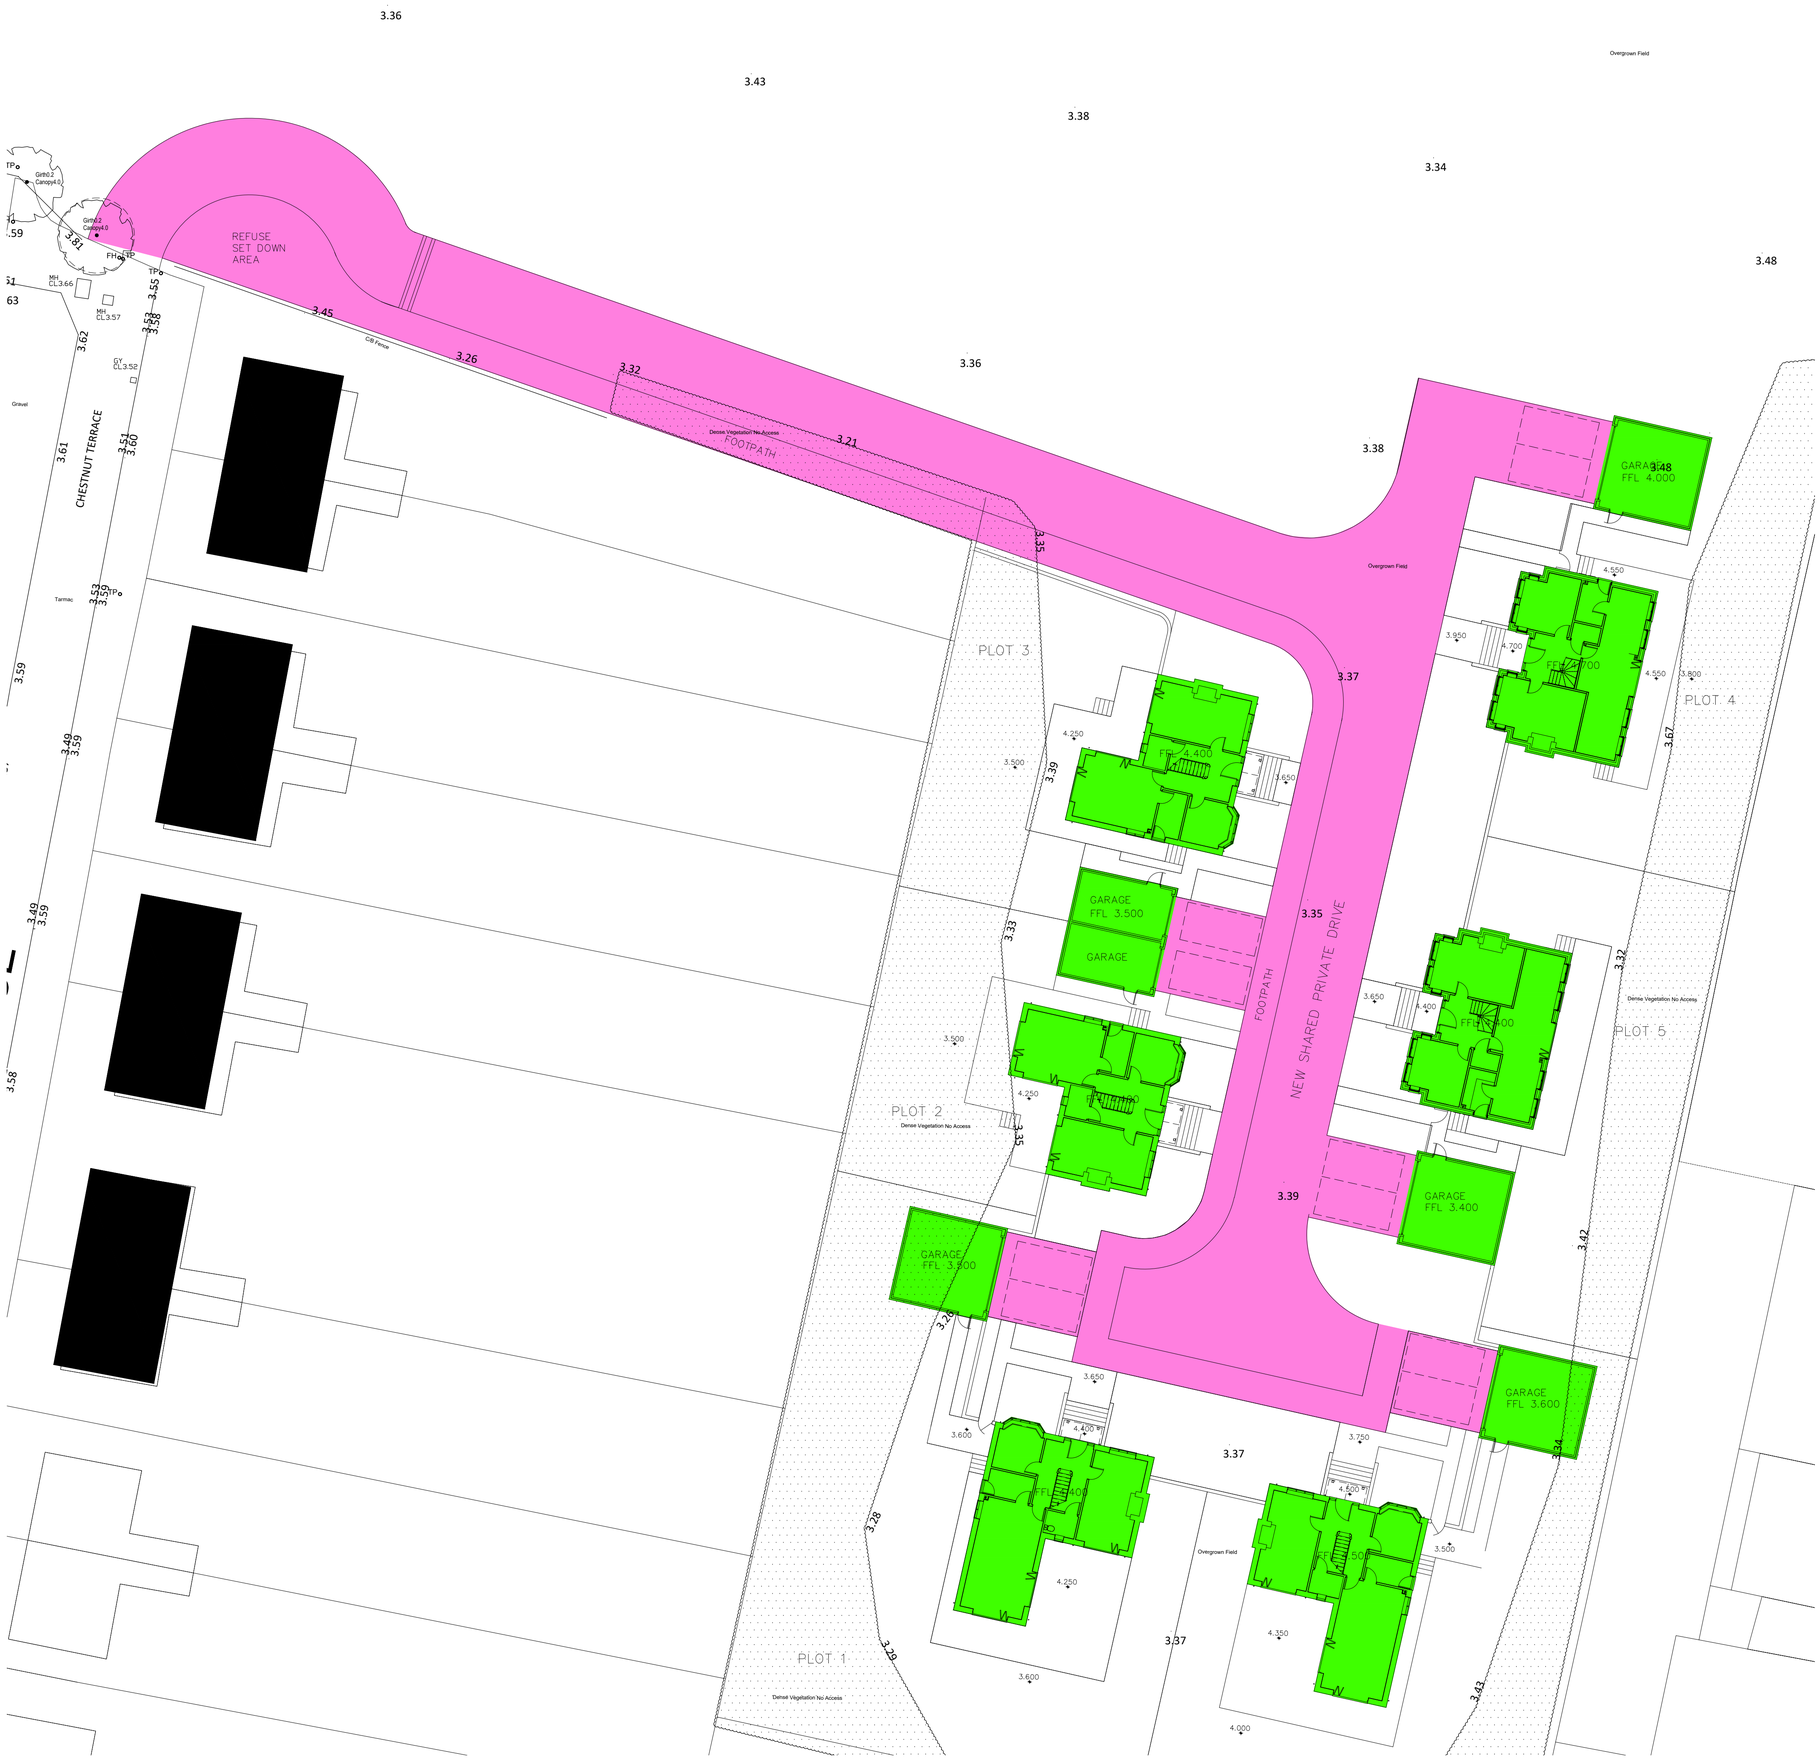

DRAWING KEY:

Proposed roof area = 800m²

Proposed access road/private drive area = 1400m²

Rev.	Date	By	Description

SEA
STRUCTURAL ENGINEERS
[CONSULTING CIVIL & STRUCTURAL ENGINEERS]

E: enquires@seastructuralengineers.co.uk
T: 01832 272352

PROJECT
RESIDENTIAL DEVELOPMENT
CHESTNUT TERRACE
SUTTON BRIDGE

DRAWING
PROPOSED IMPERMEABLE AREA PLAN

SCALE: 1:200 @A0	DATE: 30.06.2019
DRAWN BY: SEA	REV: ..

STATUS: FOR PLANNING

DWG No: 1886/S/E15