



GENERAL NOTES

This drawing is to be read and printed in full colour.

SURVEY NOTES


1. This plan should only be used for its original purpose. Brightsurv Ltd accepts no responsibility if supplied to any other party than the original client.
2. Certain areas of the site may have been inaccessible due to dense vegetation, vehicles etc on site at the time of survey, therefore not all services may be identified on the survey drawing.
3. Information shown outside of the site boundary has been taken from Ordnance Survey records and would need verification to be relied upon.
4. The spread of vegetation shown is approximate only. Where canopy spread is critical then this shall be regularly checked. Generally only trees with a spread greater than 2.0m will be shown on the drawing.
5. Where the identity of a service is shown this is based on a visual id only. Where specific identification is required then additional survey work shall be undertaken.
6. Dimensions shown are in millimetres and levels in metres unless indicated.

Levels Levels relate to GPS observations.

LEGEND KEY

AV Air Valve	FL Floor Level	RE Ridding Eye
B Bollard	FL1 Flood Light	RL Ridge Level
BH Borehole	FW Foul Water	RS Road Sign
BL Bed Level	G Gully	RWP Rainwater Pipe
BS Bus Stop	GV Gas Valve	SI Skump
BT BT Cover	HL Height	SL Softfall Level
BW Brick Wall	IC Inspection Chamber	SV Stop Valve
CATV Cable TV Cover	IL Invert Level	SVP Soil & Vent Pipe
CIB Close Boarded	IR Iron Railing	SW Surface Water
CL Chain Link	KO Kerm Curb	SW Stone Wall
CL Cover Level	LB Letter Box	THL Threshold Level
CL Colonnade	LP Lamp Post	TL Traffic Light
CRW Concrete Retaining Wall	MH Manhole	TP Telegraph Pole
CW Concrete Wall	MP Marker Post	US Underside
CPI Catch Pit	NP Name Plate	UTL Unstable To Lift
DPC Damp Proof Course	OH Overhead	VP Vent Pipe
D Drain	P Post	WL Water Level
EL Eaves Level	PI Pipe	WM Water Meter
ER Earth Road	PR Post & Rail	WO Waste Out
EP Electricity Pole	PW Post & Wire	WT Water Tap
FH Fire Hydrant	PL Plunging Level	

Building		Tree Canopy	
Vegetation		Fence	
Control Station		Boundary	
Bush/Shrub		Contours	
Tree		OH Telecom	
Tree (Multi-Bolt)		OH Electric	
Stone Hole		Foul Water	
Gate		Surface Water	

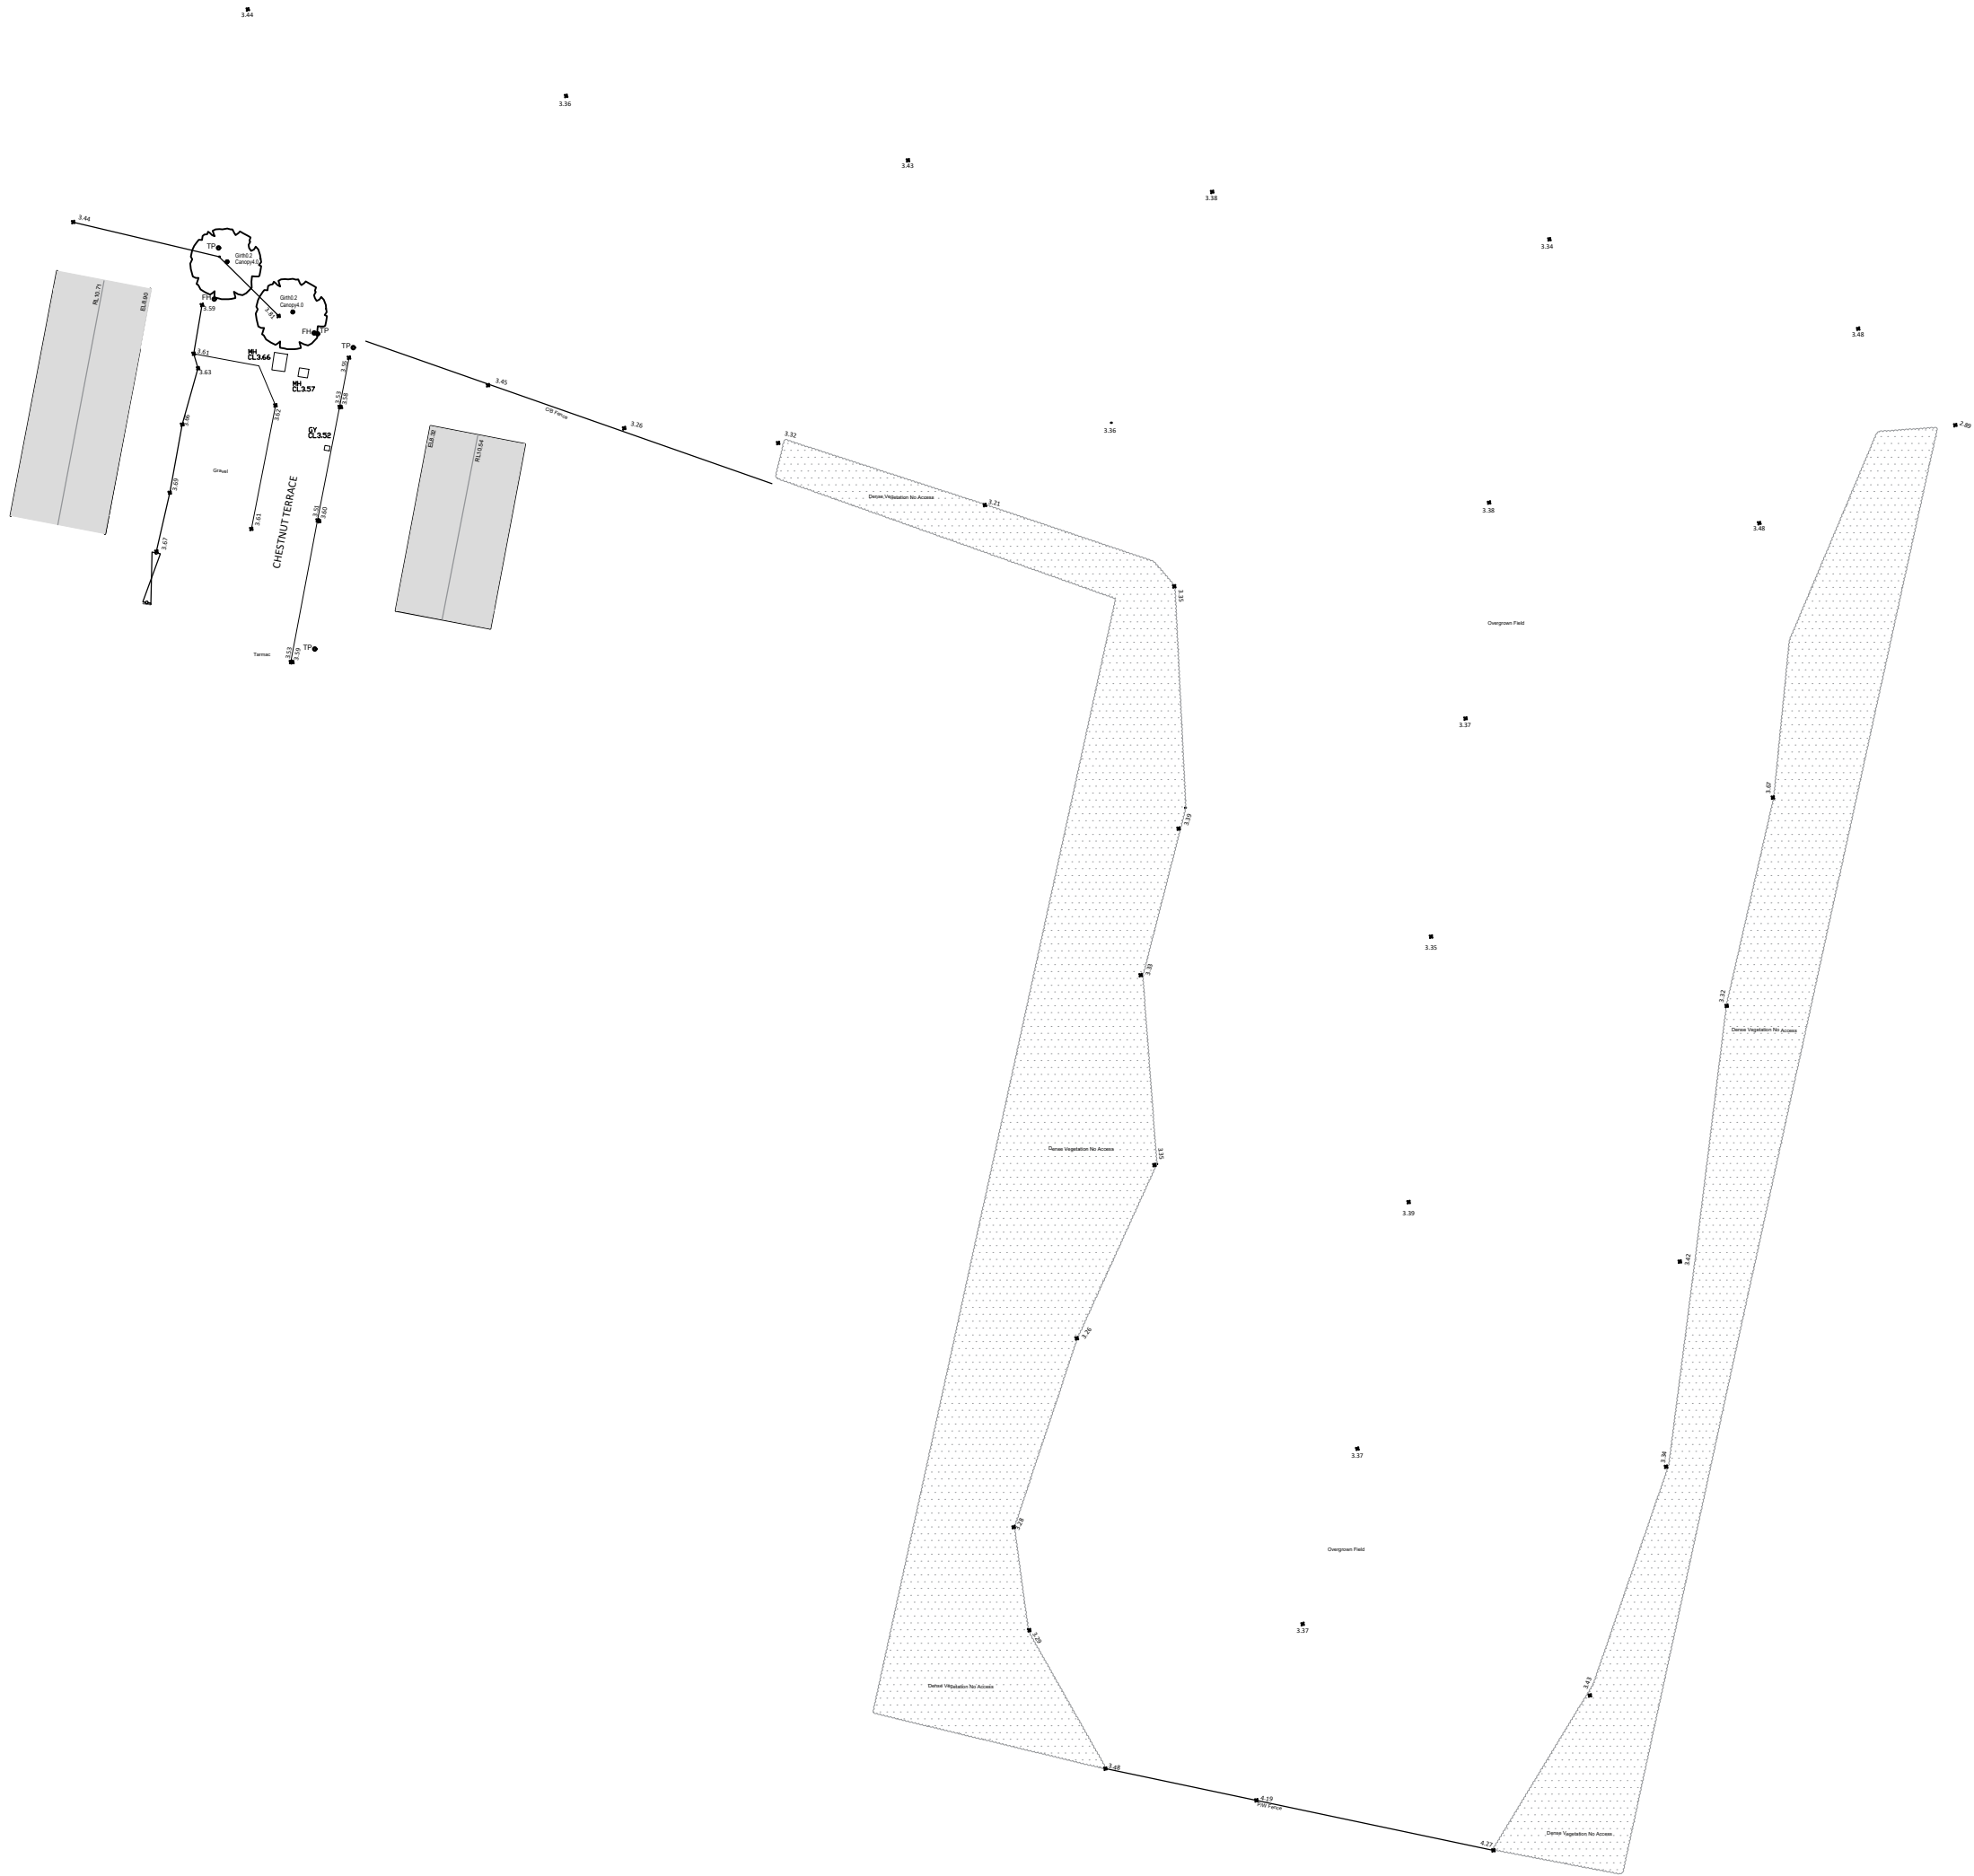

Brightsurv Ltd.

2 Chandlers Square,
Godmanchester
PE29 2NF

Contact: Richard@brightsurv.co.uk
Tel: 07843 411 341

Client ABDS

Project Sutton Bridge

Title Topographical Survey

Scale at A3 1:500 Drawn by RB Checked by RB Date September 2019

Status For Information Project ref BR1061 Drawing no. T04 Revision 0