


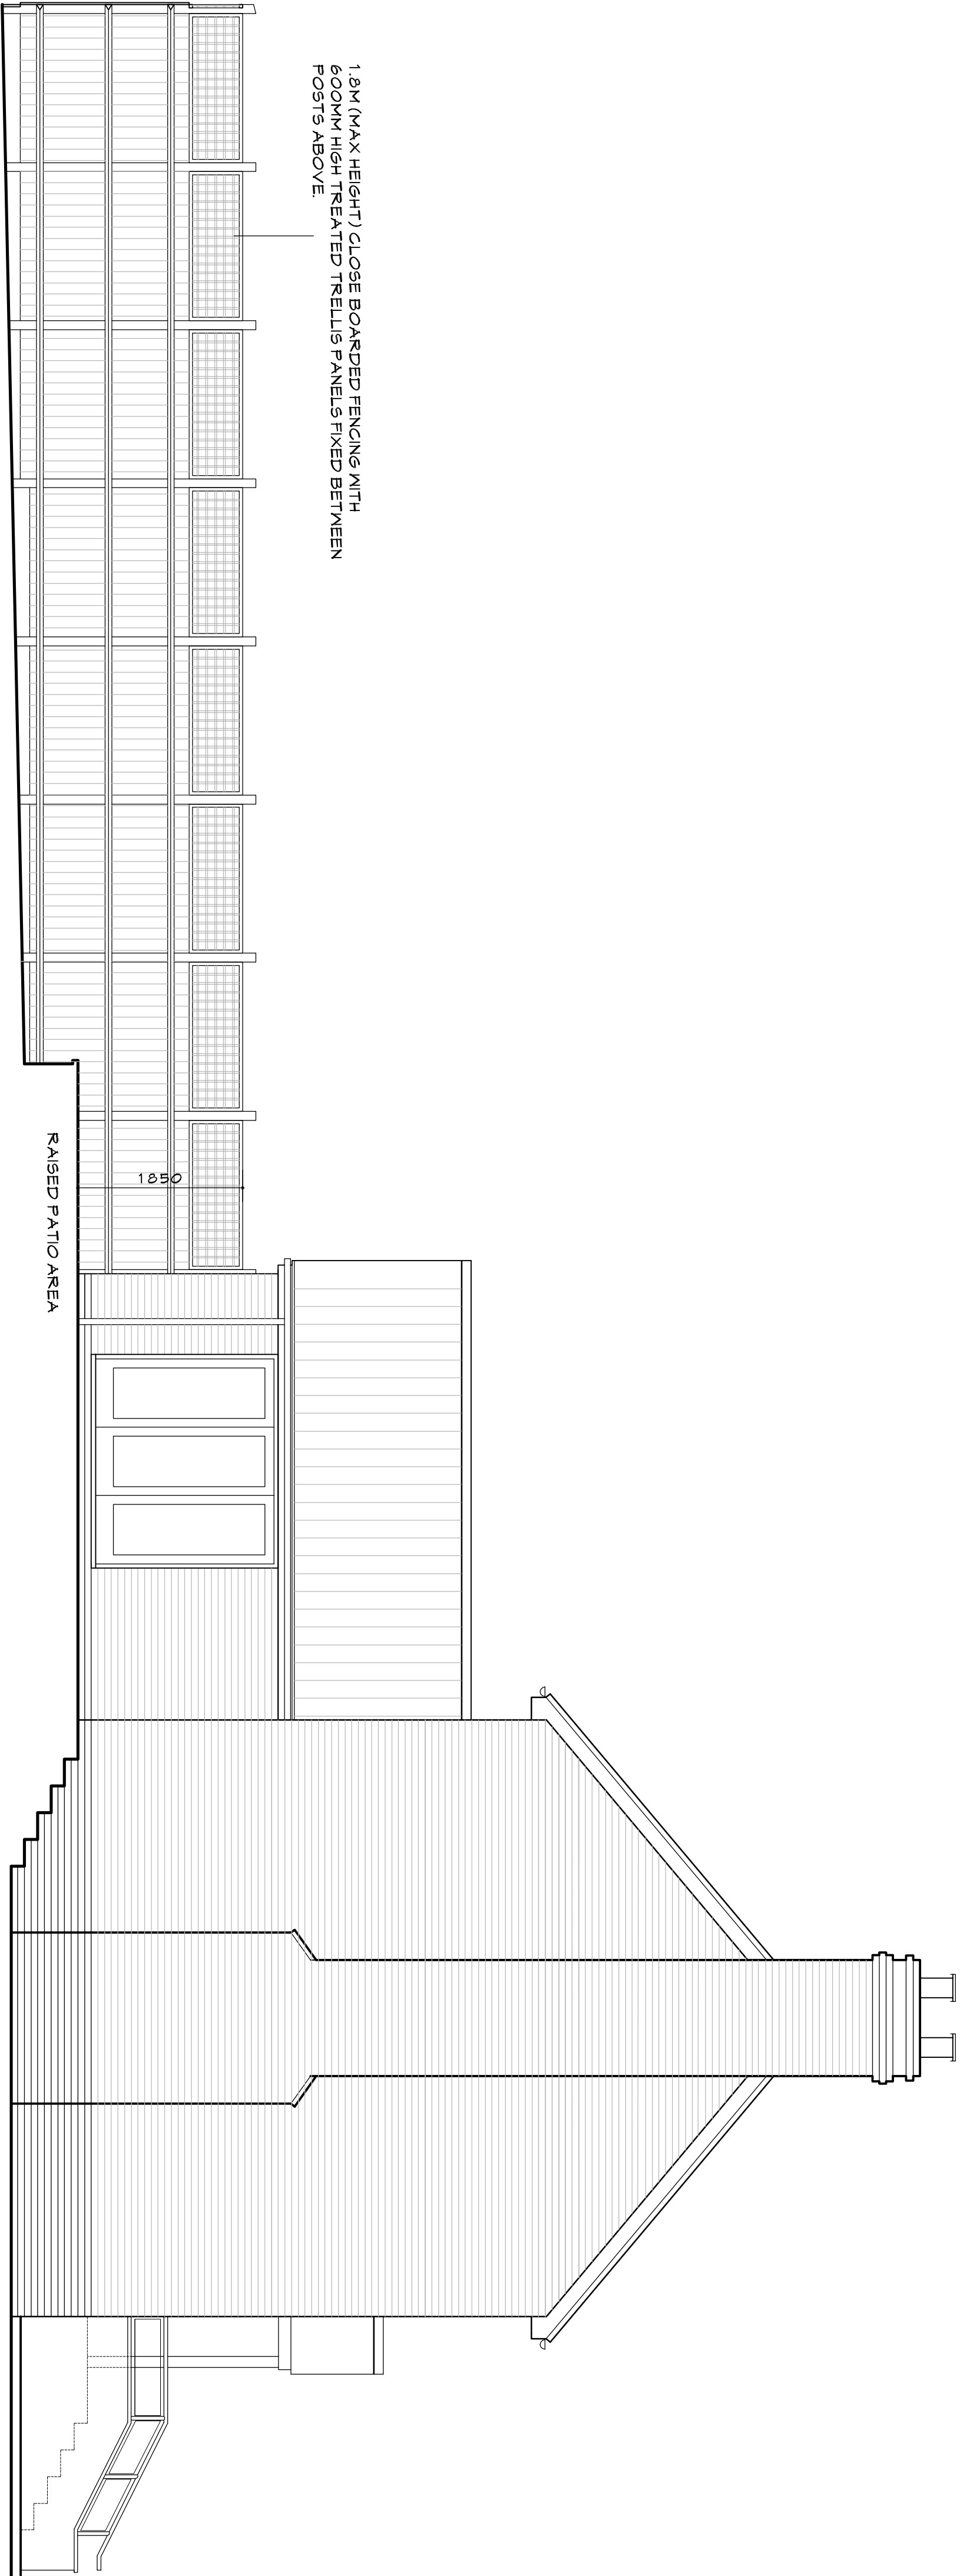


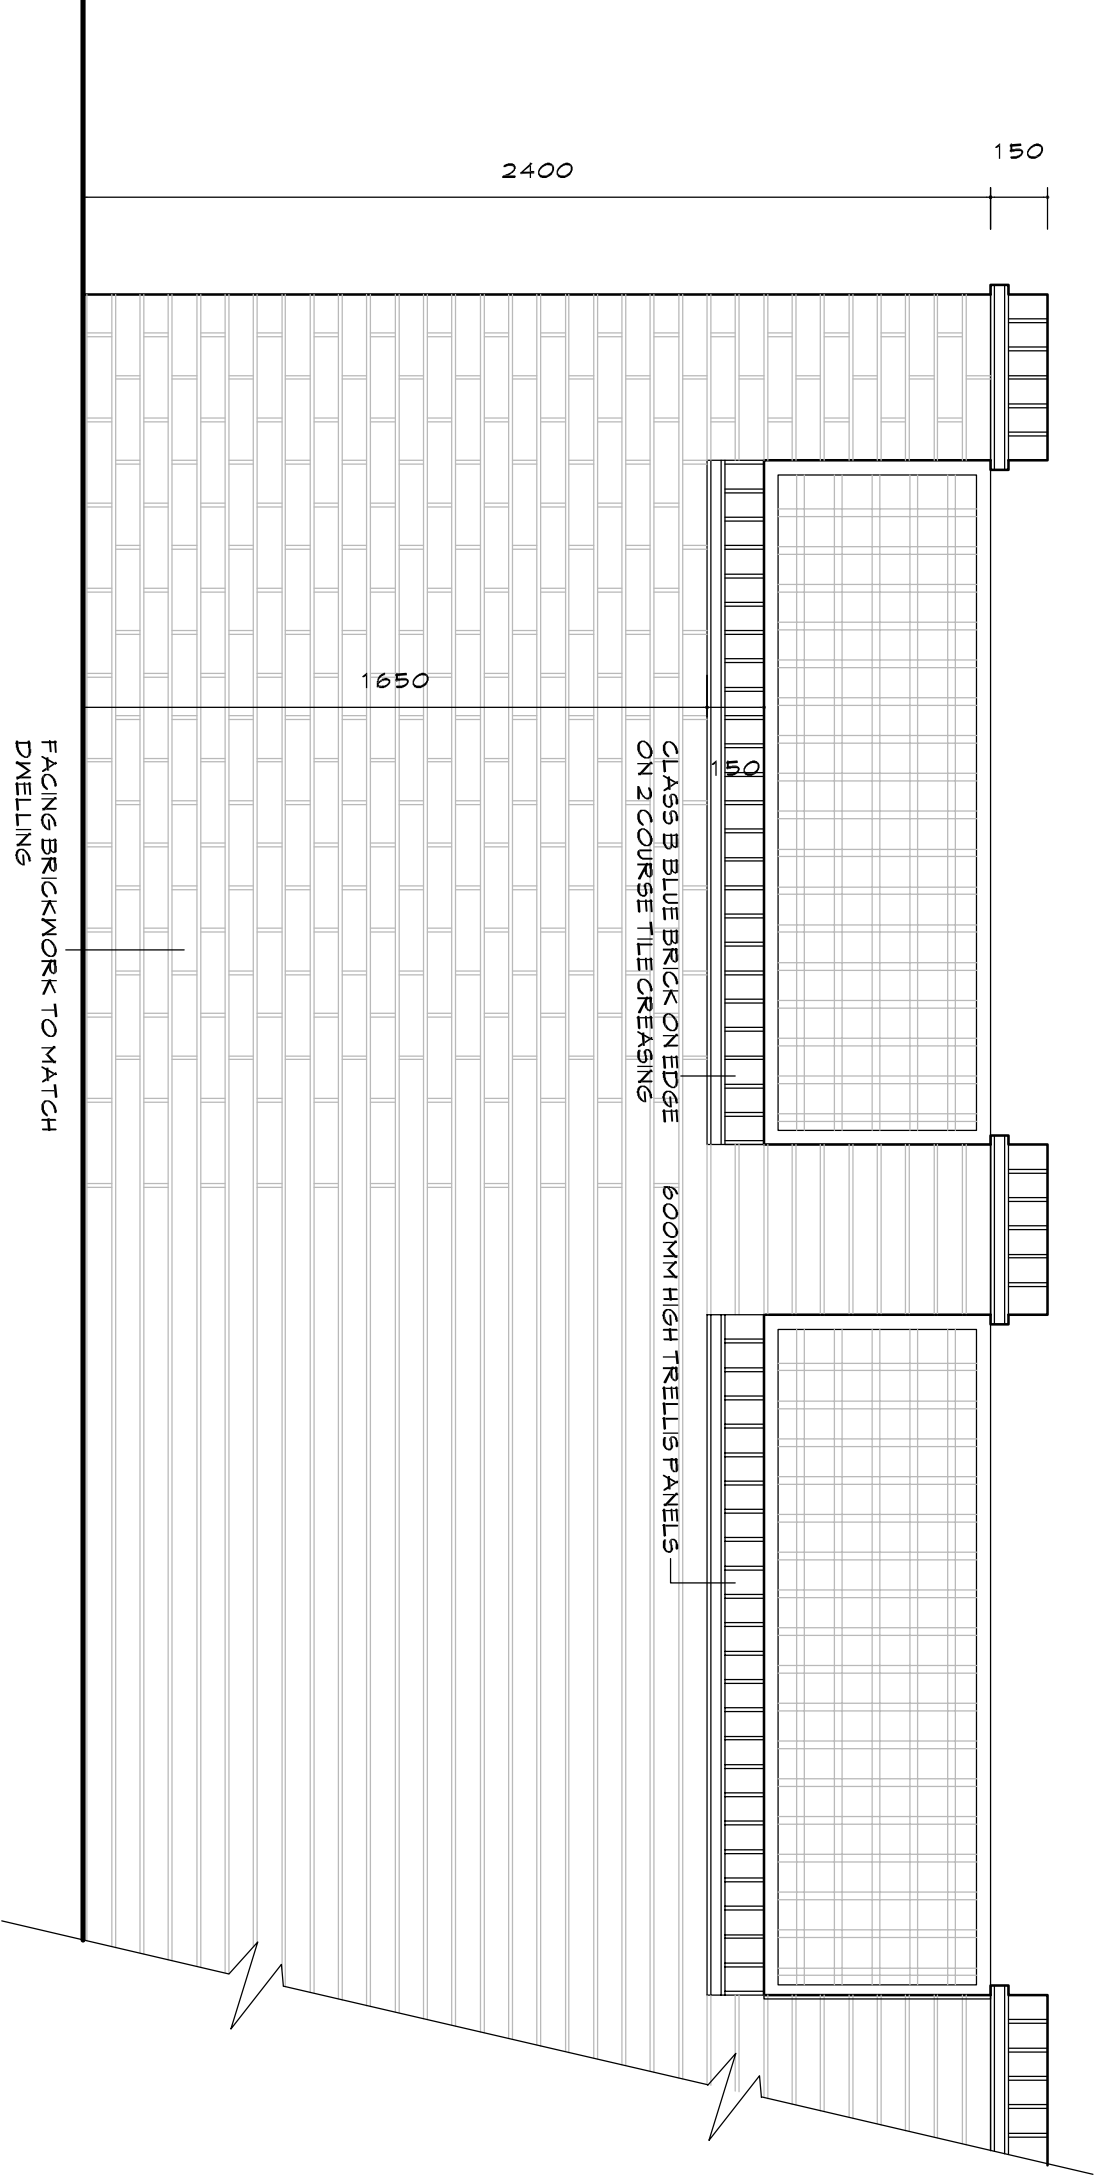

TYPICAL SECTION THROUGH GARDEN
PLOT 3 SHOWN -SCALE 1:50

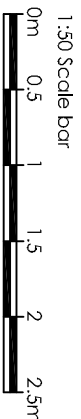

TYPICAL ELEVATION THRO GARDEN WALL -SCALE 1:20

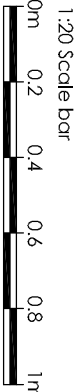

Rev.	Date	By	Description



Midlands
1st Floor
15 St Cuthberts St.
Bedford
Beds
MK40 3JB

Southern
Boscarron Farmhouse
St Keywene
Cornwall
TR12 6NU

Tel: 0145 2242987
Email: info@abdsconsultants.co.uk



**PROPOSED RESIDENTIAL
DEVELOPMENT
SUTTON BRIDGE**

**TYPICAL BOUNDARY
TREATMENT DETAILS**

SCALE: 1:50/1:20 @A2	DATE: 9.8.2019
DRAWN BY: ADB	CAD Ref: xxxxxxxxxx

DWG No: LH/SB/19/016 -