



Planning Application Location Plan Ward Member Notification

H18/0714/02

Scale: 1:1250

Planning and Development

Council Offices, Priory Road, Spalding, Lincolnshire
PE11 2XE

PLEASE DO NOT COPY THIS PLAN

This map is reproduced from Ordnance Survey material with permission of Ordnance Survey on behalf of Her Majesty's Stationery Office (c) Crown copyright. Unauthorised reproduction infringes Crown copyright and may lead to prosecution or civil proceedings. South Holland District Council LA079413 2002





S O U T H
HOLLAND
DISTRICT COUNCIL

Planning and Development

Council Offices, Priory Road, Spalding, Lincolnshire
 PE11 2XE


This map is reproduced from Ordnance Survey material with permission of Ordnance Survey on behalf of Her Majesty's Stationery Office (c) Crown copyright. Unauthorised reproduction infringes Crown copyright and may lead to prosecution or civil proceedings. South Holland District Council
 LA079413 2002

Scale: 1:2500

June 2002



01 100 100
 714102

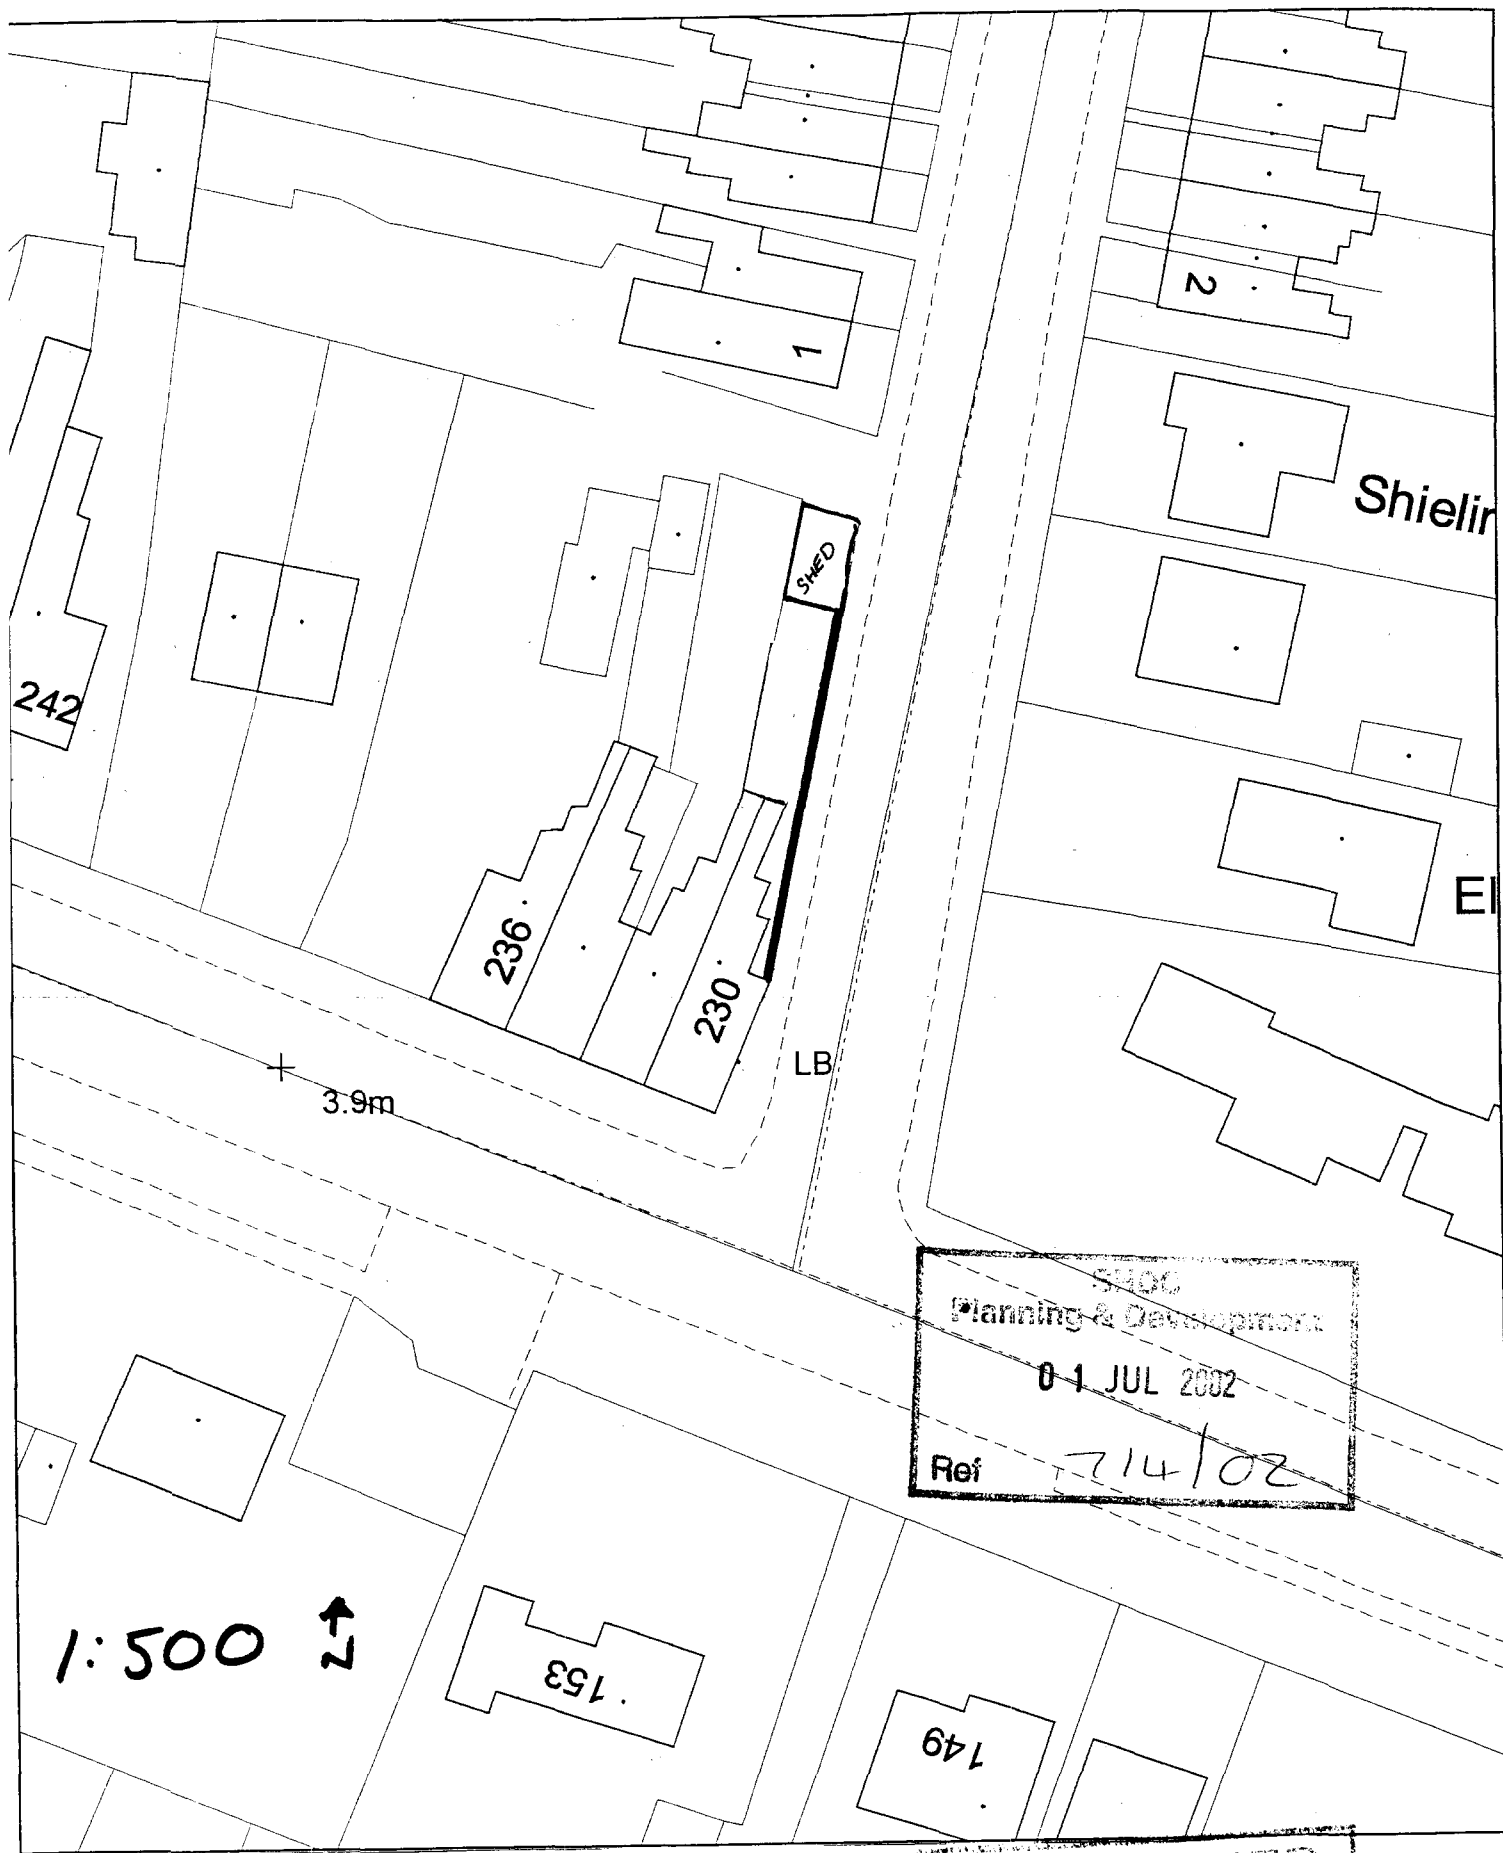

5400
Planning & Development
01 JUL 2002
Ref 714/02

DETERMINED
PLAN