
# A.L.I.H. (PROPERTIES) LTD

## Smallholdings Park

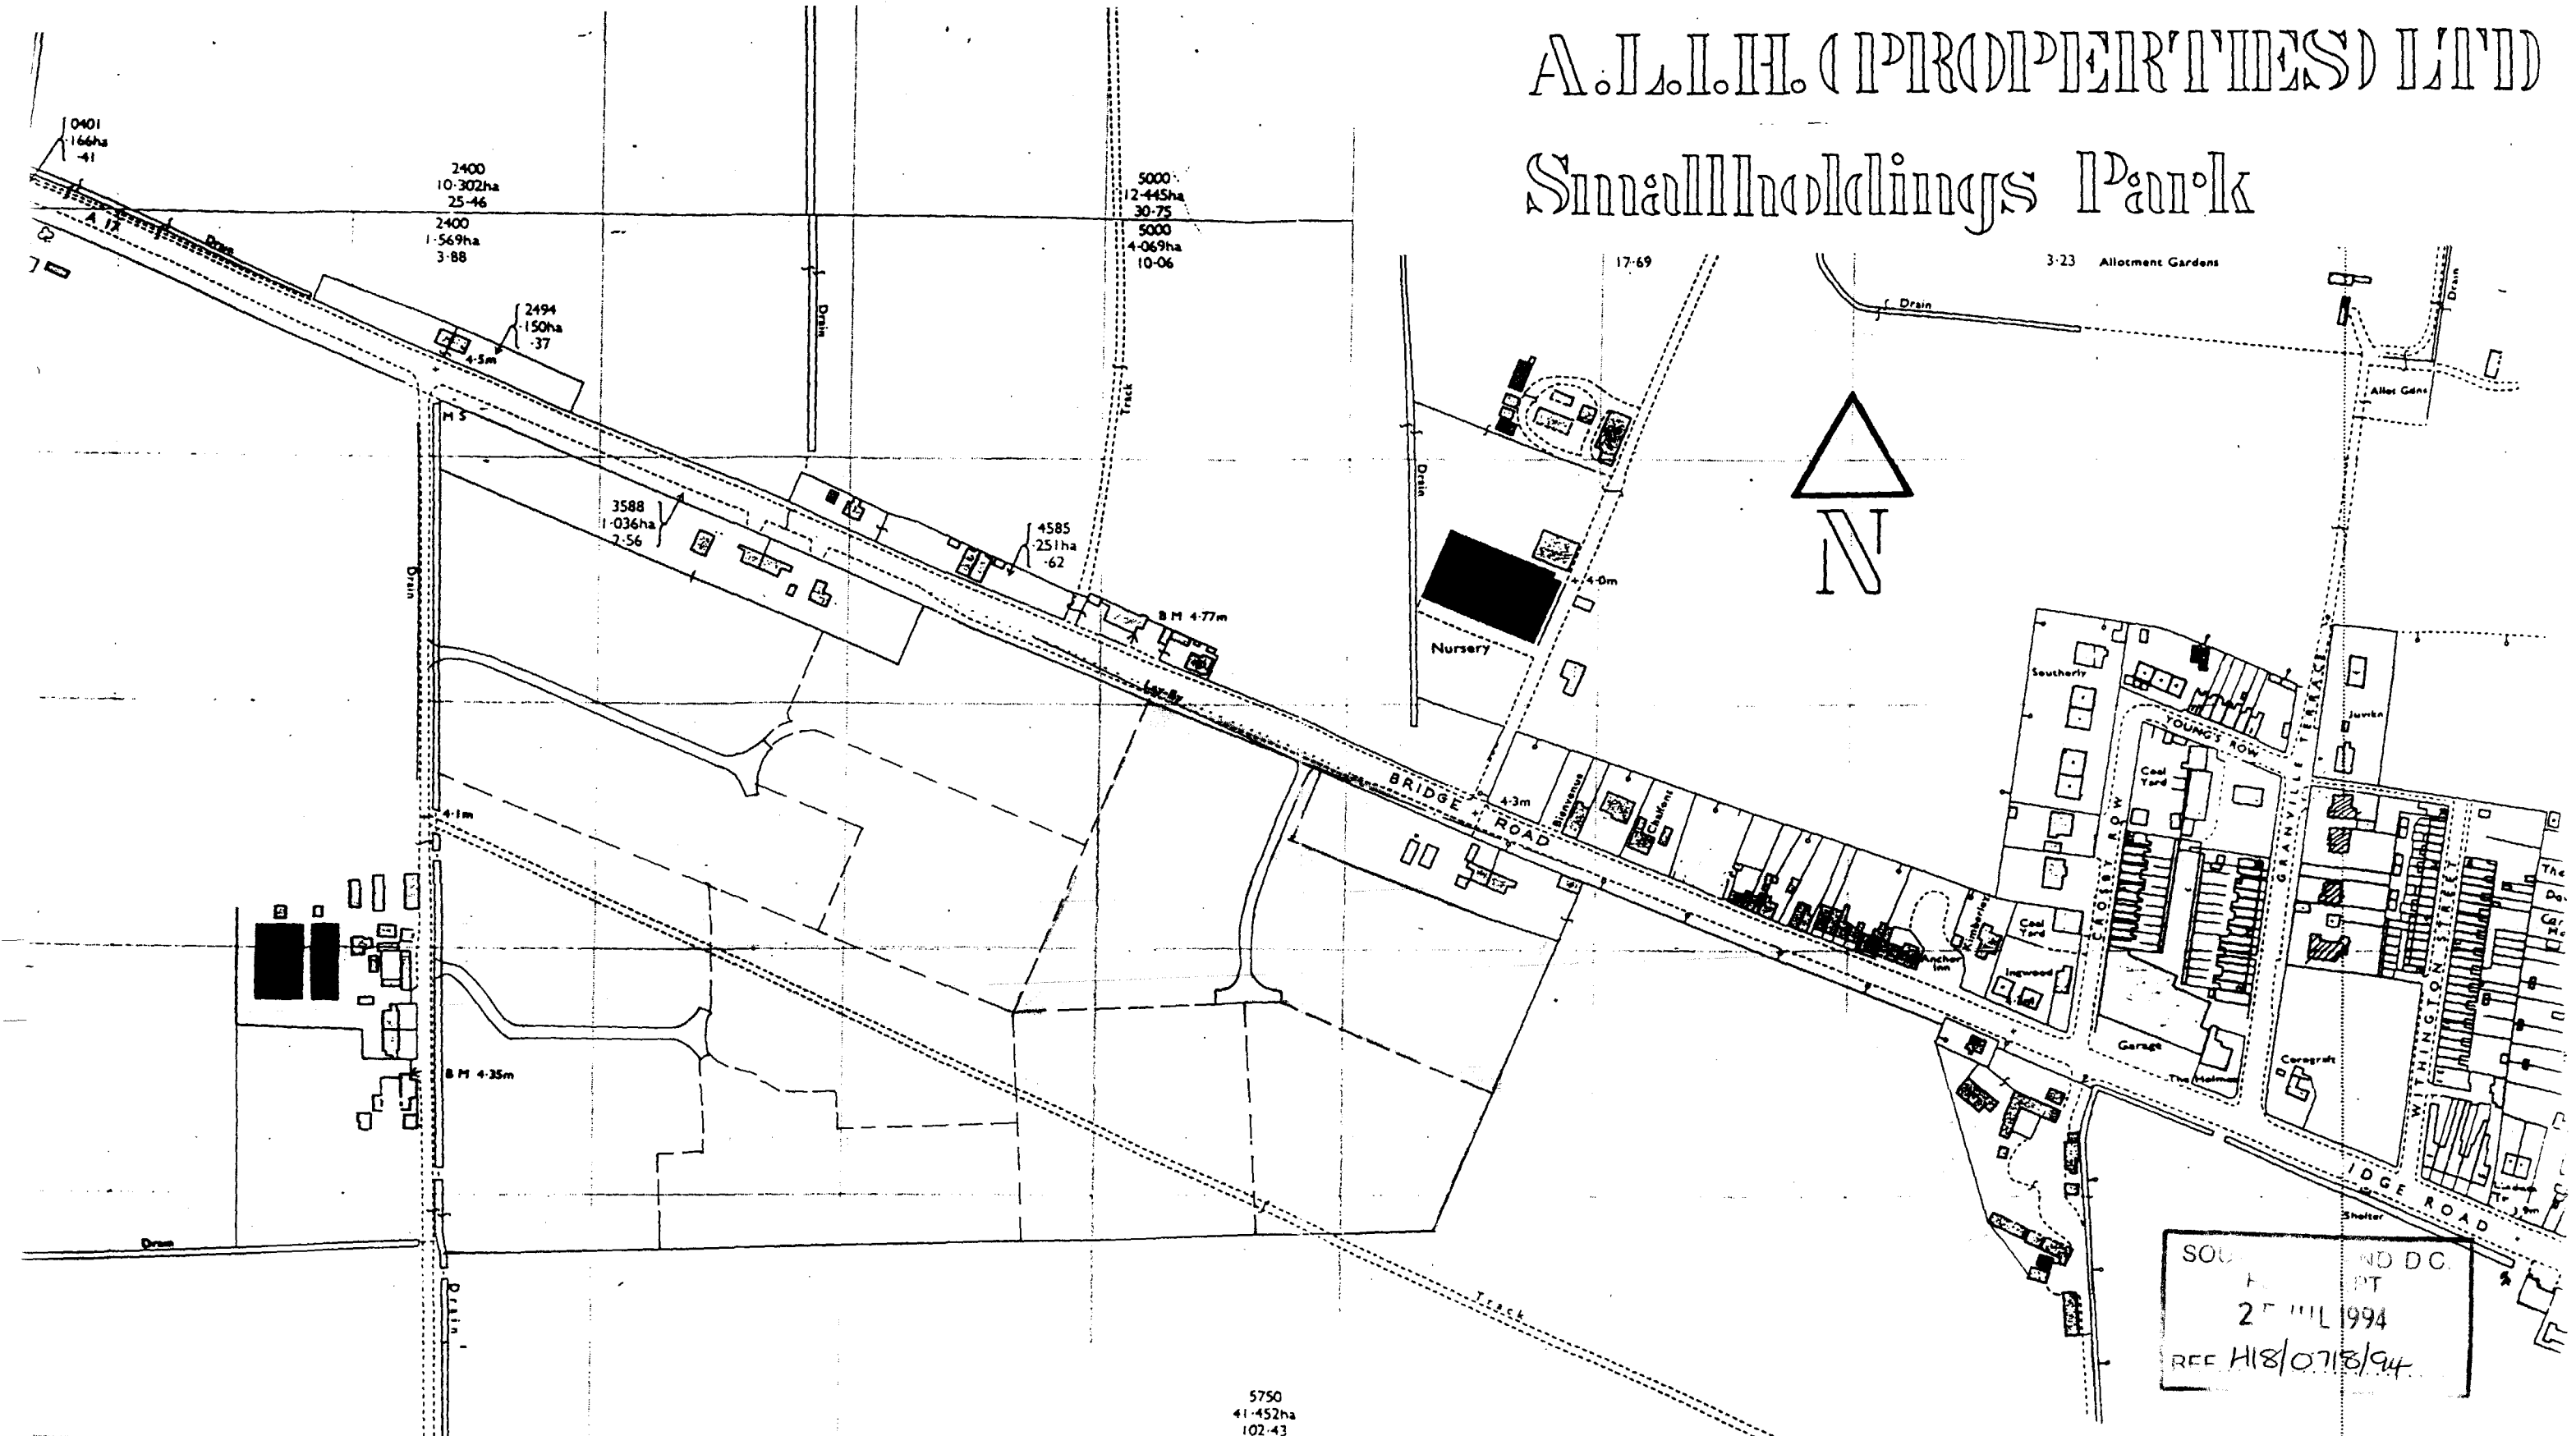


SOU ND D.C.
PT
2 JUL 1994
REF H18/0718/94

# LOCATION PLAN

## BRIDGE ROAD, SUTTON BRIDGE

DWG NO 223/GC SCALE 1:2500 APRIL 94.

"Reproduced from the 1984 Ordnance Survey 1/2500 map with the permission of the Controller of Her Majesty's Stationery Office, Crown copyright reserved".

Robert Doughty Consultancy

32 High Street
Helpringham
Sleaford
Lincolnshire
NG34 0RA

Telephone
0529 421 646/7
Facsimile
0529 421 358

Lincoln House
56/58 Clasketgate
Lincoln
LN2 1JZ

Telephone
0522 542330
Facsimile
0522 542331