
0 12500 25000 37500 50000 62500

David Taylor Associates (UK) Ltd

SCALE 1:1250 MILLIMETRES

Location Plan

Scale 1:1250

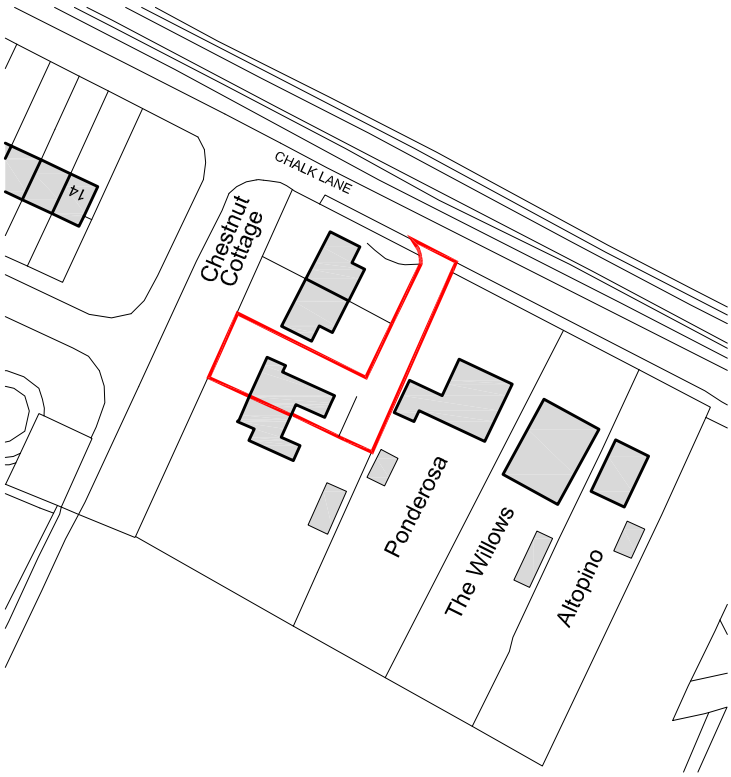

Ordnance Survey, (c) Crown Copyright 2016. All rights reserved. Licence number 100022432

DISCLAIMER

The Ordnance Survey Plan Provided is as acquired via PROMAP 22/07/2016 and only provides physical features and not the Legal boundaries as a true fact and as a matter of law, it is used for the purpose of obtaining planning consents and is used for convenience, practice and identification purposes only.

This Ordnance Survey plan provides a level of accuracy to +/- 1.2m

Section 60 of the land registration act 2002 contains general boundary rules which makes it clear that boundaries shown on land registry / Ordnance Survey plans are not precise but only an indication of where the boundary lies.

This plan is supplied for planning purposes only and is not to be relied upon in a court of law to matters regarding cases of Boundary Disputes, Adverse Possession, Conveyance or relied upon as Extrinsic Evidence other than for it's intended purpose.

Copyright David Taylor Associates 2016

The details depicted on this drawing are the copyright of David Taylor Associates (UK) Ltd (the originator) and may not be reproduced without permission. This drawing must not be re-issued, loaned, copied or retained for reference without the consent of David Taylor Associates (UK) Ltd. Errors omissions and discrepancies should be reported to the originator immediately. All dimensions to be checked before site or off-site fabrication by the Contractor, his Sub-contractor or Supplier. Do not scale plans - use figure or grid dimensions where given. Any deviation from the drawing is to be reported to the originator immediately. Structure, structural members are to be calculated and approved by consulting structural engineer.

Project: Rose Cottage
Chalk Lane
Sutton Bridge, Spalding
Linc's, PE12 9YE

Title: EXTENSION & ALTERATIONS

Client:	Mr & Mrs Peake	**Size:**	A4
Drwg No.	1168-16-2	**Rev:**	
Scale:	1:1250	**Date:**	July 2016
Drawn:	DT	**Checked:**	DT
Drwg Issued For:	Planning Consents		

David Taylor Associates UK Ltd
Chartered Architectural Design & Building Consultant
Awarded Smarter Planner Status
Telephone 01553 764160
Mobile 07761 122238
Email david.taylor@dtauk.co.uk / info@dtauk.co.uk
Address Curzon House, Riverside Business Centre, Crossbank Road, King's Lynn, Norfolk PE30 2HD
www.dtauk.co.uk

© David Taylor Associates UK Ltd