

1/1/92 COPY

Town and Country Planning Act 1990

Planning Permission

Reference: H18/0720/92

Received:06-AUG-92 Type:FULL

Name: Sutton Bridge Parish Council
c/o Mr H V Summerton BA
64 Lowgate
Lutton
Spalding Lincs PE12 9HP

Agent: Mr H V Summerton BA
64 Lowgate
Lutton
Spalding
Lincs PE12 9HP

Description: Erection of bus shelter (new public amenity)

Location : Bridge Road Sutton Bridge
Spalding Lincs

South Holland District Council hereby give notice that PERMISSION HAS BEEN GRANTED for the development in accordance with the application and plans submitted, subject to any condition(s) set out below:

- 1 The development must be begun not later than the expiration of five years beginning with the date of this permission.

Reason: As required by Section 91 of the Town and Country Planning Act 1990.


Notes to Applicant:

The applicants are reminded that consent will also be required from the County Highways Authority for the development.

Director of Planning and Building Control Services
11-SEP-92 H18/0720/92

This decision refers only to that required for the purposes of the Town and Country Planning Act and not for Building Regulations or any other legislation. See enclosed notes relating to rights of appeal.

0/12131/RT

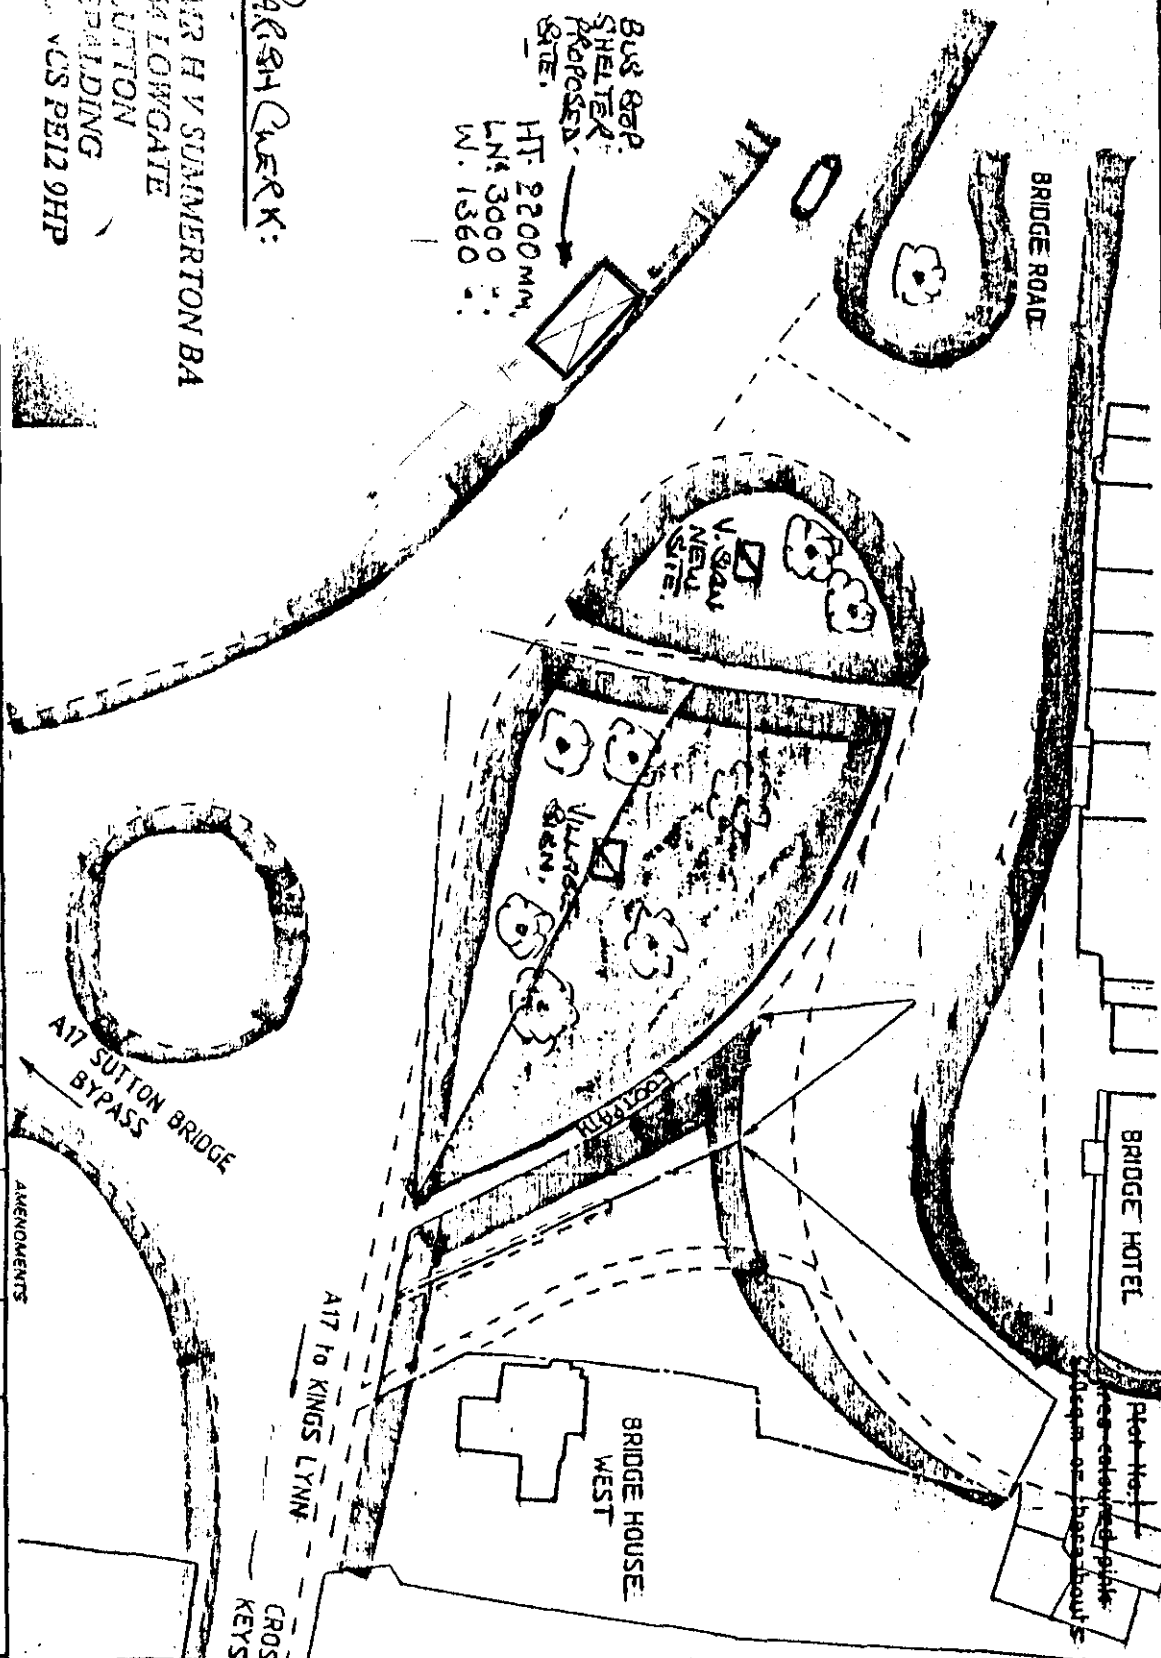

* 16 NOVE 1992
LWEC.

SOUTH HOLLAND D.C.
PLAN DEPT.
01 JUL 1992
0720/92

SOUTH HOLLAND D.C.
PLAN DEPT.
15 JUL 1992
REF. 720/92

PARISH CLERK:

MRS H V SUMMERTON BA
64 LOWGATE
LUTON
SPALDING
Lincs PE12 9HP

Lincolnshire

COUNTY COUNCIL

J. EDMERSON B.Sc. M.Sc. P.M.D.
C. ENG. M.I.C.E.

DIRECTOR OF HIGHWAYS & PLANNING

LINCOLN

LA1 10B

SCALE

1 : 500

FILE CORR. SEC. BY DATE

SURVEYED

DRAWN

TRACED

AMENDMENTS

DRAWING NUMBER

SUTTON BRIDGE

LAND SURVEY TO HIGHWAY REQUIREMENTS
PROPOSED SITES FOR BUS SHELTER & VILLAGE
SIGN. 11TH JUNE 1992.

5/11/92

PLANNING APPLICATION

For office use only

Application No. H18 / 0720 / 92

Date Registered 01 JUL 1992

1. Please complete in block letters

NAME AND ADDRESS OF APPLICANT

SUTTON BRIDGE PARISH COUNCIL.

Tel. No. 0406 364867.

NAME AND ADDRESS OF AGENT

(if form completed by agent) CLERK.

MR H V SUMMERTON BA
64 LOWGATE
LUTTON
SPALDING

Tel. No. Lincs PE12 9HP
(Personal contact name)

0406
364867

Please complete in block letters

FULL POSTAL ADDRESS OF THE APPLICATION SITE

BRIDGE ROAD - SUTTON BRIDGE.

OFFICE

Please complete in block letters

DESCRIPTION OF PROPOSED DEVELOPMENT

ERECTOR OF BUS SHELTER. (NEW PUBLIC AMENITY)

Please complete

I attach * Four copies of all plans

* an ownership certificate (see back page)

* a fee of If you consider no fee is payable include a written explanation instead.

Signed

H V Summerton

Date

26 JUNE 1992

Previous application No:

Please tick **one** box and answer the extra questions under that section.

2. TYPE OF APPLICATION

This is a **full** application for change of use and/or new building works

or This is an **outline** application

☒
 ☐

Now complete Parts 3, 4 and 5 and an Ownership Certificate

Please state Site Area

(Hectares)

Please tick **any** box where you are including details which you wish to be considered as part of this application.

Siting

☒

Design

☒

External Appearance

☐

Means of Access

☐

Landscaping

☒

Now complete Parts 3 and 5 and an Ownership Certificate.

or This is a **reserved matters** application.

☐

A. Please state Reference Number of outline permission.

B. Please state which reserved matters are dealt with in this application.

Now complete Part 4 only

or This is an application for **renewal** of temporary permission or **continuation** without complying with planning condition.

☐

A. Please state Reference Number of previous permission

B. Please state Condition Number referred to

Now complete an Ownership Certificate

or This is an application for **modification** of a condition on a planning permission which has not yet been implemented.

☐

A. Please state Reference Number of previous permission

B. Please state Condition Number referred to

C. Please state variation required

Now complete an Ownership Certificate

TYPE OF DEVELOPMENT

3. A. Please state whether the proposal involves:- (Tick one or more boxes)

(i) New building(s)

☒

(ii) Alterations or extension

☐

(iii) Change of use

☐

B. If new dwellings are proposed, please state how many:

4. A. If building works are proposed, other than residential, please state extra floorspace to be created:

B. Please state size of any new structure:- (a) max. height:

2200 mm.

sq. metres

(b) max. length:

3000 mm.

metres

(c) max. width:

1360 mm.

metres

C. Please state type and colour of materials for facing external walls:

ALUMINIUM

metres

D. Please state type and colour of roofing materials.

GLAZING.

GREEN

E. Has a survey of the site been undertaken? State Yes or No

☒ YES

5. GENERAL INFORMATION Please complete each section

EXISTING USES

Please state existing or, if vacant, the last use(s) of site.

N/A

ACCESS TO ROADS (VEHICULAR AND PEDESTRIAN) Please tick **one** box

A. There will be **no** new access to a public road and **no** alteration to any existing access to a public road

☒ N/A

or

B. There will be a new or altered access to a public road

☒ N/A

If so, name of road:

Will there be —

Individual access(es)

New estate road

C. What provision will be made for garages or parking within the site?

 N/A

TREES Please tick **one** box

A. The proposal does **not** involve the felling of any trees

☒

B. The proposal does involve the felling of one or more trees

☐

→ If so, please show details on plans

DRAINAGE Please complete

A. Please state how surface water will be disposed of

B. For estate developments, please state how highway surface water will be disposed of

C. Please state whether a land drain will be affected

D. Foul sewerage will be disposed of to:

N/A

Mains sewer

☐

Cesspool

☐

Septic tank

☐

OTHER MATTERS Please complete

The proposal is in connection with agriculture

The proposal affects a listed building

The proposal affects a public footpath

The proposal is known to affect contaminated or filled land

The proposal is for industrial, warehousing, offices or shopping purposes

In cases where a statutory consultation will be required, please state whether you have sent a copy of the application to the consultee yourself. If yes, please give date sent.

Is this application related to a previous submission

State Yes or No

☒ NO

→ If so, please give details in Part 6

☒ NO

☒ NO

☒ NO

→ If so, please complete Part 7

☒ NO

Date:

Consultee(s):

☒ NO

Application No.:

6. ANY OTHER INFORMATION Please add any details you wish in support of your application. Continue on separate sheet if necessary.

OWNERSHIP CERTIFICATES

PLEASE COMPLETE ALL THE SECTIONS.

Use the notice at the bottom of the page only when necessary.

1. APPLICANT'S INTEREST

Please state interest in site (e.g. owner, prosp. purchaser)
(Please remember to indicate on the location plan any other land under your control).

2. OWNERSHIP OF THE SITE

This certificate is to make sure that the owners of land are aware of applications made on it.

If the applicant is the **sole owner of the whole site**, complete **Certificate A**.

In **any other case** (i.e. if the applicant is a prospective purchaser, or a tenant, or a joint owner, or the sole owner of only part of the site) then you must give notice to all other owners, and complete **Certificate B**. You can use the notice at the bottom of the form to send to the owner. (An "owner" is a person having a freehold interest, or having a leasehold interest where seven years or more remains unexpired). If you are unable to trace the owner, please contact the Planning Office as a different certificate will be required.

Certificate A Nobody except the applicant was an owner of any part of the land to which the application relates at the beginning of the period of 21 days ending with the date of the accompanying application.

Signed (Applicant/Agent) Date

Certificate B The applicant has given the required notice to everyone else who were owners of any part of the land to which the application relates at the beginning of the period of 21 days ending with the date of the accompanying application.

State Name and address of owner:

State Date notice served: 9 JULY '92

LINCOLNSHIRE COUNTY COUNCIL, CITY HALL,
BEAUMONT FREE, LINCOLN. LN1 1DN

Signed A. Summerville (Applicant/Agent) Date 30 AUG '92

3. AGRICULTURAL HOLDINGS CERTIFICATE

If the land is not in agricultural use, complete Certificate 1.

If the land is agricultural, but there is no agricultural tenant, complete Certificate 1.

If the site does relate to an agricultural holding, you must give notice to any tenant, and complete Certificate 2. (You can use the notice at the bottom of the form to send to the tenant). If you are the sole agricultural tenant yourself, sign certificate 2 but insert 'not applicable' in the tenant details.

Certificate 1 None of the land to which the application relates is or is part of any agricultural holding.

Signed A. Summerville Applicant/Agent Date 30 AUG '92

Certificate 2 The applicant has given the required notice to every other person who, at the beginning of the period of 21 days ending with the date of the application, was a tenant of an agricultural holding on all or part of the land to which the application relates.

State Name and address of tenant:

State Date notice served:

Signed (Applicant/Agent) Date

NOTICE UNDER SECTION 27 OF TOWN AND COUNTRY PLANNING ACT 1971

Proposed development at

Take notice that application is being made to South Holland District Council by
for planning permission for

If you should wish to make representations about the application, you should make them in writing within 21 days from the date of service of this notice, to Chief Executive, South Holland District Council, Priory Road, Spalding, Lincolnshire.

Signed

A. Summerville (Perf.)

Date

26th JUNE '92

TO BE COMPLETED
BY APPLICANT OR
HIS AGENT

APPLICATION ASSESSMENT

Notes for Case Officer

Site Notes: Accuracy

Neighbours

Other

Boundaries

Site Features

Inspected by: *DMC*

date: *17/6*

Case Officer Conclusions (issues)

*Considered that planning permission required since to be erected on by Parish Council
Considered to be acceptable in terms of appearance.
No objections on highway grounds.*

Case Officer Recommendations (summary) (details overleaf)

GRANT

Recommended approvals -

Departure from policy

Yes ----

No ☒

Ward member request

Yes ----

No ☒

Recommend approval against material objection

Yes

any objection received? No ☒

If yes, is any obj. material? No ☒

Yes ☒ No ☒

(Reason:

Other circumstances needing Committee decision

Yes

Flagged by Senior Officer
Signed

No ☒

ALL OF ABOVE

Recommended refusals -

Refusal on adopted policy grounds on first applic.

No

Nil fees (not first submission) Yes ☒

ANY ONE OF ABOVE

Other info. Yes:
Signed

Committee report

Sub-Committee:

SV recommended

2st/Ltd. recommended

Delegation

confirmed by Senior Officer

Recommendation/draft report produced

Conditions/Reasons

Note ① TLI

Note

②① The applicants are ~~also~~ reminded that consent will be ^{also} required from the County Highways Authority for the development.

Notes to applicant

Disabled access

Outstanding AM

Amended plans

Other

FURTHER INFORMATION / CONSULTATIONS

APPLICATION REF:

DIRECTIONS

Art 7 (Outlines)

RM Checklist: Previous
Current
Required

Siting Design Ext App Access Lands

Reg 4

Scale drawing Highway S/W Agric appraisal

[Indicate
if other
Regs]

Precise details,
for non-standard
direction:

CONSULTATION/PUBLICITY REQUIRED

Publicity : General
Departure
Setting of LB Viz

Residents (Postal):

Residents (Delivery):

Consults : Dept of Transport
Env Health

Conservation consults : Local

Local & National

English Heritage

LBC I, II*

Setting I, II*

Major CA

Consultant : Name

Order No:

Other :

REVALIDATION AFTER DIRECTION

Information satisfactory/unsatisfactory

Signed

Further direction:

Precise details

Amended description:

Reconsultations required -

Parish Council

Ward Members

Residents

advertise

Other

Overy re ownership settled
by phone call 31/7/82 - Cont
to confirm

New valid date 31/7/82

Re-registered

Ack/Reception

WELL DONE
6/8

ADMIN RECORD SHEET

INITIAL

Submitted Fee £ NIL

Receipt Issued No.

Date First Received 01 JUL 1992

REGISTRATION

REFERENCE H18/0720/92

Cross-Ref N/A

Date 2/7/92

VALIDATION

Date 1/7/92

Type Full Earliest permission date (Cert B)

Site area No. of dwellings Floorspace

New build/site enlargement/redevelopment/change of use/extension/alteration

Earlier permission ref

EM:- Sitting Design Ext app Access Lands

Previous

Current

Description

Technical:-

Certificate
Site plans
Description

Accuracy
Incomplete form

S65 advert required ☐ Expiry date

Fees:-

Nil fee - previous app
- type
Discounted fee

Ref

Reason

Current fee £ 27.50 Additional £ 27.50 Receipt no. P14/28

Refund £ Issued

CONSTRAINTS

Date 20-7

Index Sheets 239 OS Nos

Grid Ref 540100 121138

Part V Parish S. BRIDLE

TR Rural

TR Bypass

Level crossing

Footpath

☒
☒
☐
☐

C1

C3

PO

Other:

☒
☒
☒

Grade

Inside BD 400 Inside LP Area 400

Linked to site.....Ref....683 Linked to property.....Ref.....

Planning Records:

Earlier apps

3 Reg Records:

Already submitted Ref.....

Requested

Inputs completed.....

Town and Country Planning Act etc

DRAFT DECISION

Reference: H18/0720/92

Received:06-AUG-92 Type:FULL

Name: Sutton Bridge Parish Council
c/o Mr H V Summerton BA
64 Lowgate
Lutton
Spalding Lincs PE12 9HP

Agent: Mr H V Summerton BA
64 Lowgate
Lutton
Spalding
Lincs PE12 9HP

Description: Erection of bus shelter (new public amenity)

Location : Bridge Road Sutton Bridge
Spalding Lincs

South Holland District Council hereby give notice
that permission has been granted/refused etc
on the following conditions/reasons:

- 1 The development must be begun not later than the expiration of five years beginning with the date of this permission.

Reason: As required by Section 91 of the Town and Country Planning Act 1990.

Notes to Applicant:

The applicants are reminded that consent will also be required from the County Highways Authority for the development.

Authorised to issue:

09-SEP-92 H18/0720/92

AD...*SP*...DC...*PK*...

11/9

11/9

BRIAN SMITH Dip TP MRTPI
Director of Planning & Building Control Services
Planning Building Control Department,
Council Offices,
Priory Road, Spalding,
Lincolnshire. PE11 2XE
Telephone: (0775) 761161
Fax: (0775) 710772



Application no: H18/0720/92

Type: FULL

Applicant: Sutton Bridge Parish Council
Tel: 0406 364867

Agent: Mr H V Summerton BA
0406 364867

Description: Erection of bus shelter
(new public amenity)

Location: Bridge Road
Sutton Bridge
Spalding
Lincs

Valid date: 06-AUG-92

Terminal date: 01-OCT-92

Target dates:

Target Committee: 26-AUG-92

To case officer 11-AUG-92

Report deadline: 12-AUG-92

Inspected by 16-AUG-92

Extra contacts 21-AUG-92

Case Officer: ✓

Report if not clear by 10-SEP-92

D M GEDNEY

DEVELOPMENT/CONSTRAINTS

Size:

Category: Misc works

Listed building:

Conservation Area:

CONSULTATIONS CARRIED OUT

	Sent	Expiry
Clerk to Sutton Brid	21-JUL-92	04-AUG-92
Cllr C J T H Brewis 0406 350818	21-JUL-92	04-AUG-92
Cllr D Dewsberry 0406 350947 (Of	21-JUL-92	04-AUG-92

Site Notice

LCC - Ops Attached for info 17 Aug 7 Sept
22/7/92

SITE DETAILS

Grid ref: 548100 321130

OS Sheets: 232

Parcel:

BRIAN SMITH Dip TP MRTPI
Director of Planning & Building Control Services
Planning Building Control Department,
Council Offices,
Priory Road, Spalding,
Lincolnshire. PE11 2XE
Telephone: (0775) 761161
Fax: (0775) 710772



Application no: H18/0720/92

Type: FULL

Applicant: Sutton Bridge Parish Council
Tel: 0406 364867

Agent: Mr H V Summerton BA
0406 364867

Description: Erection of bus shelter
(new public amenity)

Location: Bridge Road
Sutton Bridge
Spalding
Lincs

Valid date: 17-JUL-92

Terminal date: 11-SEP-92

Target dates:

Target Committee: 26-AUG-92

To case officer: 22-JUL-92

Report deadline: 12-AUG-92

Inspected by 27-JUL-92

Extra contacts 01-AUG-92

Case Officer: ✓

Report if not clear by 21-AUG-92

D M GEDNEY

DEVELOPMENT/CONSTRAINTS

Size:

Category: Misc works

Listed building:

Conservation Area:

CONSULTATIONS CARRIED OUT

	Sent	Expiry
Clerk to Sutton Brid	21-JUL-92	04-AUG-92
Cllr C J T H Brewis 0406 350818	21-JUL-92	04-AUG-92
Cllr D Dewsberry 0406 350947 (Of	21-JUL-92	04-AUG-92

LCC - Obs Attached job 22/7/92

SITE DETAILS

Grid ref: 548100 321130

OS Sheets: 232

Parcel:

Sutton Bridge Parish Council

Clerk to the Council
H. Summerton B.A.

"Mount Cervin"
64 Lowgate,
Lutton,
Spalding,
Lincs. PE12 9HP
0406 364867

3rd August 1992

Mrs Maxwell
Principal Administrative Officer.
Planning and Building Control Services.
South Holland District Council.

Dear Mrs Maxwell,

Re: H18/0720/92. New Bus Shelter at Sutton Bridge

I have pleasure in enclosing the Application for the above duly completed and signed as requested plus the Form containing the observations of the Parish Council.


Should you require any further information please do not hesitate to contact me.

Yours sincerely,



H. Summerton.

Enclosure.

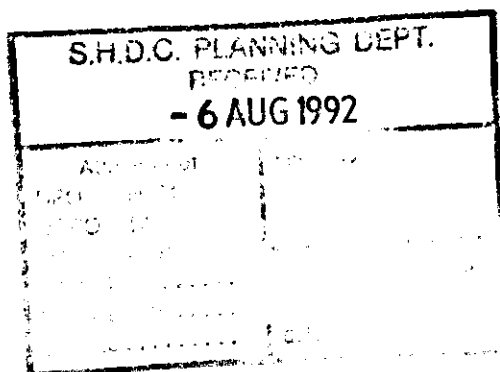

LINCOLNSHIRE COUNTY COUNCIL
DEPARTMENT OF HIGHWAYS AND PLANNING

FORM NO: H/A/3B

To: SOUTH HERLAND District Council

Application
Reference

H18/0720/92.

Form of notification by the County Director of Highways and Planning for
DEVELOPMENT AFFECTING HIGHWAYS

With reference to the application dated
relating to the following proposed development:

1. National Grid Reference of a
central point on site

horizontal				vertical		
	4	8	1	2	1	1

2. Address or location

BRIDGE ROAD, SUTTON BRIDGE.

3. Name, classification and number of road

4. Date application referred

22 - 7 - 92

5. State whether outline, detailed application etc.

FULL.

6. Description of proposed development/change of use
including access details

ERECTION OF BUS SHELTER.

- 7.

Delete as
appropriate

Notice is hereby given under the provisions of article 15 of the Town and Country Planning General Development Order, 1988, that the County Council as local highway authority: —

- ☐ a. Does not wish to restrict the grant of permission.
- ☒ b. ~~Requests that any permission given by the local planning authority shall include the conditions shown overleaf.~~
- c. Requests that the local planning authority refuse the application (reason overleaf).
- d. Requests the local planning authority to complete Form T.R. 108 para 10b as shown overleaf.

See note over.

Date:

22-7-92.

Signed:

Emmerson
Director of Highways and Planning

CONDITIONS:—

Delete as
appropriate

- (i) For applications where items are to be reserved for subsequent approval in consultation with the Director of Highways and Planning
- (ii) For other applications

NOTE/ I do not consider planning permission is required for a bus shelter. They will however require the permission of the Highway Authority before such a shelter is erected.

Delete as
appropriate

- (i) REASONS FOR a, b, or c overleaf
- (ii) COMMENTS FOR FORM T.R. 108 para 10b

BRIAN SMIT ip TP MRTPI
Director of Planning & Building Control Services
Planning Building Control Department,
Council Offices,
Priory Road, Spalding,
Lincolnshire, PE11 2XE
Telephone: (0775) 761161
Fax: (0775) 710772

23 JUL 1992



Application no: H18/0720/92

Applicant: Sutton Bridge Parish Council Agent: Mr H V Summerton BA
 c/o Mr H V Summerton BA 64 Lowgate
 64 Lowgate Lutton
 Lutton Spalding
 Spalding Lincs PE12 9HP Lincs PE12 9HP

Description: Erection of bus shelter (new public amenity)

Location: Bridge Road Sutton Bridge
 Spalding Lincs

Type: FULL

Date received: 17-JUL-92

21-JUL-92

Dear Sir/Madam

CONSULTATION WITH PARISH COUNCIL

I have received an application for the above proposal and enclose a copy for your information. Any observations which the Parish Council wish to make should be set out below and returned to me by 05-AUG-92. If no observations have been received by that date, it will be assumed that the Parish Council have no comments to make. The officer dealing with this application is D M GEDNEY

Yours faithfully
B SMITH
Director of Planning and Building Control Services

Clerk to Sutton Bridge PC
64 Lowgate
Lutton
Spalding, Lincs

FOR PARISH COUNCIL USE ONLY

Comments:

No objections

Signed:

Summerton
3 Aug '92

Sutton Bridge Parish Council

Clerk to the Council
H. Summerton B.A.

"Mount Cervin"
64 Lowgate,
Lutton,
Spalding,
Lincs. PE12 9HP
0406 364867

7th July 1992.

Mrs Maxwell
Principal Administrative Officer,
Planning and Building Control Services.
South Holland District Council



Dear Mrs Maxwell,

Re: H18/0720/92. NEW BUS SHELTER AT SUTTON BRIDGE.

Further to our recent telephone conversation and your letter of the 3rd July in respect of the above.

It is requested that cancellation of the application is not applied as Council wish this matter to proceed with all expediency due to the urgent need for this public amenity. It is requested therefore that the matter be held 'open' until the application is considered valid.

The cheque for £27.50 will be signed by Council at their Planning Meeting on Monday 13th July. A revised plan is enclosed showing the size of the proposed structure, I hope that this is satisfactory.

The ownership of this particular piece of land rests with either the Department of Transport or Lincolnshire County Council. There could be delay in ascertaining this but I shall confirm this to you as soon as possible.

Should you require any further information please do not hesitate to contact me.

Yours sincerely,


H. Summerton.
Clerk.

Enclosure.

S.H.D.C. PLANNING DEPT. RECEIVED 10 JUL 1992	
Attention of	File Nos.
DDO NRM	
DDPO BS	
JG ACP	
Action by	Knowledge YES/NO
Checked with	By
Copy to	Date

BRIAN SMITH Dip TP MRTPI
Director of Planning & Building Control Services
Planning Building Control Department,
Council Offices,
Priory Road, Spalding,
Lincolnshire. PE11 2XE
Telephone: (0775) 761161
Fax: (0775) 710772

24 JUL 1992



Application no: H18/0720/92

Applicant: Sutton Bridge Parish Council
c/o Mr H V Summerton BA
64 Lowgate
Lutton
Spalding Lincs PE12 9HP

Agent: Mr H V Summerton BA
64 Lowgate
Lutton
Spalding
Lincs PE12 9HP

Description: Erection of bus shelter
(new public amenity)

Location: Bridge Road
Sutton Bridge
Spalding
Lincs

Type: FULL

Date received: 01-JUL-92

03-JUL-92

Dear Sir/Madam

NOTICE THAT APPLICATION IS INVALID
Requirement for additional information, fees etc

Your submission for the above has been received, but I regret that it cannot be dealt with as it stands. Please provide the following:

The ownership details need to be completed on the attached form.
It would appear that the size of the new building will be less than 40/sq.mt. which would attract a fee of £55, however a 50% reduction is allowed on applications submitted by Parsh Councils therefore a fee is required of £27.50. *

The site of the proposed bus shelter needs to be drawn to scale on the attached plans and edged in red.

If I do not hear from you within the next 14 days it will be assumed that you have no wish to continue with the application. It will then be filed away and any fee already received will be reimbursed.
If you wish to contact the department at any time, please ask for Mrs Maxwell quoting the above reference.

Yours faithfully


Ar Maxwell
Principal Administrative Officer

* Forwarded 17th July '92.
H V Summerton
Clerk.

Sutton Bridge Parish Council

Clerk to the Council
H. Summerton B.A.

"Mount Cervin"
64 Lowgate,
Lutton,
Spalding,
Lincs. PE12 9HP
0406 364867

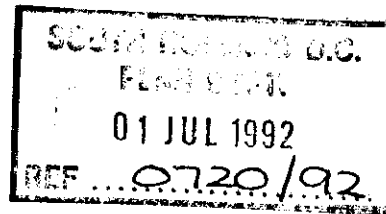

26th June 1992.

Mr Nigel Midland.
Planning Officer.
Planning Department.
S. H. D. C.

Dear Mr Midland,

I understand that Councillor Roberts has recently been in discussion with you concerning the erection of a new bus shelter at Sutton Bridge.

This unit is being supplied by the Parish Council as a new public amenity for school children and travellers requiring shelter whilst awaiting public transport. The site is very exposed and Council believe that this shelter is an absolute necessity.

The site has been agreed with Mr P Ruston of County Surveyors Department at Pote Hole and the necessary indemnity insurance against third party claim has been taken out.

I enclose a copy of the technical specifications as required plus a site plan of the area. Should you require any further information please do not hesitate to contact me immediately as Council wish this matter to proceed as quickly as possible.

Thanking you for your assistance.

Yours sincerely,

A handwritten signature in black ink, appearing to read "H. Summerton".

H. Summerton.
Clerk.


Enclosures.



Winchester Range


QQQ developed the Winchester Range of shelters as compact versions of the highly successful LINCOLN.

Available in both enclosed and cantilever designs, these economical and well proven shelters are particularly suited for Parish and Town Councils where small numbers of people are expected to use them. The shelters are constructed from strong zinc protected steel and aluminium. Panels incorporate zintec 'kick' panels below with 6mm toughened safety glass above. Optional polycarbonate glazing is also available for areas with vandalism problems. QQQ Winchester range shelters include final finish in a smart stove paint available in a wide choice of colours from the BS 4800 and 381C ranges.

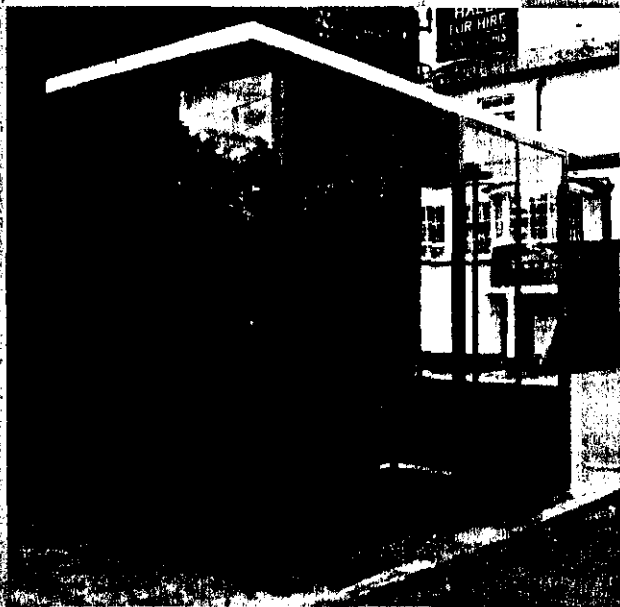


Queensbury Architectural Products are one of the UK's leading manufacturers of shelters and covered walkways. For over 20 years we have designed, manufactured and installed a range of standard bus shelters and other architectural products such as information display cases, seating units, screen walling and canopies. QQQ also work closely with Architects and clients to provide purpose made shelters and walkways.



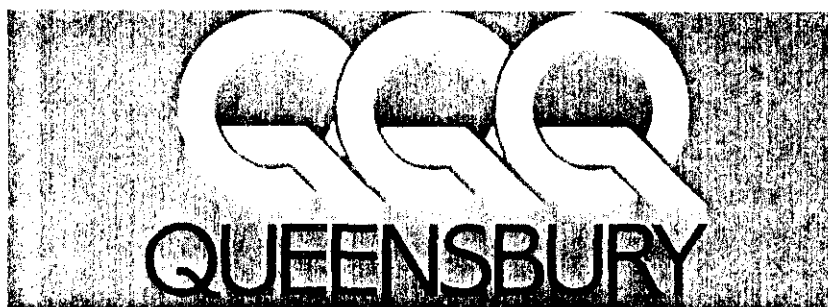

Specification

The Winchester range of shelters provides a smaller option to the already popular Lincoln range. These shelters will particularly appeal to Parish Councils. They are also well suited to urban locations where space is limited and frequency of use lower. The glazing system used on both the Enclosed and Cantilever designs incorporates concealed fixings for added security.

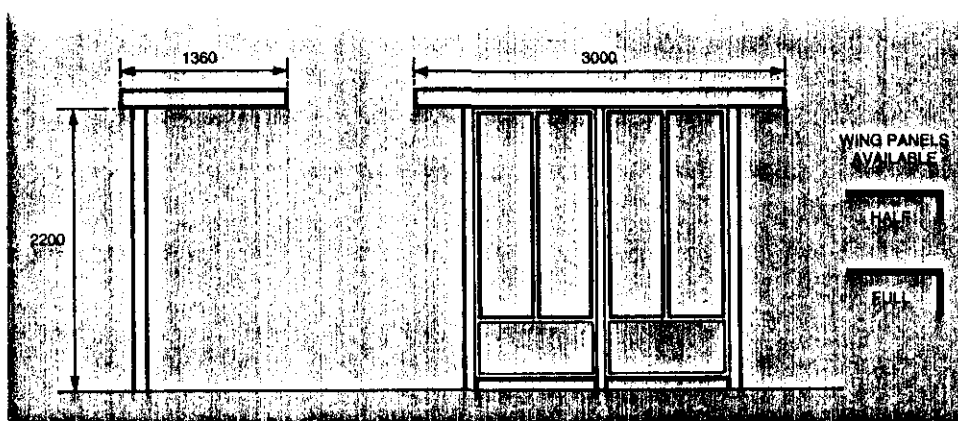

CANTILEVER


OVERALL DIMENSIONS
3000 x 1300 x 2200mm

SHELTER COMPRISES
1. GRP Roof section - white (colours available)
2. Back section - two panels from extruded aluminium section
3. Three Gantry supports

ENCLOSED

APPROXIMATE OVERALL DIMENSIONS
3000 x 1300 x 2200mm

SHELTER COMPRISES
1. GRP Roof section - white (colours available)
2. Four Panels - constructed from extruded aluminium with Zintec lower infills
3. Six steel support posts.

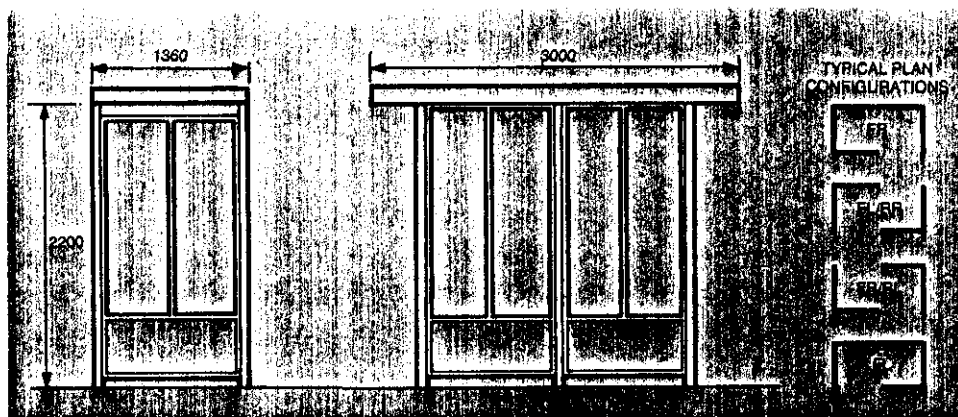

OPTIONS INCLUDE:

- Illumination.
 - Polycarbonate glazing in 4mm or 6mm thickness to varying specification depending on service environment.
 - Full and half-width wing panels on cantilevers.
 - Seats/perch benches.
 - Timetable display cases.
 - Paint finish to any standard BS colour.
 - Open Panel glazing.
 - Bus Stop flag brackets.
- Due to a policy of continuous development and improvement we reserve the right to change specification without notice.

QUEENSBURY ARCHITECTURAL PRODUCTS LTD
Fitzherbert Road, Farlington, Portsmouth, Hants
PO6 1SE Tel:(0705) 210052 Fax:(0705) 210059

STANDARD WINCHESTER ENCLOSED SHELTER SPECIFICATION

OVERALL DIMENSIONS : Length 3048mm
 Width 1362mm
 Head Room 2230mm

SHELTER COMPRISES : 1. Roof Section
 2. Side Panels
 3. End Panels
 4. Supports

1. Roof Section

Dimensions 3048mm x 1362mm x 63mm

The roof section is moulded in one piece 4.5 oz (3 off 1.5 oz Lay-Ups) hand layed GRP which is re-inforced at the inside edge of the perimeter by 25mm x 25mm x 2mm steel hollow section and in two equispaced positions across the width.

The Glass Fibre Resin is Fire-Retardant.

The Finish of the roof is white.

Alternative Roof

Dimensions: 2600mm x 1375mm

An alternative roof construction is available. This roof consists of an expanded polystyrene slab with top and bottom surfaces of sheet steel, galvanised and coated with British Steel "Plasticol" white leathergrain finish. The polystyrene core material complies with BS3837 and EPPMA standards, is fire, insect and fungus resistant. The slab is 40mm thick. The roof perimeter, to which the vertical supports are attached, consists of a purpose designed aluminium extrusion. The extrusion is primed and stove enamel painted, or left primed for on-site painting. (This type of roof is available on all shelter types).

Lighting Option

Two lighting units (if required) are secured to the moulded RHS at each end of the roof. Each unit contains one 1200mm 40 watt daylight fluorescent tube complete with switch start control gear generally to BS 2818 and incorporates a 5 amp fused terminal block. The units are manufactured from 16 SWG galvanised sheet, with stove enamelled finish, and are complete with a 90 degree acrylic diffuser.

All wiring is from 1.5 sq mm PVC cable.

2. Side Sections (Panels)

Two panels constructed from extruded aluminium incorporating special hidden reinforcing and corner joining section, with centre vertical glazing bar; lower portion of panel with 14 SWG Zintec Infill Panel, rivetted in place.

Dimensions of each panel: 2133mm x 1080mm.

3. End Sections (Panels)

Two panels constructed from extruded aluminium, incorporating special hidden re-inforcing and corner joining section, with centre vertical glazing bar; lower portion of panel with 14 SWG Zintec Infill Panel, rivetted in place.

Dimensions of each panel: 2057mm x 1270mm.

Each panel is glazed with 6mm toughened glass to BS 3193/3275 and CP 152.

Glazing Alternatives: Polycarbonate, eg. "Lexan", "Vandalite" "Zintec" (Galvanised Steel) Infill Panels.

Glazing is accomplished by using nylon glazing studs which are covered with a special beading extrusion. No adhesives or putty are required and the beading is not screwed or rivetted in place, thus easing glazing replacement if necessary.

4. Supports

Each panel is fixed between posts. Six posts constructed from 40mm x 40mm x 3mm Steel RHS, are supplied. The bottom of each post has a 150mm x 150mm x 3mm Mild Steel Foot Plate.

All posts are shotblasted, zinc sprayed and primed to provide protection from corrosion prior to paint finishing and are multi-configurable.

If the shelter is illuminated, one corner post is fitted with an electrical cut-out box. This box is manufactured from 14 SWG Zintec Sheet and fitted with a meter lock. No control equipment is fitted since requirements vary.

5. Shelter Finish

All metal components are normally primed and stove enamelled to a British Standard colour.

6. Erection of Shelter

All of our shelters are very easy to erect. Drawings and basic instructions can be provided.

7. Opening Configuration

Standard shelters have two openings which can be located anywhere on the sides. End openings need to be specified at the time of order.

8. Extended Length Shelters

Shelters can be extended in length to suit particular requirements. The alternative "slab" roof is used in these instances.

(The right is reserved to alter this specification without notice to meet any changes in design and/or availability of materials etc).