


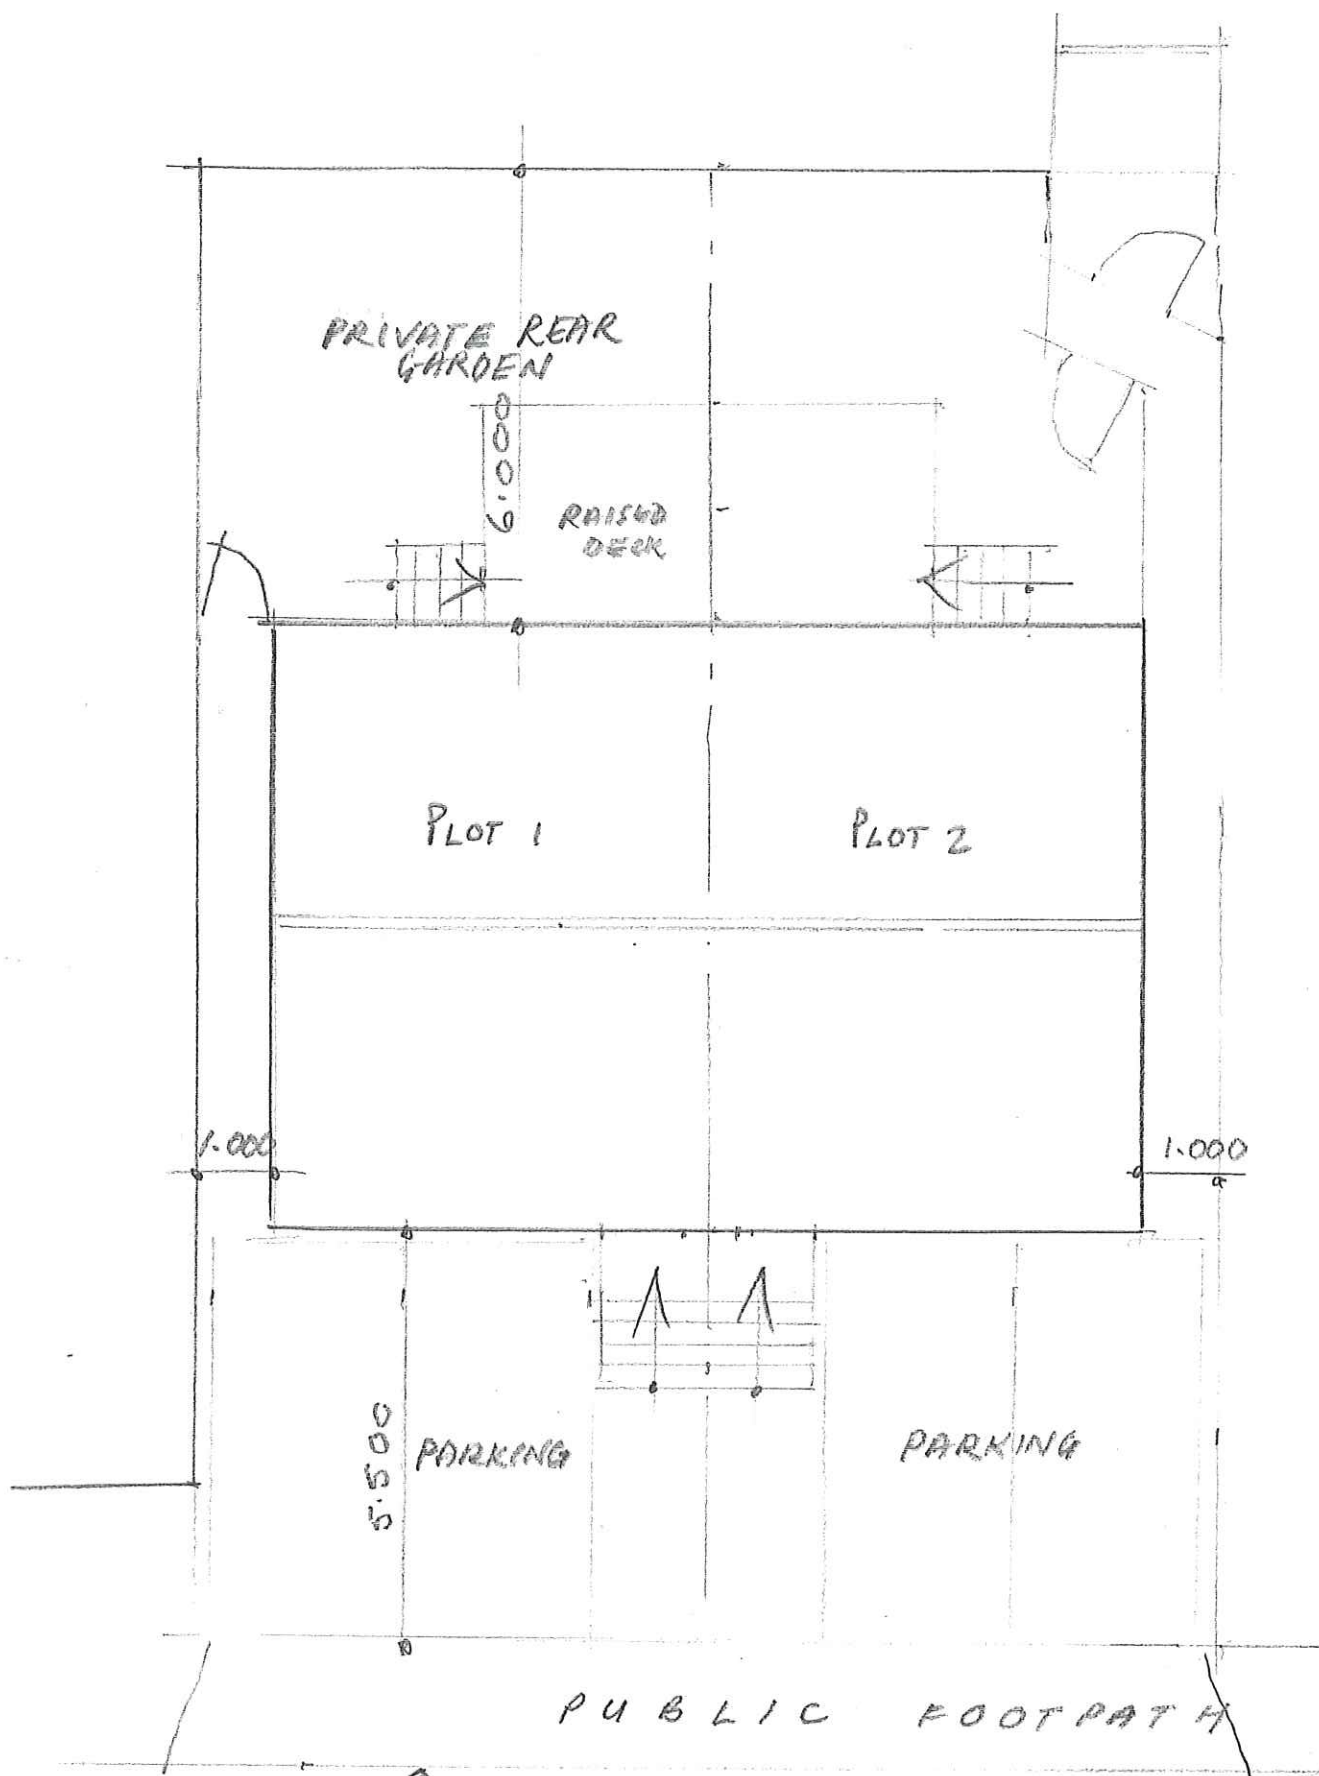

SITE LAYOUT

SCALE 1:100

DB-01-22