


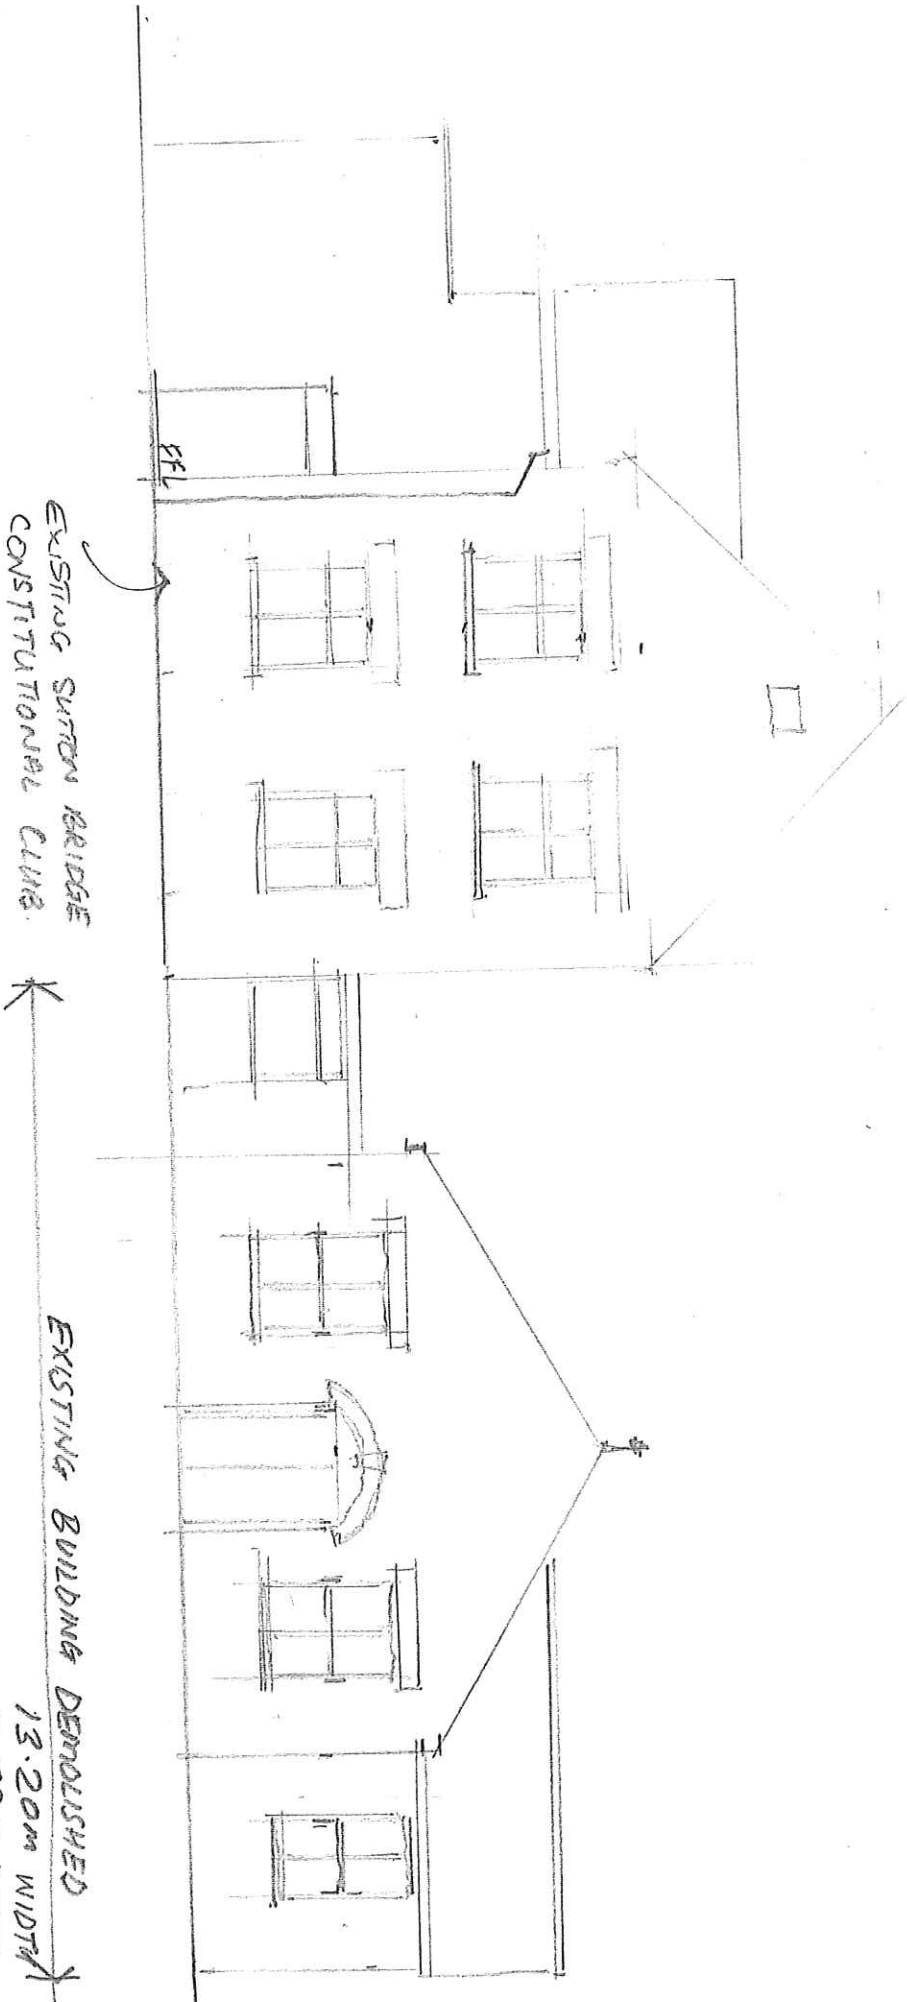

EXISTING SUTTON BRIDGE
CONSTITUTIONAL CLING

EXISTING BUILDING DEMOLISHED

13.20m WIDTH

17.70m DEPTH

SCALE: 1:100

08-06-22