


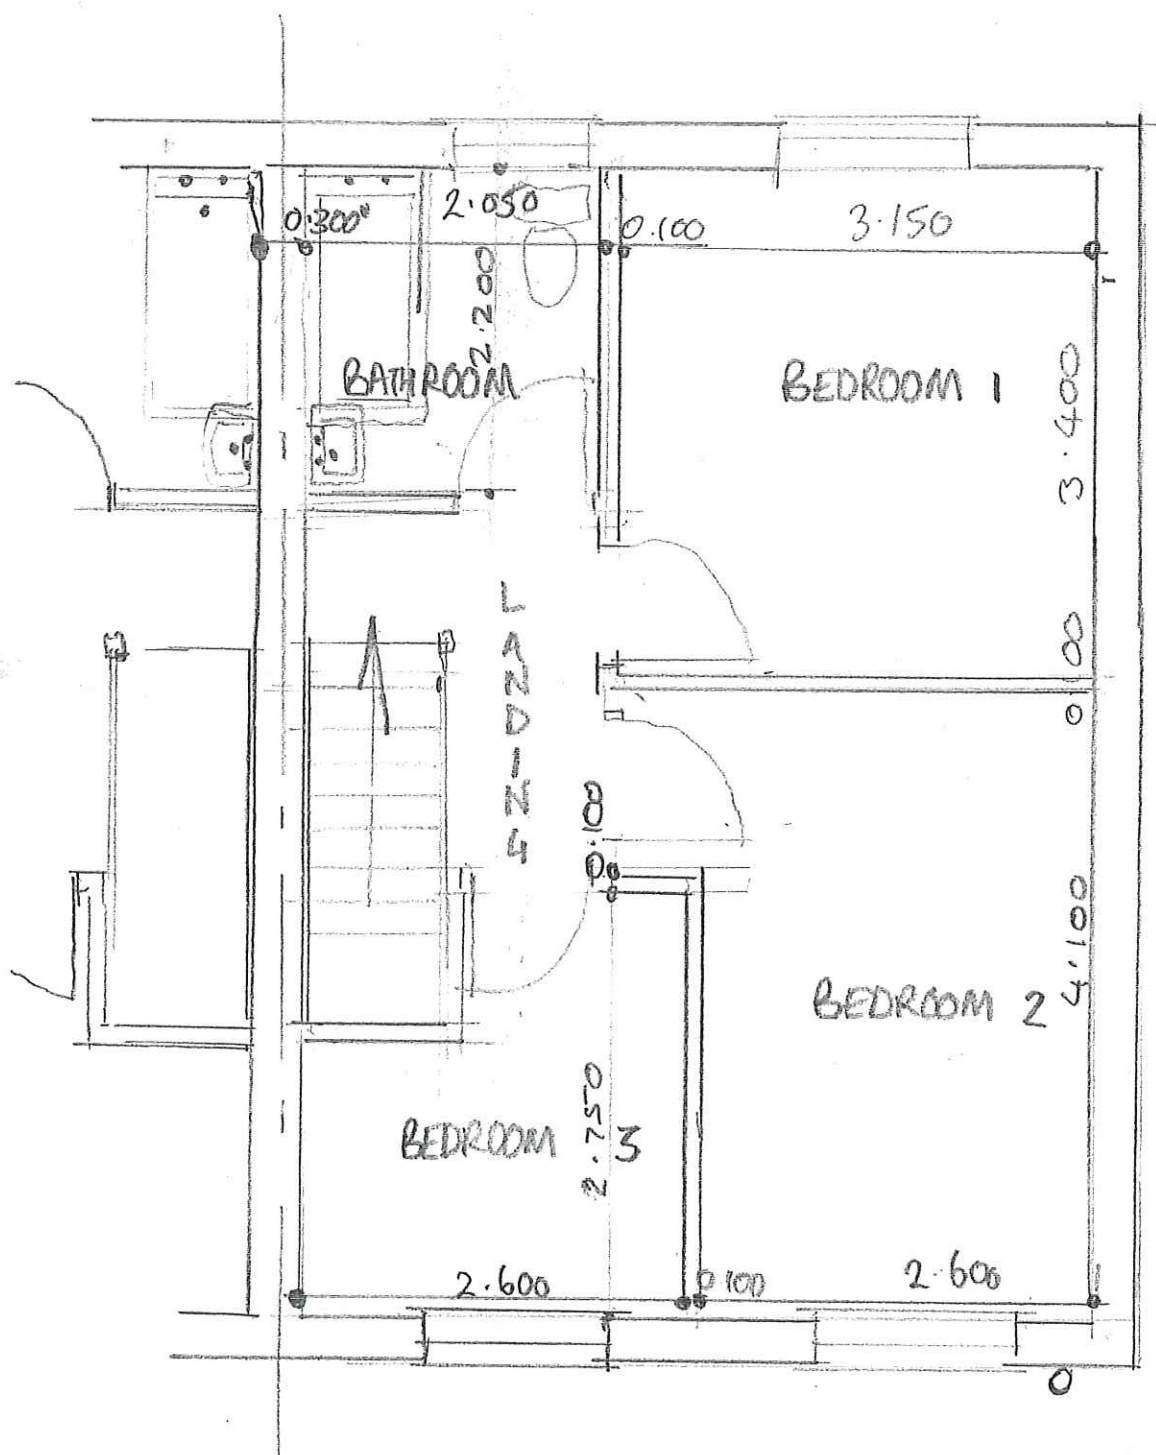

FIRST FLOOR LAYOUT (PLOT 2)

SCALE 1:50

NOTE: PLOT 1 (HANDED)

DB-02-22