


SHDC
Planning & Development
- 3 SEP 2010
Ref: 0728-10

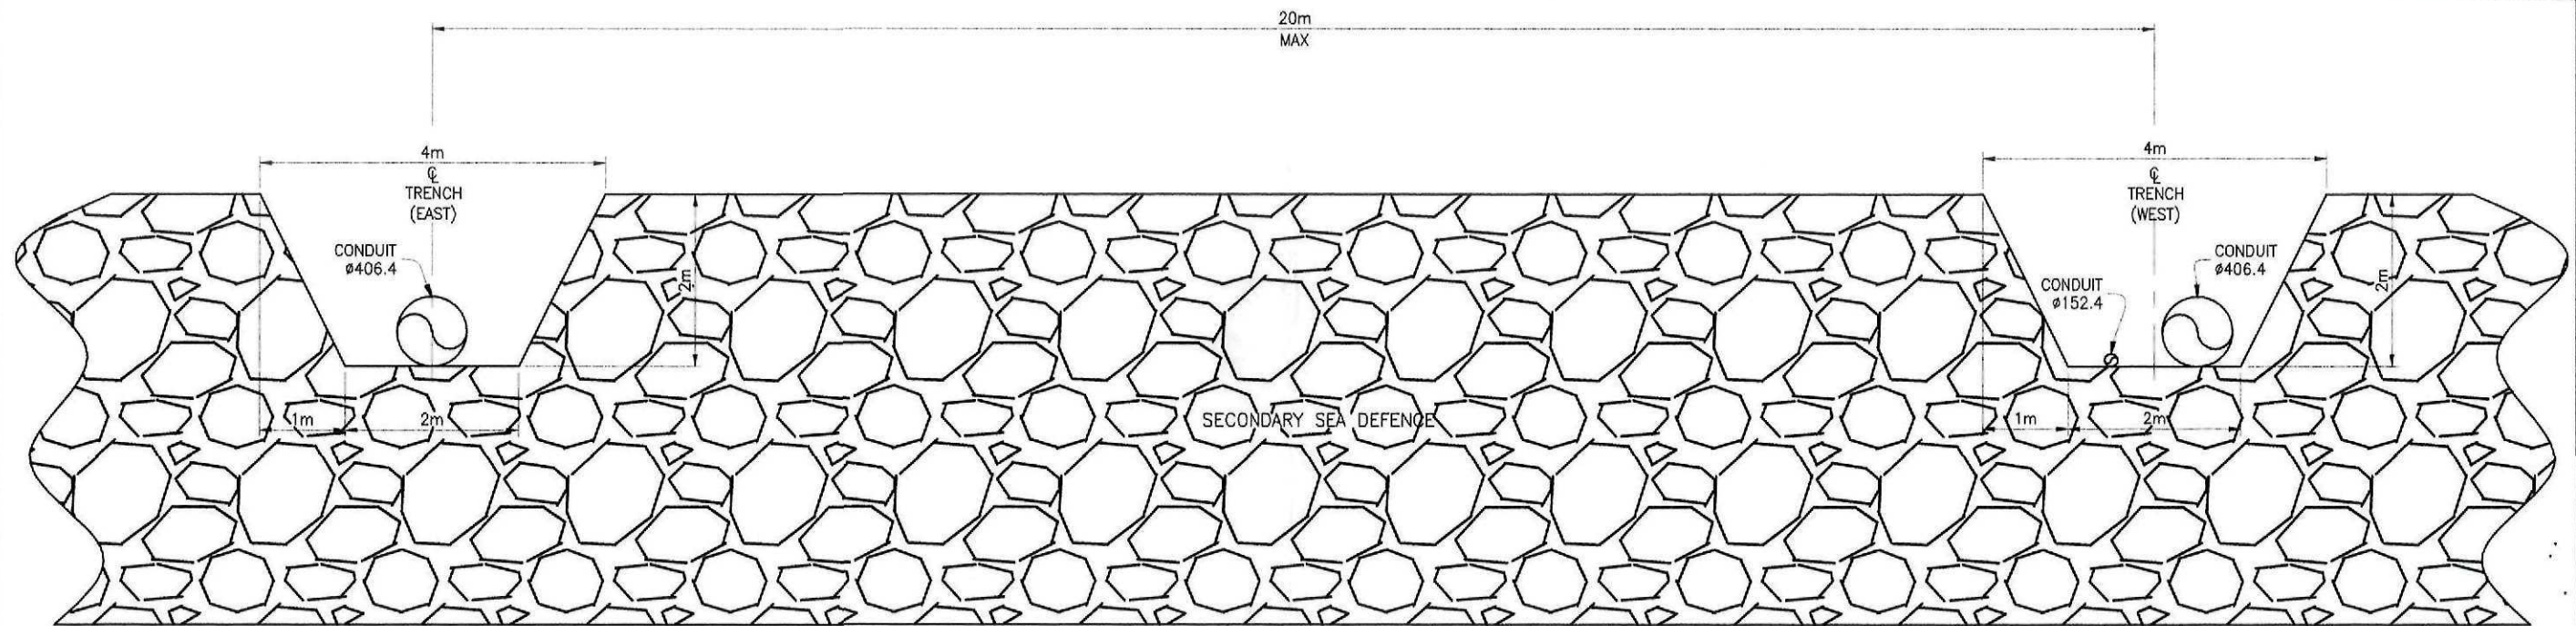

SECTION LOOKING SOUTH

						SUBOCEAN Discovery Drive, Arnhall Business Park, Westhill, Aberdeenshire, Scotland, AB32 6FG Tel: +44 (0)1224 351500 Fax: +44 (0)1224 351501  Drawing units in metres			
						DRAWN BY	D WHITFIELD	JOB NO.	0330
						DATE	08.04.10	CHECKED	D.W.
						SCALE	1:75	ENGINEER	M.K.
						TITLE			
						CENTRICA LINCS WINDFARM SEA DEFENCE TRENCHES FOR CONDUIT PASSAGE			
A1	ISSUED FOR INFORMATION ONLY		09.04.10	D.W.	M.K.				
REV	DESCRIPTION		DATE	DRN	CHK	APP			
						A3	SUB-PRJ-0330-SKT-S-0018		A1
COMPANY NUMBER						SIZE	DRAWING NUMBER		REV