


O:\2157B Onshore Substation Screening\Tech\CAD\2157D_100802AVG_SiteLocationPlan4.dwg

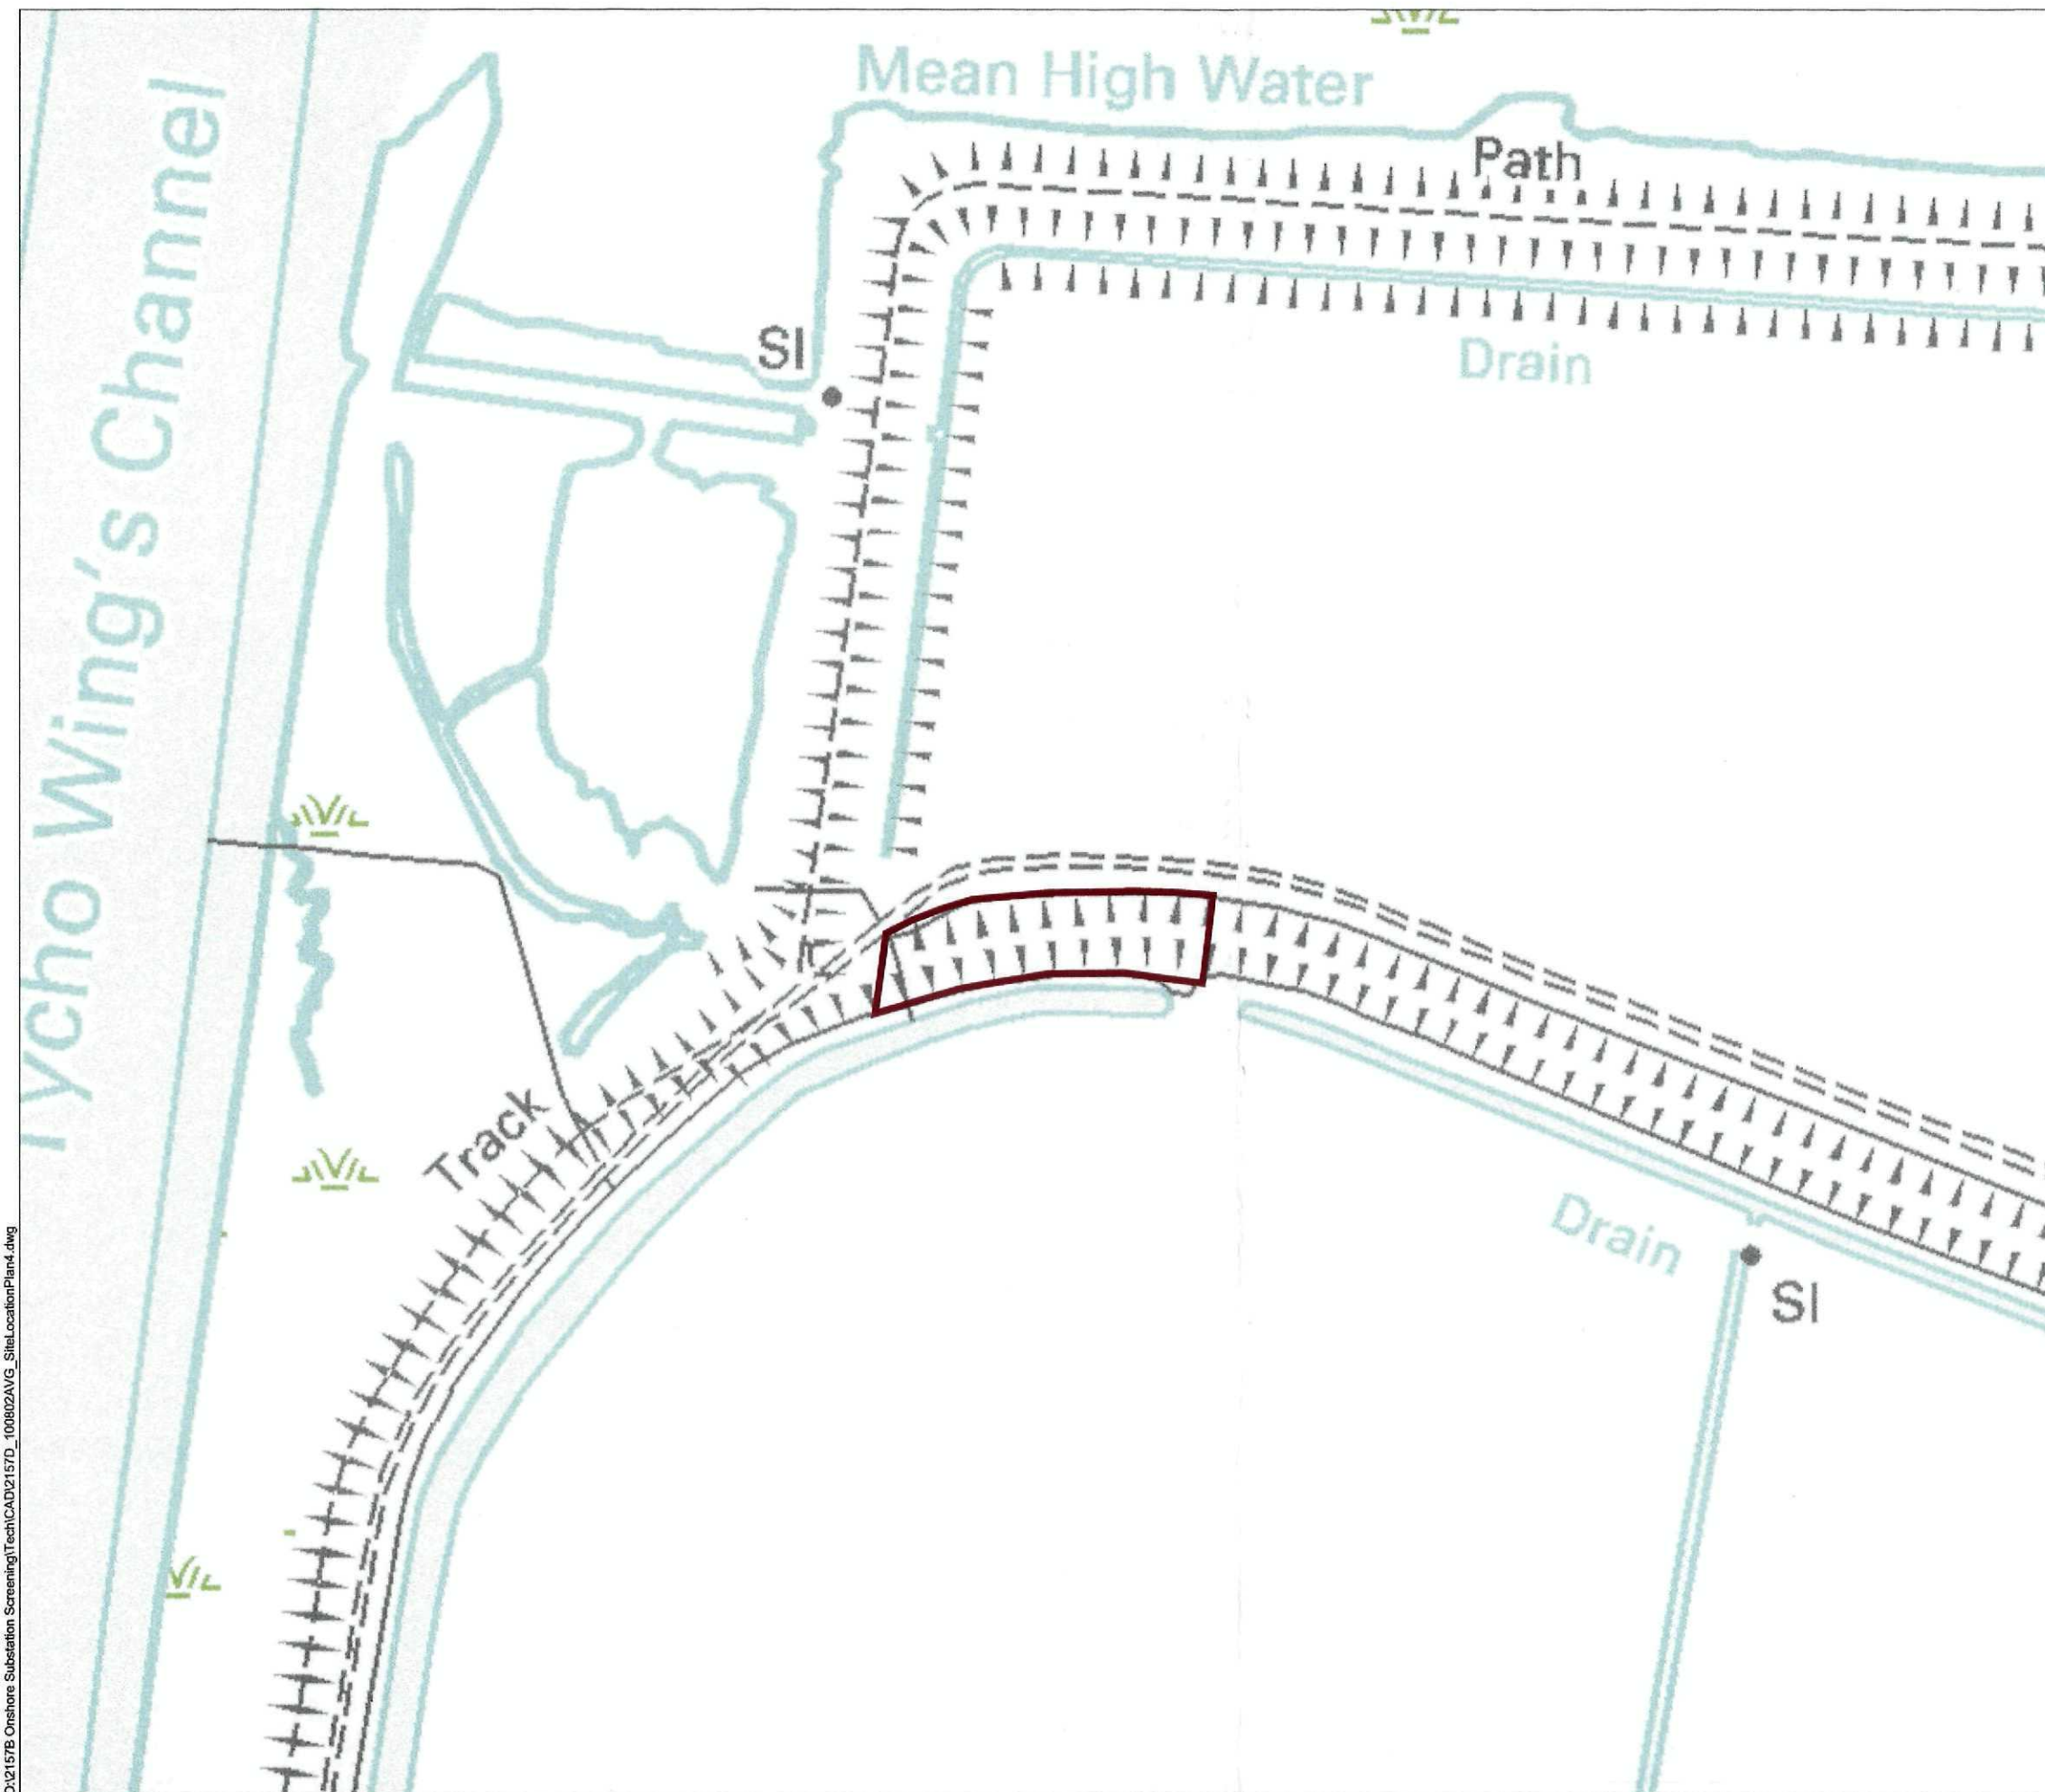

Legend

Application site

SHDC
Planning & Development
- 3 SEP 2010
Ref: 0728.10

Rev:	Date:	Amendment:	Name:	Ckd:

Data Source: RPS 2010

Status: -

RPS

Mallams Court 18 Milton Park Abingdon Oxon OX14 4RP
01235 821888 01235 820351 rps@rpsgroup.com www.rpsgroup.com

Client: Centrica (Lincs) Ltd

Project: Lincs Wind Farm Onshore Works

Title: Site Location Plan 4

Scale @A3 1:2,000
0 20 40 60 80 100 m

Date: Aug 10 Datum: OSGB36 Projection: BNG

Drawn: AVG Checked: - Job Ref: JNP2157

Figure Number: 3 Rev: .