FENLAND DESIGN - Architectural Services

Proprietor: Barry F Judd

tel: 01553 828852
fax: 01553 829446

St Helens, Sutton Road, Walpole Cross Keys
King's Lynn. Norfolk PE34 4HE

Proposed extension to Shop premises to form new storage building and offices

at

57, Bridge Street, Sutton Bridge

for

Mr R W Thomas

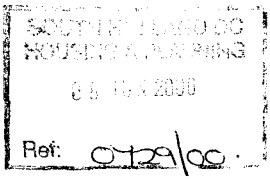

This drawing is for the purpose of Planning Permission ONLY

drawing no. SB/05/00 - 01PP



side elevation east



side elevation west



rear elevation south

existing elevations

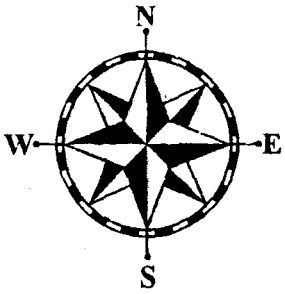

NOTE: Reproduced from the Ordnance Survey Map by **Fenland Design – Architectural Services** with the Sanction of the Controller of H.M. Stationery Office. **Crown Copyright Reserved.**
Licence No. AR 375624

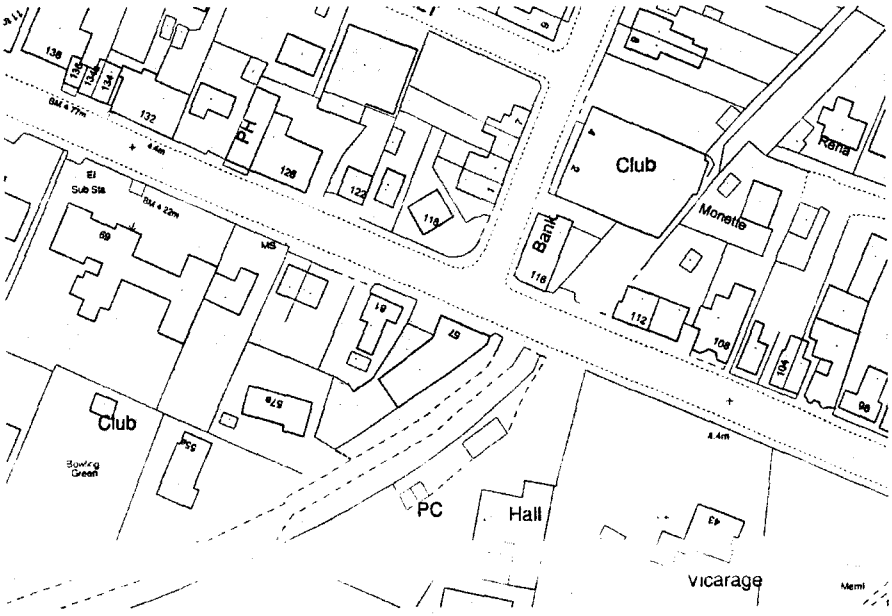

location plan

scale – 1:1250

Ref 0729/00
Rec'd 8/6/00

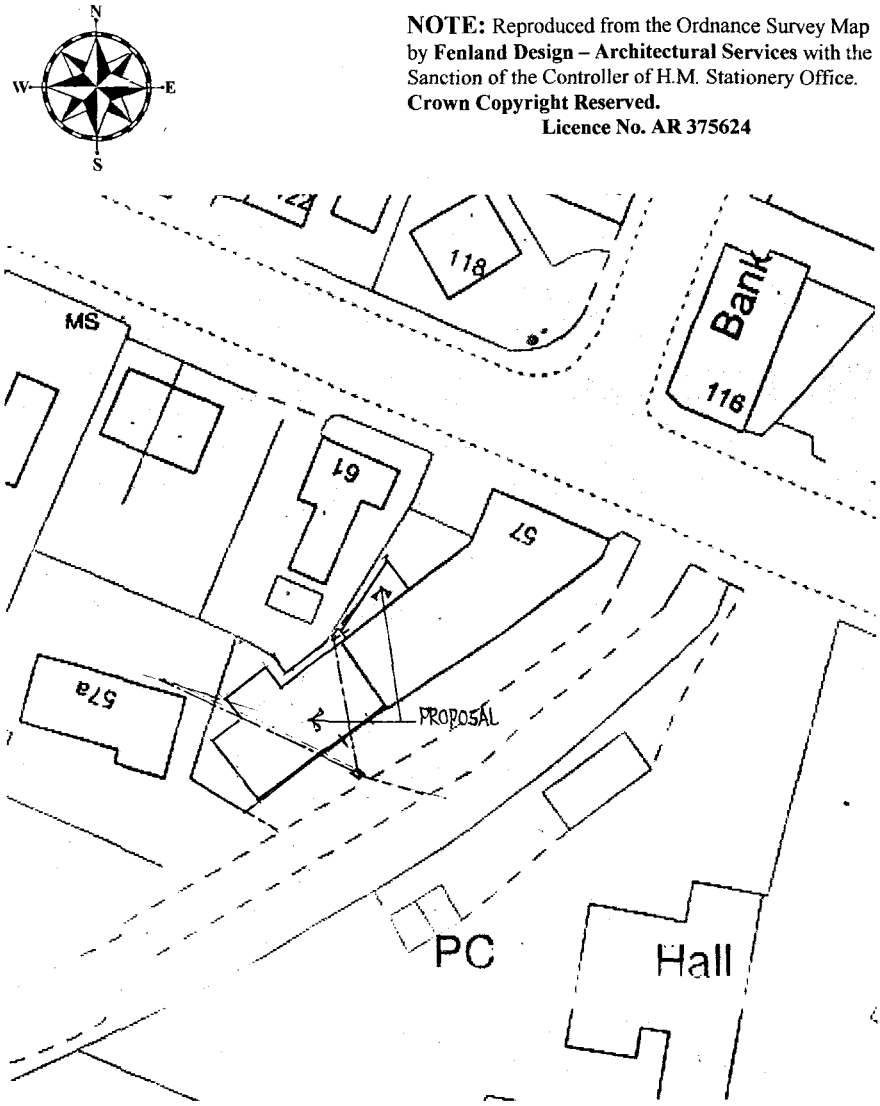

block plan

scale – 1:500

Ref 0729/00
Rec'd 8/6/00

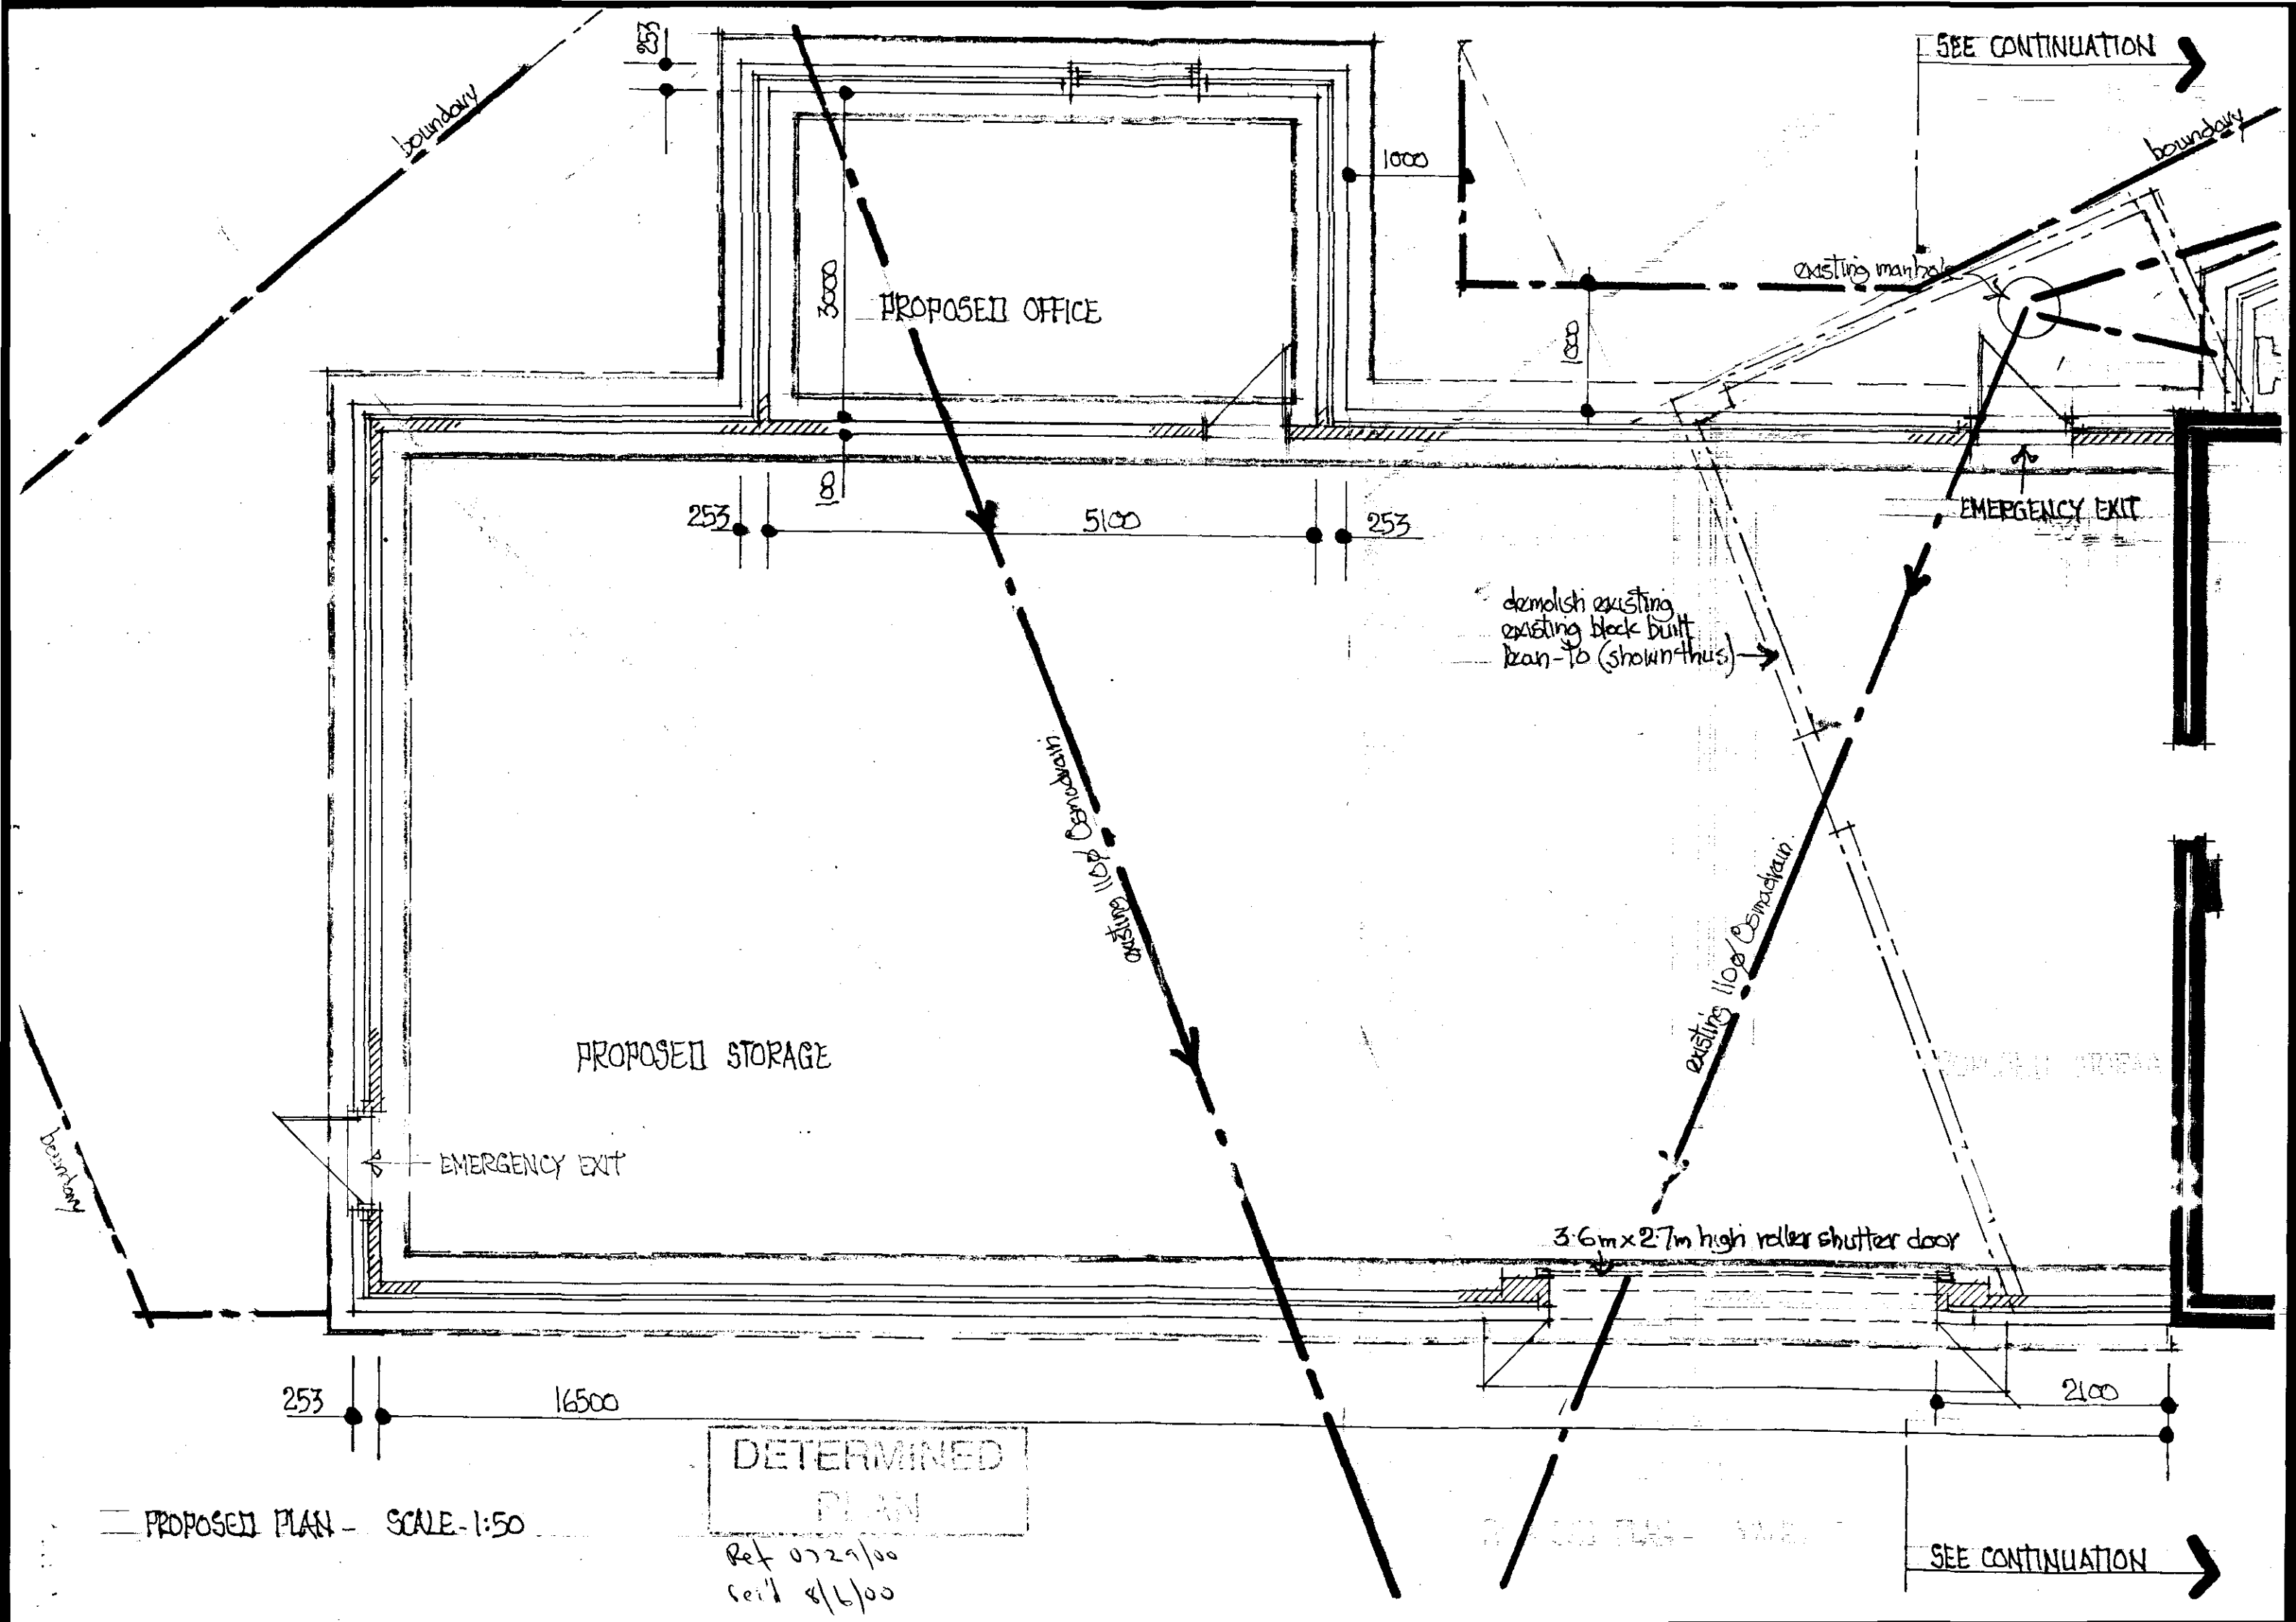

PROPOSED PLAN - SCALE-1:50

DETERMINED PLAN

Ref 0729/00
rec'd 8/6/00

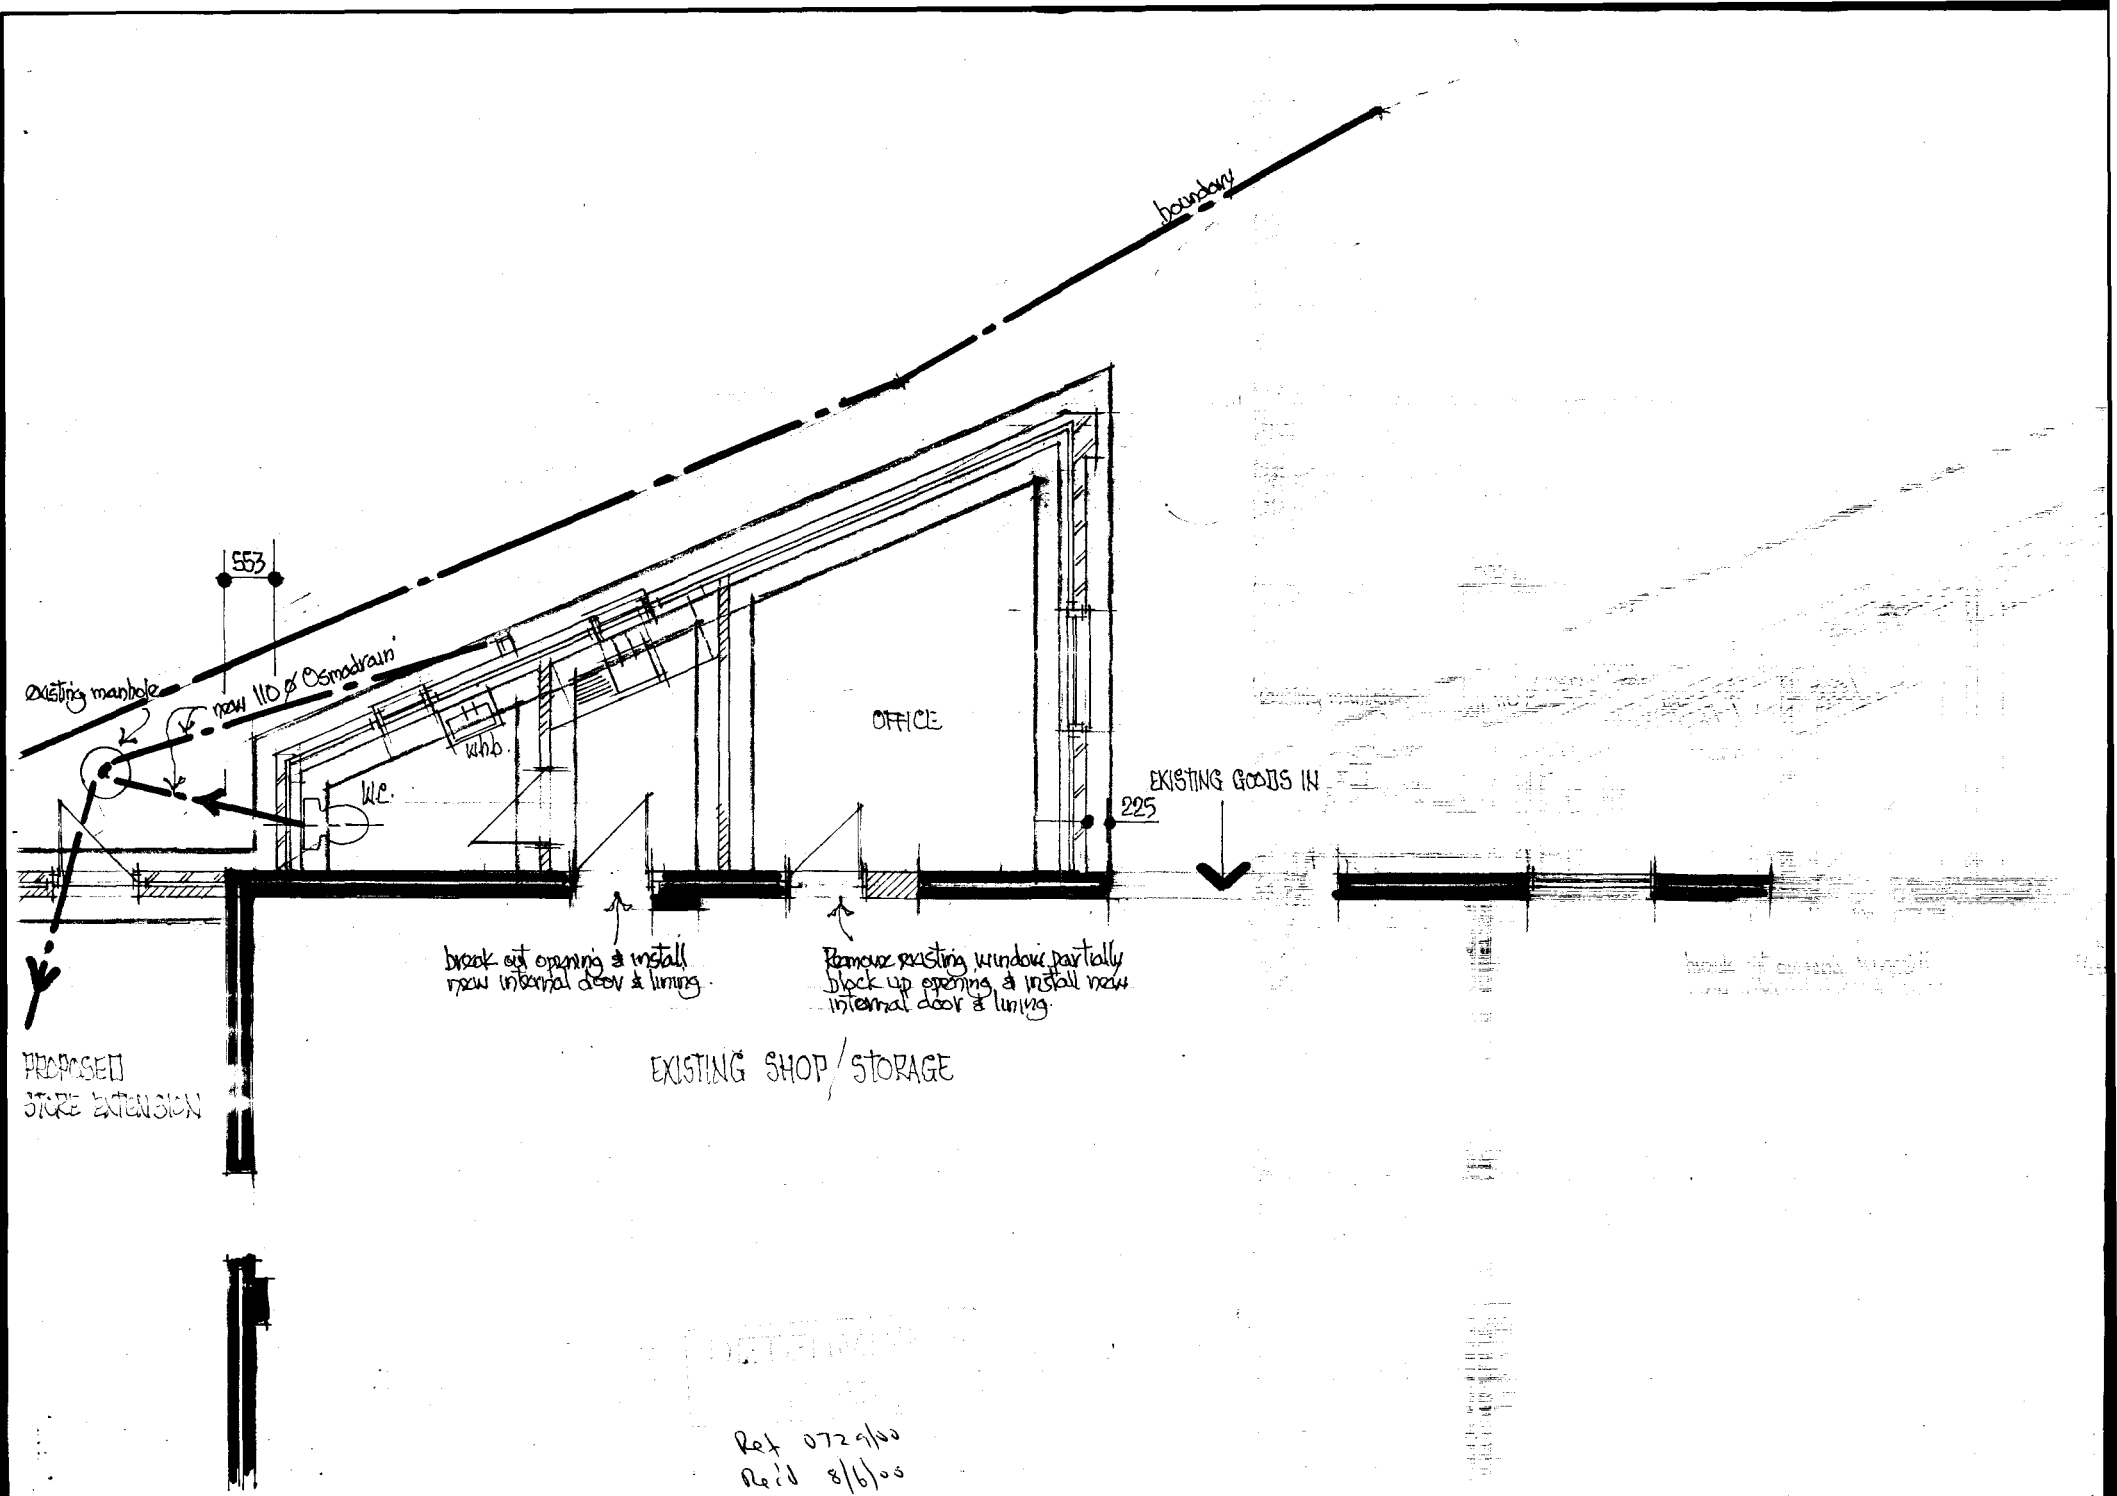

Ref 0729/00
Reid 8/6/00

ROOF FINISH - Grey plastic covered trough steel sheeting
WALLS - Common facing bricks - to match existing

EXISTING ROOF FINISH
Grey Asbestos Trafford tile sheeting

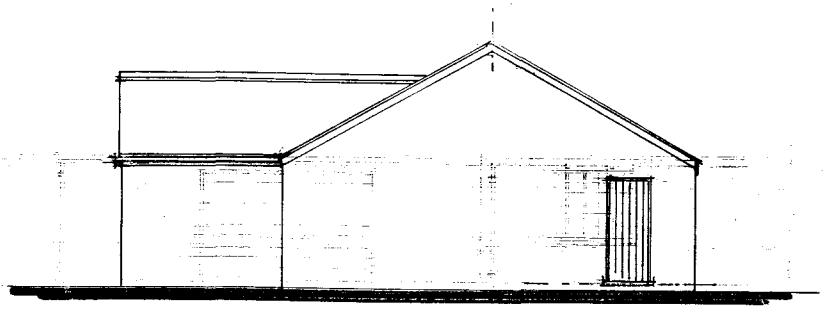

REAR ELEVATION SOUTH

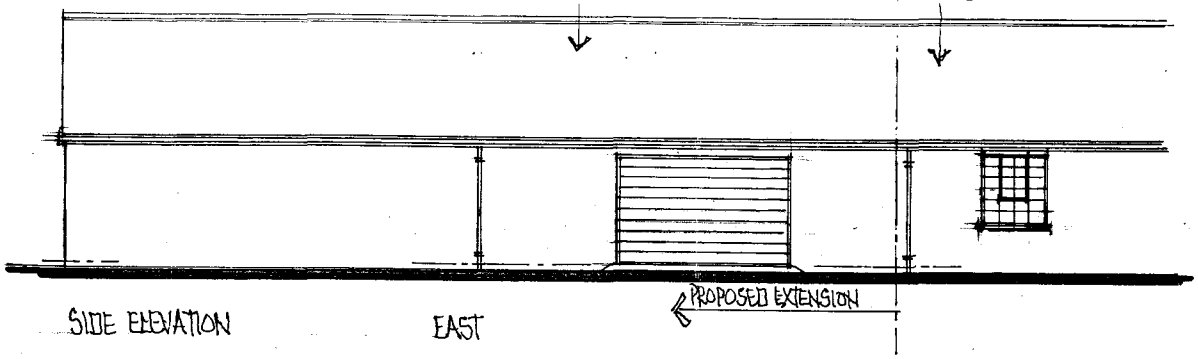

SIDE ELEVATION EAST

Red facing bricks to this elevation only.

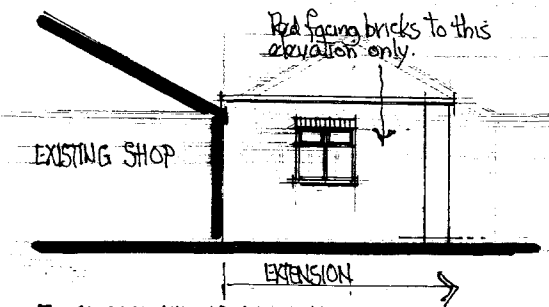

PROPOSED FRONT ELEVATION NORTH

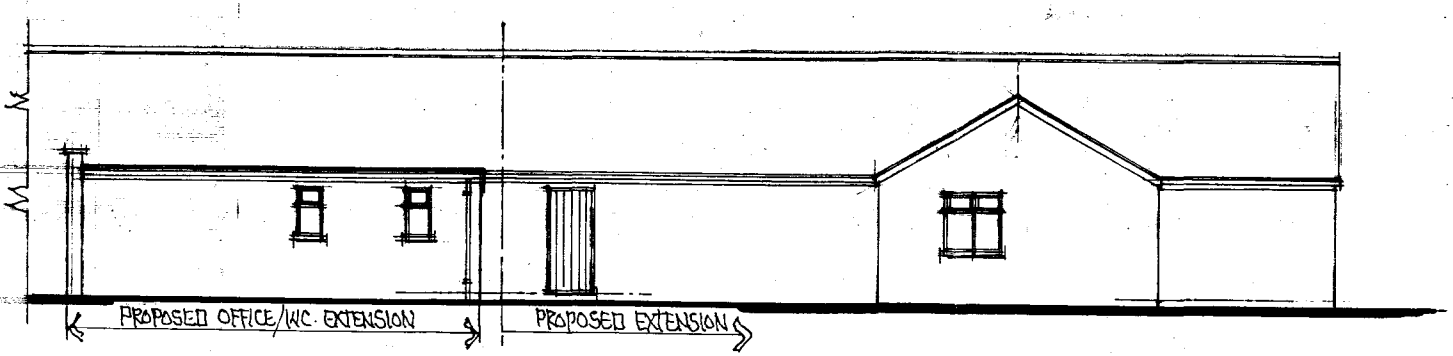

PROPOSED SIDE ELEVATION WEST

PROPOSED ELEVATIONS _ SCALE 1:100

...NED
PLAN

Ref 0729/00
Rec'd 6/6/00