


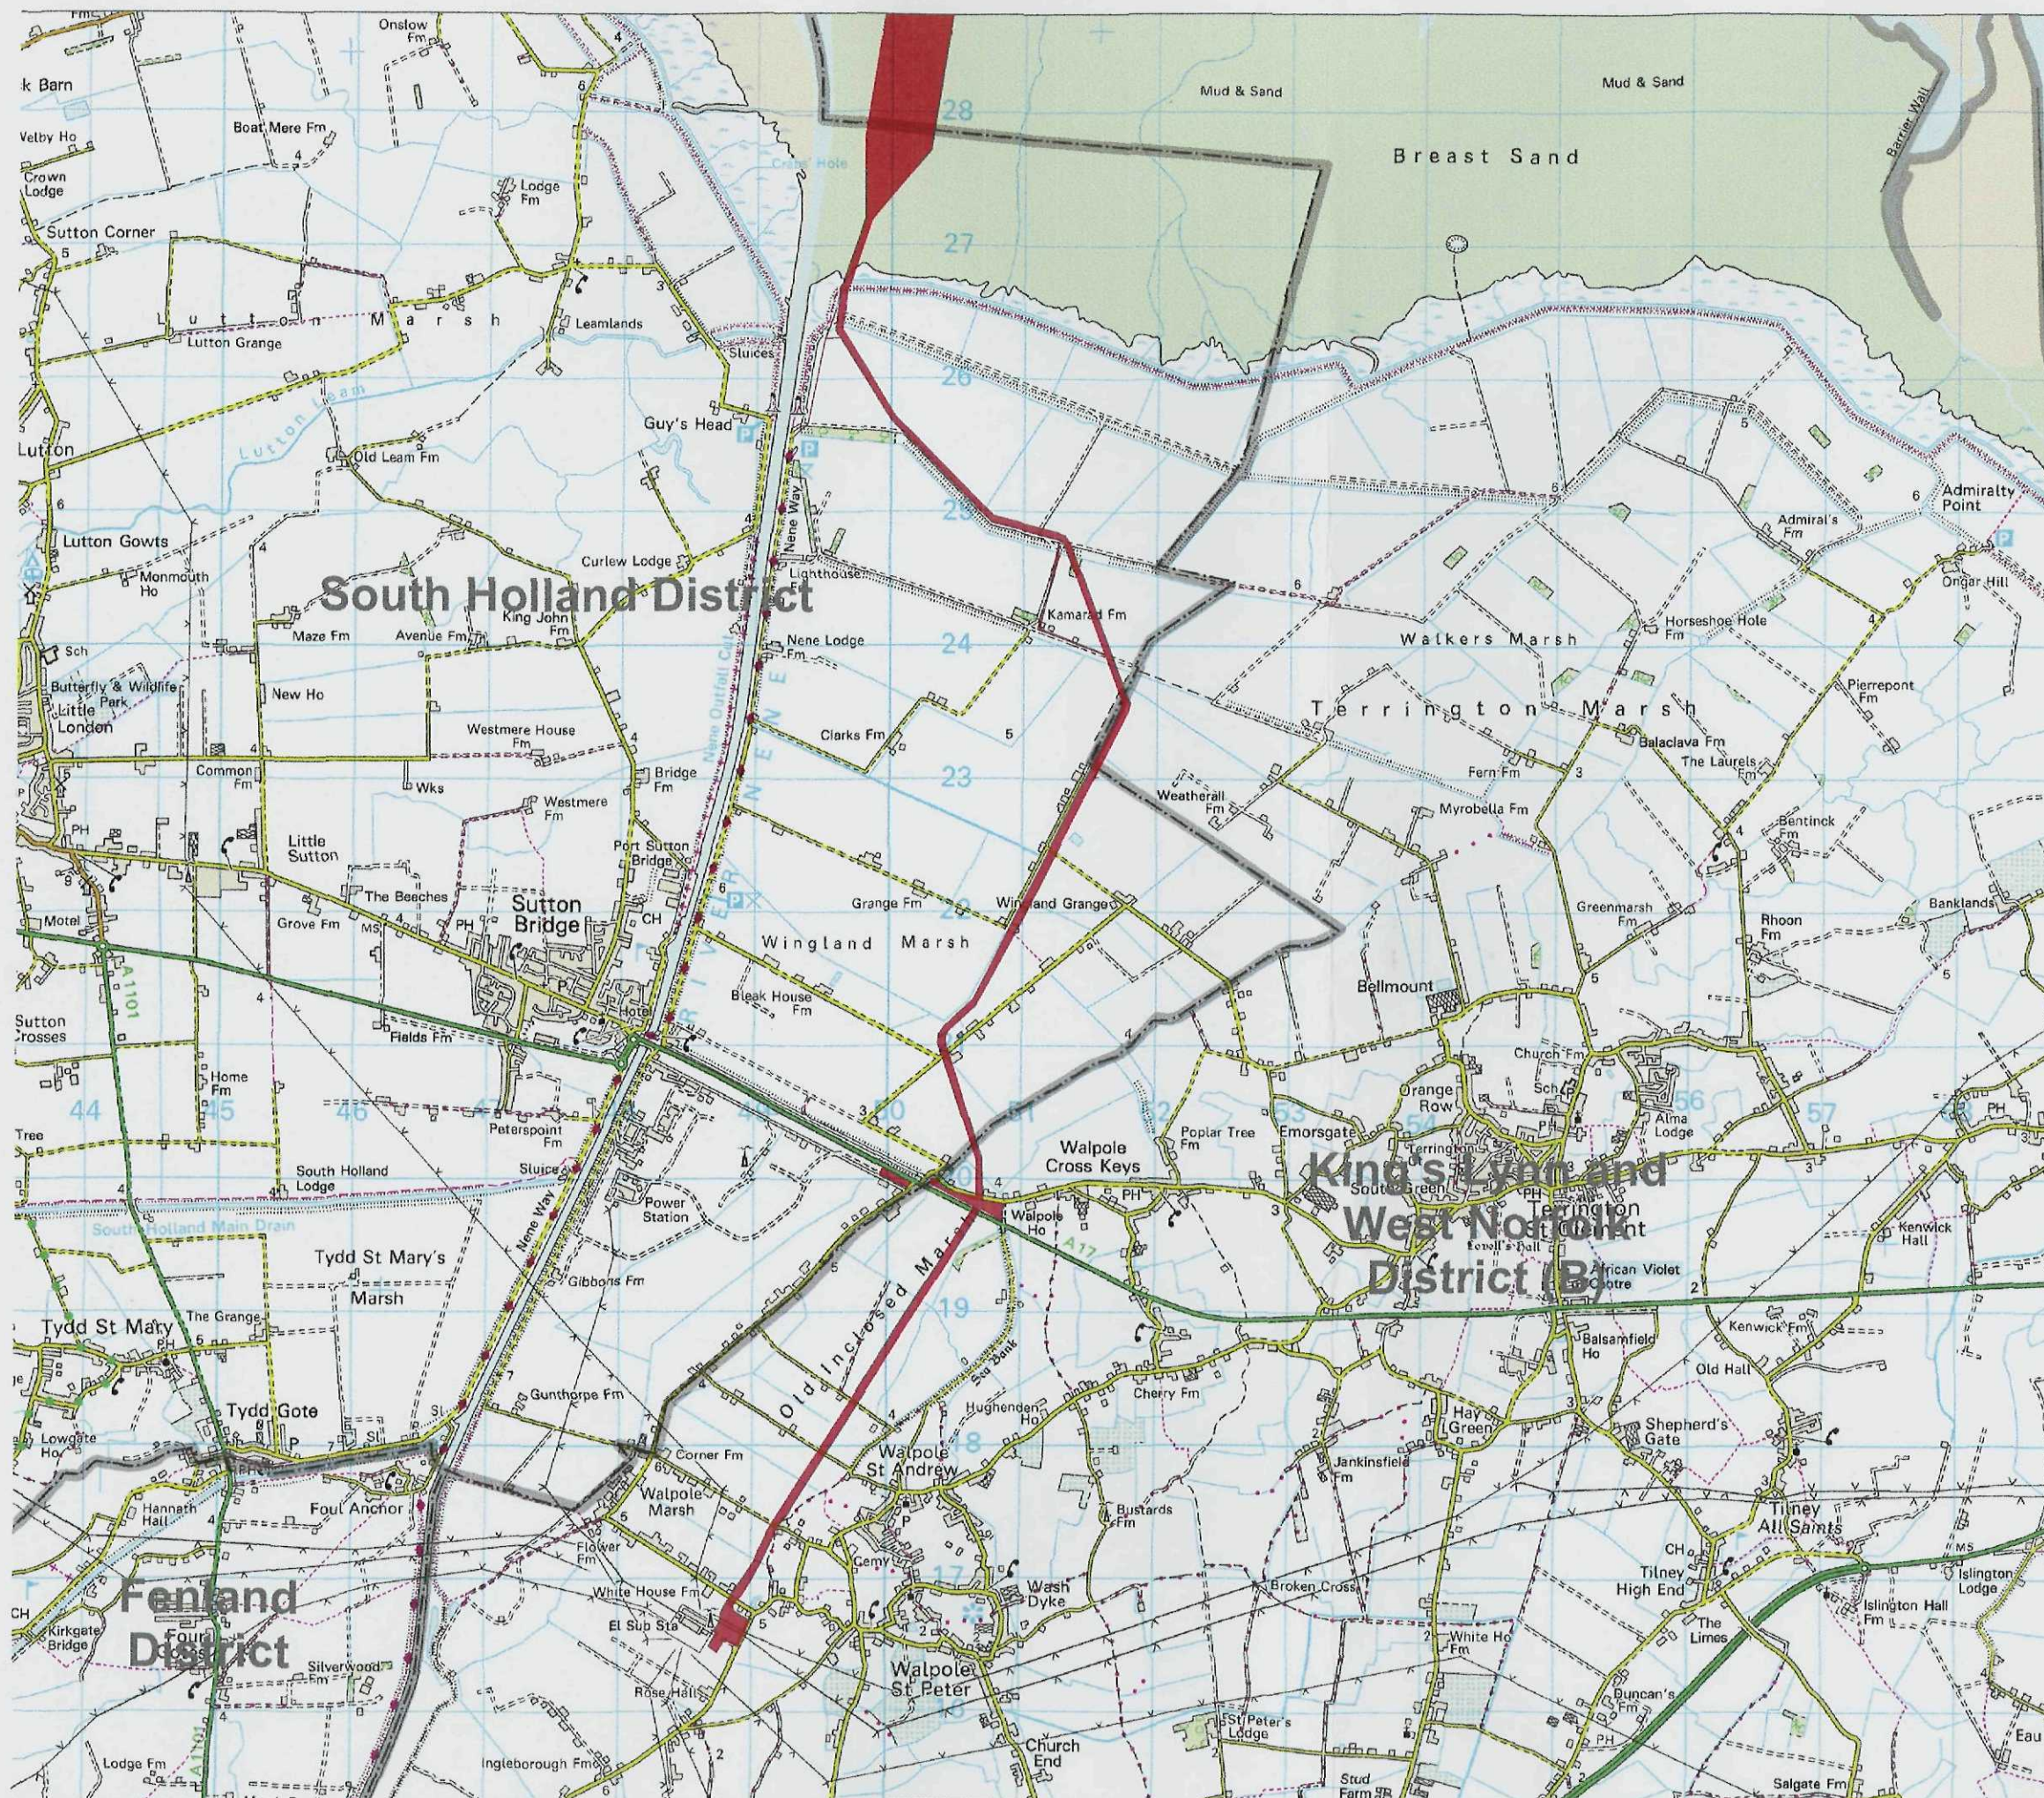

Key
 Cable Route
 District Borough

SHDC
 Planning & Development

18 SEP 2009

Ref: 0740-09

Rev: Date: Amendment: Name: Checked:

RPS

Mallams Court 18 Milton Park Abingdon Oxon OX14 4RP
 T 01235 821888 F 01235 820351 E rps@rpsplc.co.uk W www.rpsgroup.com

Client: Centrica
 Project: Lincs Offshore Windfarm
 Title: Offshore Cable Route

Date: 05/09 Scale: 1:50,000 Original paper size: A3
 Drawn: CA Checked: - Job Ref: JNP2157

Figure No: - Rev: -