


A3
ORIGINAL
PLOT SIZE

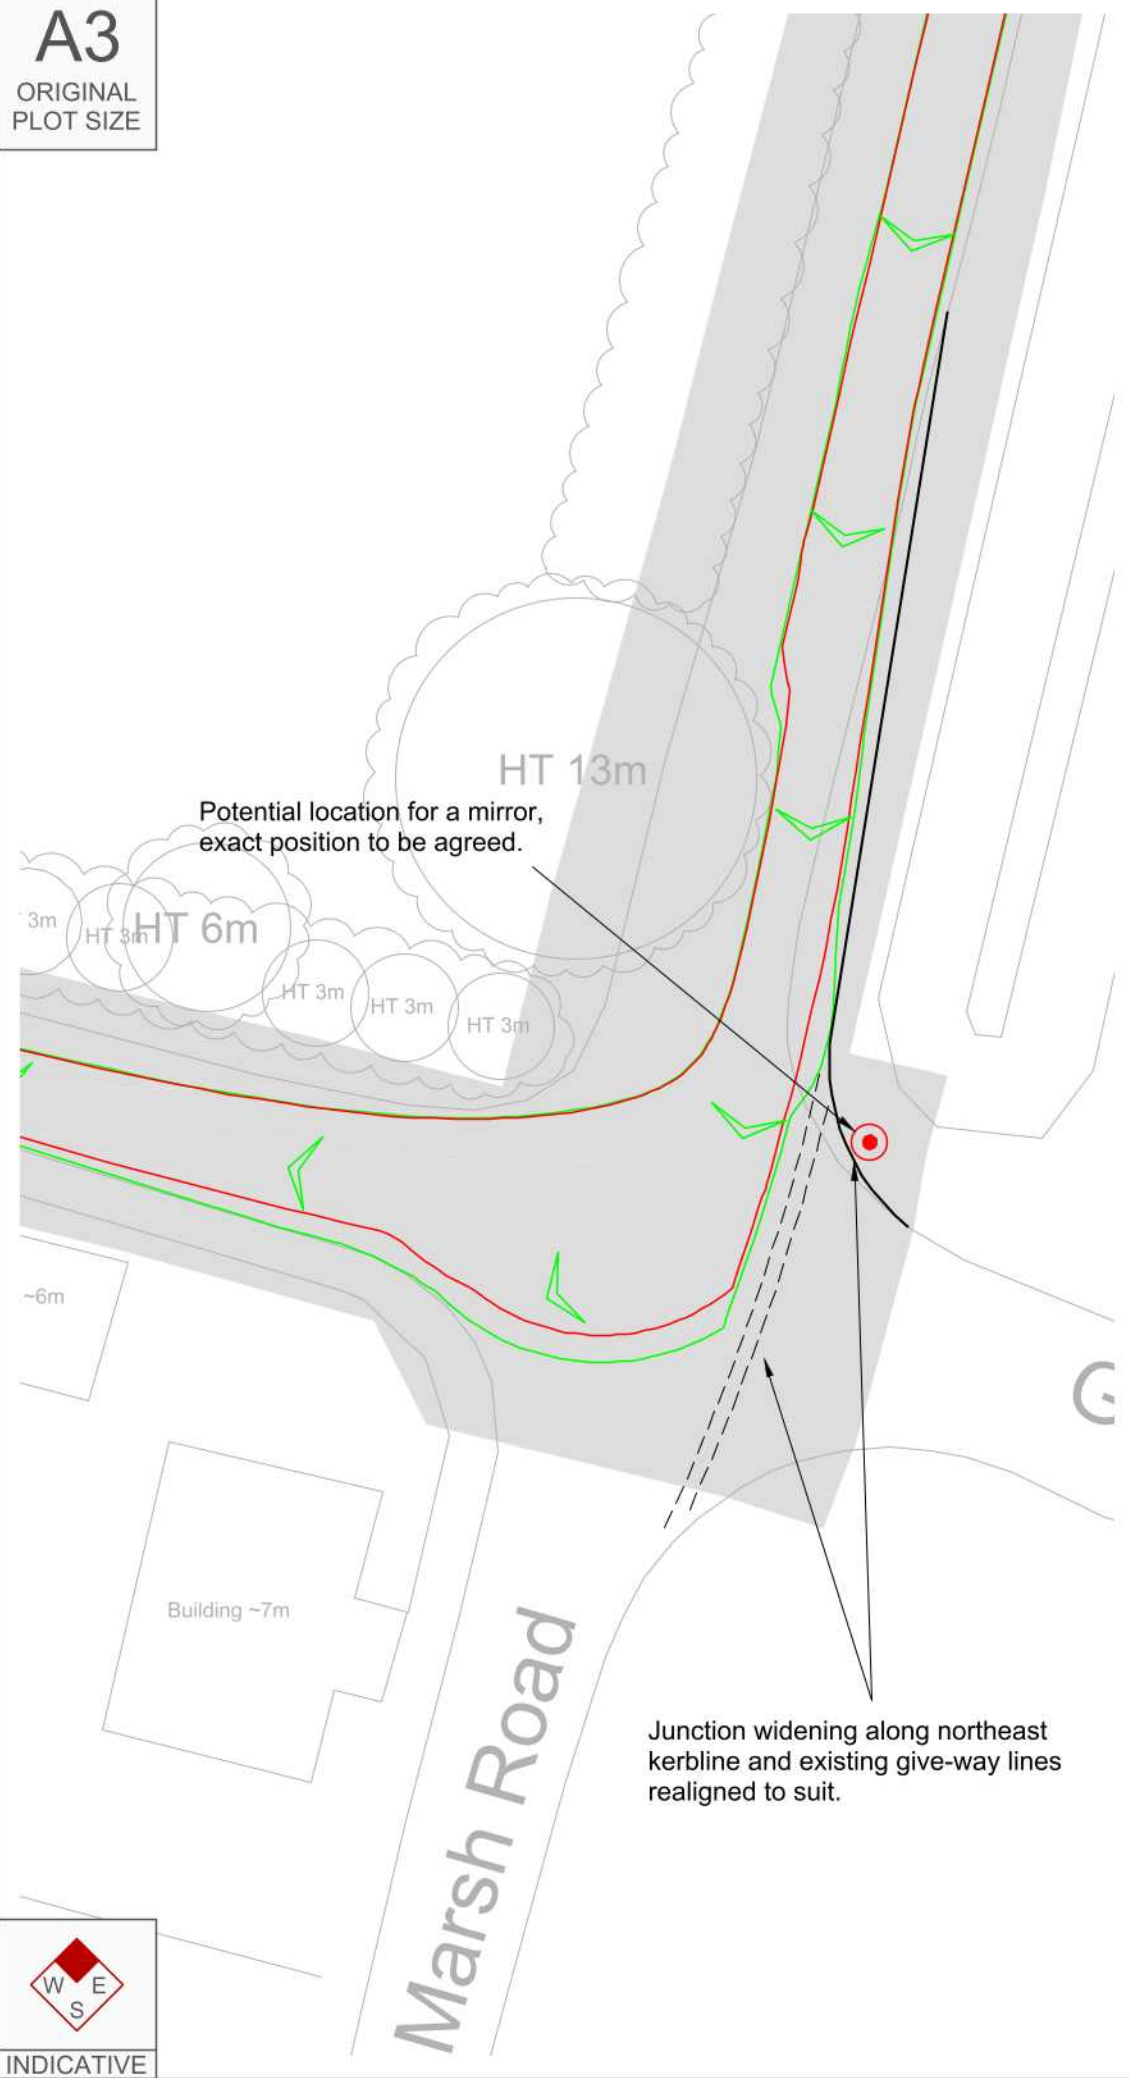

INDICATIVE




RESERVED COPYRIGHT

Reproduced from Ordnance Survey Superplan Data with the permission of The Controller of Her Majesty's Stationary Office. Crown Copyright - Licence No. AL100034021

NOTE: Topographical survey undertaken by Enso Energy.

KEY

- Wheel Track
- Vehicle Body Overhang
- Approximate extent of adopted highway maintainable at public expense by Lincolnshire County Council (based on Ordnance Survey data and is indicative only).

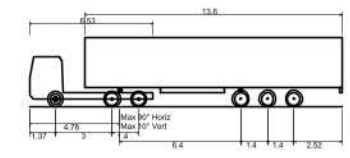

E	09.09.21	Junction widening revised and mirror location added.	PSW	RR	JD
D	13.08.21	Junction widening and highway boundary added.	PSW	RR	JD
C	11.08.21	Clarification on Autotrack lines	SG	RR	JD
B	05.08.21	Clarification on Autotrack lines	SG	RR	JD
A	05.05.21	Designed on topographical survey and drawing title updated.	SG	RR	JD

Rev	Date	Details	Drawn by	Checked by	Approved by
-----	------	---------	----------	------------	-------------

Bristol
Cambridge
London
Manchester
Oxford
Welwyn Garden City

25 King Street
Bristol
BS1 4PB
0117 925 9400
www.tpa.uk.com



CLIENT:
ENSO ENERGY LTD

PROJECT:
**Gunthorpe Road
Solar Farm**

TITLE:
**Crossroads
Vehicle Tracking Of A
16.5m Articulated Vehicle**

STATUS:
INFORMATION

SCALE: 1:250	DATE: 13.04.21	DRAWN: SG	CHECKED: RR	APPROVED: JD
JOB NO: 2102-022	DRAWING NO: SP01	REVISION: E		