

Appendix A

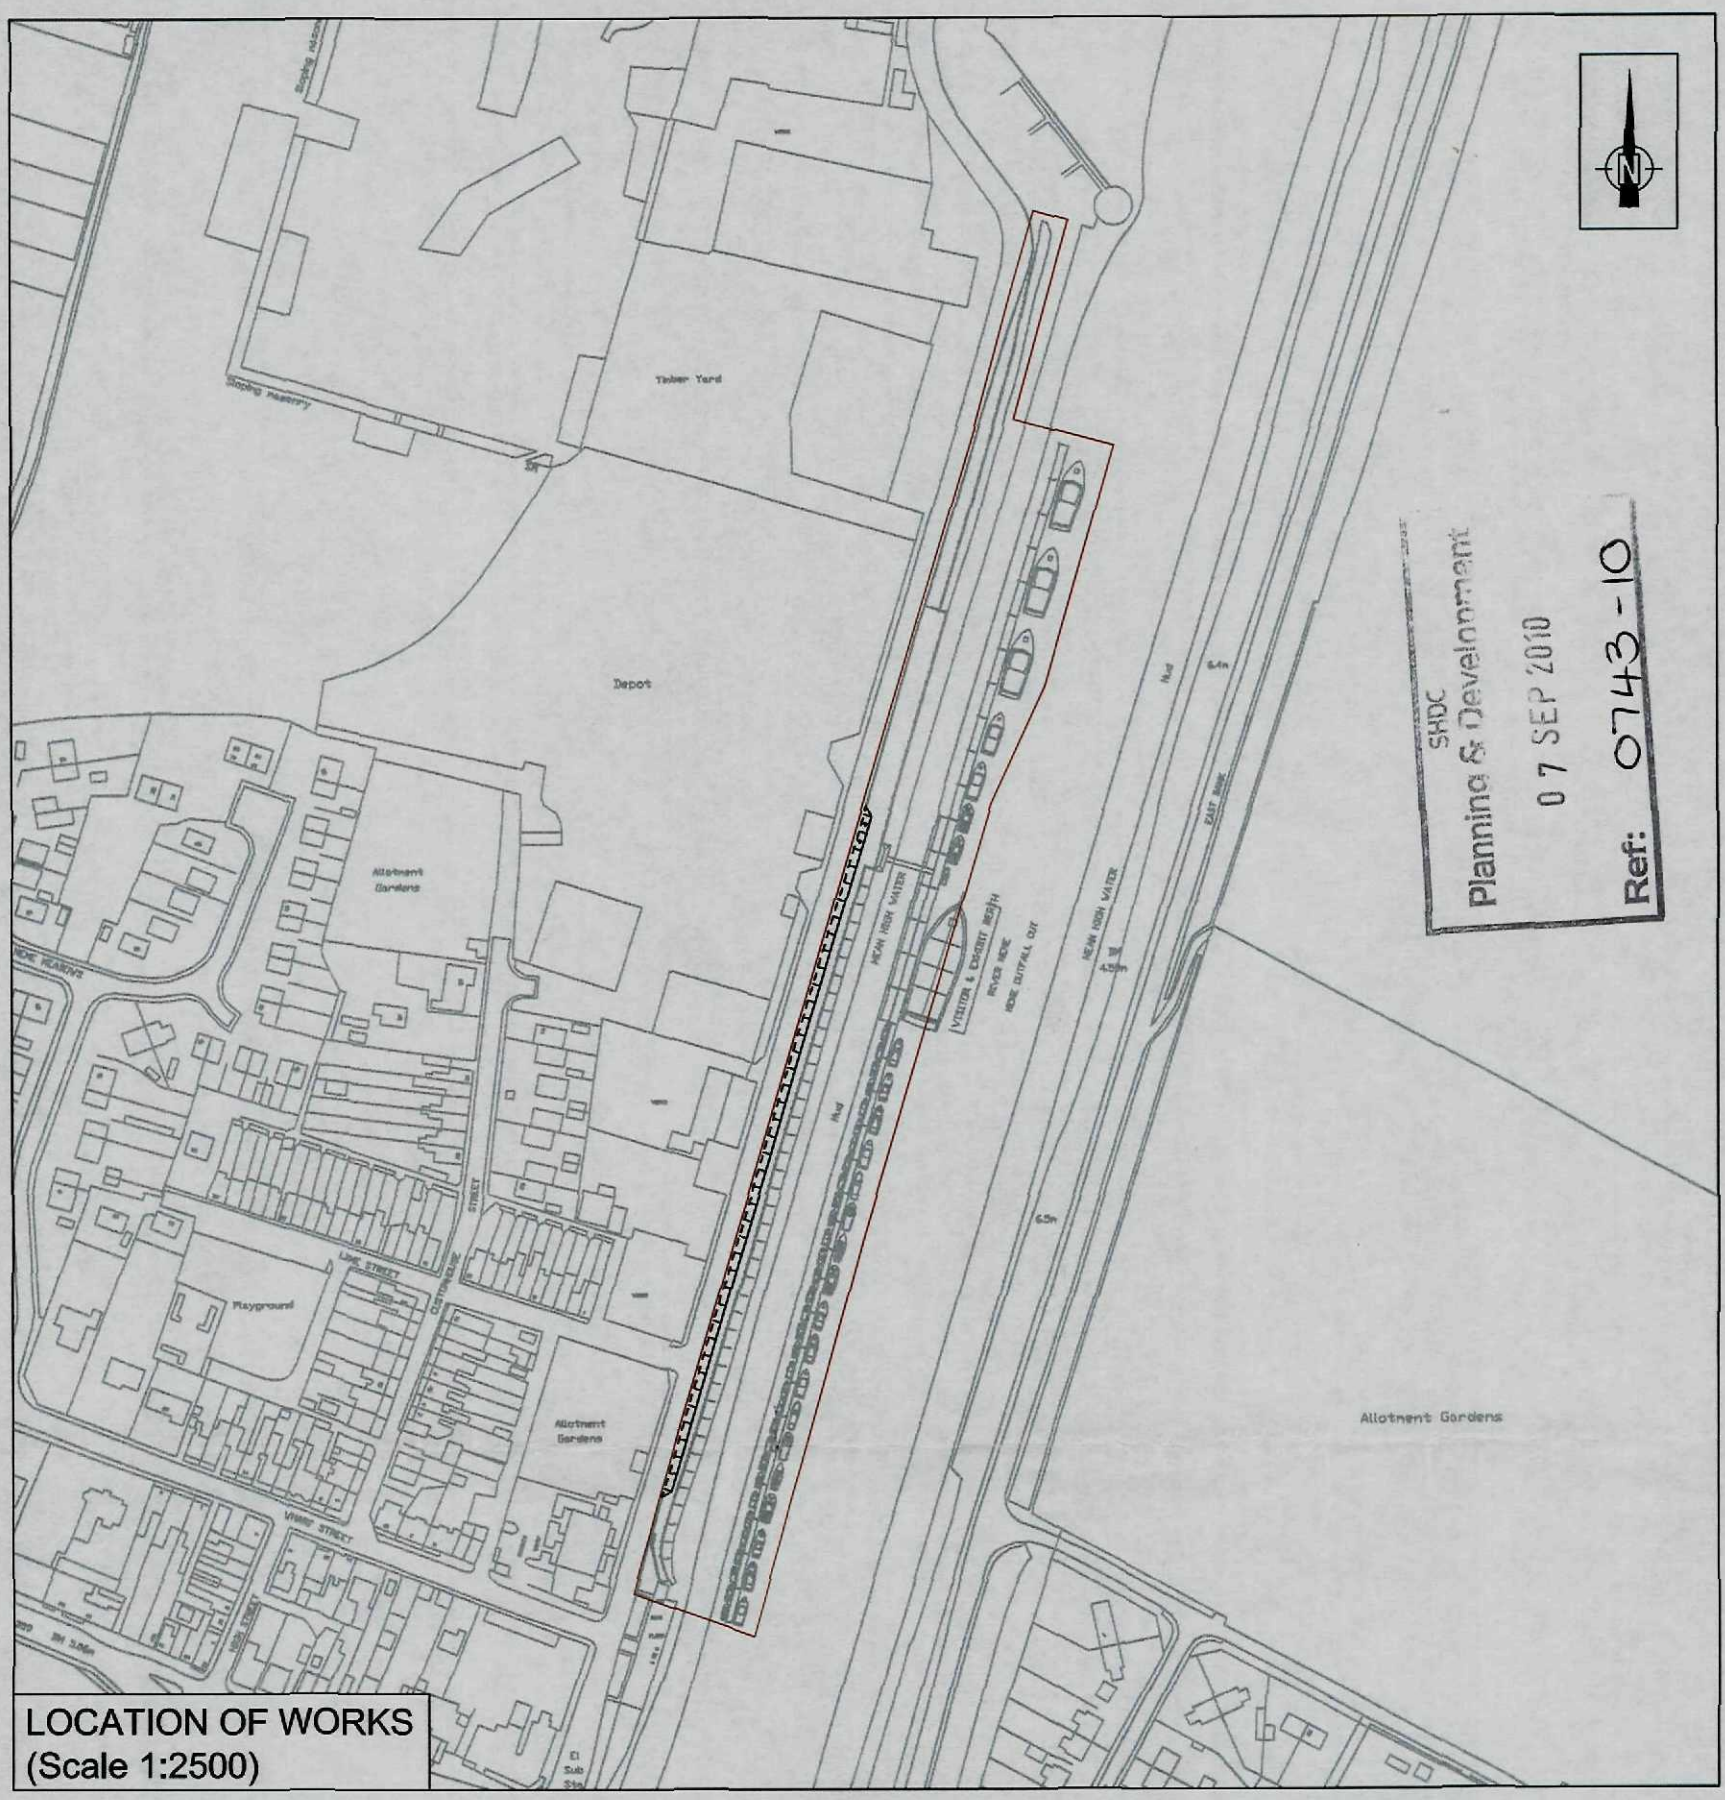

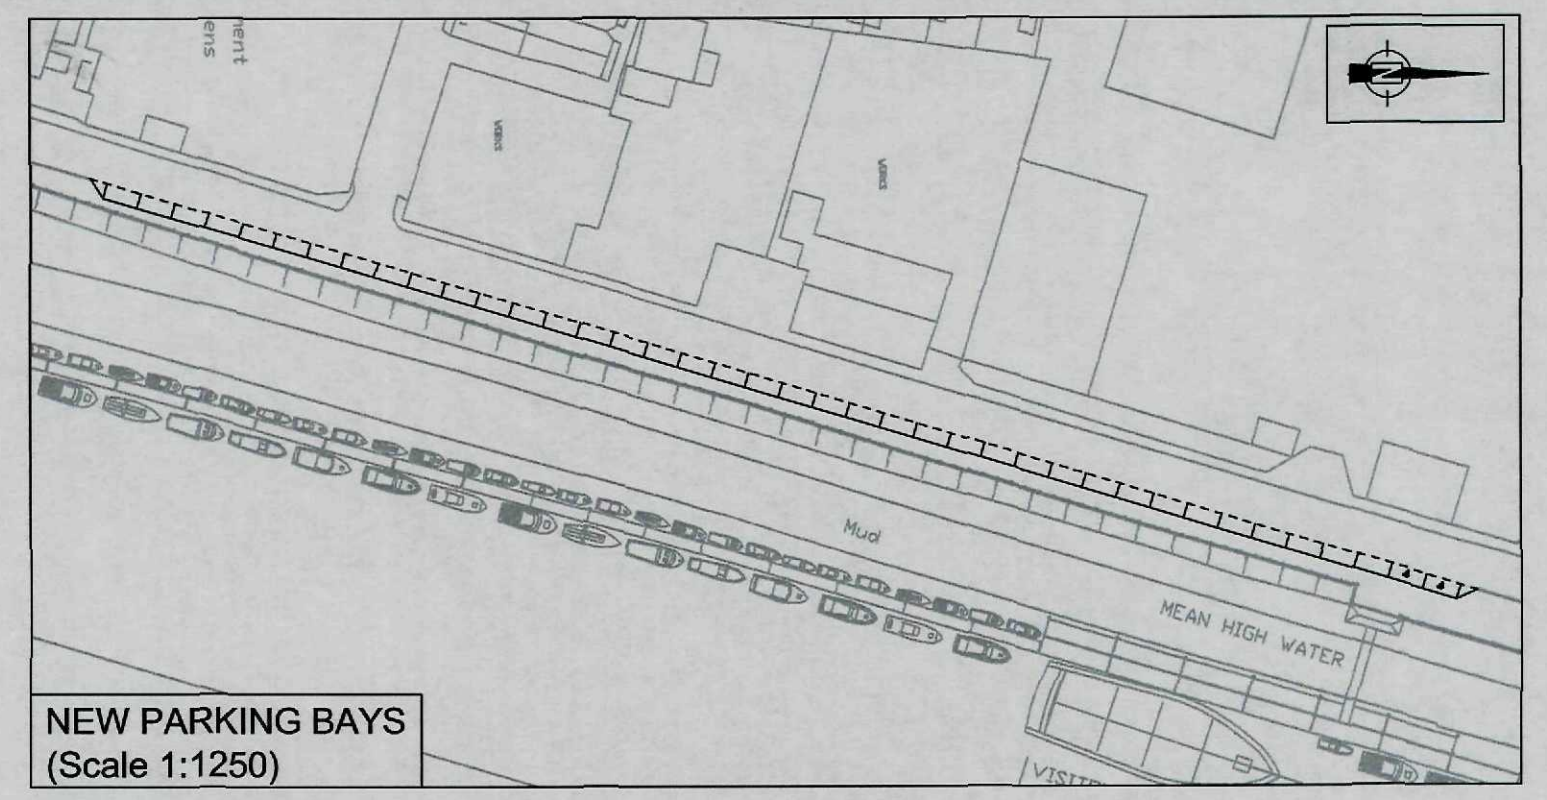

Planning & Development
SHDC
07 SEP 2010
Ref: 0743-10

Scale: AS
(@A3) SHOWN (Do not scale from this drawing)

LINCOLNSHIRE COUNTY COUNCIL - Reproduced for Ordnance Survey material with the permission of Ordnance Survey on behalf of the Controller of Her Majesty's Stationery Office © Crown copyright. Unauthorised reproduction *Infringes Crown copyright* and may lead to prosecution or civil proceedings. OS Licence 100025370

B/MC0090007 / 01 / 2000 Rev:
Scheme Reference No. ID No. Drawing Series No. Revision

X-Refs used:
x-cont base
x-new parking bays

TITLE


NENE MARINA - SUTTON BRIDGE
NEW PARKING BAY ALIGNMENTS
PROPOSED LAYOUT

Lincolnshire COUNTY COUNCIL
Highways Alliance

DEVELOPMENT DIRECTORATE
Director : Richard Wills
City Hall, Orchard Street, Lincoln LN1 1DN

Appendix B

SHDC
Planning & Development
07 SEP 2010
Ref: 0743-10

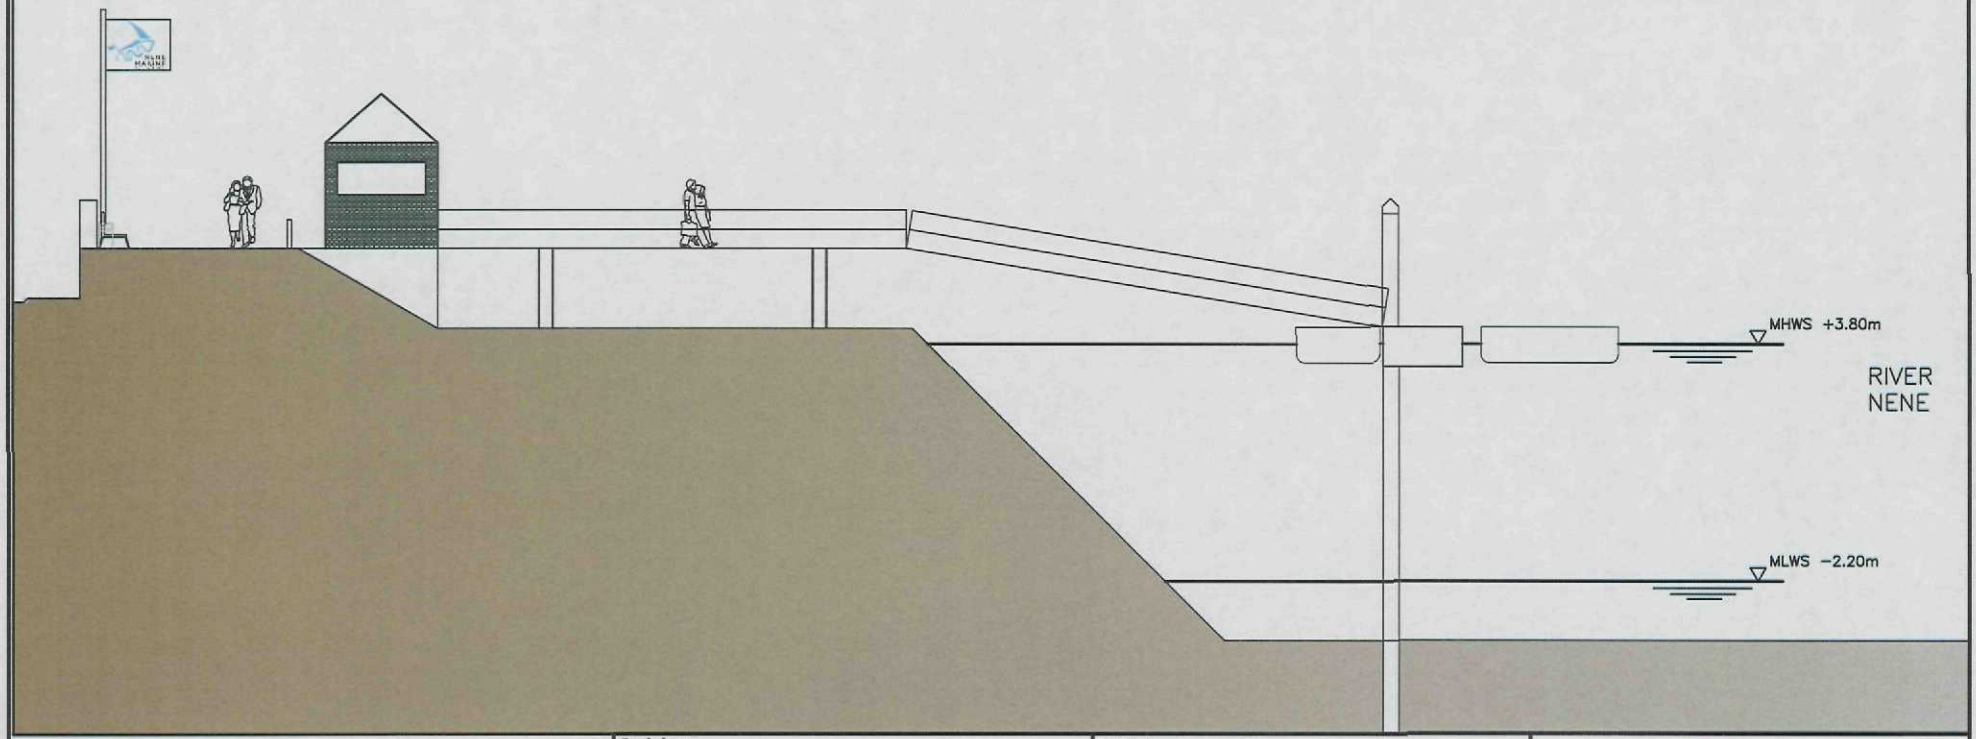

Based upon concept design of the Nene Marine Project

Unauthorised reproduction infringes copyright.

'Based upon the Ordnance Survey mapping with the permission of the Controller of Her Majesty's Stationery Office © Crown copyright. Unauthorised reproduction infringes Crown copyright and may lead to prosecution or civil proceedings.'
FENLAND DISTRICT COUNCIL, LICENCE No. 10023778, 2005

Revisions				
Rev	By	Date	Apprvd	Description

Designed			Eng. Chk:		
Drawn			Approved		

Project:

Title:

Fenland CAMBRIDGESHIRE
Port of Wisbech Authority, Harbour Masters Office, Crab Marsh, Wisbech, Cambridgeshire, PE13 3LJ
Tel 01945-588059, www.fenland.gov.uk

Scale	Drawing No	Rev.