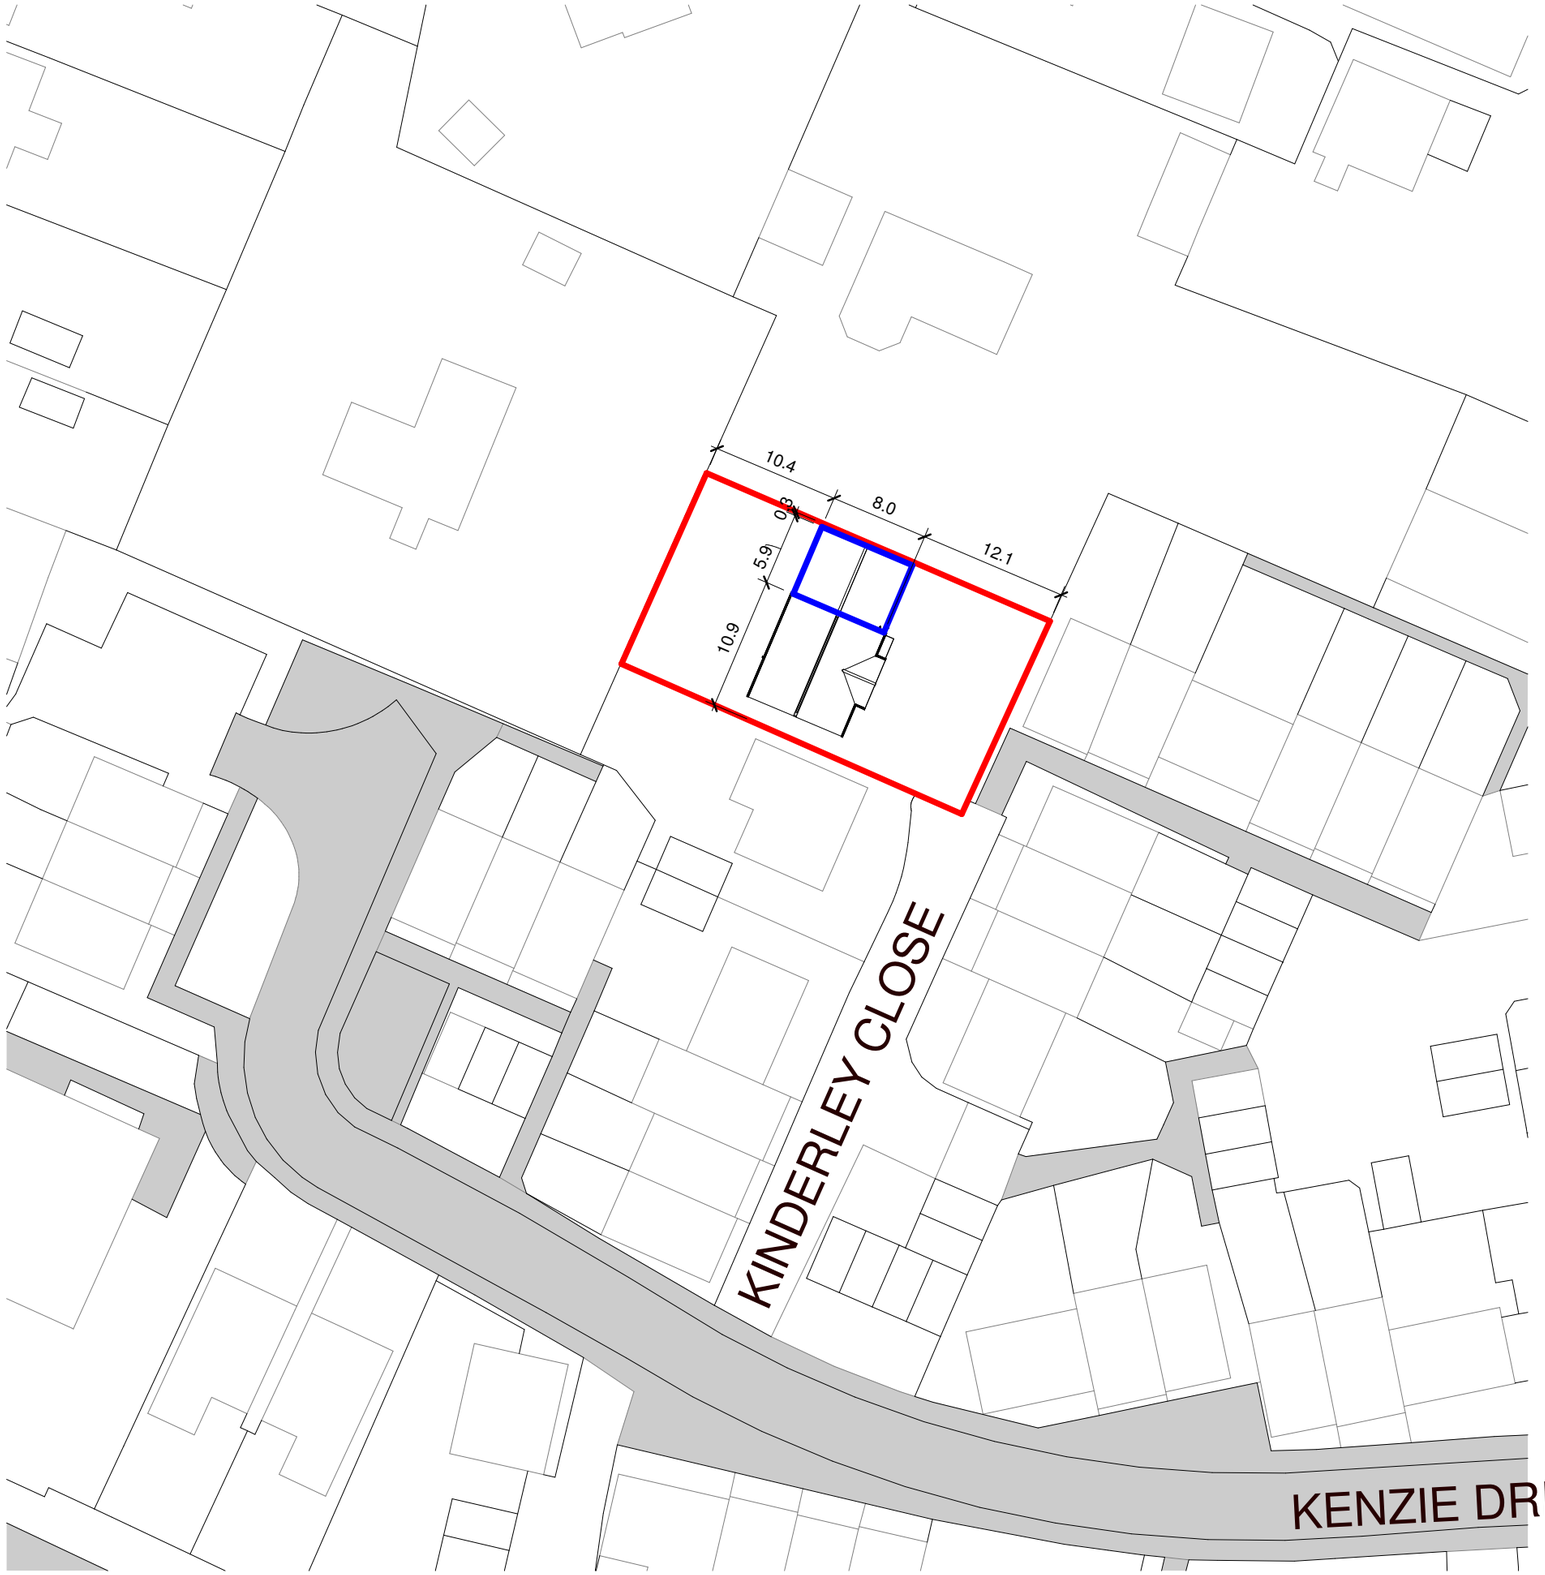

Site Block Plan

1 : 500

Site Boundary
A= 526m²

10m 50m

North

THIS DRAWING IS THE PROPERTY OF PE MA DESIGN CONSULTANCY LIMITED. AND IS ISSUED ON THE CONDITION THAT IT IS NOT REPRODUCED, DISCLOSED OR COPIED TO ANY UNAUTHORISED PERSON IN WHOLE OR PART WITHOUT PRIOR WRITTEN CONSENT.

DO NOT SCALE UNLESS FOR PLANNING PURPOSES. ALL DIMENSIONS STATED MUST BE VERIFIED ON SITE. THE DESIGNER MUST BE ADVISED OF ANY DISCREPANCIES PRIOR TO ANY ITEM OF WORK BEING PUT IN HAND.
THIS DRAWING MUST BE READ TOGETHER WITH THE SPECIFICATION, BILL OF QUANTITIES AND RELATED DRAWINGS.

THIS DRAWING IS FOR INFORMATION PURPOSES ONLY AND MUST NOT BE USED FOR CONSTRUCTION.

Rev	Description	Date
A	Distance from extension to boudary lines shown.	08.08.2025

STATUS	PURPOSE OF ISSUE PLANNING
DESIGNER	PE.MA DESIGN CONSULTANCY
CLIENT	Mr Robert Smith
PROJECT	5A Kinderley Close, Sutton Bridge, Spalding PE12 9PZ Proposed Single Storey Side Extension
TITLE	Site Block Plan

DRAWN BY	CHECKED BY	DATE
GM	PEMA	31.01.2025

SCALE	SHEET	PATH
1 : 500	A3	C:\Users\Gordon\Dropbox\PEMA CURRENT PROJECTS\1087_5A Kinderley Close\DWG\1087_5A Kinderley Close_SI.vwx

DRAWING NUMBER	REV
1087 HP601	A