
GUYS HEAD LIGHTHOUSE
PROPOSED CONSERVATORY
PLAN 1:100
Francis Maclin Arch.
6/2

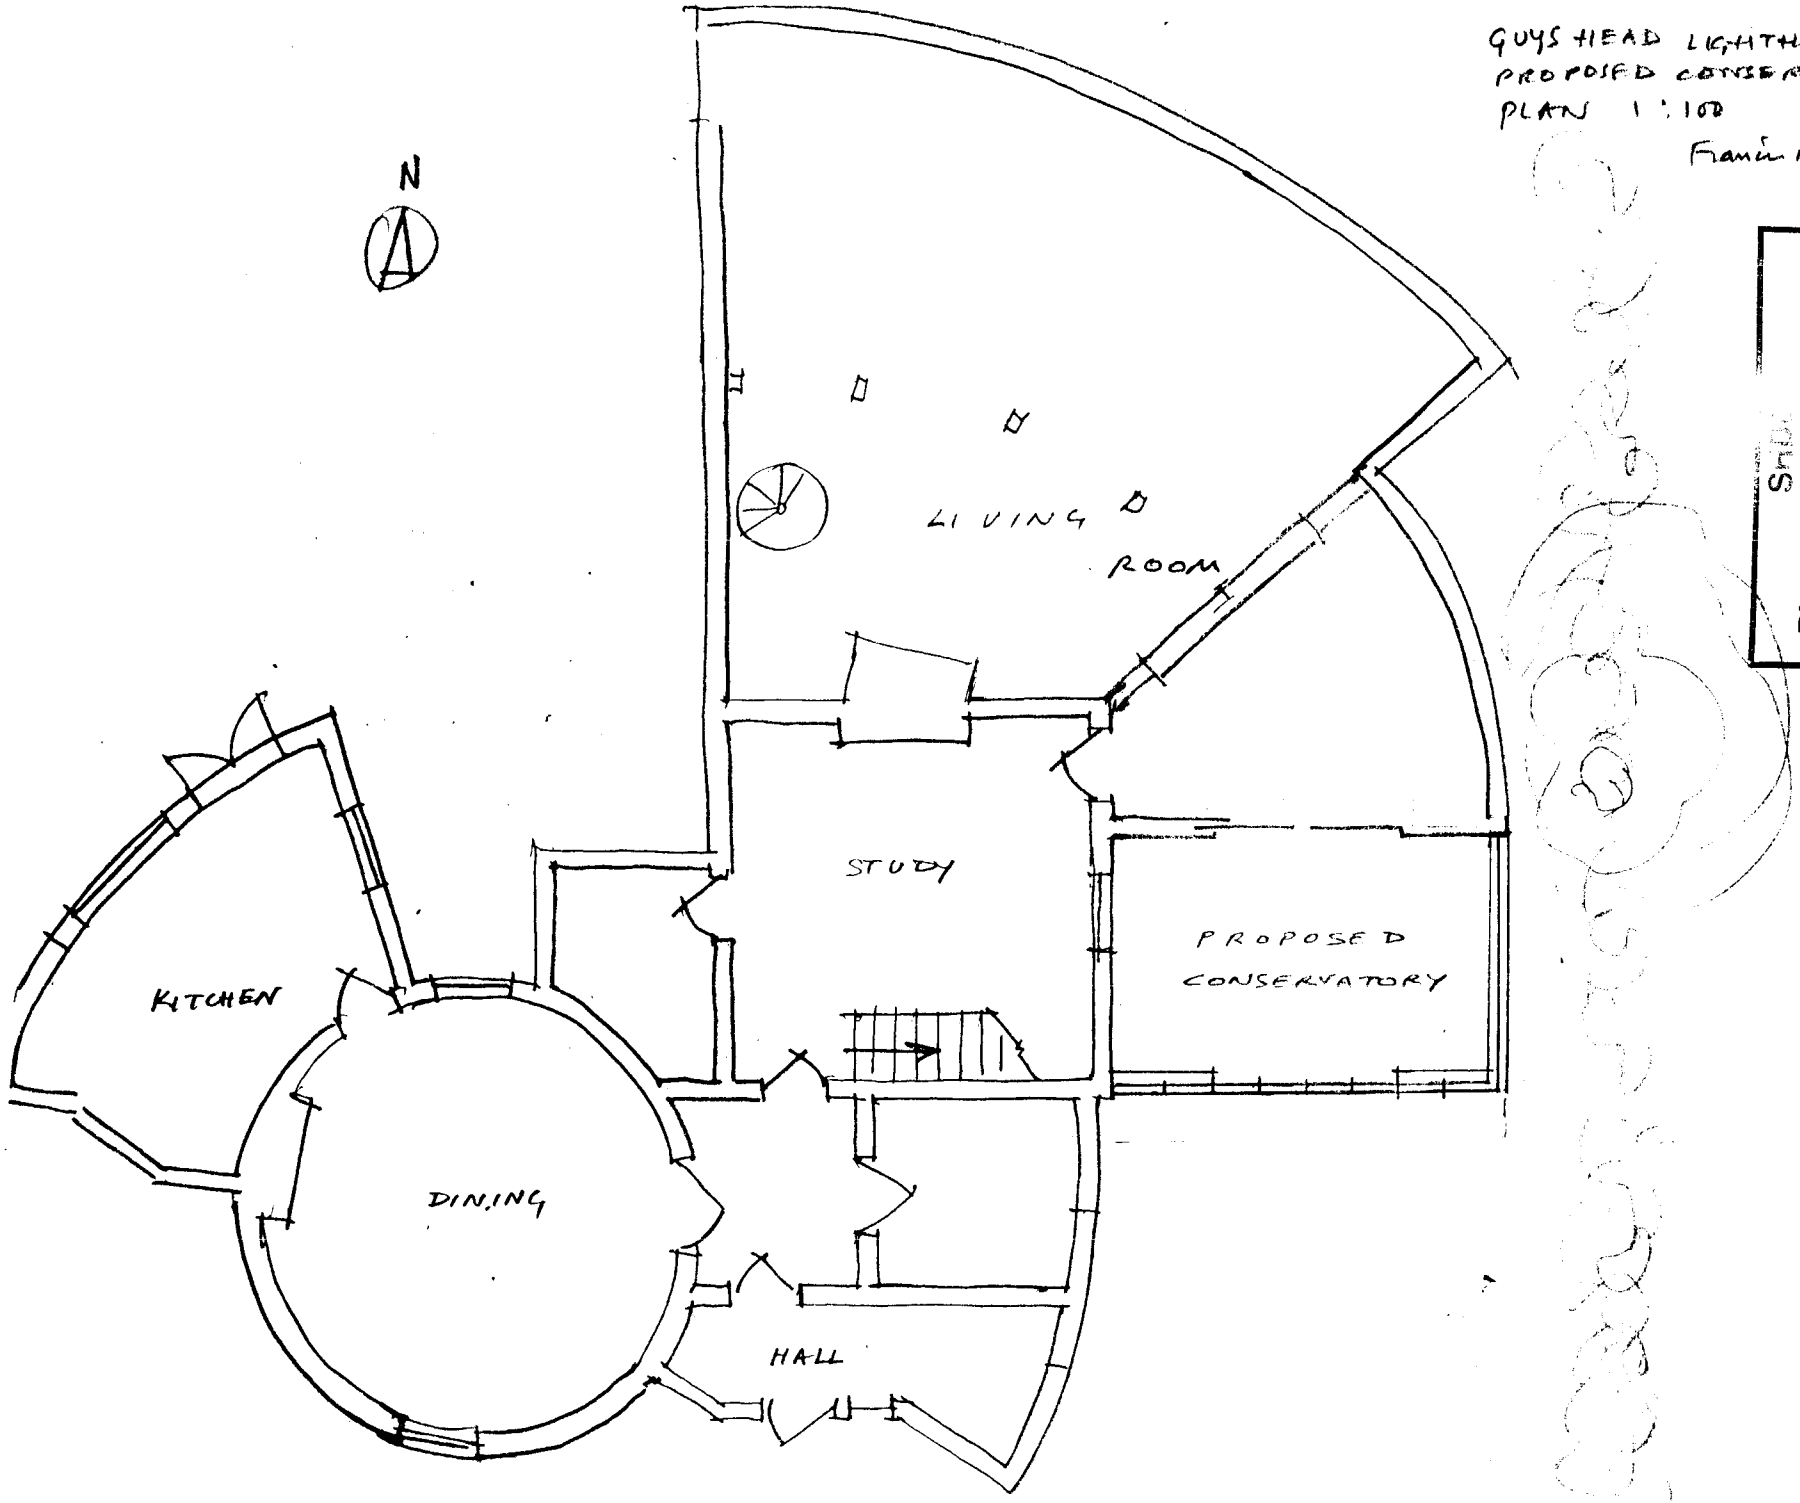

Planning & Development
26 JUN 2002
C7446/02

CP 1