
GUY'S HEAD LIGHTHOUSE
PROPOSED CONSERVATORY
SOUTH ELEVATION 1:100
Lincoln Maiden Arch. 6/02

RECEIVED
18 JUN
746/02

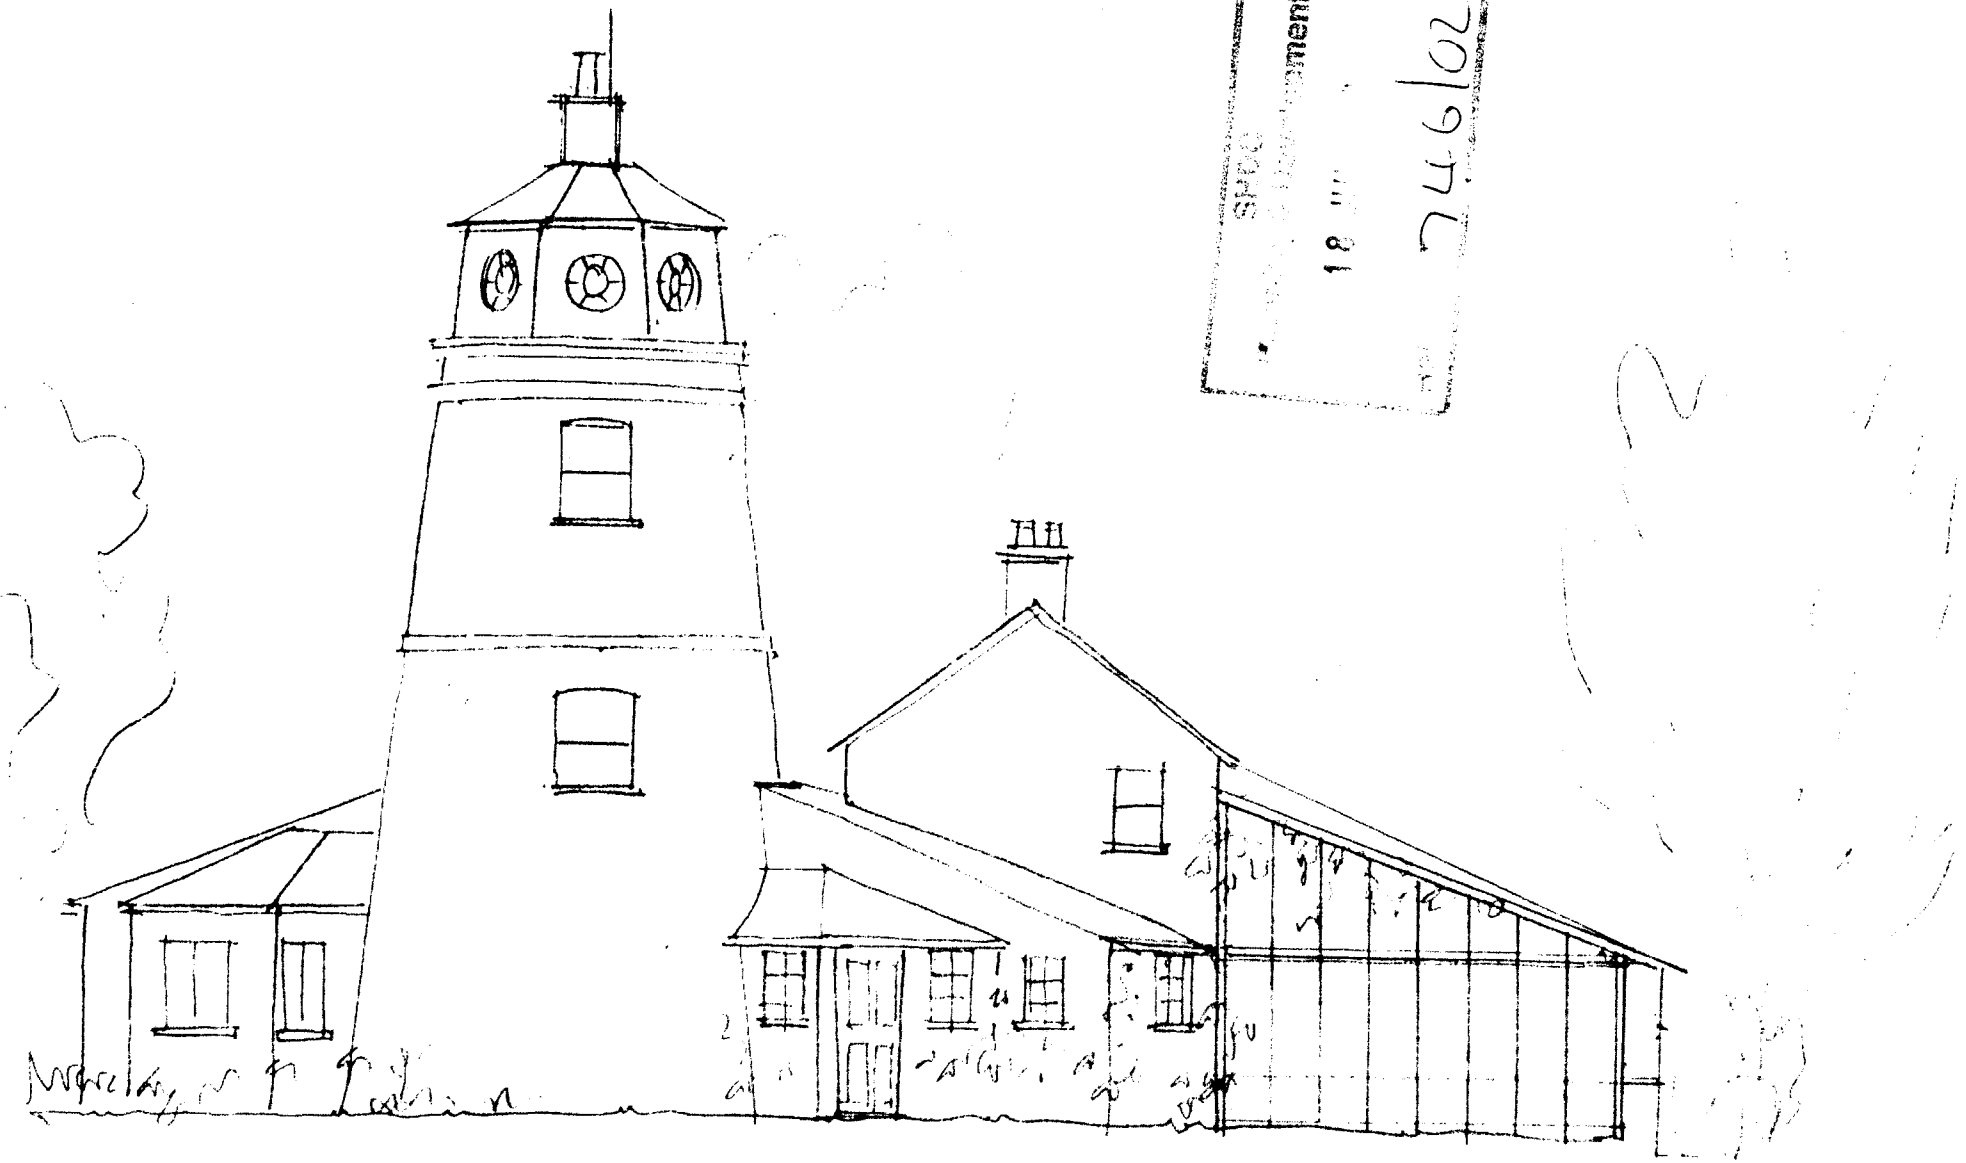


← PROPOSED CONSERVATORY →

Timber and glass to match existing

GUYS HEAD LIGHTHOUSE


EAST ELEVATION 1:100


Transmachine Art 6/02

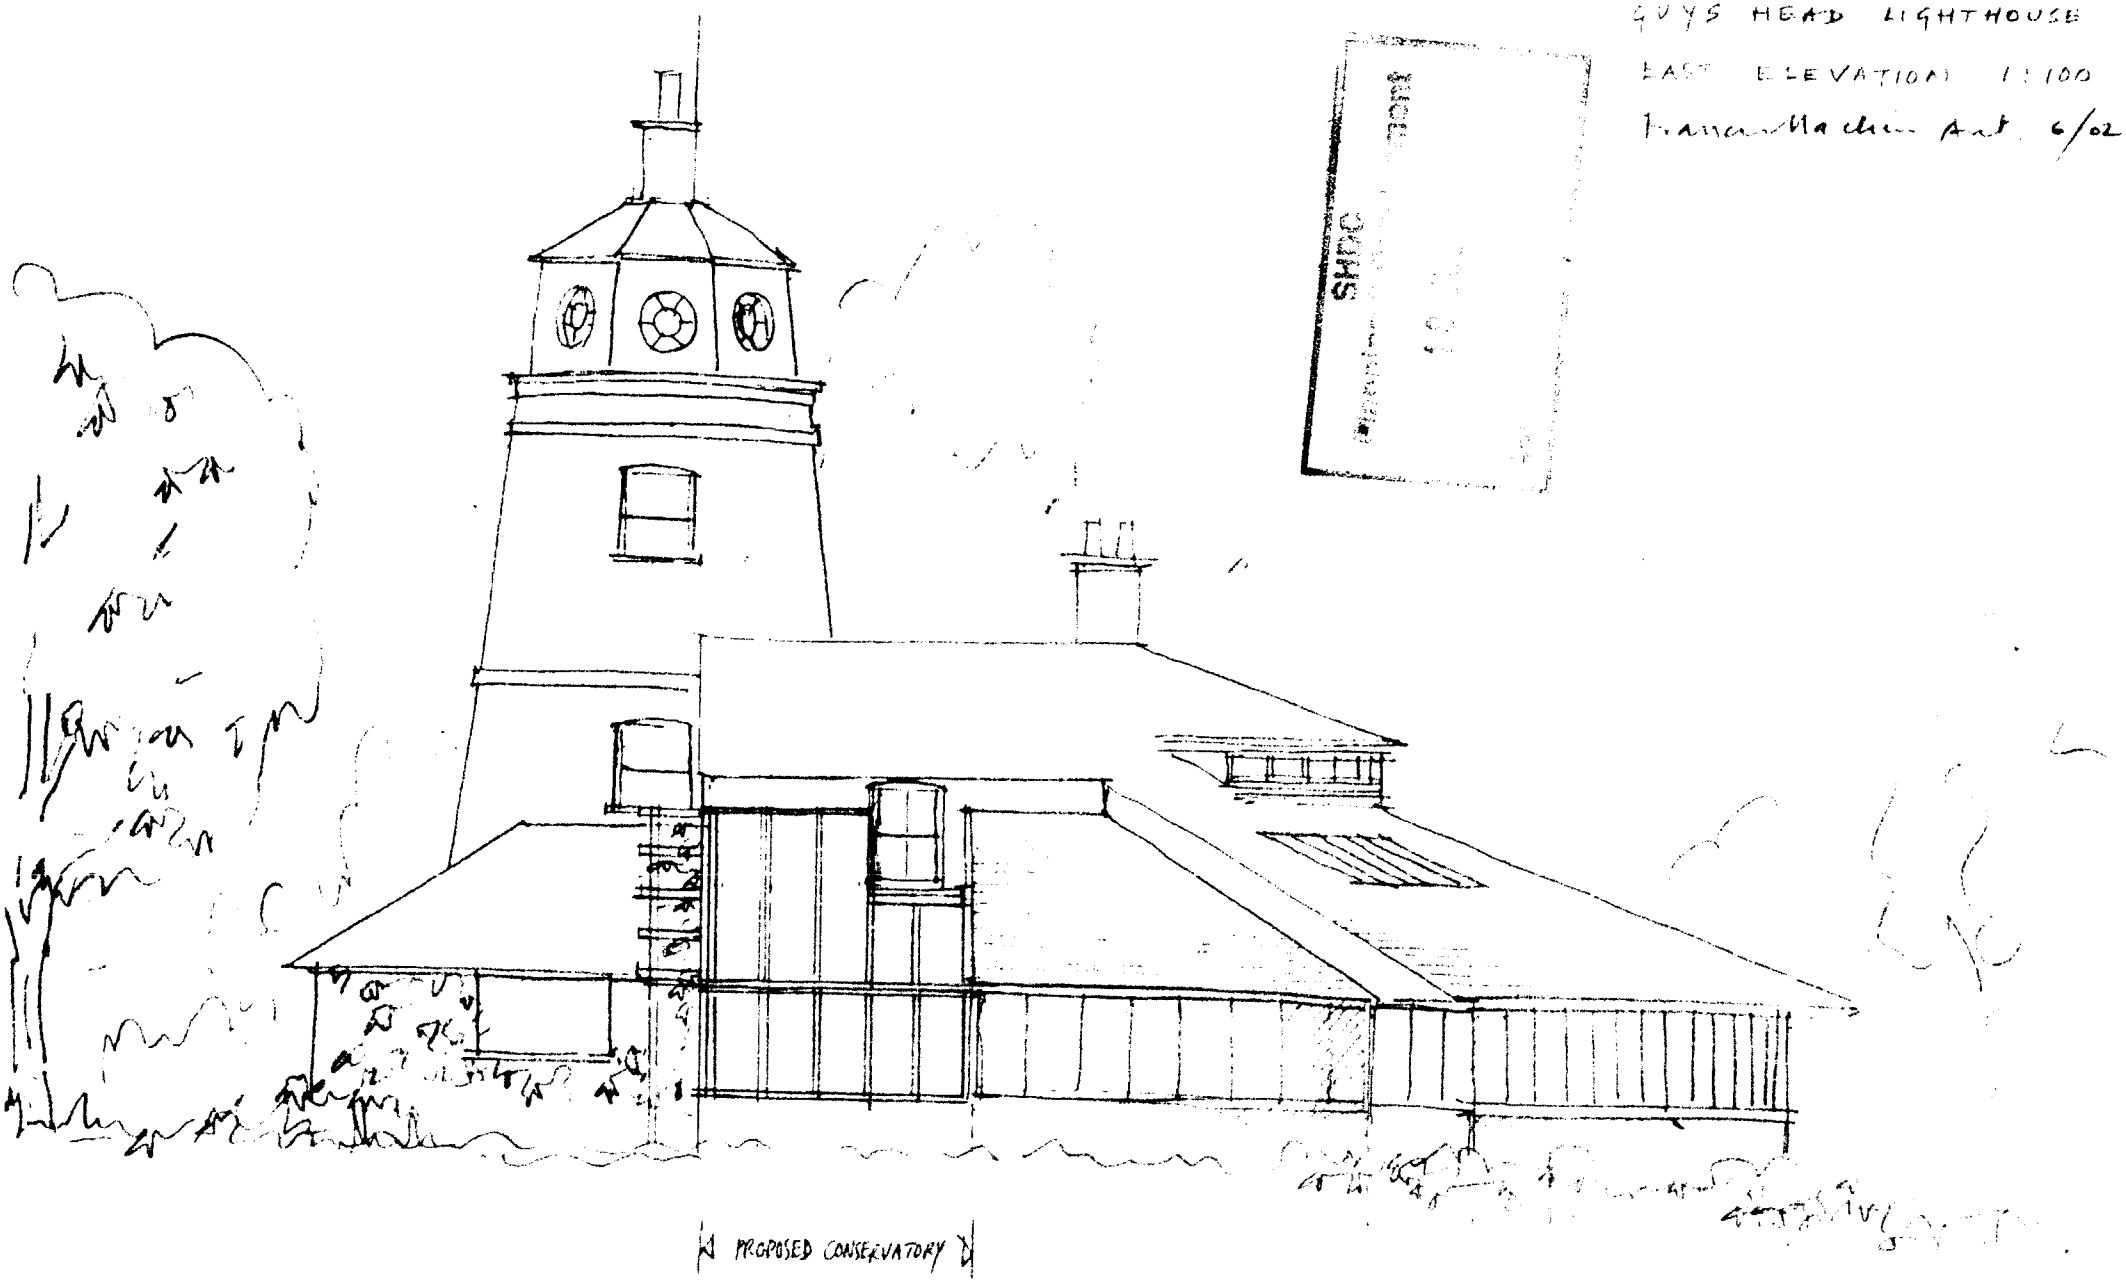


CP 3

GUISTHEAD LIGHTHOUSE
PROPOSED CONSERVATORY
ROOF PLAN 1:100
Transcribed Machine Ref: c/p

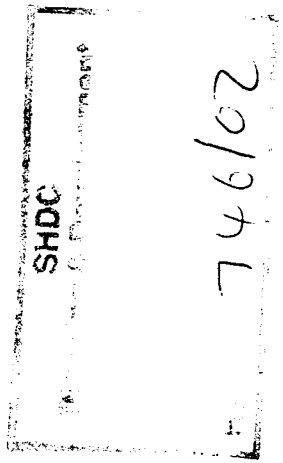

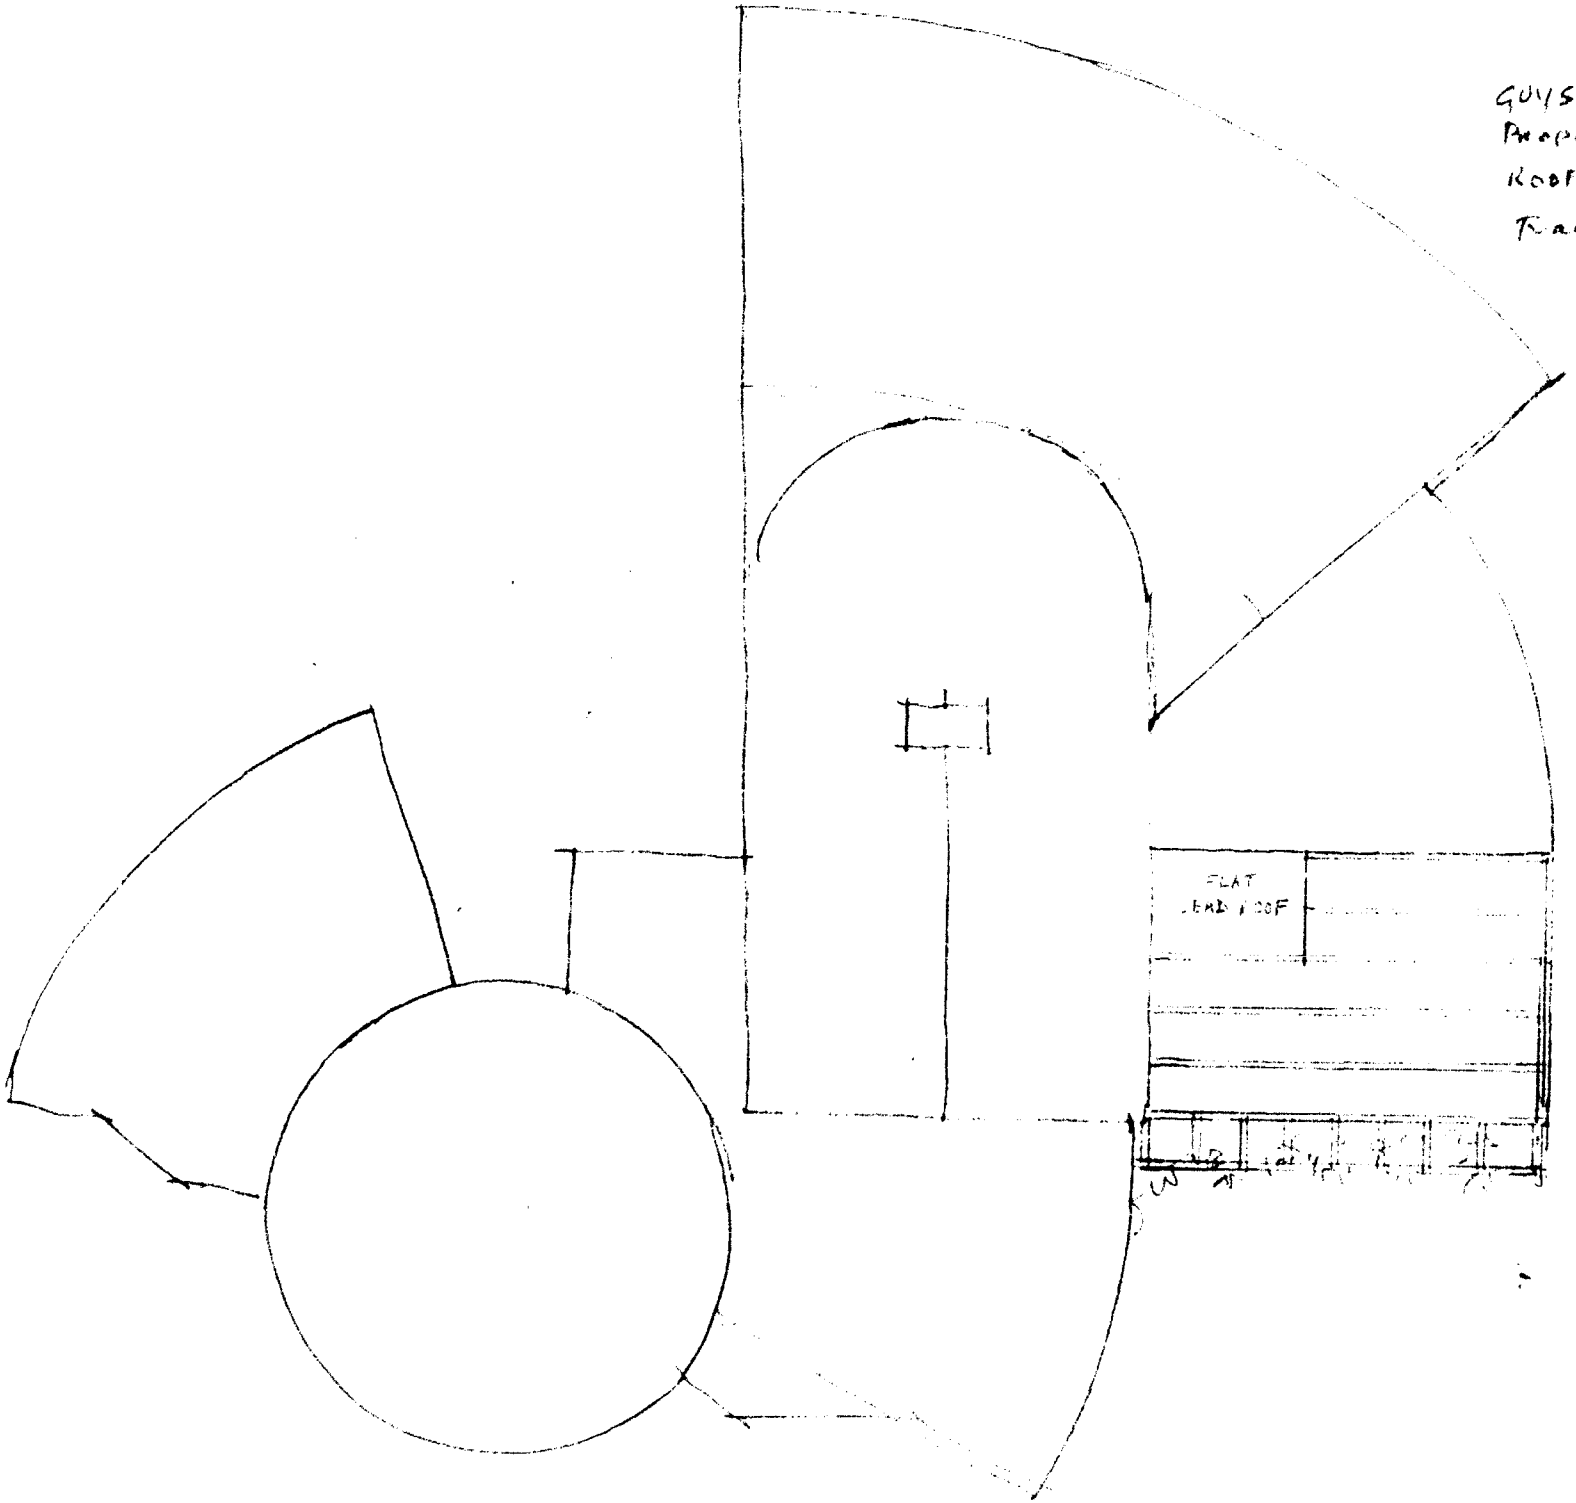

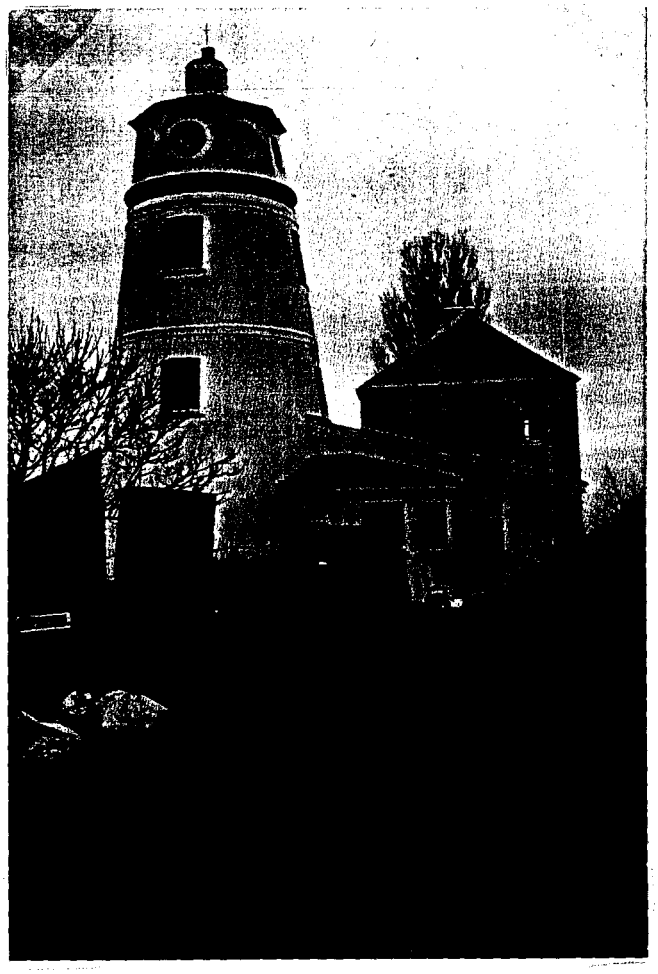


TF 42 NE | SUTTON BRIDGE | WEST BANK ROAD (north side) (formerly listed on bank of Nene)

3/86 | West lighthouse on bank of River Nene


5/60
G.V. | II*

Lighthouse, now house. Early C19. Colourwashed rendered brick. Rounded lead roof with single central octagonal stack. Band to second floor. The lantern defined by deep moulded brick third floor band. Circular, 3 storeys plus octagonal lantern. North and south sides with 3 segmental arched glazing bar sashes, one over the other. North west side with segmental arched doorway with plank door. West side with single blocked windows on the first and second floors. East side with C19 and C20 extensions to the ground floor. First and second floors with single segmental arched glazing bar sashes. Lantern with 8 circular openings, all blind apart from single openings to the south and north.

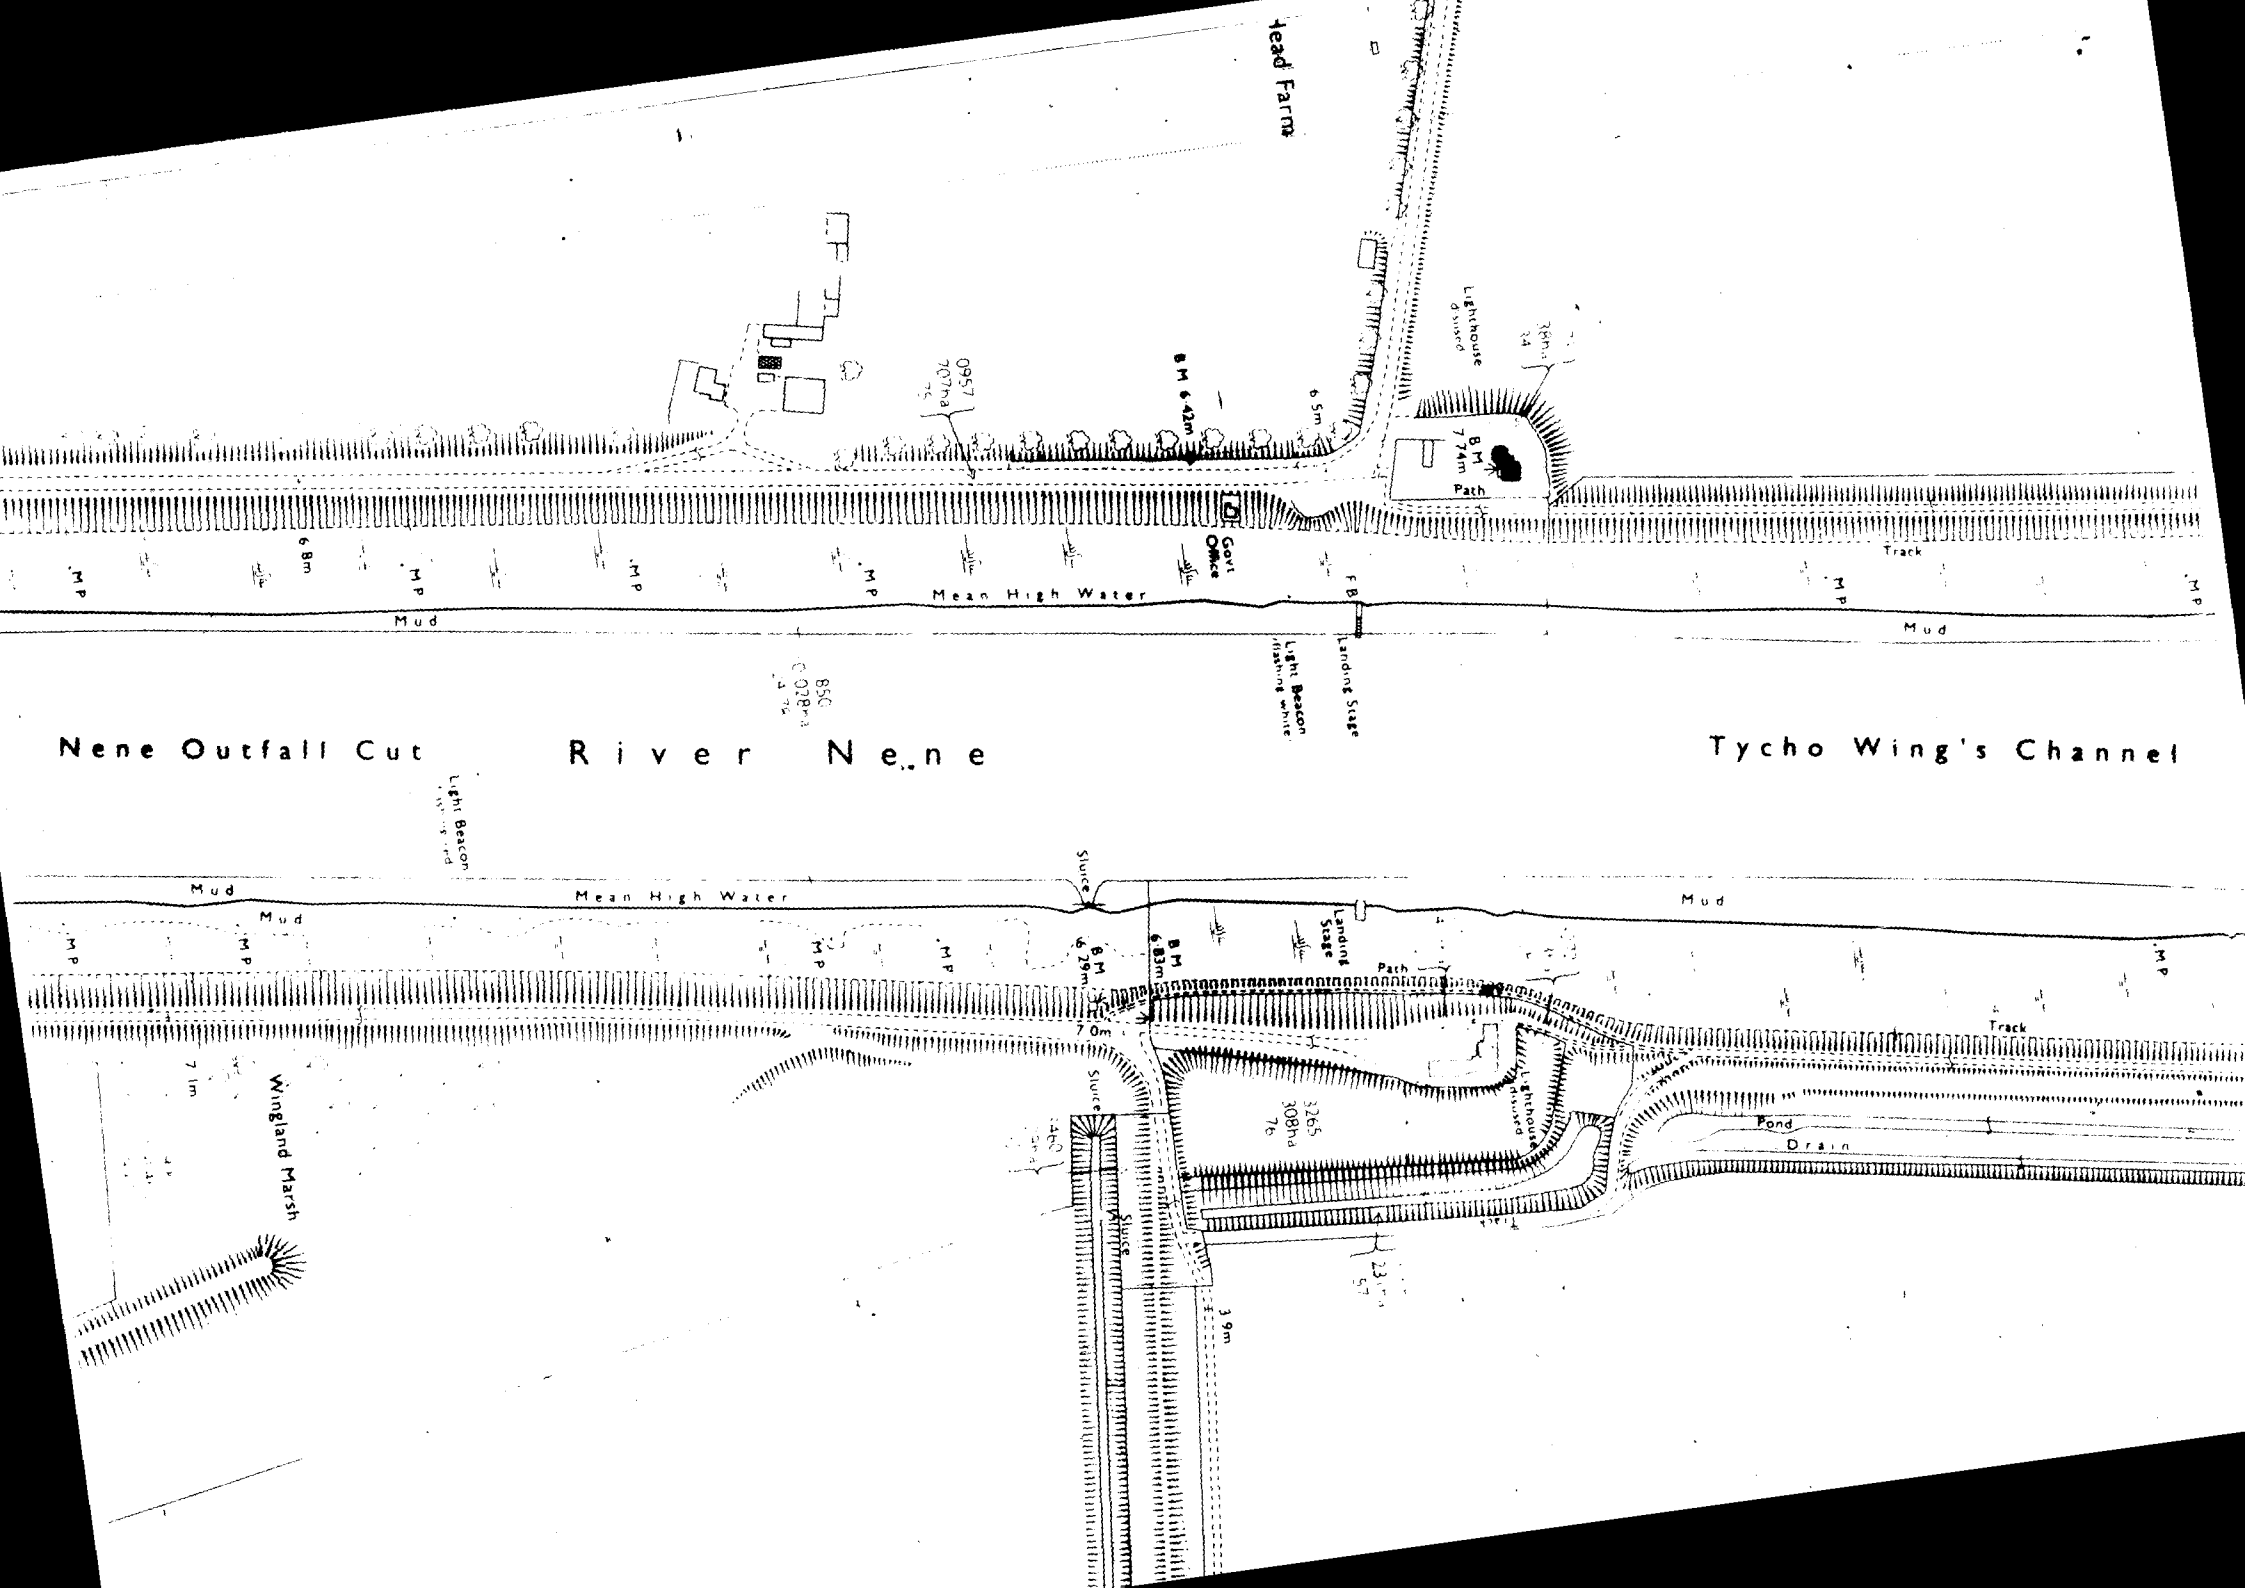

Nene Outfall Cut
River Nene
Tycho Wing's Channel
Mean High Water
Mud
Path
Track
Govt Office
Landing Stage
Light Beacon
Lighthouse
Sluice
Pond
Drain
Wingland Marsh
BM 6.42m
BM 7.74m
BM 6.29m
BM 6.83m
6.8m
6.5m
7.0m
7.1m
3.9m
0957
707ha
850
028ha
3265
308ha



SH[illegible]
Planning & Development
26 JUN 2002
Ref 0746/02

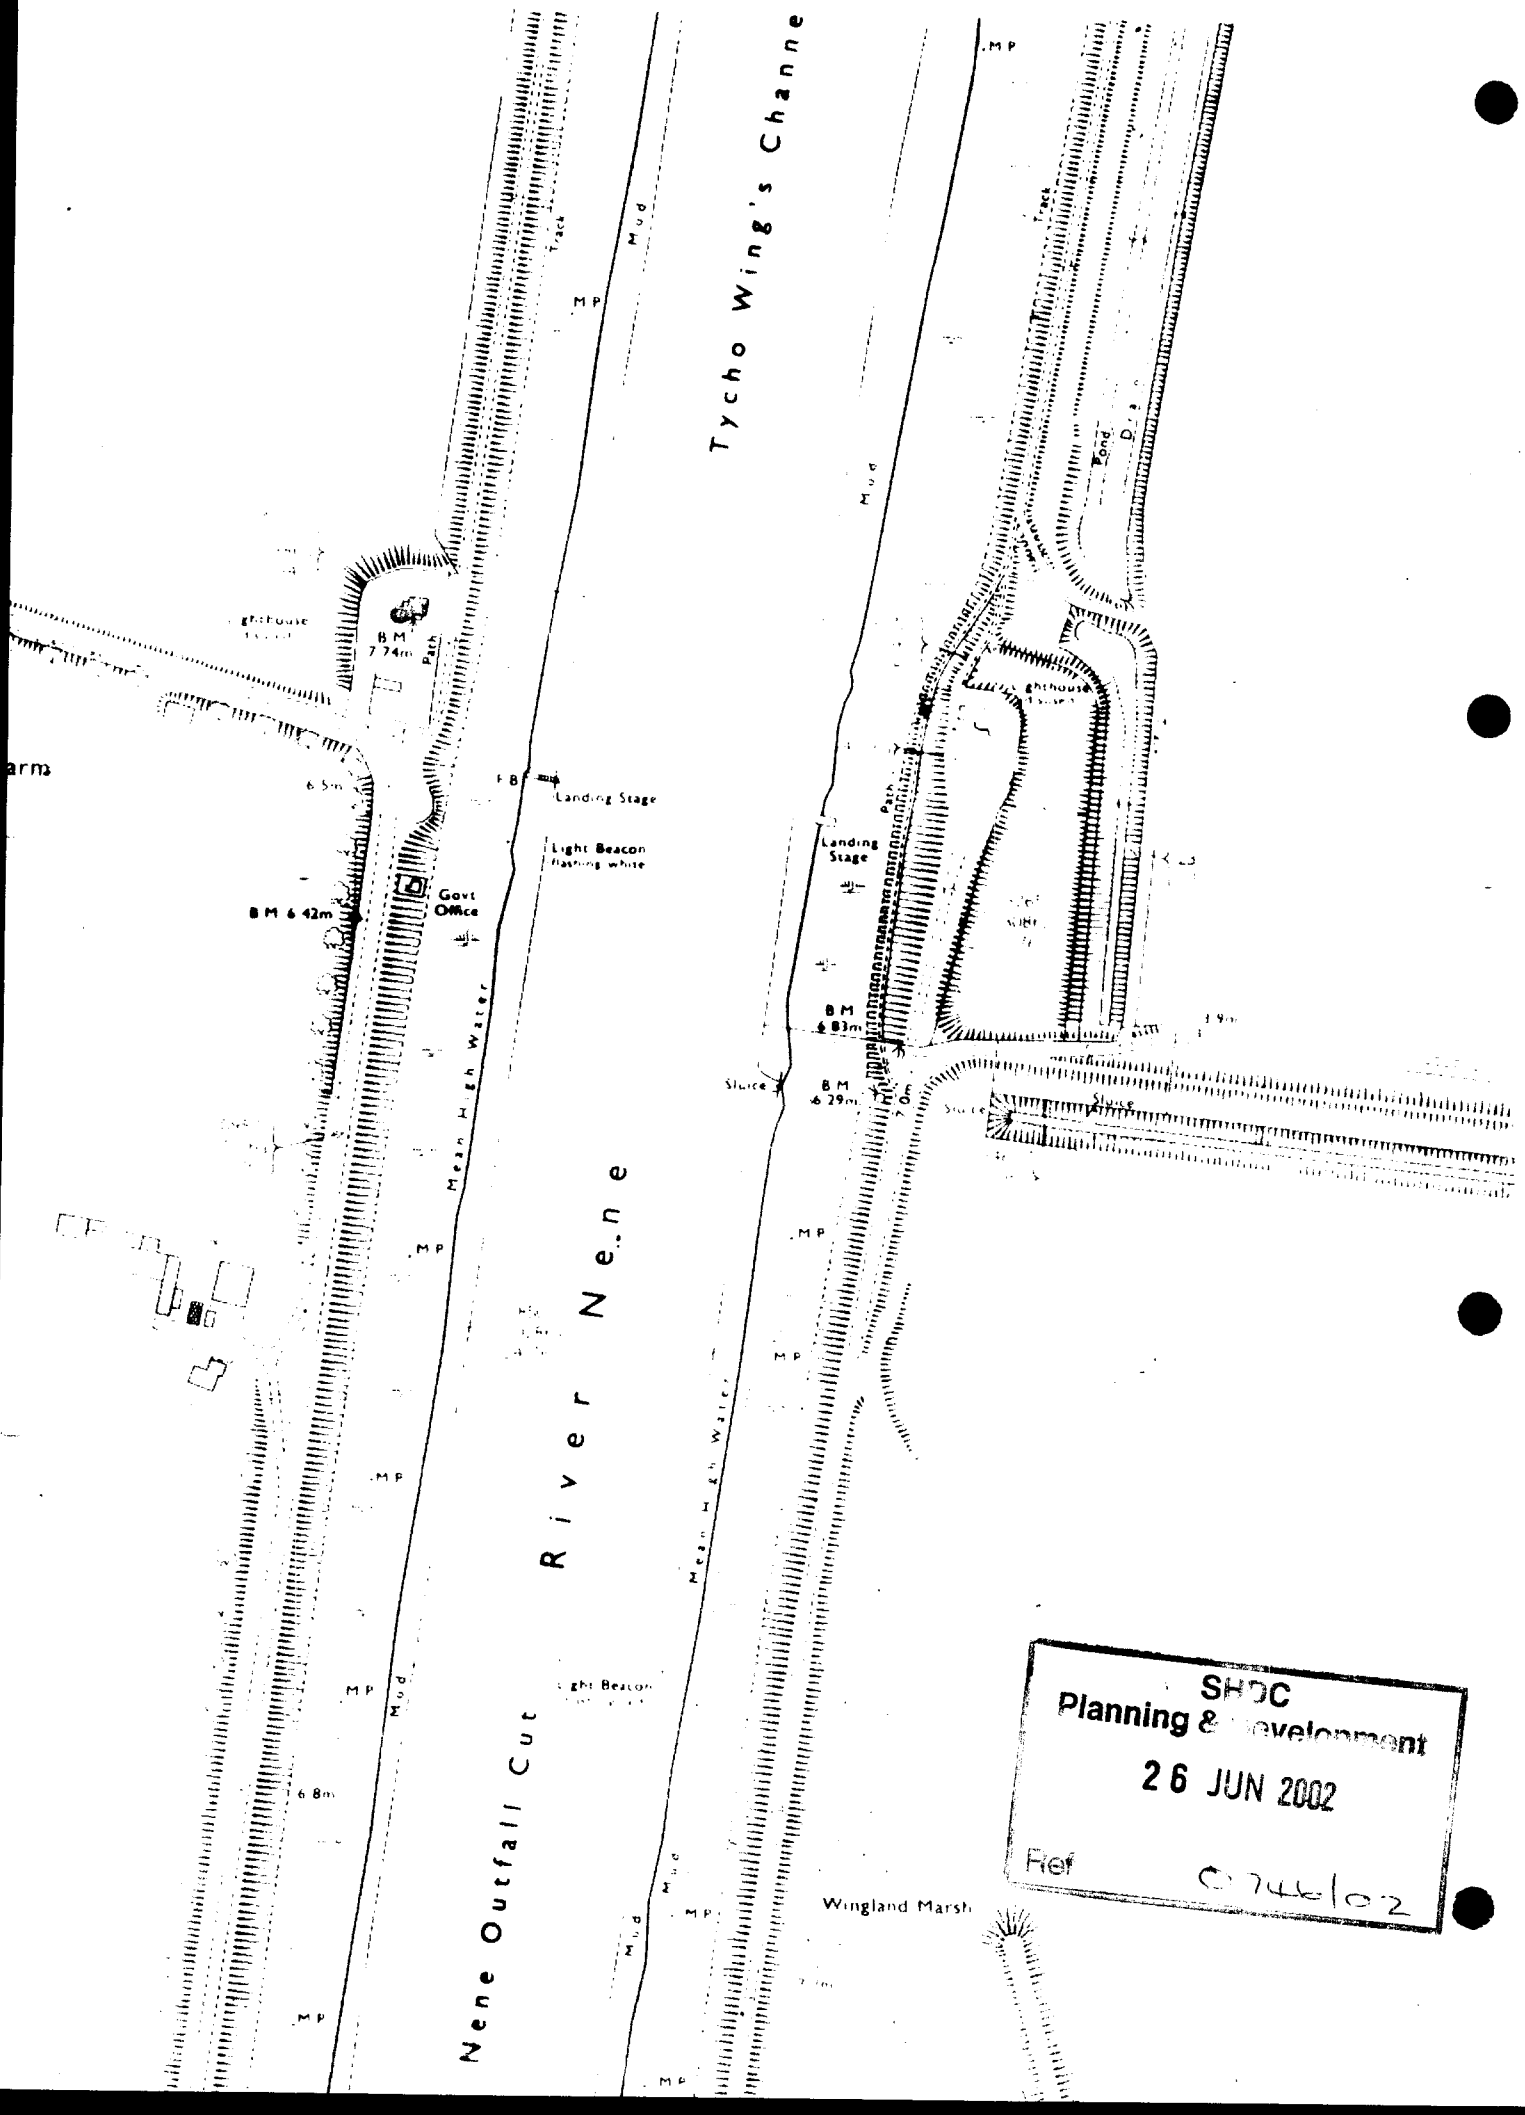


SHDC
Planning & Development
26 JUN 2002
Ref C/744/02

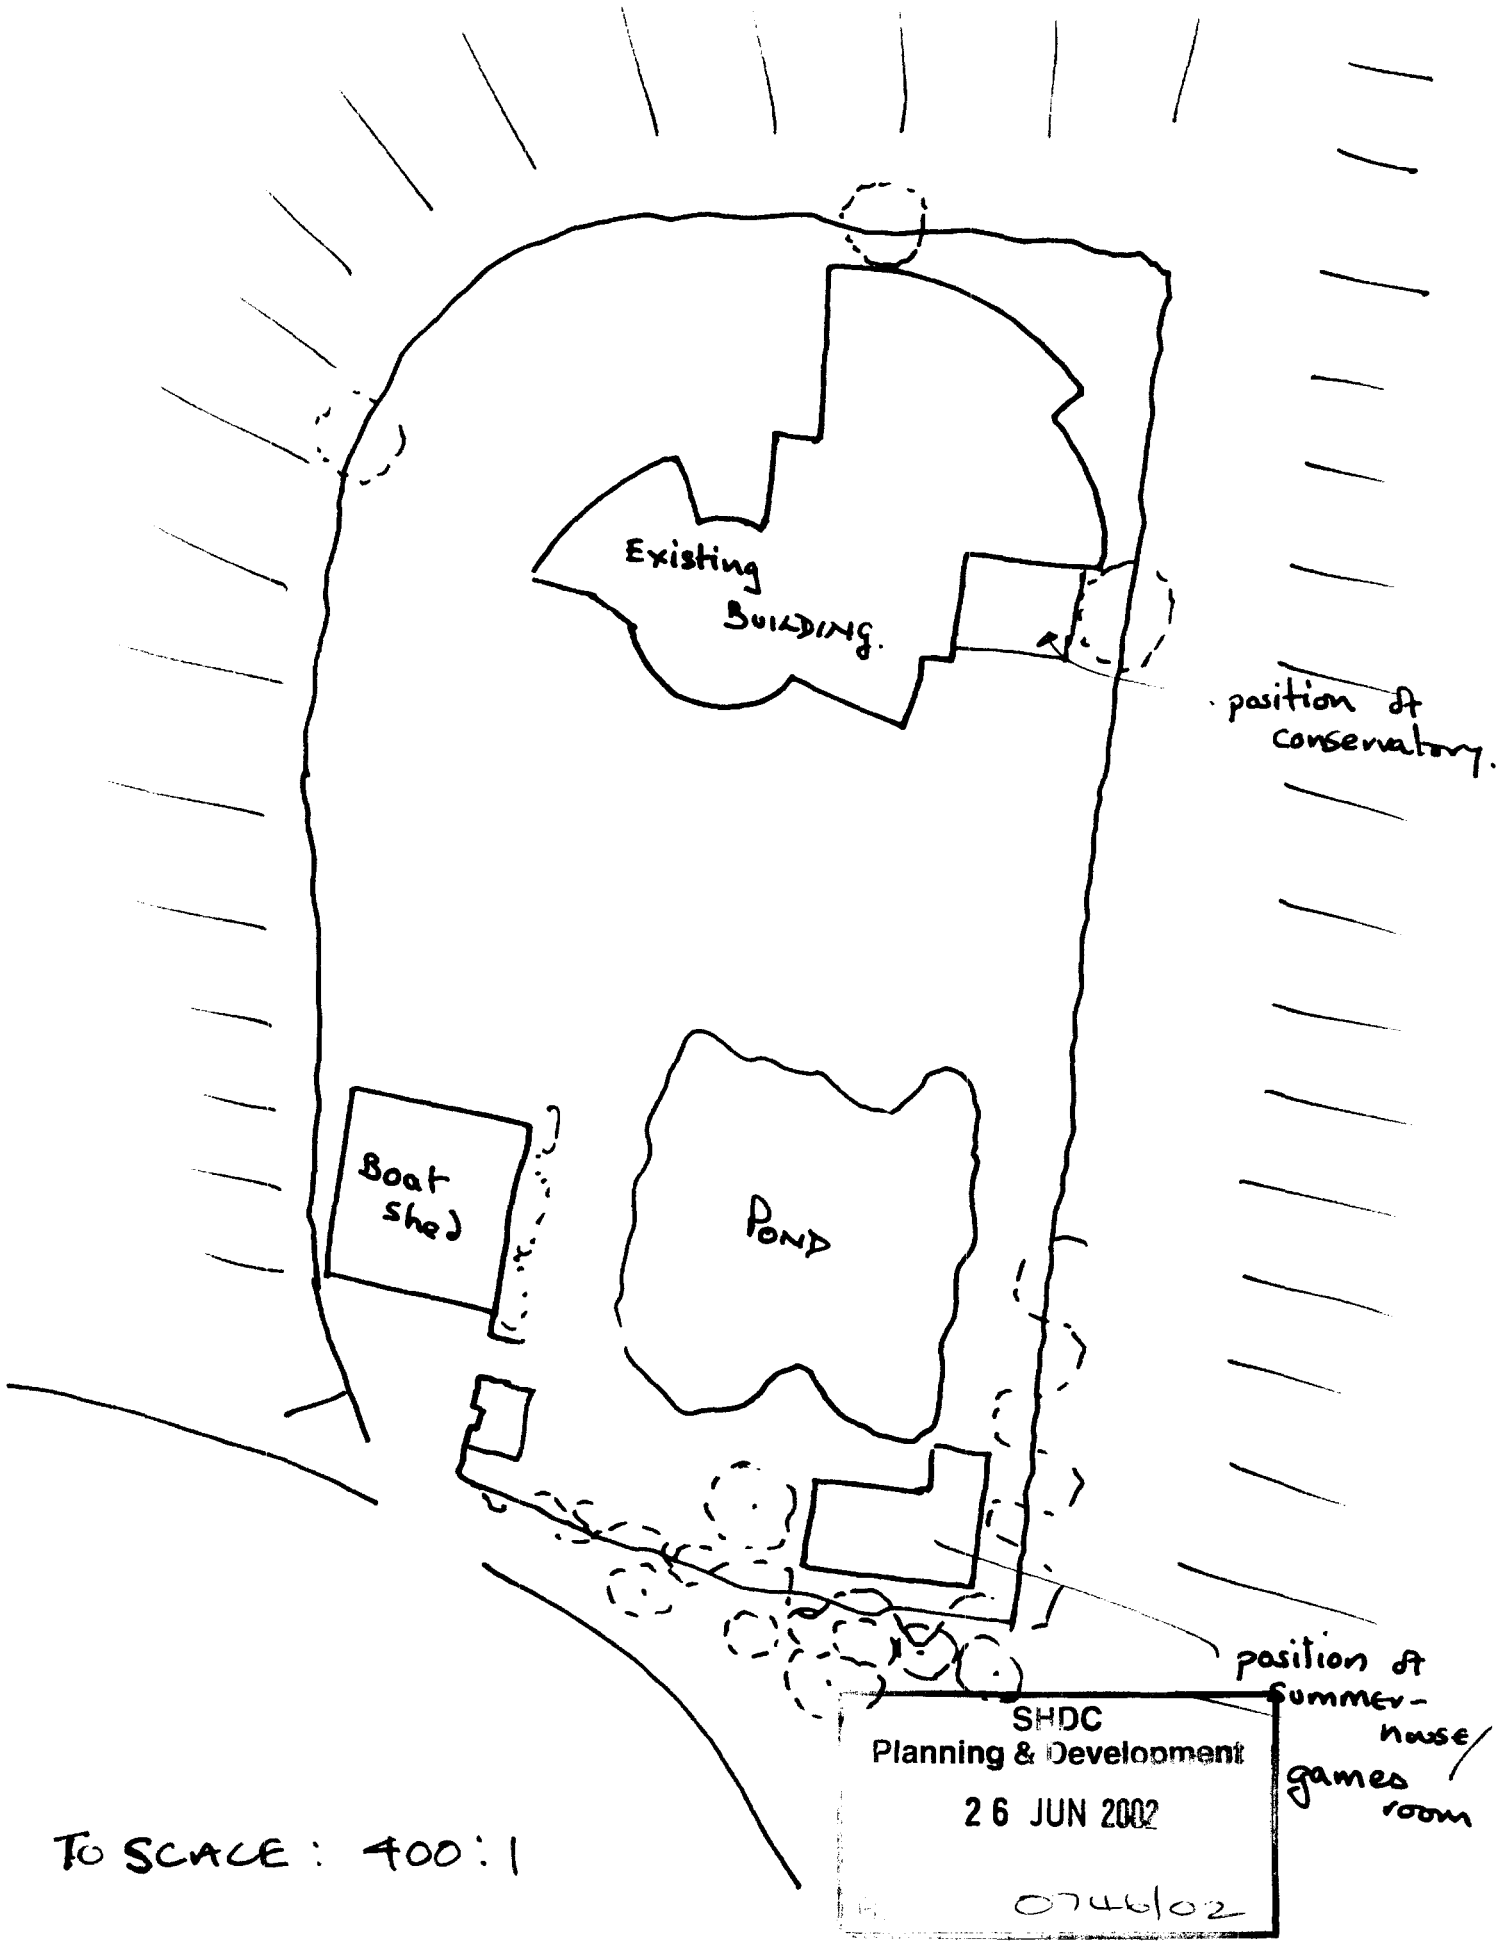

Existing Building.
position of conservatory.
Boat shed
Pond
position of summer-house/ games room
SHDC
Planning & Development
26 JUN 2002
0746/02
TO SCALE : 400 : 1




Games Room SK3

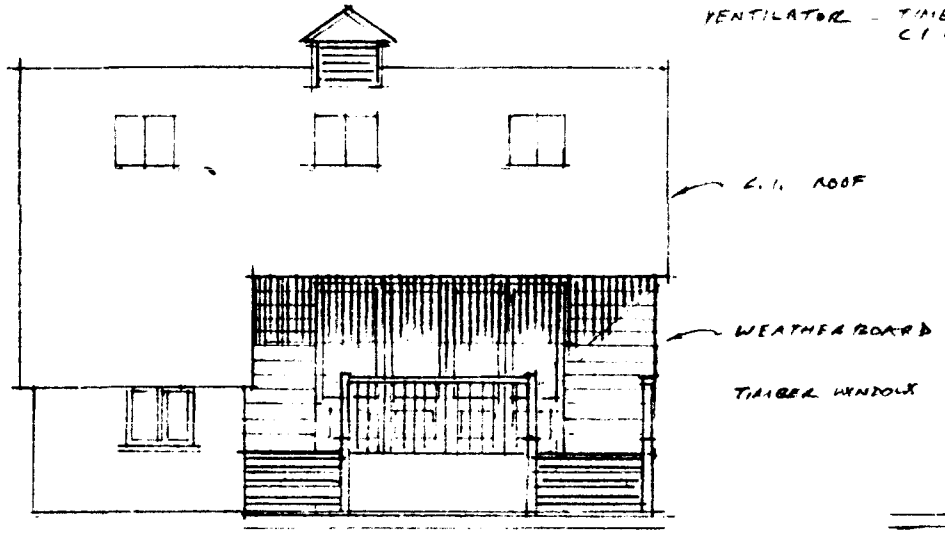


NORTH ELEVATION

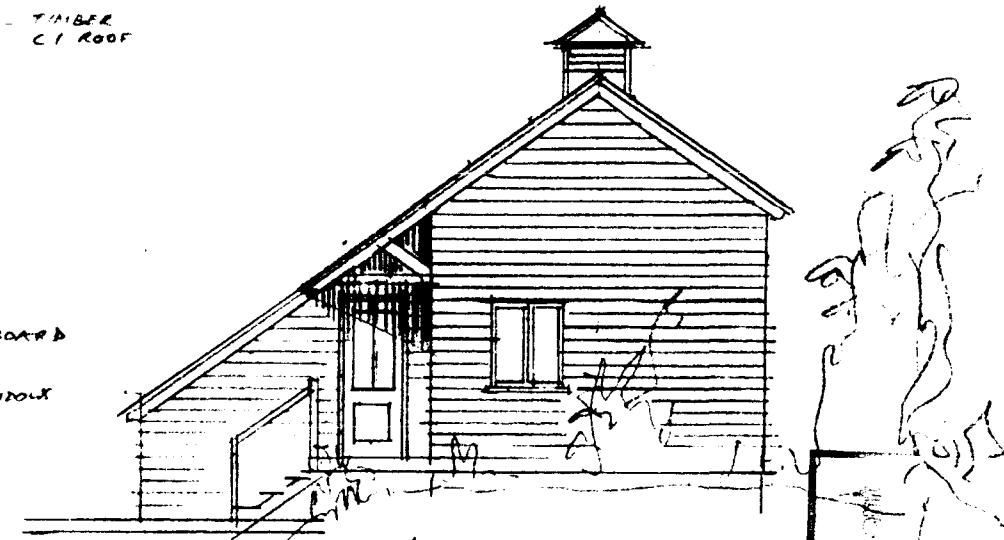

WEST ELEVATION

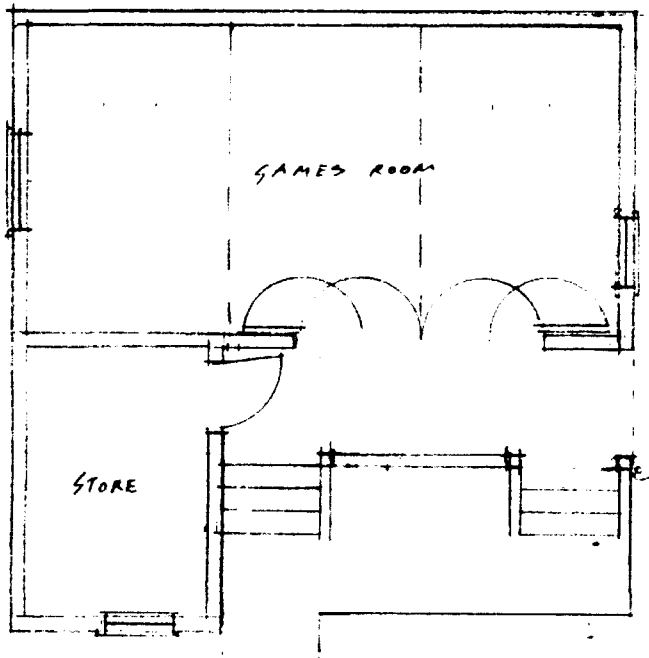


PLAN

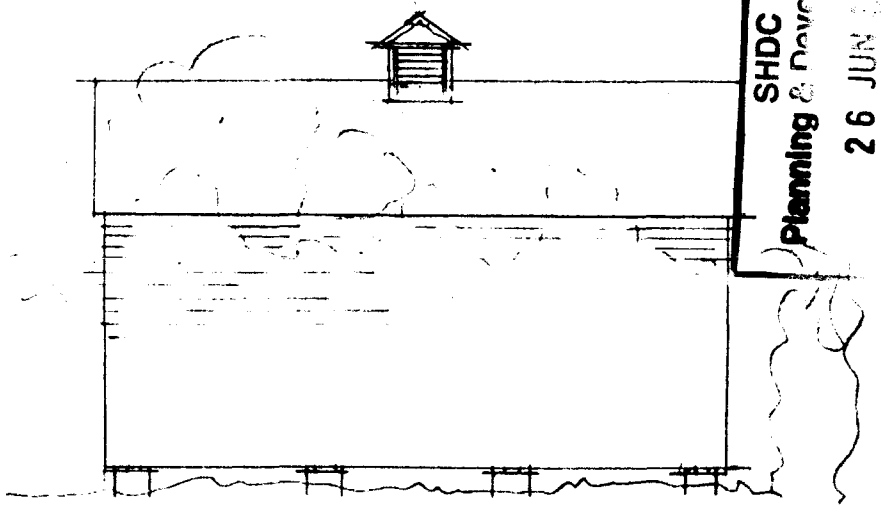


SOUTH ELEVATION

SHDC
Planning & Dev
26 JUN

GUY'S HEAD LIGHTHOUSE
PROPOSED GAMES ROOM 1:100
Francis Machin Arch. 6/02

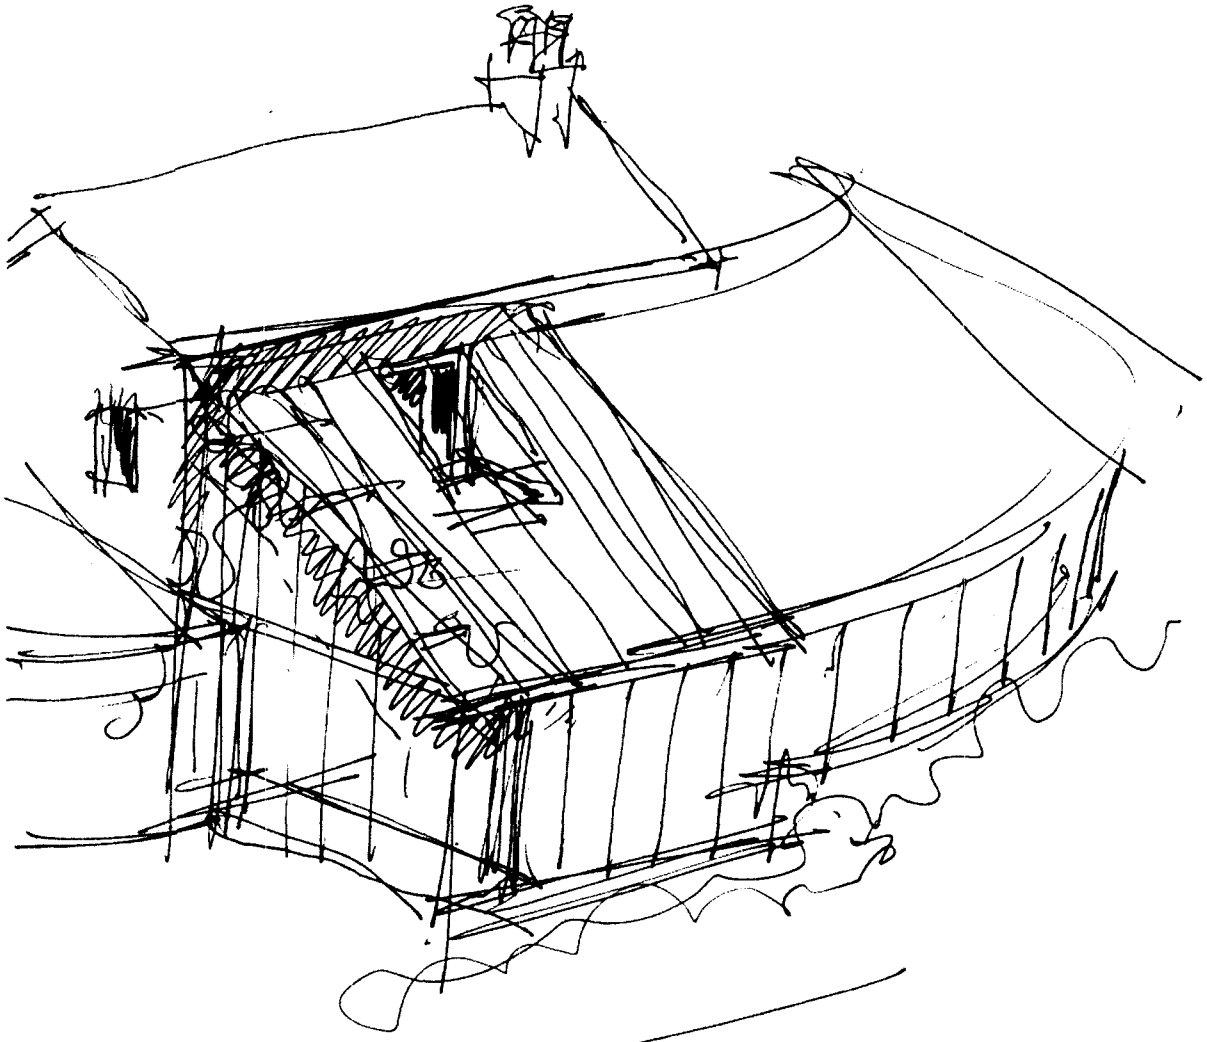

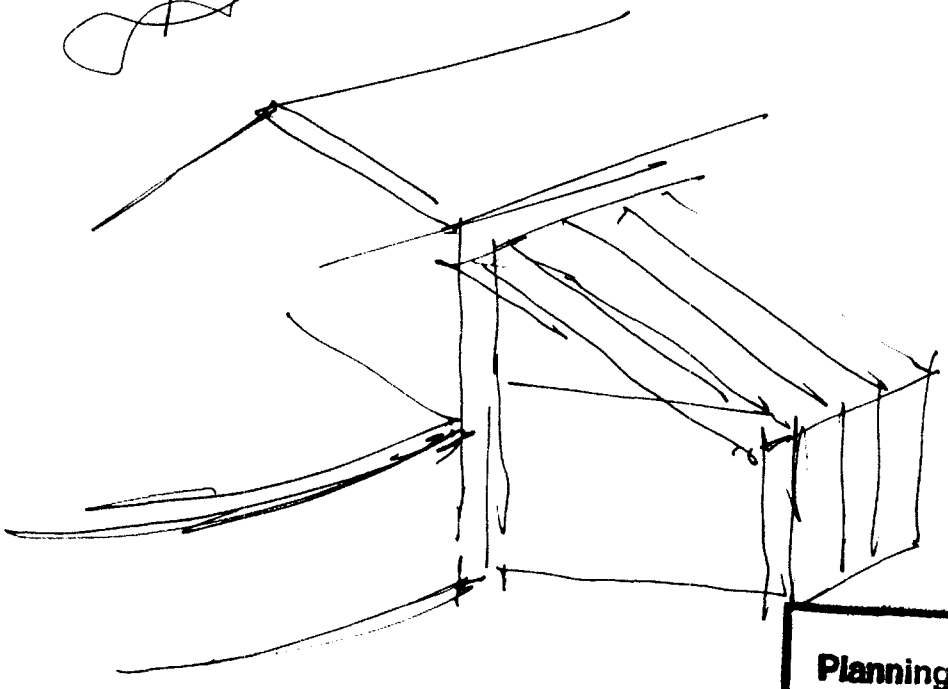

SHDC
Planning & Dev
26 JUN 2002
Ref 0746/02

Guys Head
Conservatory

GUYS HEAD LIGHTHOUSE
PROPOSED CONSERVATORY
SOUTH ELEVATION 1:100
Damian Mackin Ard. 6/02

Planning & Development
26 JUN 2002
Ref 0749/02




GUYS HEAD LIGHTHOUSE

EAST ELEVATION 1:100

Frances Machin Arch. 6/02


SHDC
Planning & Development
26 JUN 2002
07/0602/FUL

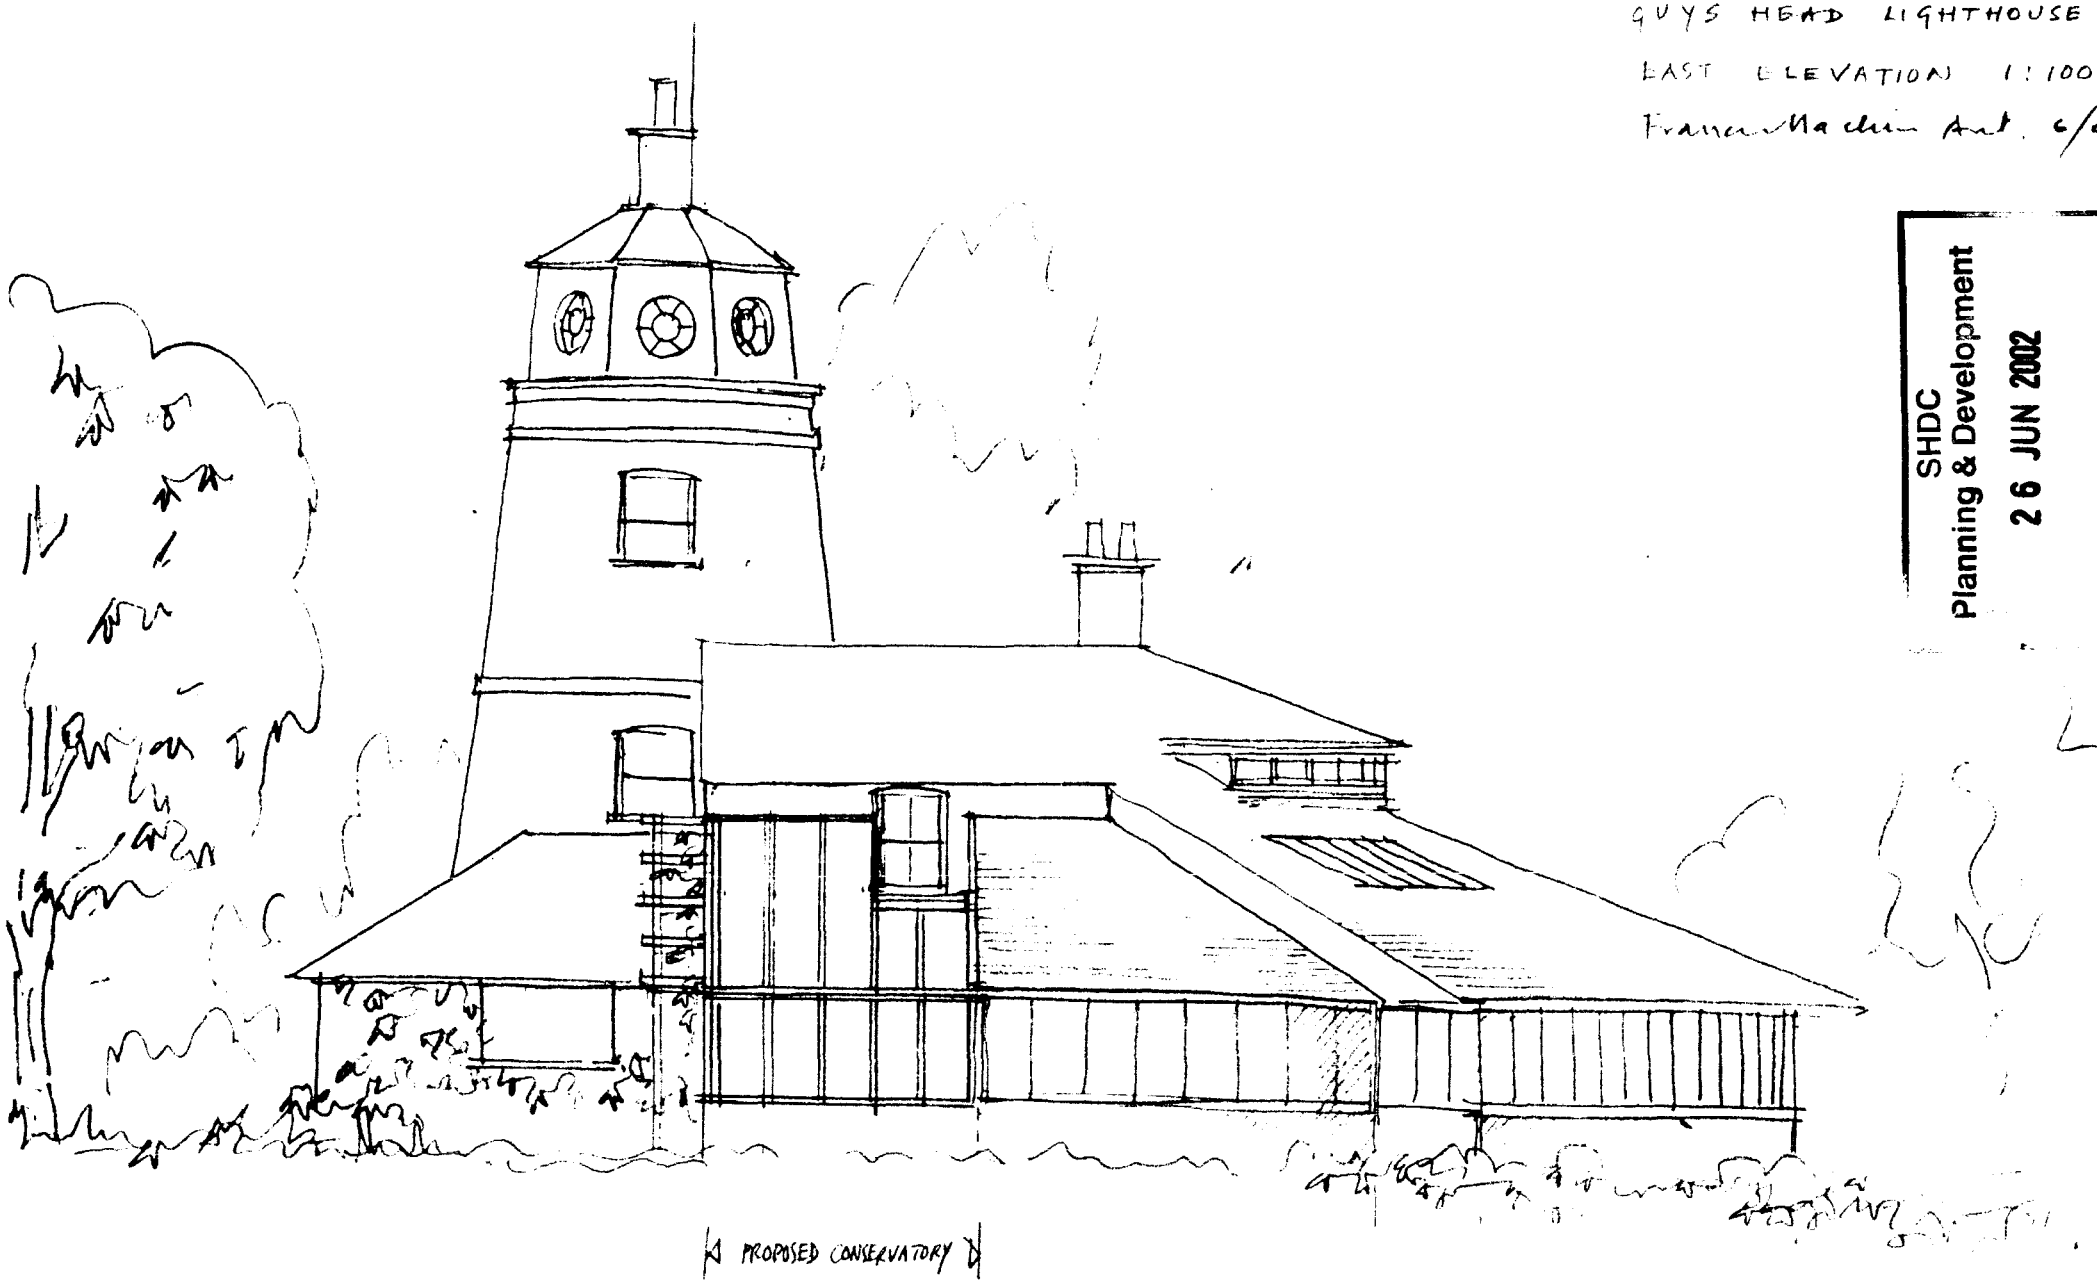

CP3


GUYS HEAD LIGHTHOUSE
PROPOSED CONSERVATORY
PLAN 1:100

Francis Mackin
6/2

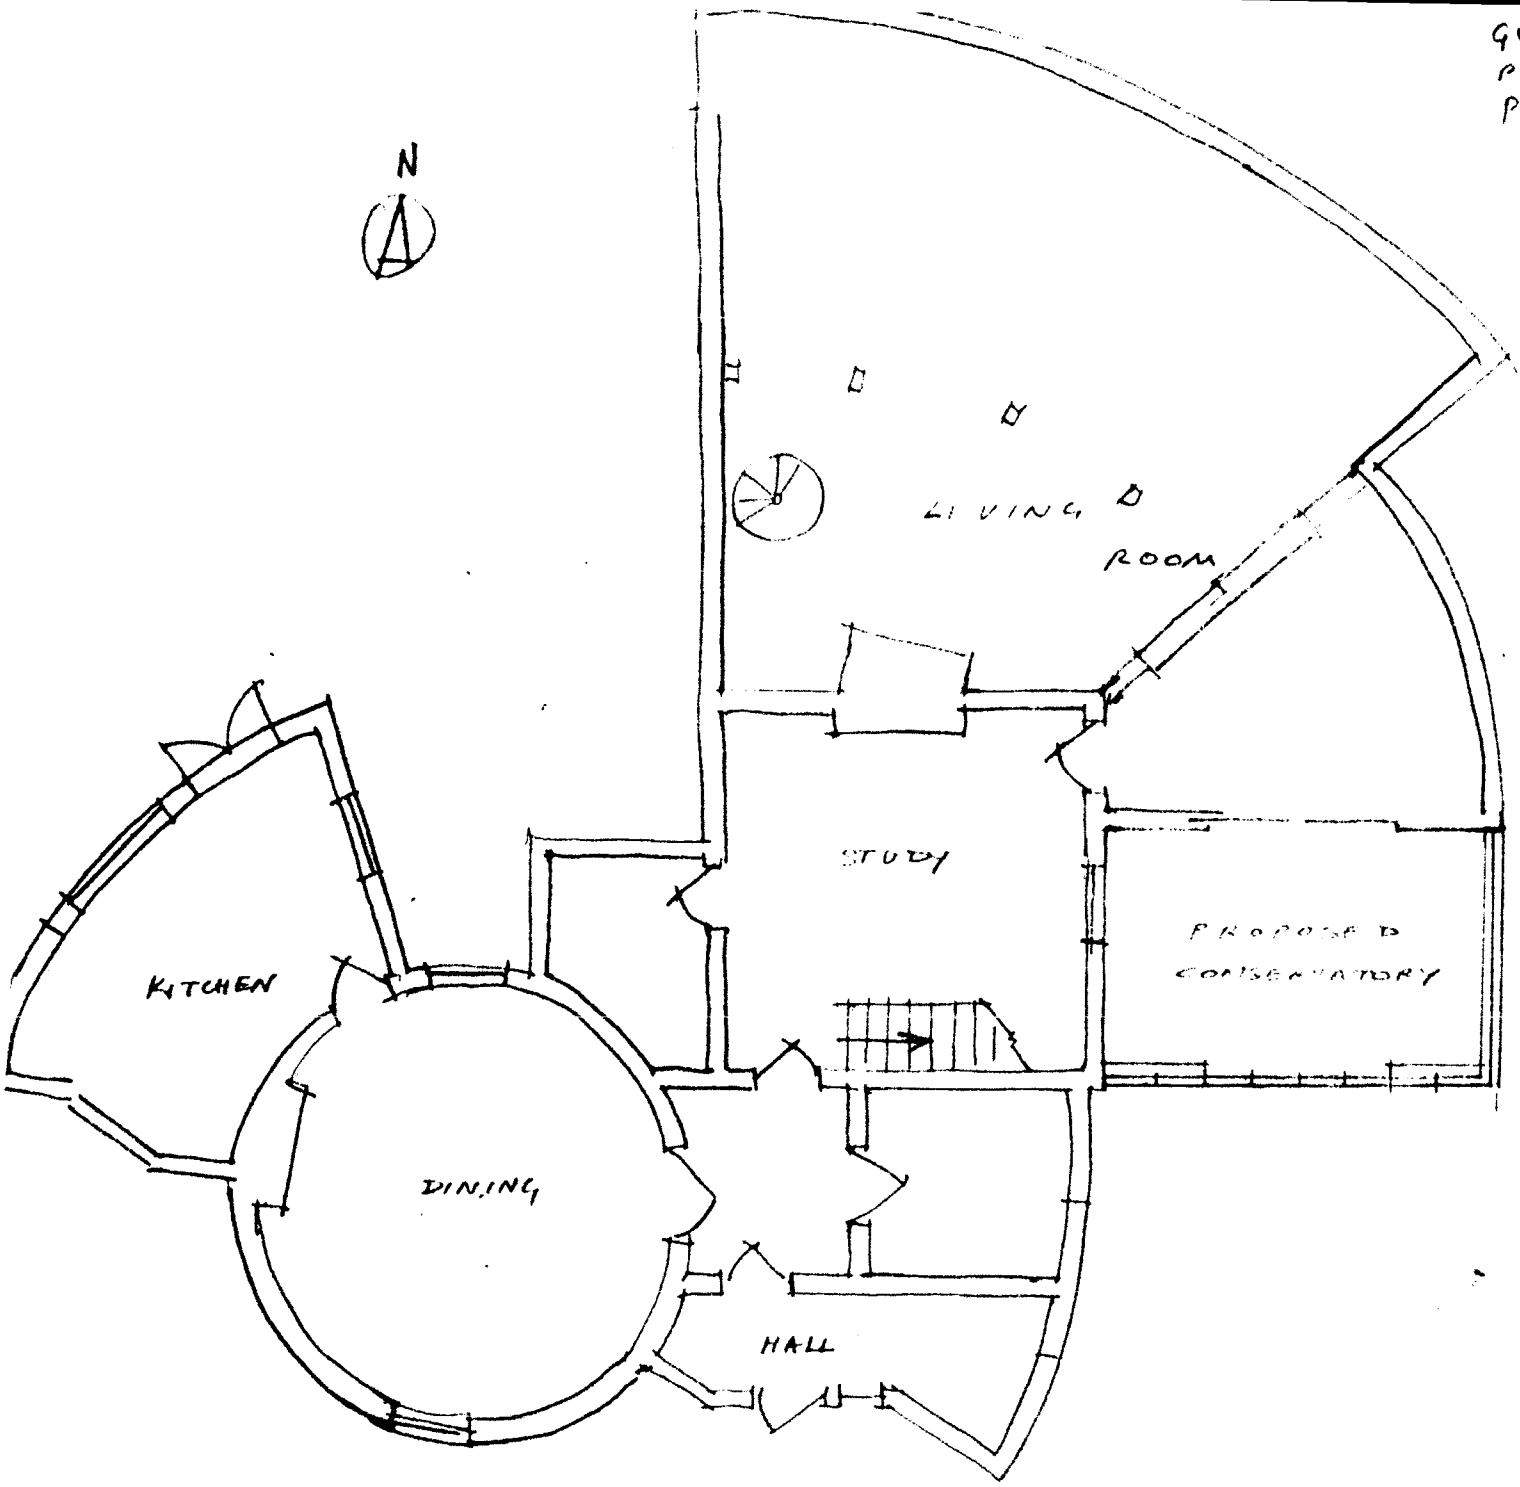

SWDC
Planning & [illegible]
26 JUN 2002
File 07461/02

CP 1

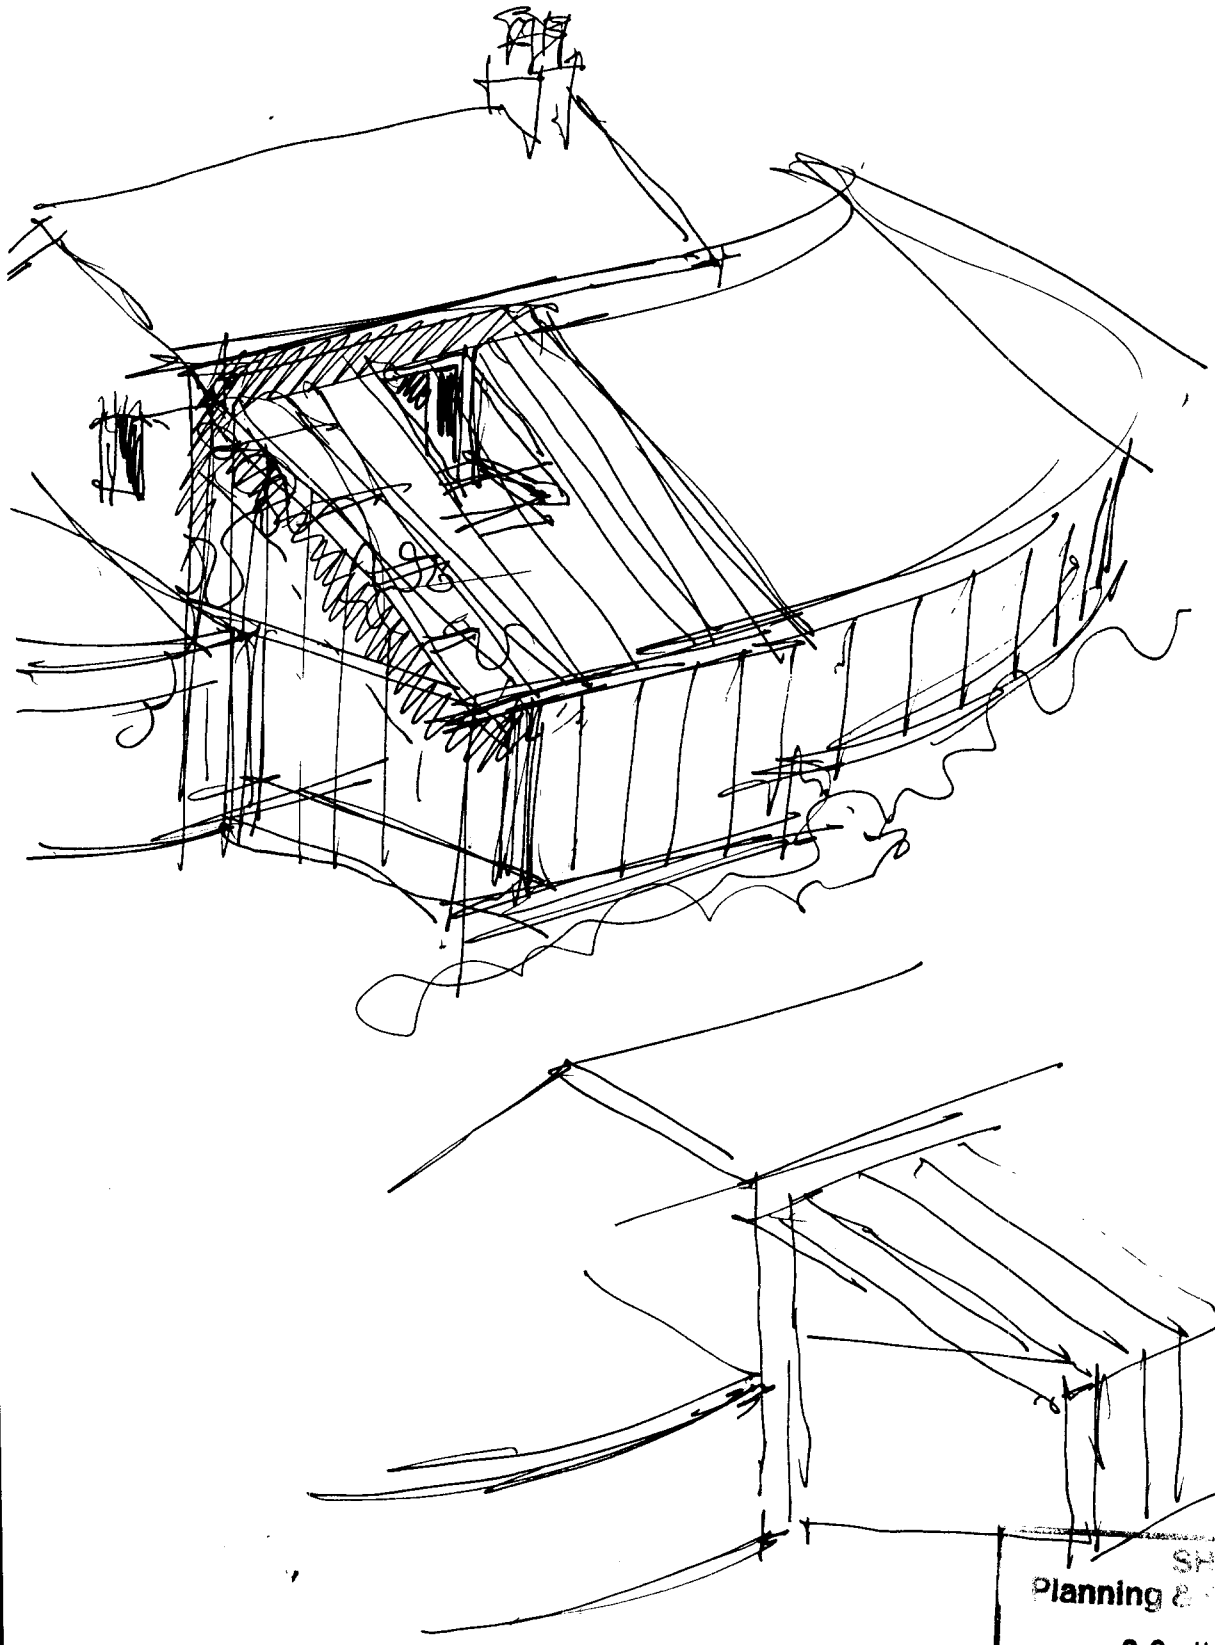

SHDC
Planning & Development
26 JUN 2002
Ref 0746/02

Guys Head
Conservatory
SK1

GUYS HEAD LIGHTHOUSE
PROPOSED CONSERVATORY
SOUTH ELEVATION 1:100
Francis Machin Arch. 6/02

26 JUN 2002




GUYS HEAD LIGHTHOUSE

EAST ELEVATION 1:100


Frances Machin Arch. 6/02

SHDC
Planning & Development
26 JUN 2002
07402

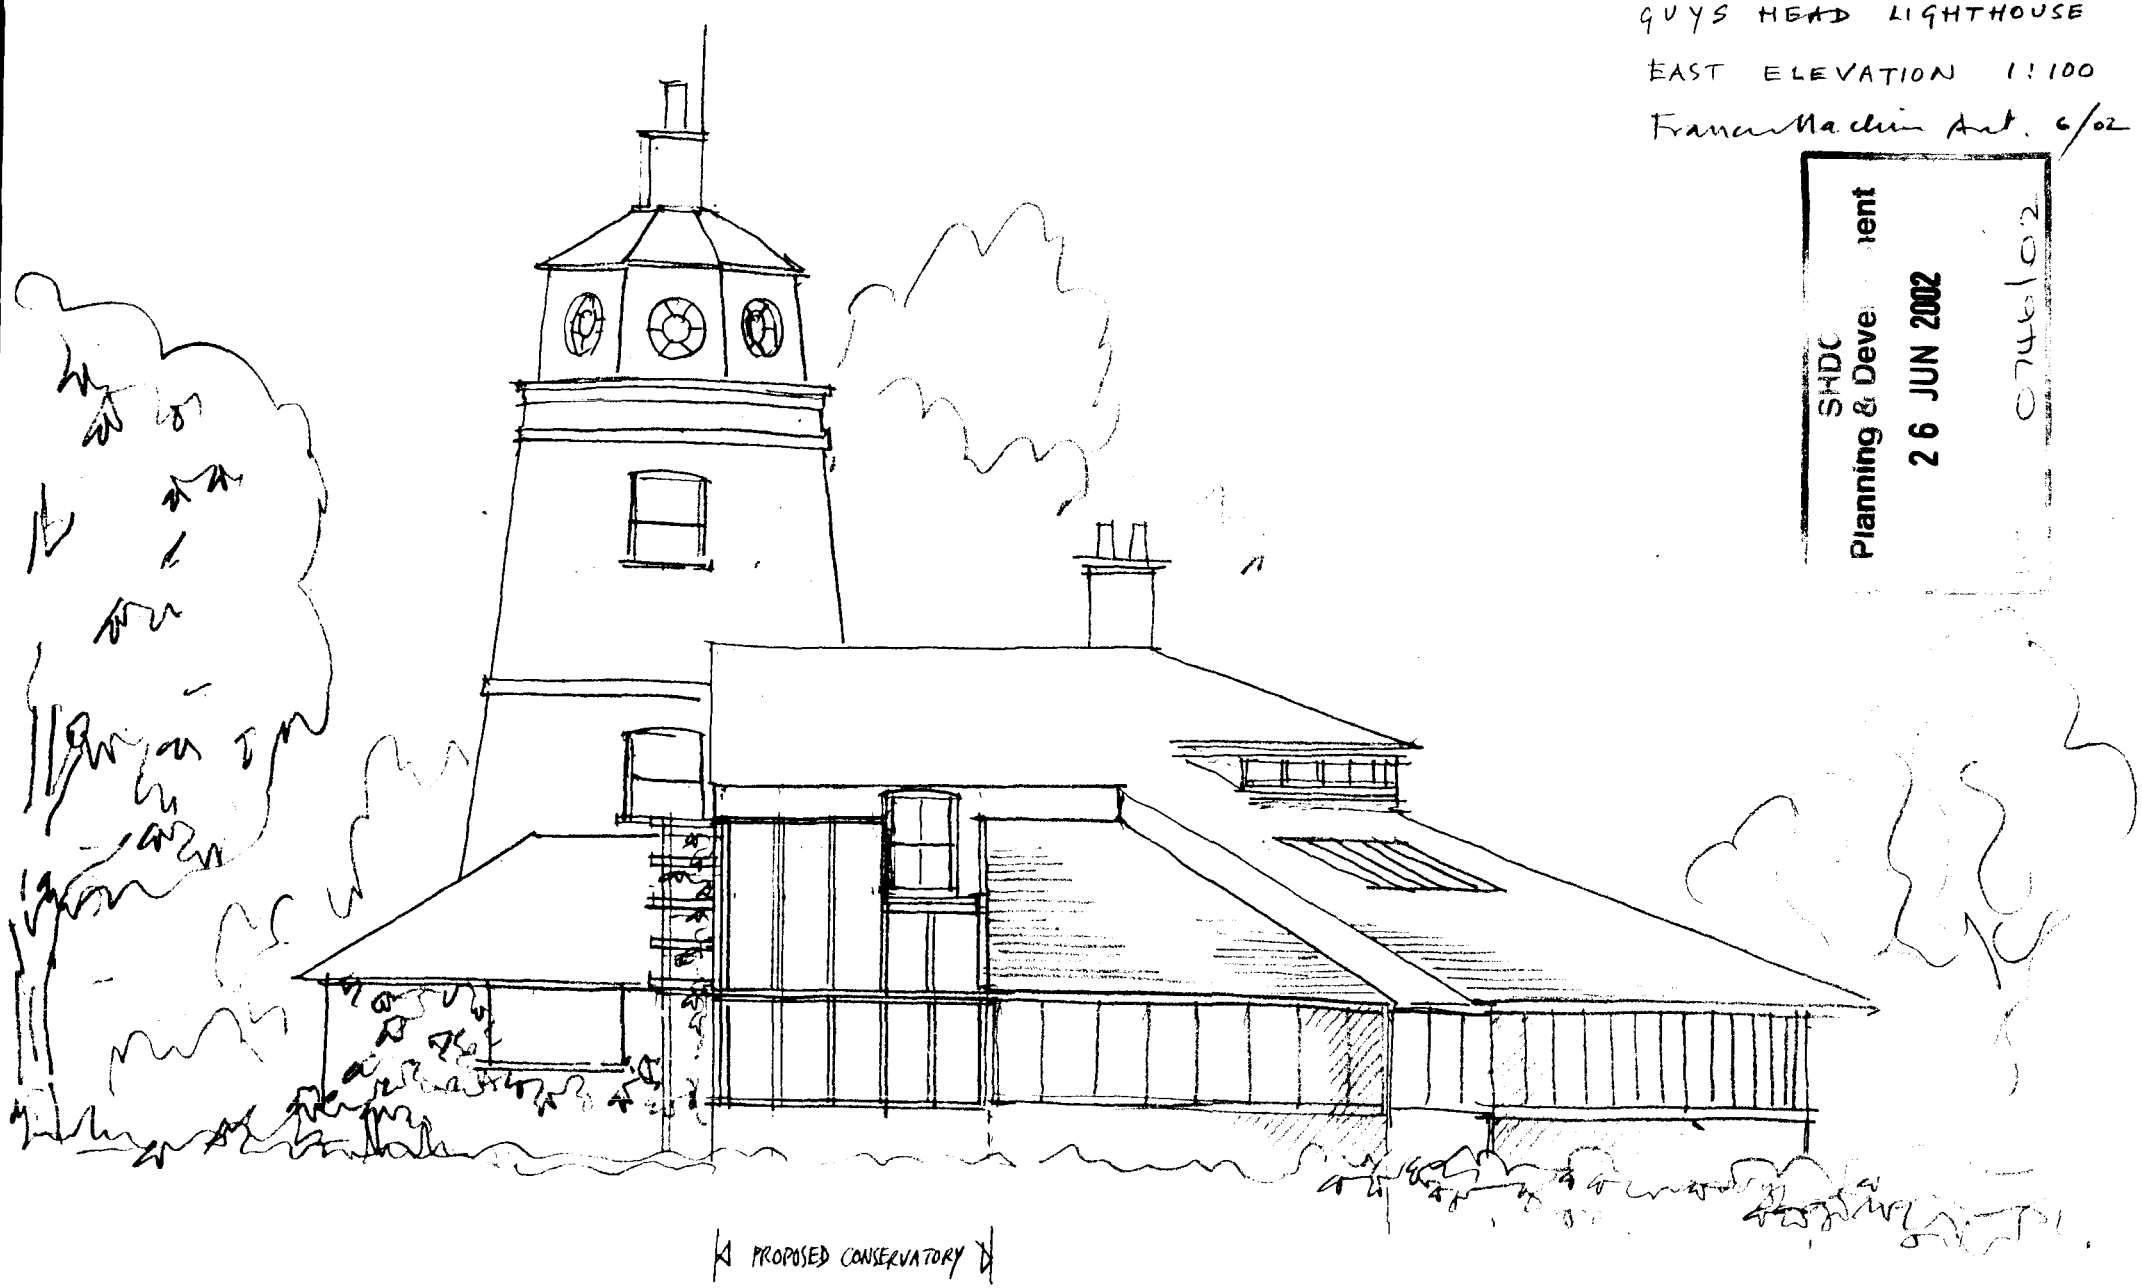

CP 3

GUYS HEAD LIGHTHOUSE
PROPOSED CONSERVATORY
PLAN 1:100
Francis Maclin Arch.
6/2

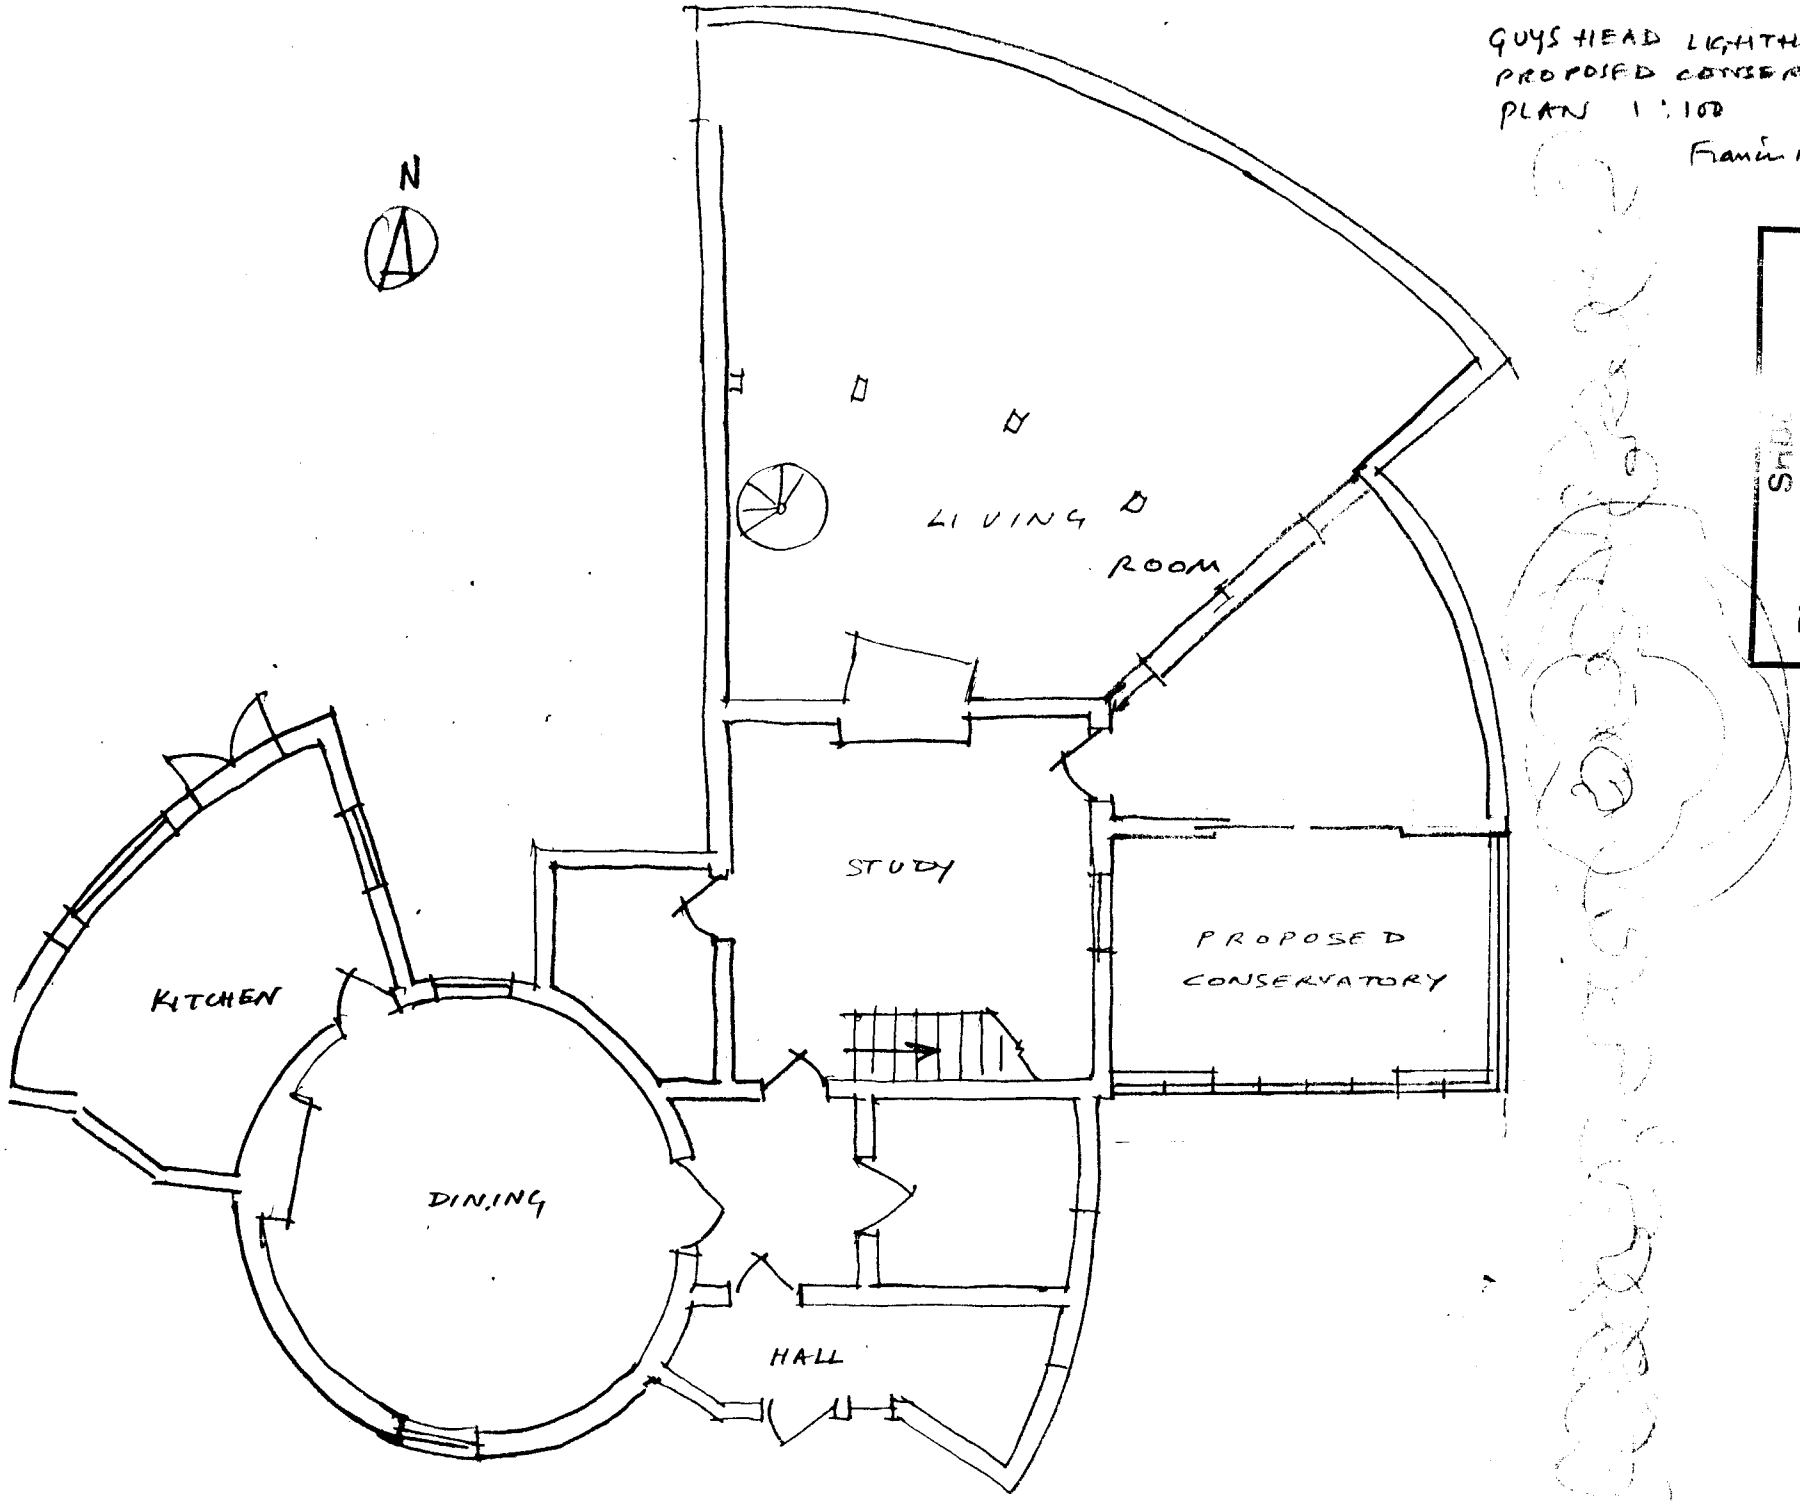

Planning & Development
26 JUN 2002
C7446/02

CP 1