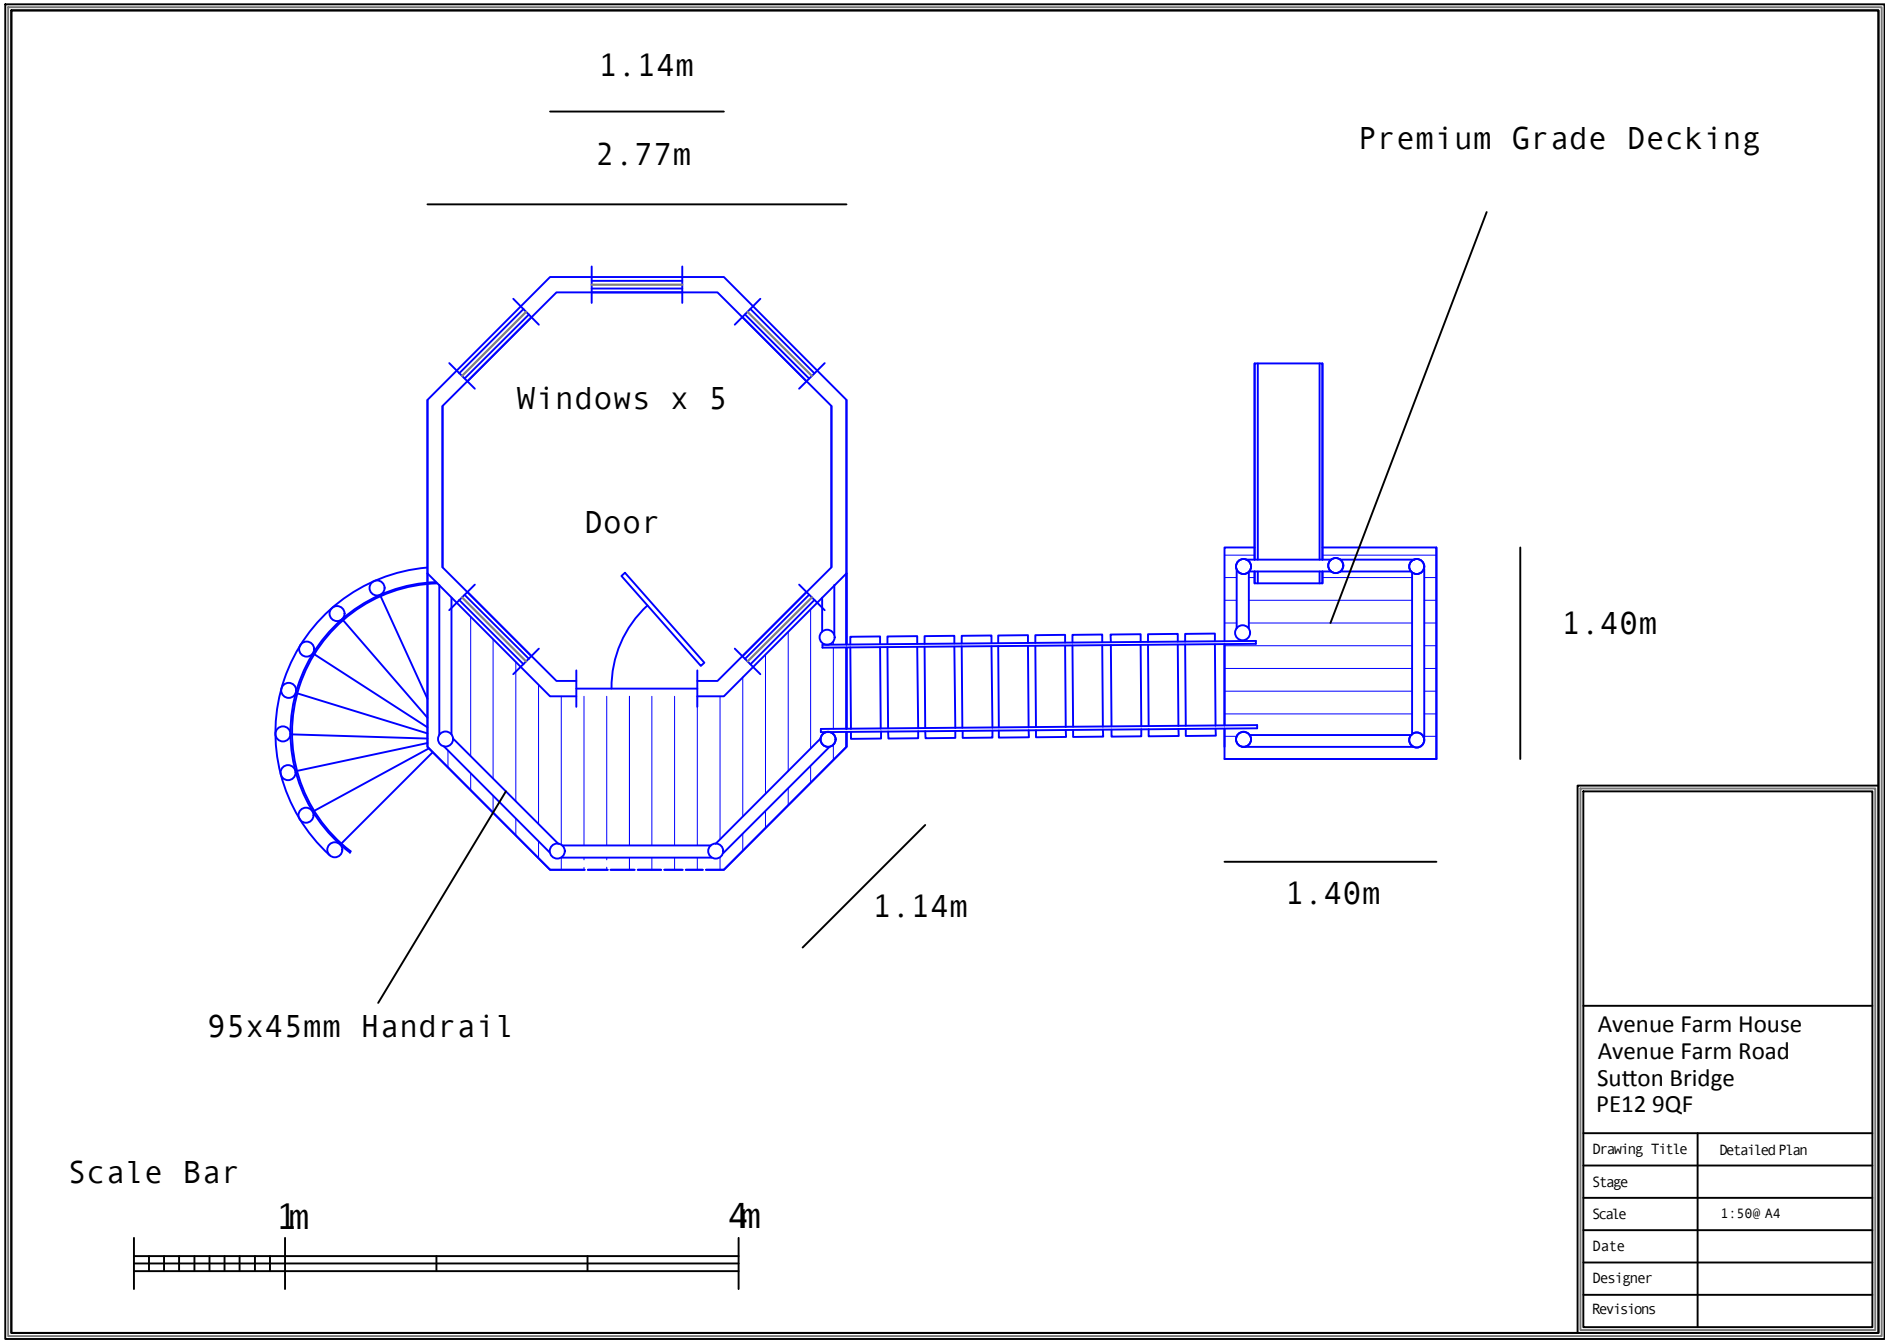


Avenue Farm House
Avenue Farm Road
Sutton Bridge
PE12 9QF

Drawing Title	Detailed Plan
Stage	
Scale	1:50@ A4
Date	
Designer	
Revisions	