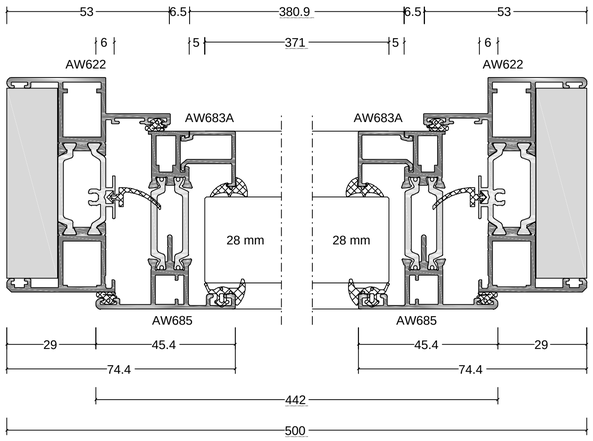
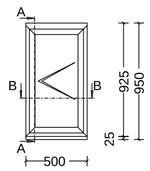
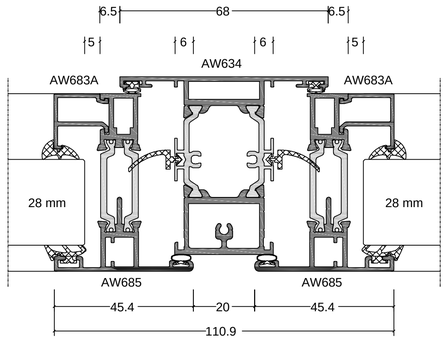




SECTION B - B
SCALE: 1:1





TYPICAL ELEVATION
SCALE: 1:25



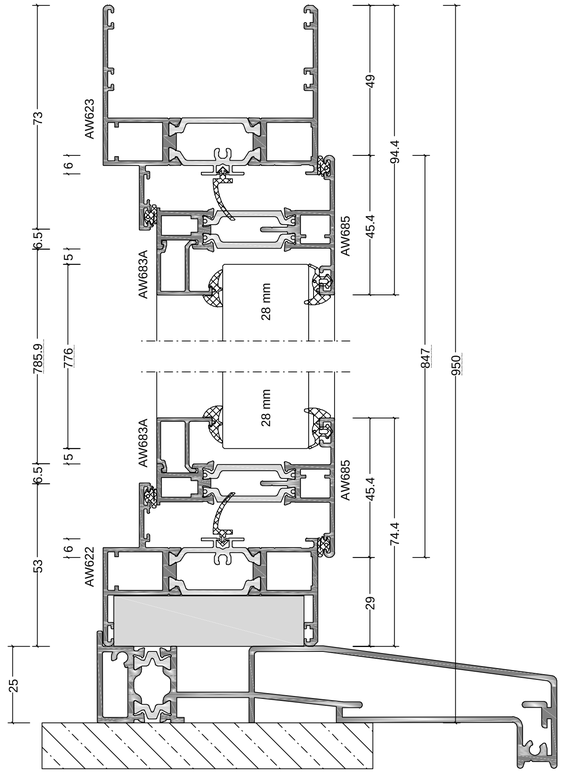

MULLION DETAIL
SCALE: 1:1





SECTION A - A
SCALE: 1:1

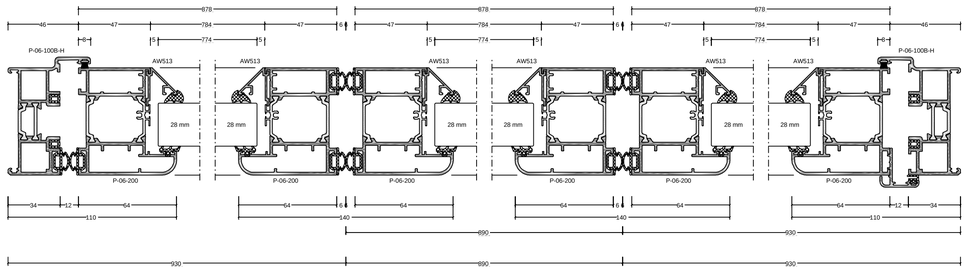


SECTION B - B
SCALE: 1:2

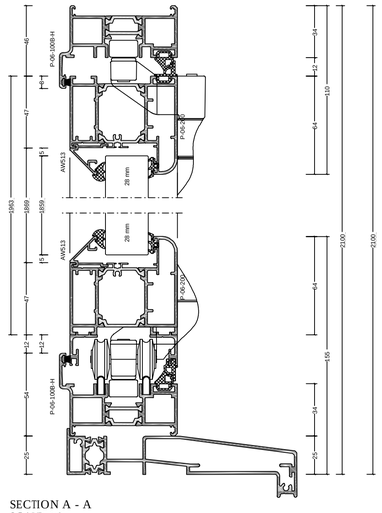


SECTION A - A
SCALE: 1:2

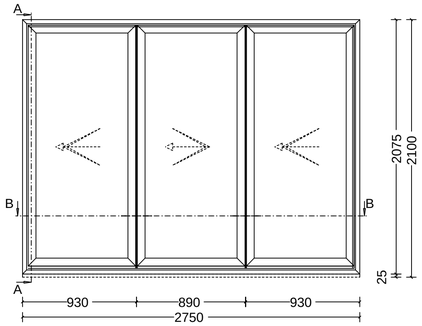


TYPICAL ELEVATION
SCALE: 1:25

**DOOR DETAILS**

**Notes:**

**This document is the property of David Trundley Design Services Ltd and may not be reissued, loaned or copied in part or in whole without written permission © 2017**

**All dimensions are in millimetres unless stated otherwise.**

**It is recommended that information is not scaled off this drawing.**

**This drawing should be read in conjunction with all other relevant information, specifications & schedules.**

**If this drawing is received electronically it is the recipients responsibility to print the document at the correct scale.**

**All dimensions to be checked on site prior to commencing work and any discrepancies to be advised immediately.**

**CONSTRUCTION (Design & Management) REGULATIONS 2015: David Trundley Design Services Ltd are employed as 'Designer' and will provide information to those responsible for the 'Principal Designer' and to the client.**

**David Trundley Design Services Ltd are responsible for the 'Architectural' design of the elements included on this drawing only.**

**Architectural design has been carried out with due consideration for the safety during construction, occupation and maintenance of the finished structure.**

**The works contain no extraordinary hazards or risks that are not present during routine construction operations that would not readily be apparent to a competent contractor.**

**This information should be included as part or commencement of the Health and safety file for the project.**

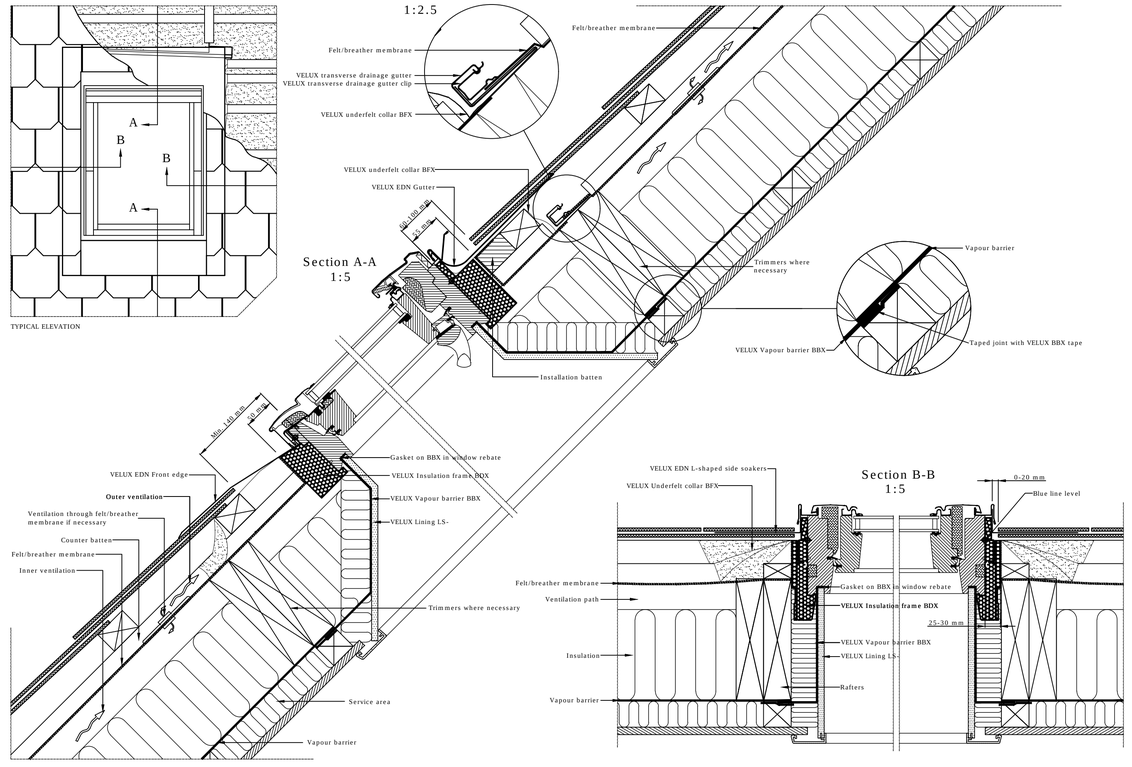
1:1 SCALE BAR (mm)
0 10 20 30 40 50 60 70 80 90 100

1:2 SCALE BAR (mm)
0 20 40 60 80 100 120 140 160 180 200

1:5 SCALE BAR (mm)
0 50 100 150 200 250 300 350 400 450 500

1:25 SCALE BAR (mm)
0 250 500 750 1000 1250 1500 1750 2000 2250 2500

**WINDOW DETAILS**




**VELUX DETAILS**

| no | date | amendment description |
|---|---|---|
| - | - | - |

Revisions

Drawing Status: **PLANNING**


trundley DESIGN SERVICES
Salgate Barn
Islington Road
Tilney All Saints
King's Lynn
Norfolk
PE34 4RY
Tel: 01553 617700
Fax: 01553 617874
www.trundley.com
Email: enquiries@trundley.com


Project Title:

**MR & MRS HOYLES**
**BARN AT LAND ADJ. TO WESTMERE FARM, SUTTON BRIDGE PE12 9QD**

**PROPOSED BARN CONVERSION & EXTENSIONS**

Drawing Title:

**PROPOSED WINDOW & DOOR DETAILS**

| Scale: | Date: | Drawn: |
|---|---|---|
| AS STATED @ A1 | JULY 2019 | TN |

Drawing Number: **17-P57-PL011**

Revision:

Checked by: Joshua Knight Date: 25.07.2019


If this drawing is unsigned in the check box then the drawing is an unauthorised issue and should not be used for any purposes