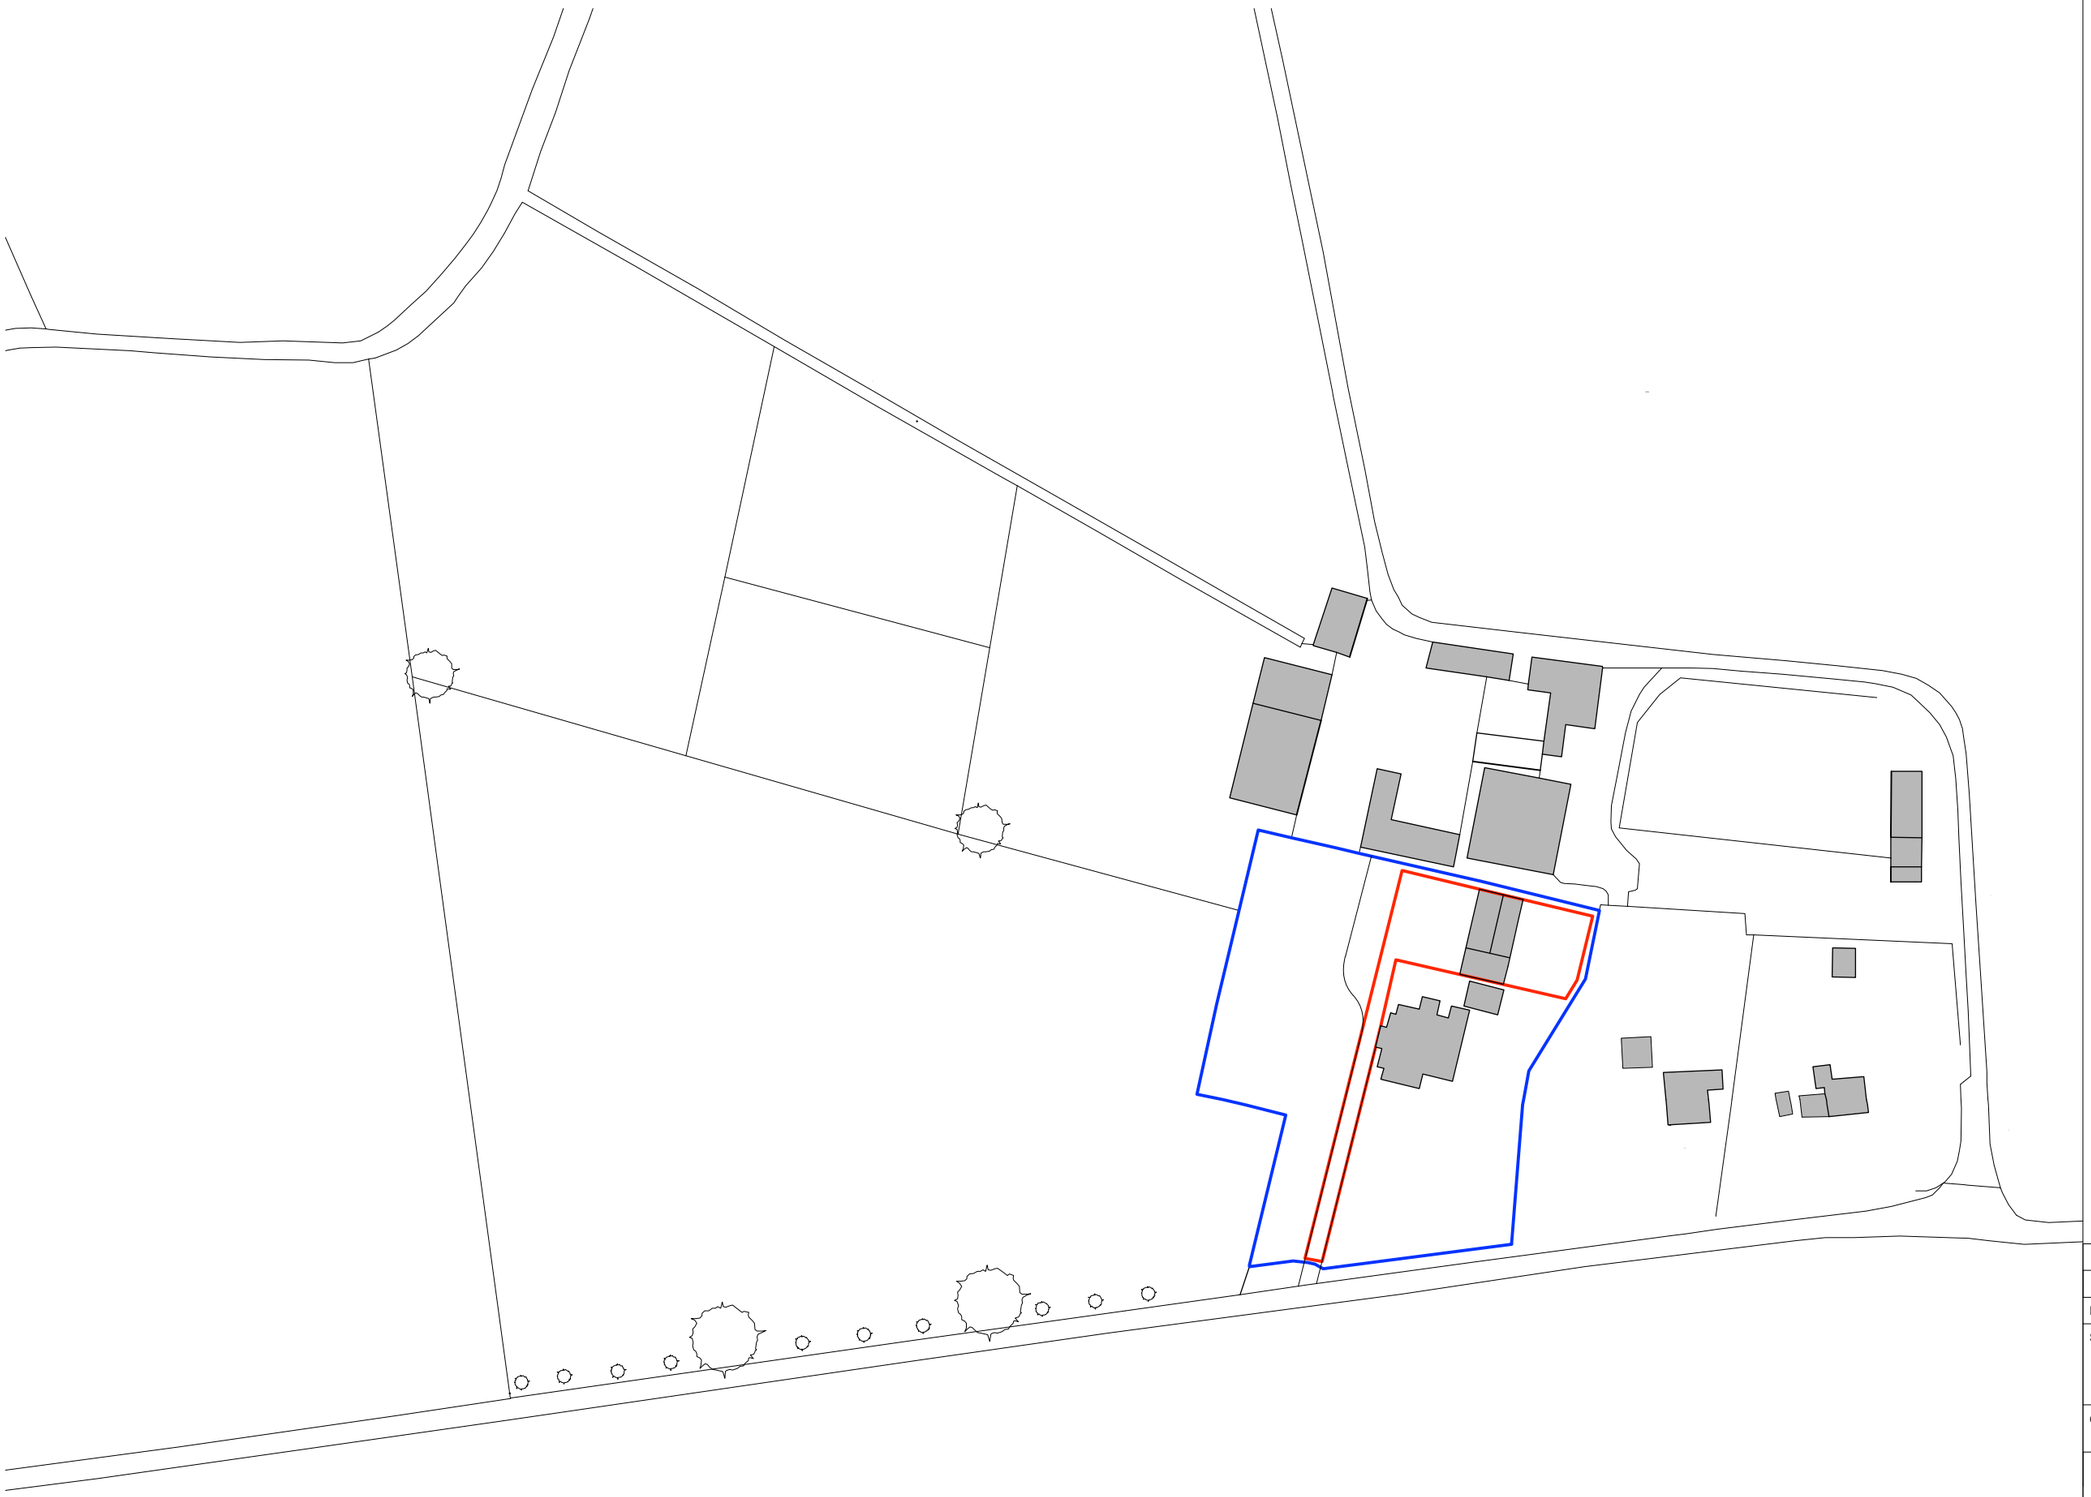


Ordnance Survey (c) Crown Copyright 2018. All rights reserved. Licence number 100022432

General Notes:

1.To be read inconjunction with other consultants drawings.
2.Check site conditions prior to commencement of work.
3.Any discrepancies to be reported directly to the Architect.
IF IN DOUBT ASK.
4.Do not scale off drawing (Except for Planning purposes only). Use figured dimensions only.
5.WARNING: This drawing is issued in colour.

KEY

Application Area

Ownership Area

N

Rev	Date	Notes	Drawn
B	31.07.19	Application area updated	EH
A	10.06.19	Planning Issue	EH

Scale

1 : 1250 @ A3

0 50m

0 100 150ft

49425

QA Serial Number

YIANGOU ARCHITECTS

Dyer House, 3 Dyer Street
Cirencester, Gloucs, GL7 2PP

t 01285 888 150
e architecture@yiangou.com
w www.yiangou.com

Project Address	Avenue Farm House, (Sutton bridge), Spalding, PE12 9QF
Project Description	Extensions & alteration to outbuilding
Drawing Title	Site Location Plan
Drawing No.	2155-001
Rev.	B