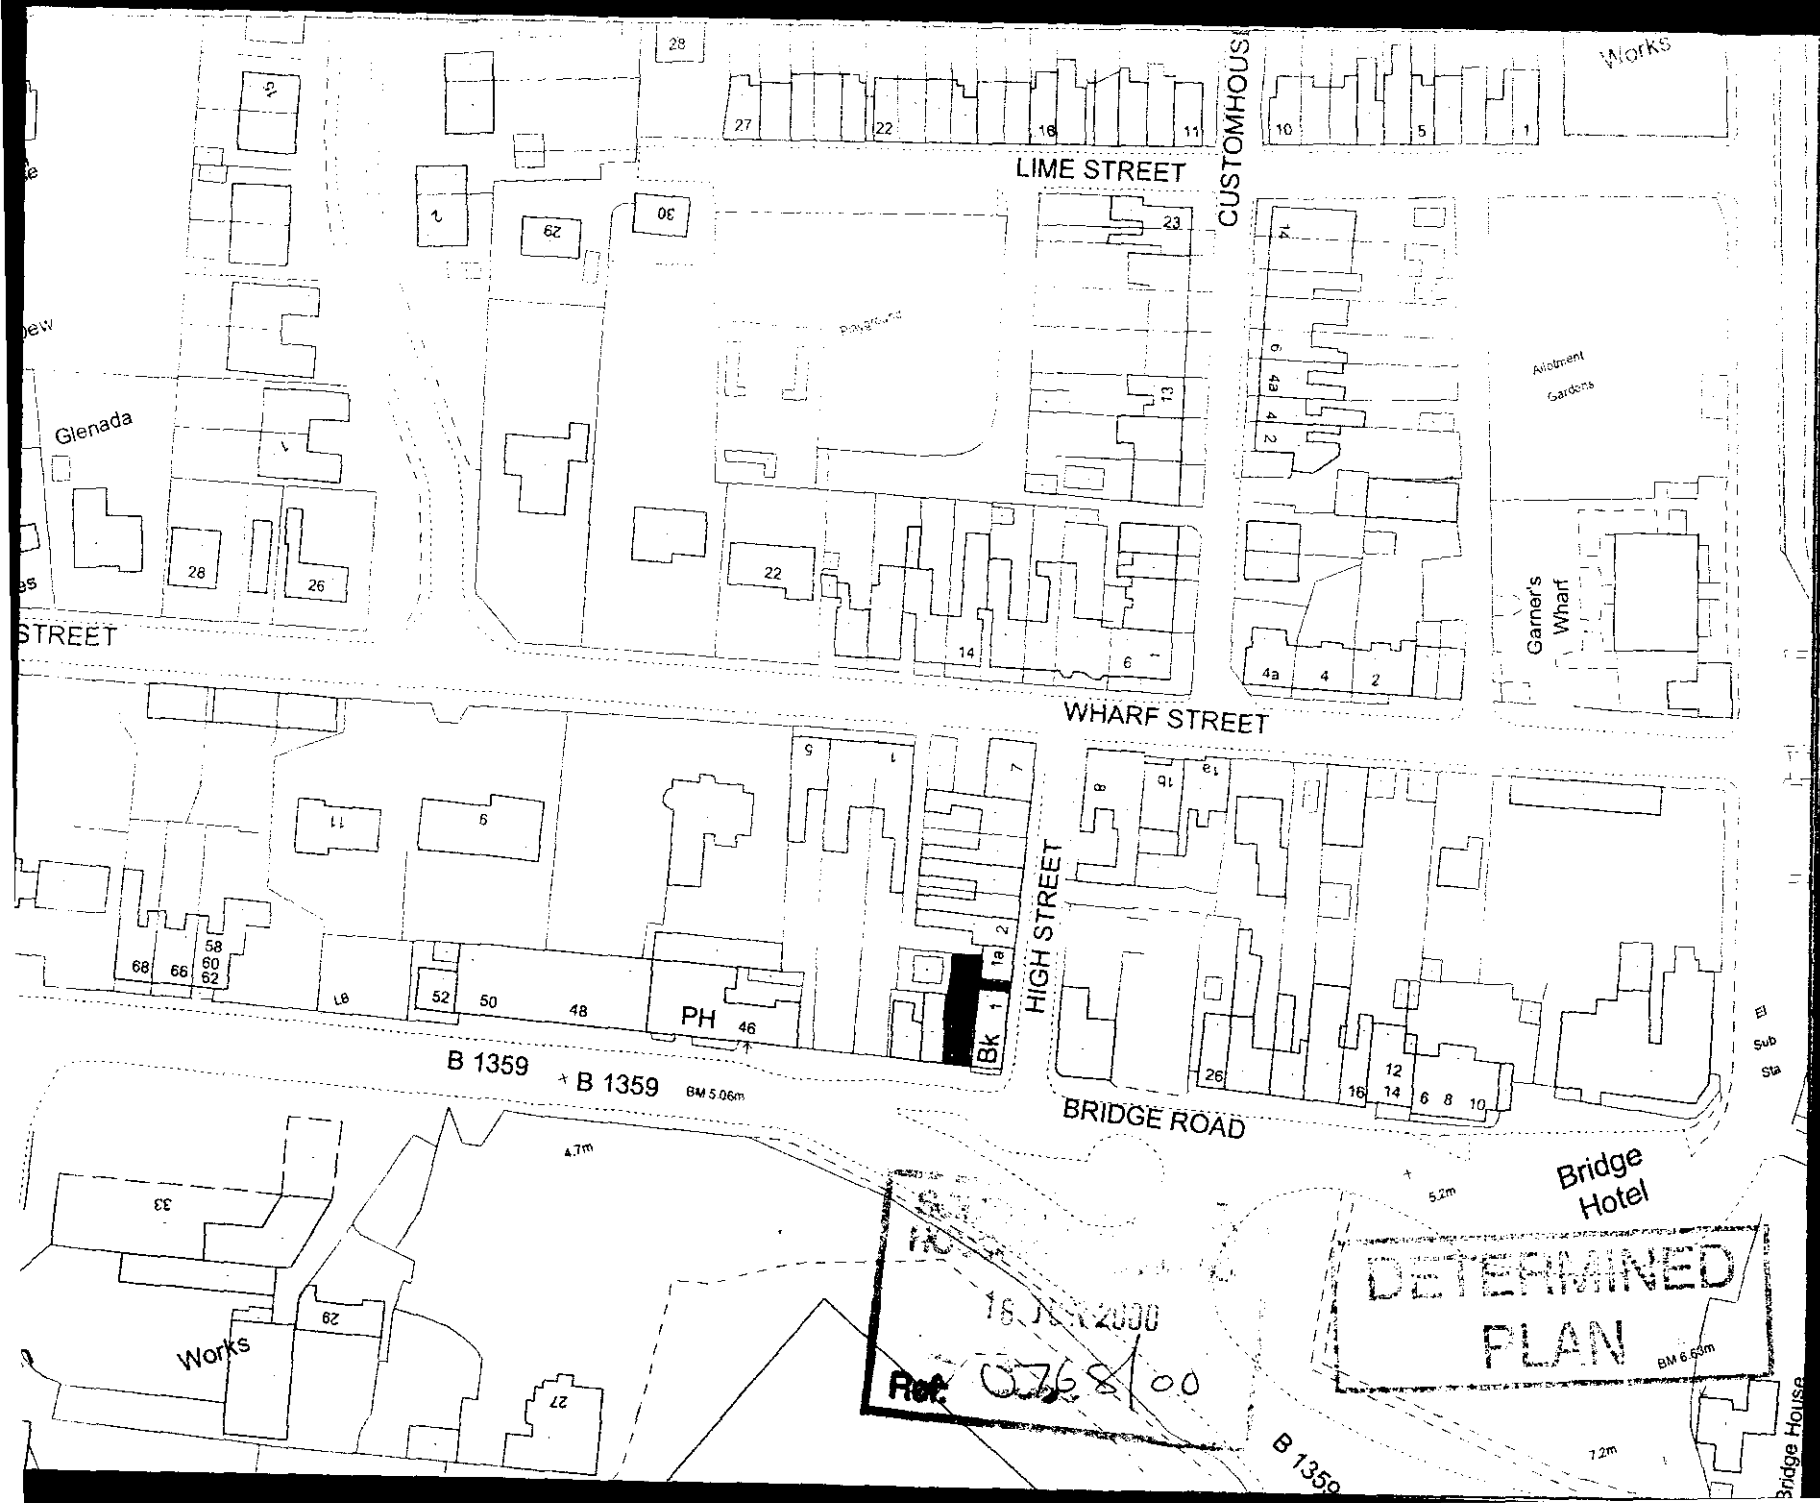
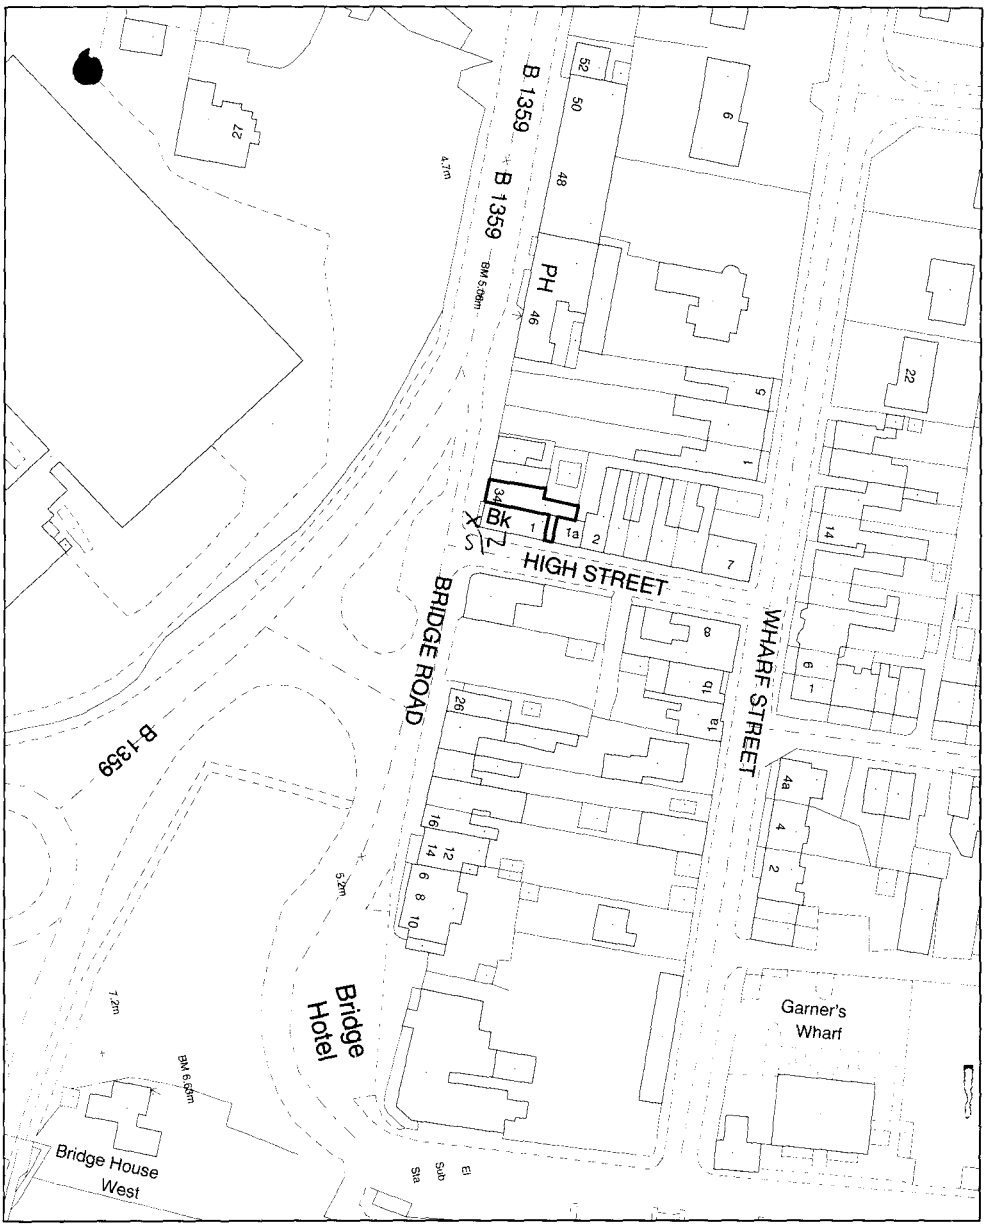

LIME STREET
CUSTOMHOUSE
WHARF STREET
HIGH STREET
BRIDGE ROAD
B 1359
B 1359
Glenada
Garner's Wharf
Allotment Gardens
Bridge Hotel
PH
Bk
Works
Works
DETERMINED
PLAN
Ref. 0768/00



SOUTH HOLLAND DISTRICT COUNCIL

Planning Application Location Plan
Ward Member Notification

FILE COPY

H18/0768/00

Scale: 1:1000

Housing and Planning Services Department

Council Offices, Priory Road, Spalding, Lincolnshire
PE11 2XE

PLEASE DO NOT COPY THIS PLAN
This map is reproduced from Ordnance Survey material with permission of Ordnance Survey on behalf of Her Majesty's Stationery Office (c) Crown copyright. Unauthorised reproduction infringes Crown copyright and may lead to prosecution or civil proceedings. South Holland District Council LA079413 2000